

APPLICATION FOR PERMISSION UNDER SECTION 16 OF THE TOWN PLANNING ORDINANCE (CAP.131)  
Temporary Eating Place (Outside Seating Accommodation (O.S.A.) of a Licensed Restaurant ) for a Period  
of 5 Years at The Government Land in front of G/F., Lot 2754, and The Outside Seating Accommodation,  
DD 130, Off Castle Peak Road, Lam Tei, Tuen Mun, New Territories

PLAN 1




位置圖 LOCATION PLAN

PLAN 2

NET AREA:  
 $54.26\text{m}^2 + 14.24\text{m}^2\text{ (OSA)}$   
 $= 68.50\text{m}^2$

GOVERNMENT LAND

Temporary Eating Place (Outside Seating Accommodation of a Licensed Restaurant ) for a Period of 5 Years.

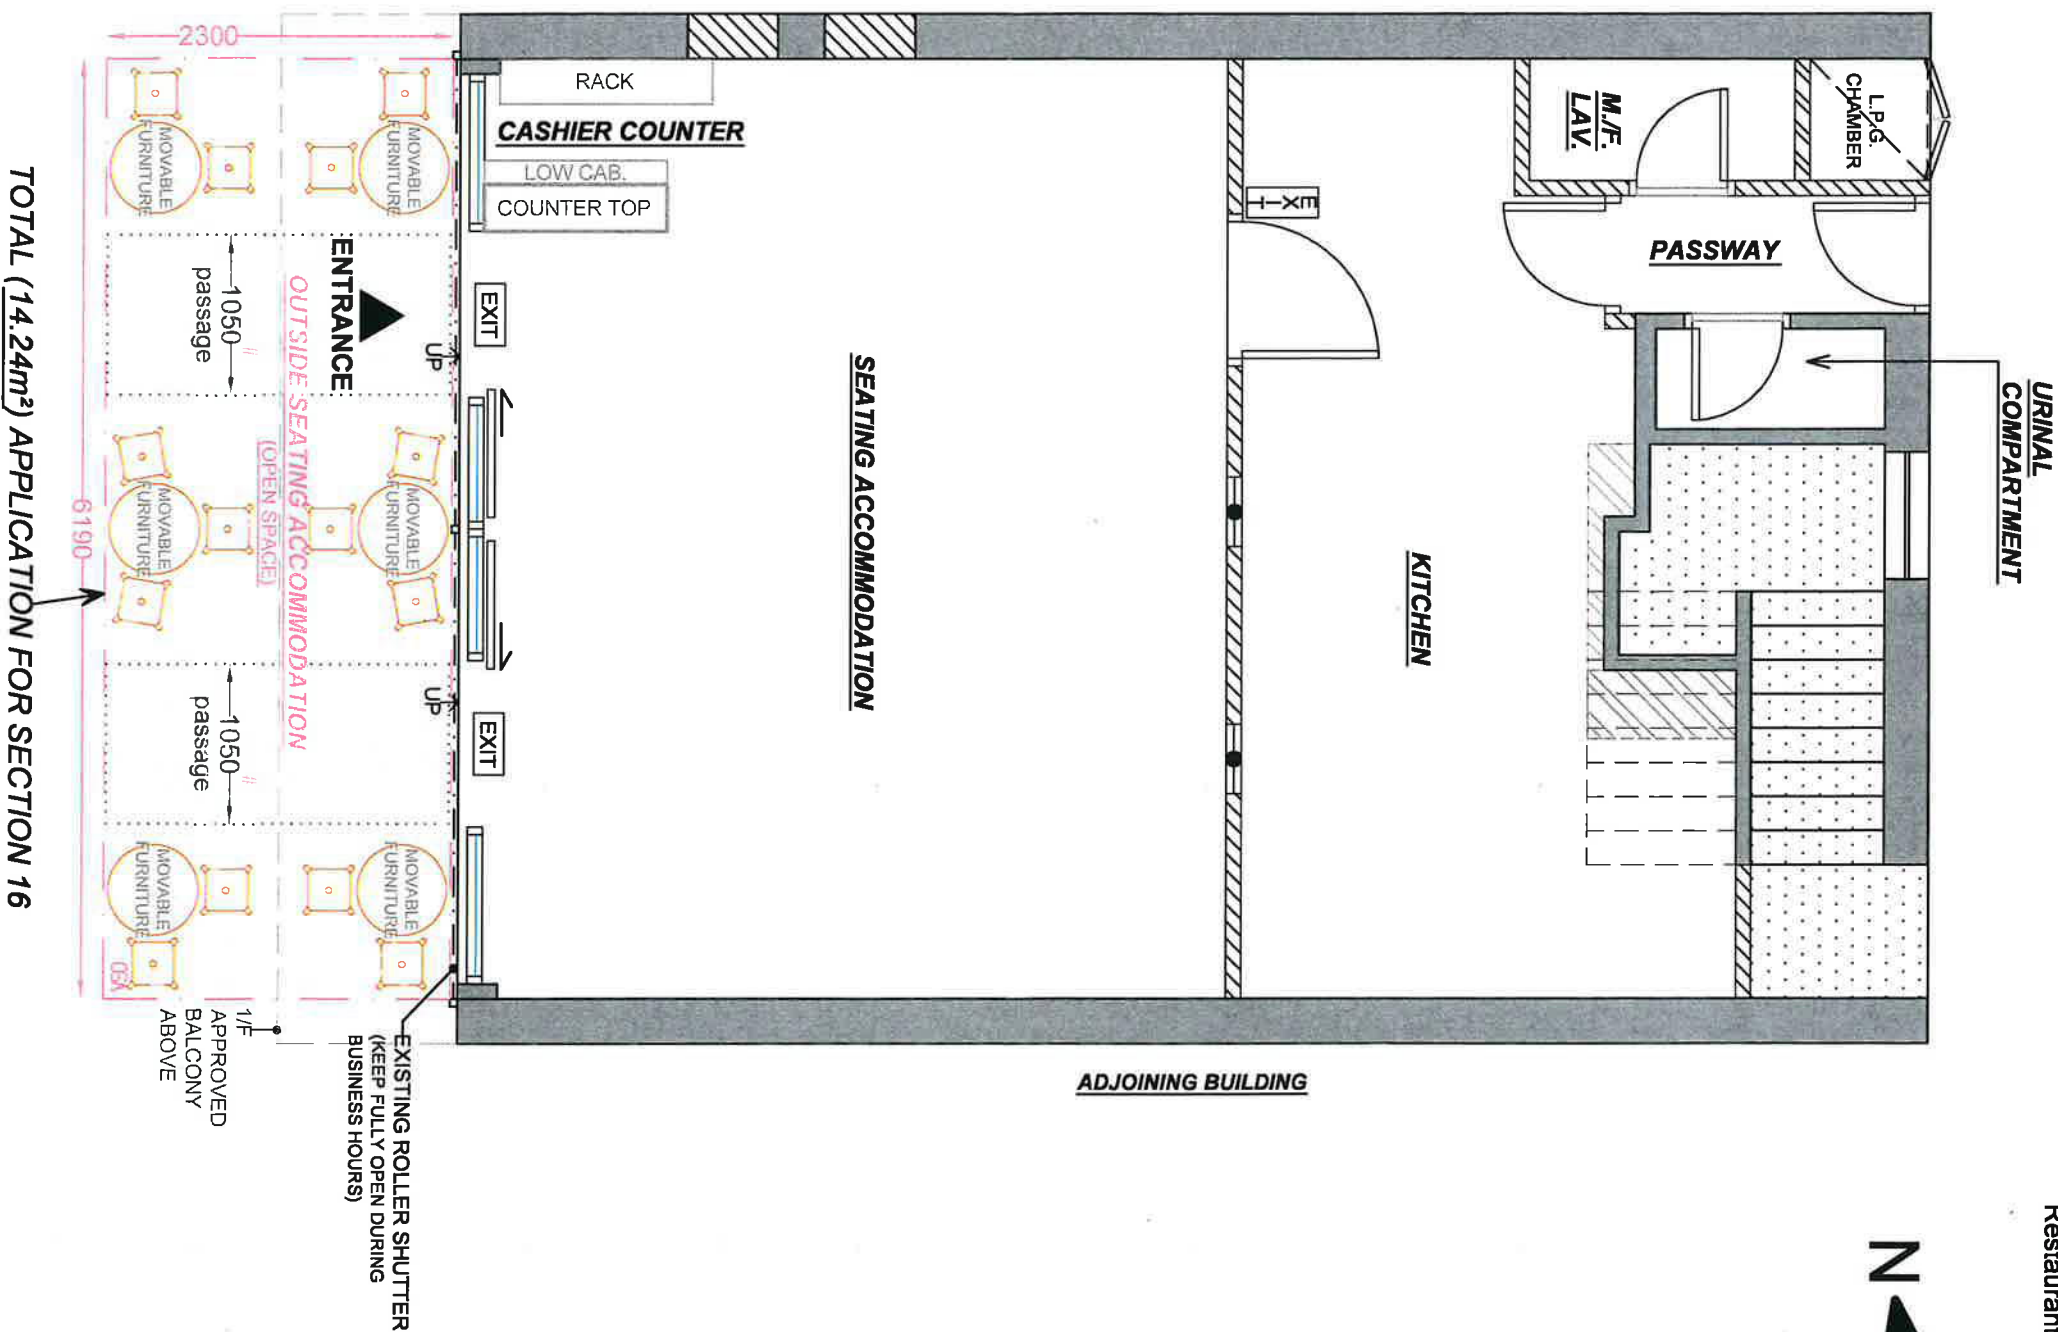

TOTAL (14.24m<sup>2</sup>) APPLICATION FOR SECTION 16

Project : THE GOVERNMENT LAND IN FRONT OF G/F,  
LOT 2754, AND THE OUTSIDE SEATING  
ACCOMMODATION, DD 130,  
OFF CASTLE PEAK ROAD, LAM TEI,  
TUEN MUN, NEW TERRITORIES

APPLICATION FOR SECTION 16 OF TOWN PLANNING BOARD

Drawing Title : LAYOUT PLAN

Date : 21 SEP., 2026

Drawn By : CYRUS

Check By : S.H.CHAN

Scale : 1:50(A3)



# 地段索引圖 PLAN 3

## LOT INDEX PLAN



編繪說明：此地段索引圖在其背景的地形圖上顯示了各種永久和短期持有的土地的所有權。這些土地包括私人地段、政府地段、短期租約地段，以及其他持有權的土地。請注意：(1) 本索引圖上的資料會視乎不時更新而不作事先通知；(2) 索引圖的更新可能會因後有測量上的變遷而更改；以及(3) 本索引圖中顯示的界線僅供參考之用，實地是否準確可靠，應參閱專業土地測量師的意見。  
 免責聲明：政府使用此地段索引圖，對因使用此圖而導致的任何損失或損害概不負責。政府亦不承擔任何法律責任。

**Explanatory notes:** This plan shows the graphical boundaries of different kinds of permanent and temporary land holdings with the topographic map in the background. The land holdings as shown may include private lots, government land, locations, short-term tenancies and other permitted uses of land. It must be noted that: (1) the information shown on this plan is subject to update without prior notification; (2) there may be time lag between an update and the related changes taken place; and (3) the graphical boundaries as shown are for identification purpose only and interpretation of their accuracy and reliability requires the advice from professional land surveyor.  
**Disclaimer:** The Government shall not be responsible for any loss or damage howsoever arising from the use of this plan or in reliance upon its correctness, completeness, timeliness or accuracy.



地政總署測繪處

Survey and Mapping Office  
Lands Department

香港特別行政區政府 — 版權所有

© Copyright reserved — Hong Kong SAR Government

| LEGEND:   |   | 21 SEP., 2026 |
|---|---|---------------|
|   | EXISTING GENERAL RESTAURANT LICENCE AREA = 54.26 m²                                                |               |
|   | NEW APPLICATION FOR THE OUTSIDE SEATING ACCOMMODATION AREA<br>= (L) 6190mm x (D) 2300mm = 14.24 m² |               |
| TOTAL LICENCE AREA INCLUDING OSA TO BE = 68.50 m²   |   |               |
| THE GOVERNMENT LAND IN FRONT OF G/F, LOT 2754, AND THE OUTSIDE SEATING ACCOMMODATION, DD 130, OFF CASTLE PEAK ROAD, LAM TEI, TUEN MUN, NEW TERRITORIES |   |               |

SCALE 1:1000  
 10 20 30 40 50 METRES

Locality:

Lot Index Plan No.: ags\_S00000119062\_0001

District Survey Office: Land Information Centre

Date: 27-Oct-2023

Reference No.: 6-NW-17C