

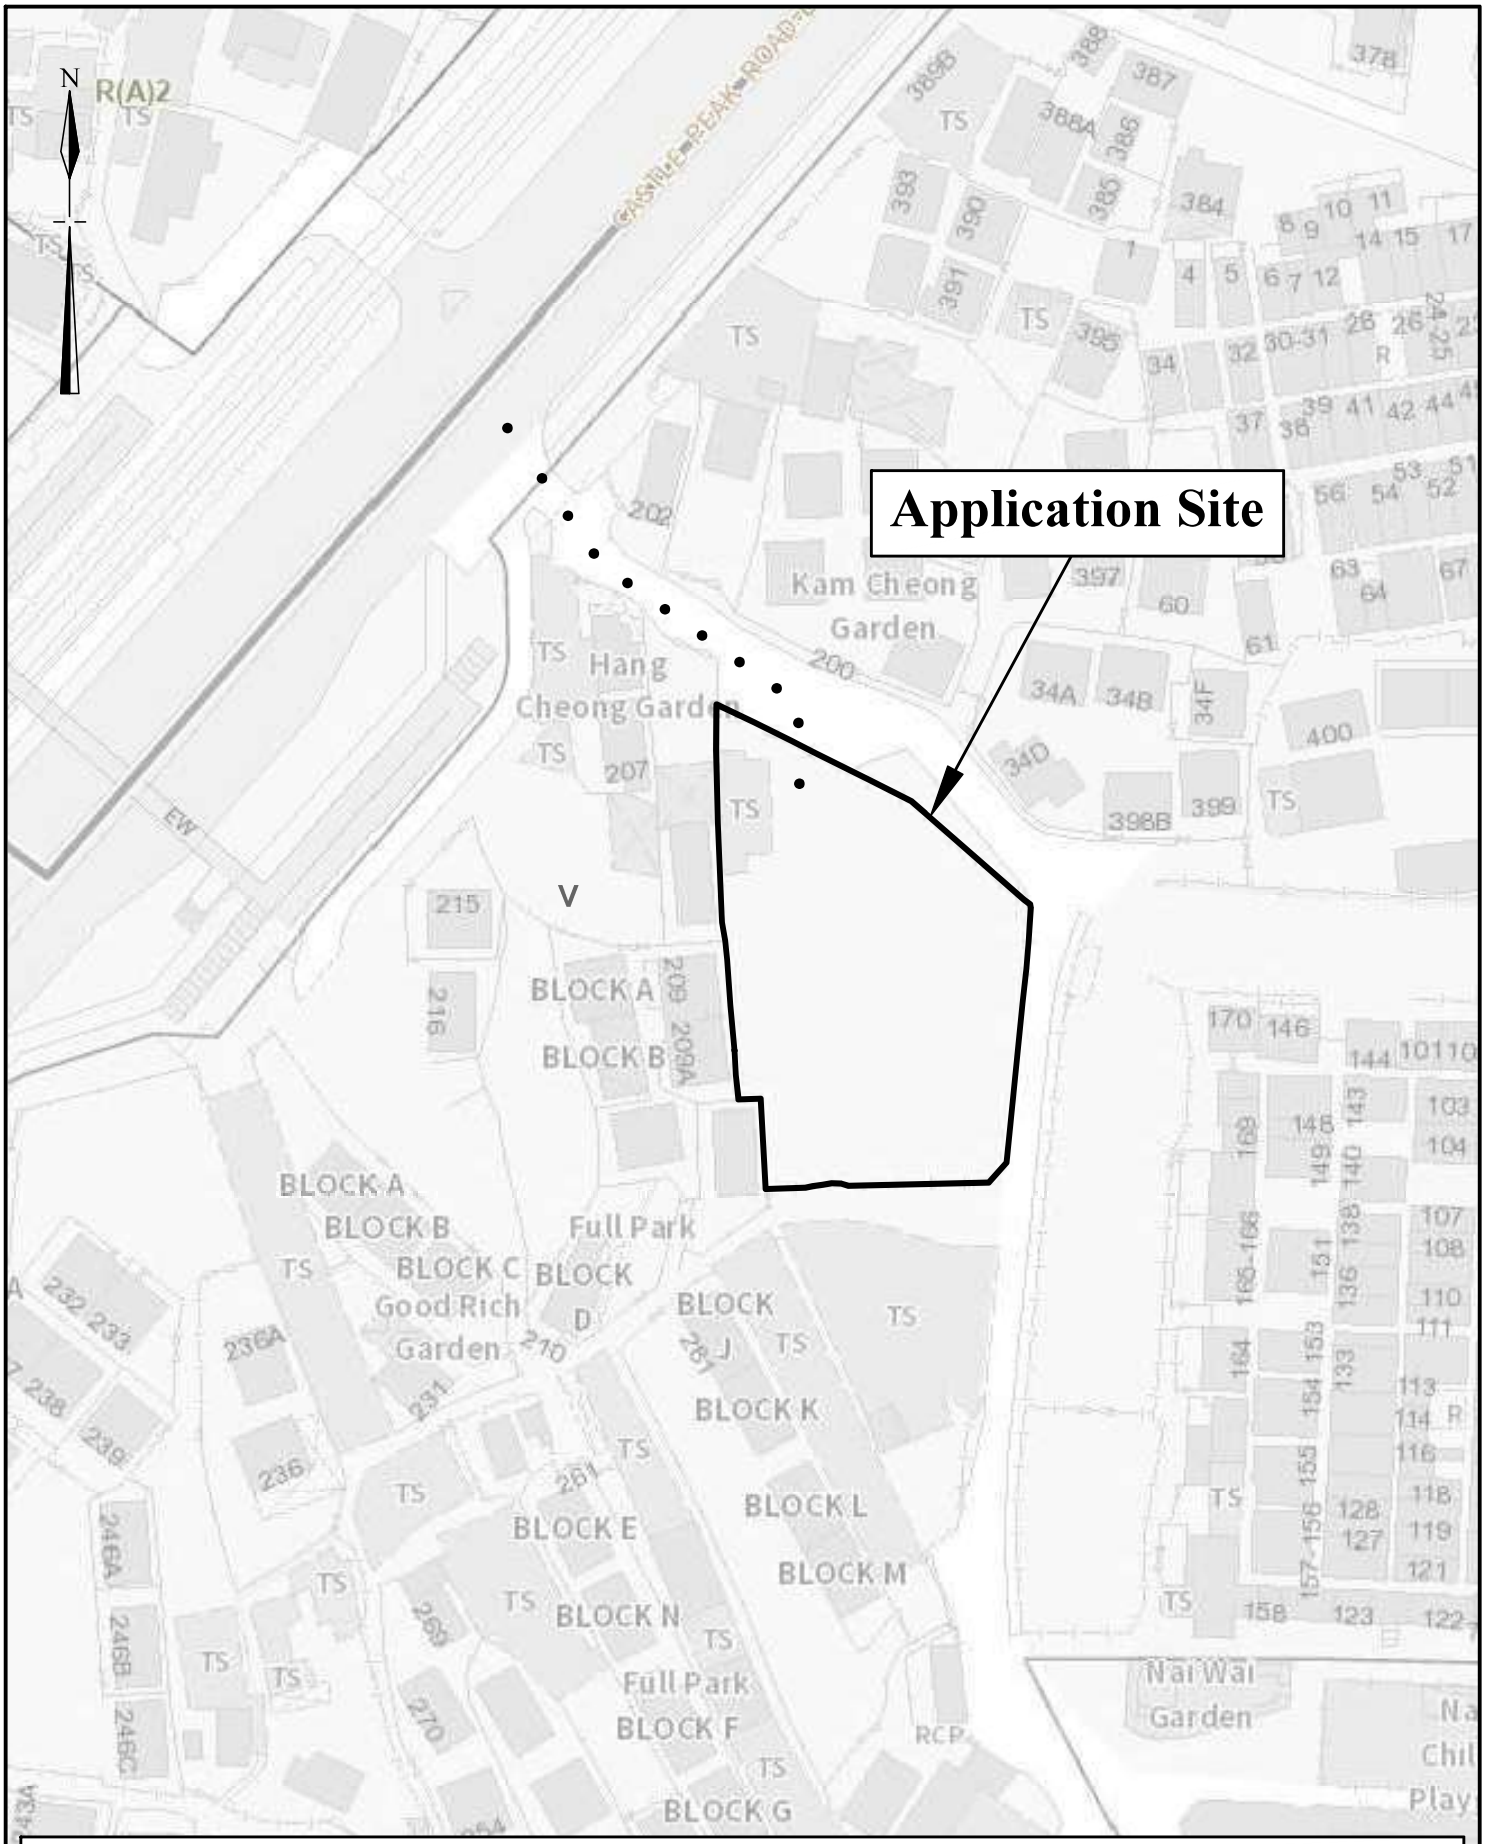


Extracted from Approved Lam Tei and Yick Yuen Outline Zoning Plan No. S/TM-LTYY/14

1:1000	**Location Plan**	**Goldrich Planners & Surveyors Ltd.**
October 2026	**Lots 2015 S.A RP(Part), 2016 RP(Part), 2017 RP(Part), 2018 RP(Part), 2019 SA RP(Part) and 2019 RP(Part) in D.D.130**	**Plan 1 (P 26018)**

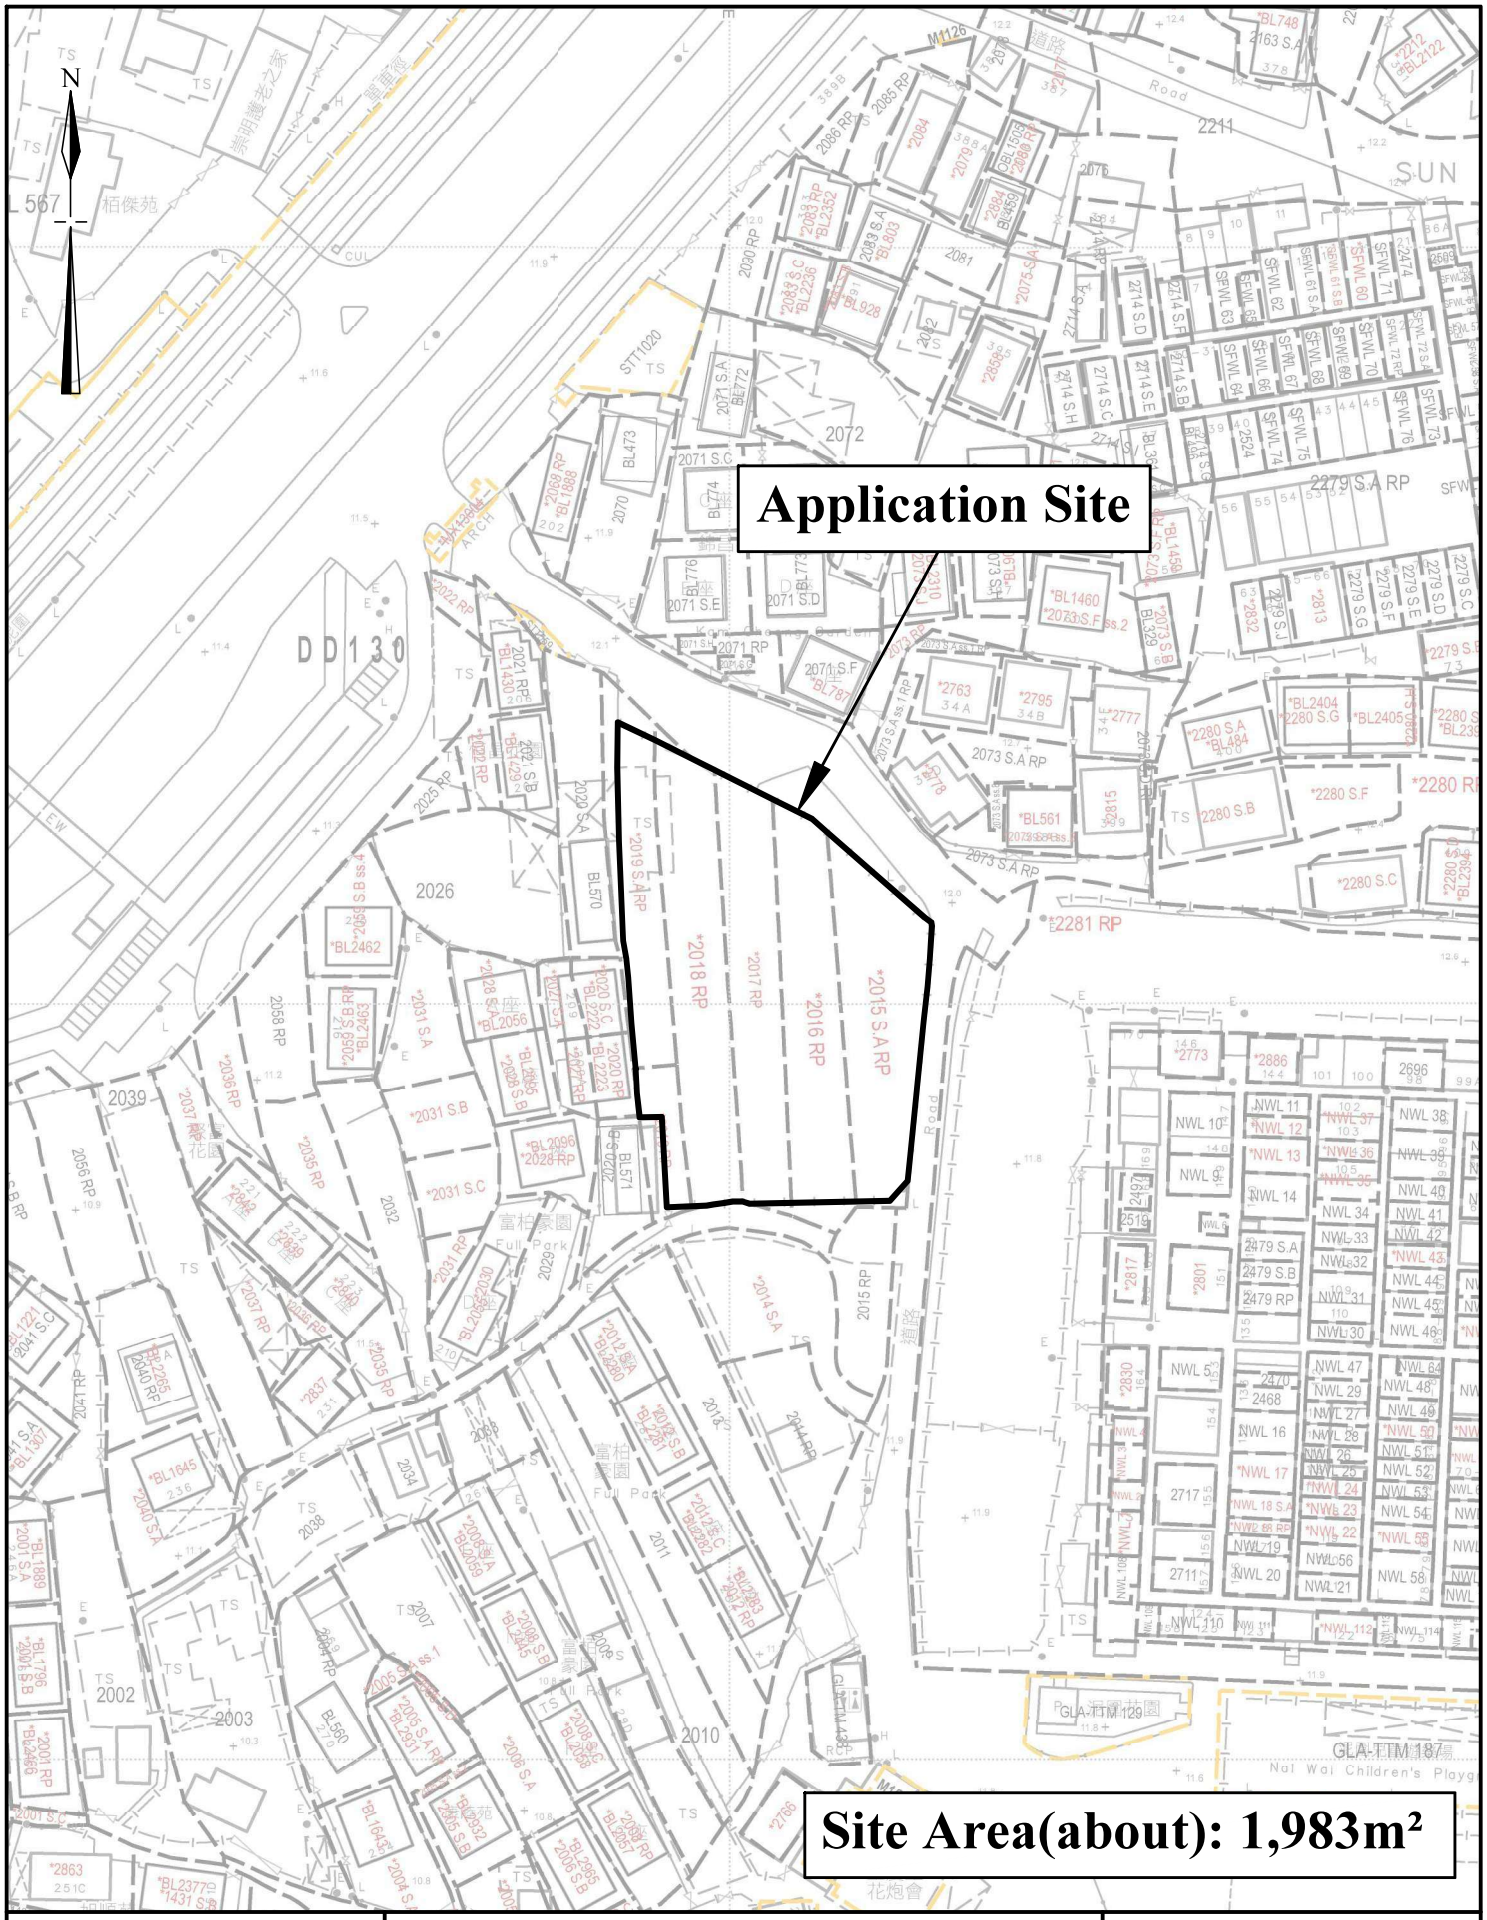



1:1000	**Lot Index Plan**	**Goldrich Planners & Surveyors Ltd.**
October 2026	**Lots 2015 S.A RP(Part), 2016 RP(Part), 2017 RP(Part), 2018 RP(Part), 2019 SA RP(Part) and 2019 RP(Part) in D.D.130**	**Plan 2 (P 26018)**

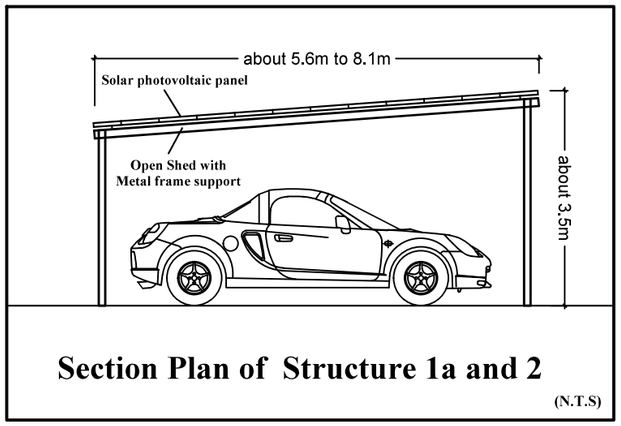

Section Plan of Structure 1a and 2

(N.T.S)

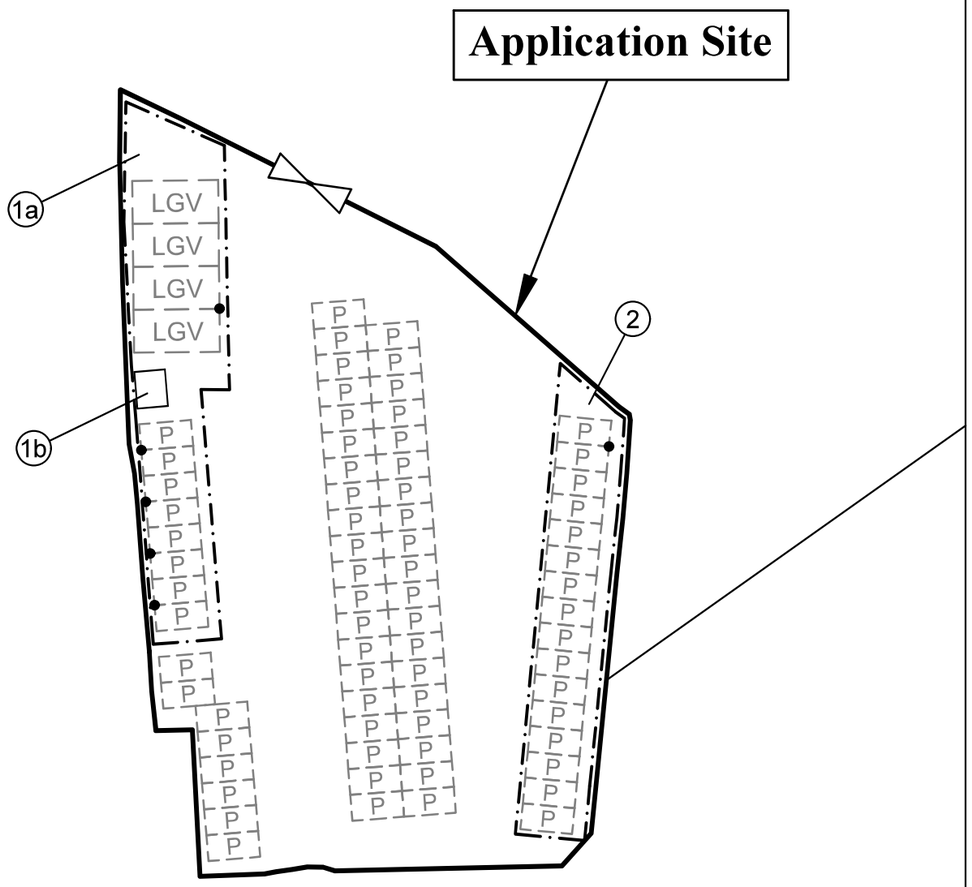

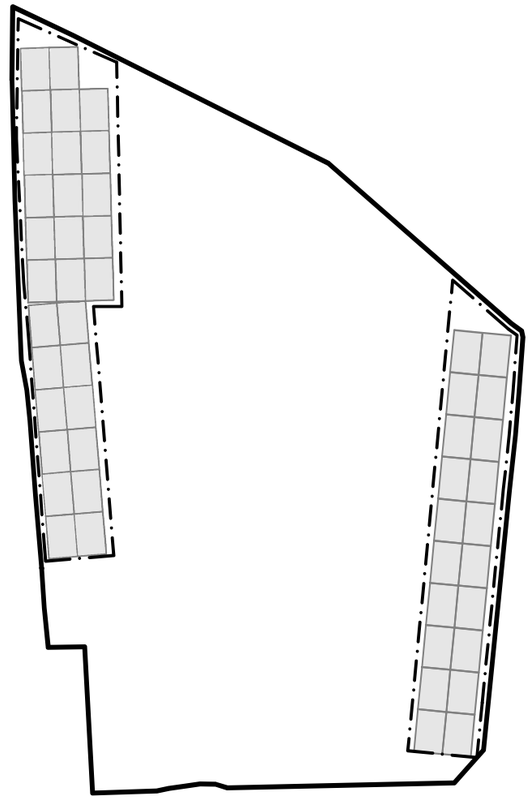

Solar photovoltaic panel on open shed

Legend

- Vehicular Ingress / Egress
- Parking space for private cars (5m (L) x 2.5m (W))
- Parking space for light goods vehicle (7m (L) x 3.5m (W))
- Open Shed
- Charging Pole for electric vehicle
- Solar Photovoltaic Panel x 49 nos. (about 2.33m(W) x 3.45m(L))

* Note: Covered by structure 1a, area excluded to prevent duplicate calculation

Site Area(about): 1,983m²

No.	Uses	Covered Area (about)	Floor Area (about)	Storeys	Height
1a	Open Shed with Solar Photovoltaic Panel	290 m²	290 m²	1	3.5m
1b	Meter room	* 7.5 m²	* 7.5 m²	1	3.5m
2	Open Shed with Solar Photovoltaic Panel	208 m²	208 m²	1	3.5m
Total		498 m²	498 m²		

1:500 (A3)


October 2026

Layout Plan

Lots 2015 S.A RP(Part), 2016 RP(Part), 2017 RP(Part), 2018 RP(Part), 2019 SA RP(Part) and 2019 RP(Part) in D.D.130

Goldrich Planners & Surveyors Ltd.

Plan 3
(P 26018)

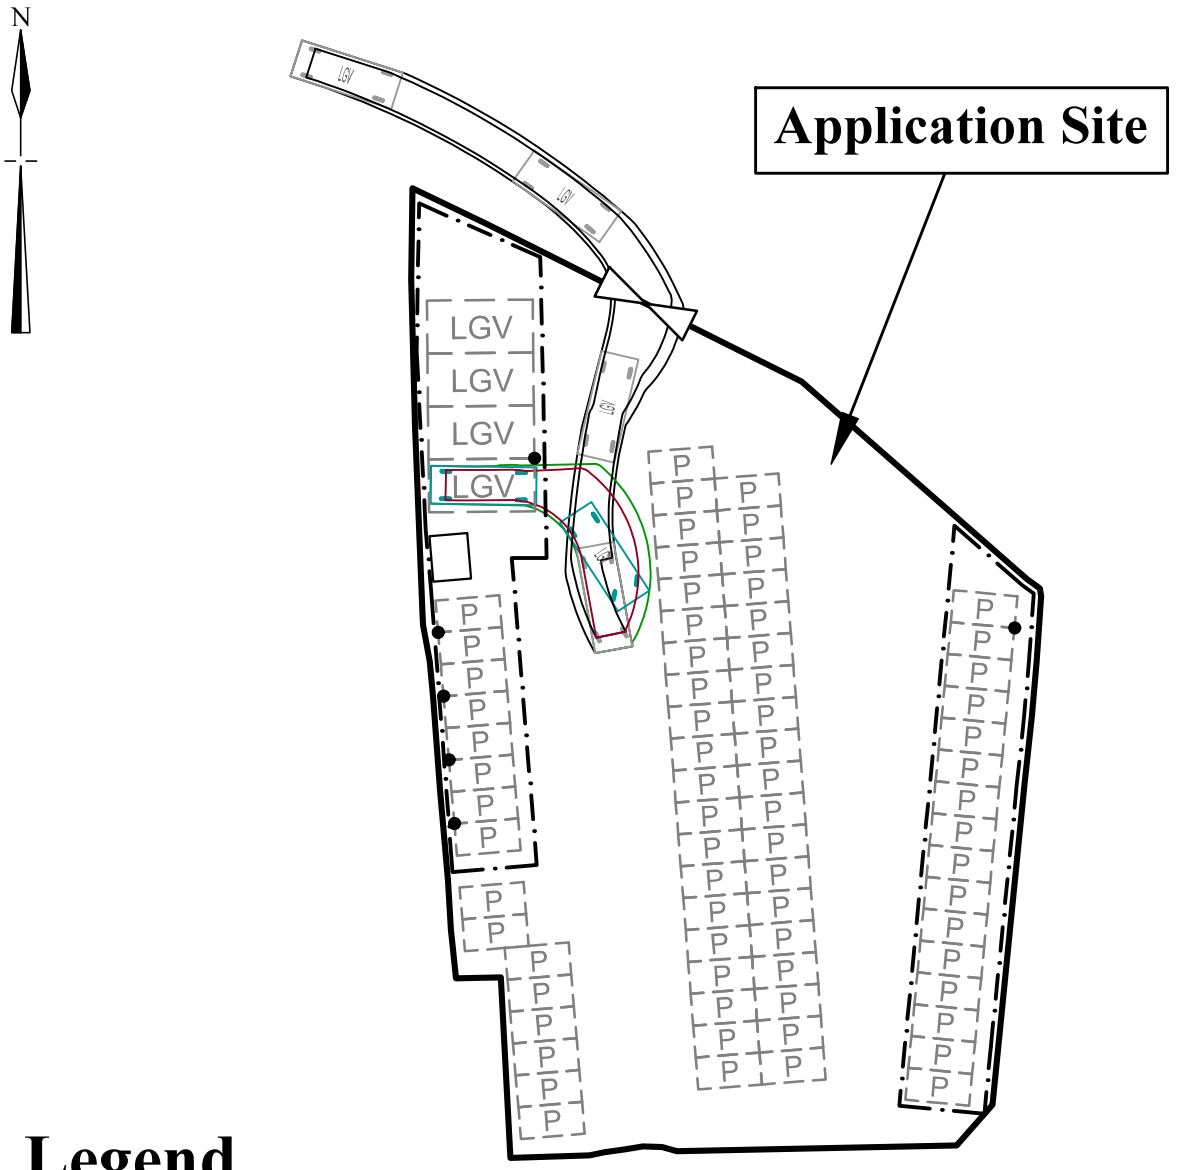


Legend

- Vehicular Ingress / Egress
- P — Parking space for private cars (5m (L) x 2.5m (W))
- LGV — Parking space for light goods vehicle (7m (L) x 3.5m (W))
- Open Shed
- LGV — Light goods vehicle (7m (L) x 2.5m (W))
- • Charging Pole for electric vehicle

Site Area(about): 1,983m²

1:500	Swept Path Analysis	Goldrich Planners & Surveyors Ltd.
July 2026	Lots 2015 S.A RP(Part), 2016 RP(Part), 2017 RP(Part), 2018 RP(Part), 2019 SA RP(Part) and 2019 RP(Part) in D.D.130	Plan 4.1 (P 26018)

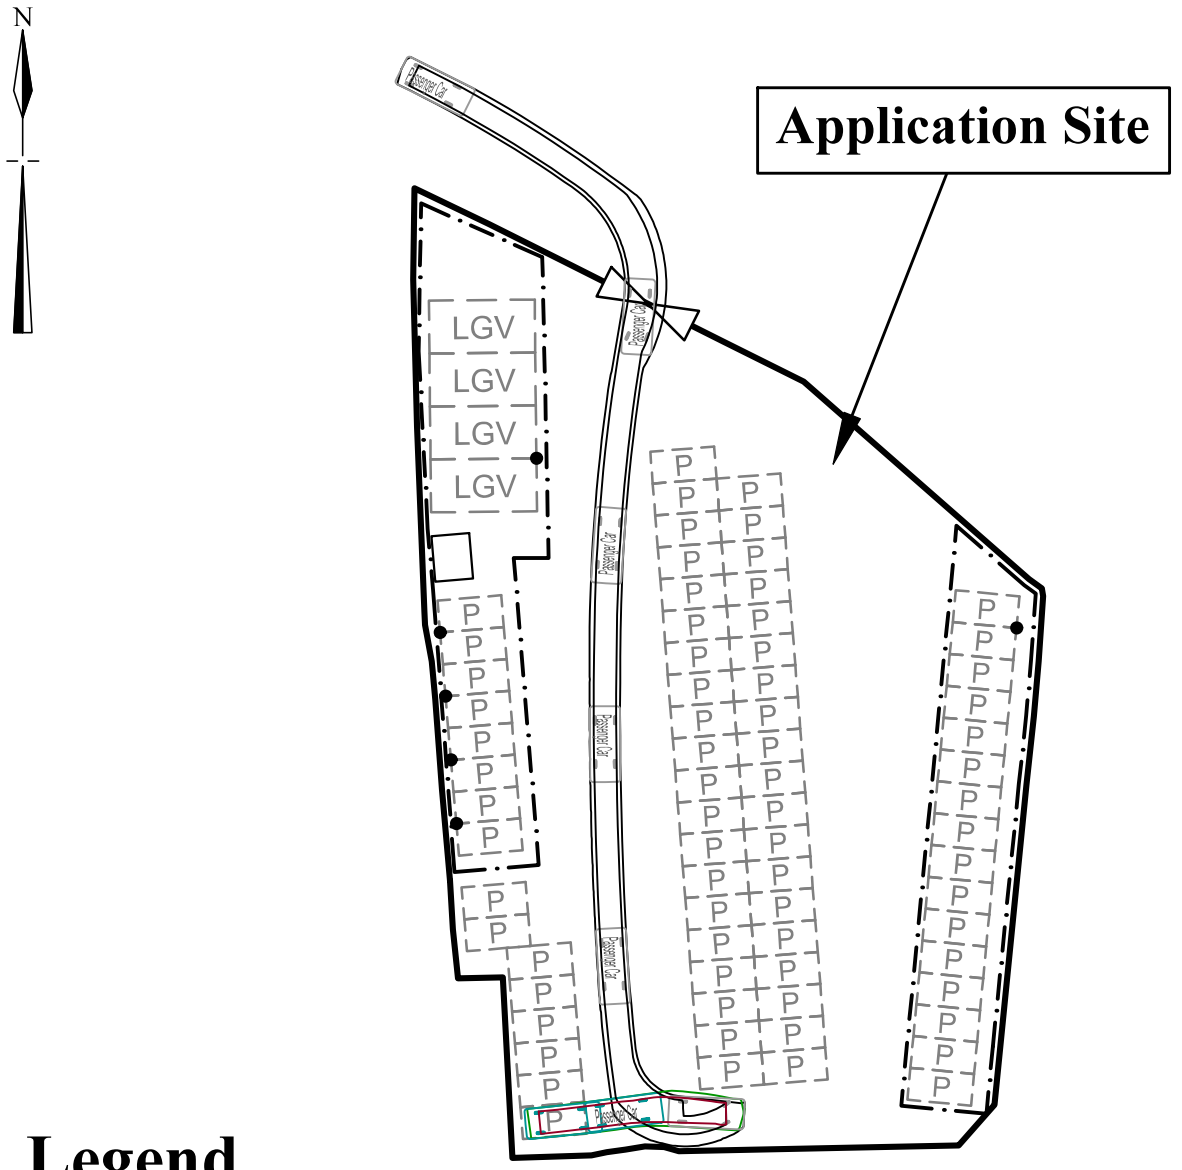

Legend

- Vehicular Ingress / Egress
- P — Parking space for private cars (5m (L) x 2.5m (W))
- LGV — Parking space for light goods vehicle (7m (L) x 3.5m (W))
- Open Shed
- Passenger Car — Private car (5m (L) x 2m (W))
- • Charging Pole for electric vehicle

Site Area(about): 1,983m²

1:500	Swept Path Analysis	Goldrich Planners & Surveyors Ltd.
July 2026	Lots 2015 S.A RP(Part), 2016 RP(Part), 2017 RP(Part), 2018 RP(Part), 2019 SA RP(Part) and 2019 RP(Part) in D.D.130	Plan 4.2 (P 26018)