


STAGE 3:
1, WHOLE PILE CAP FINISHED.

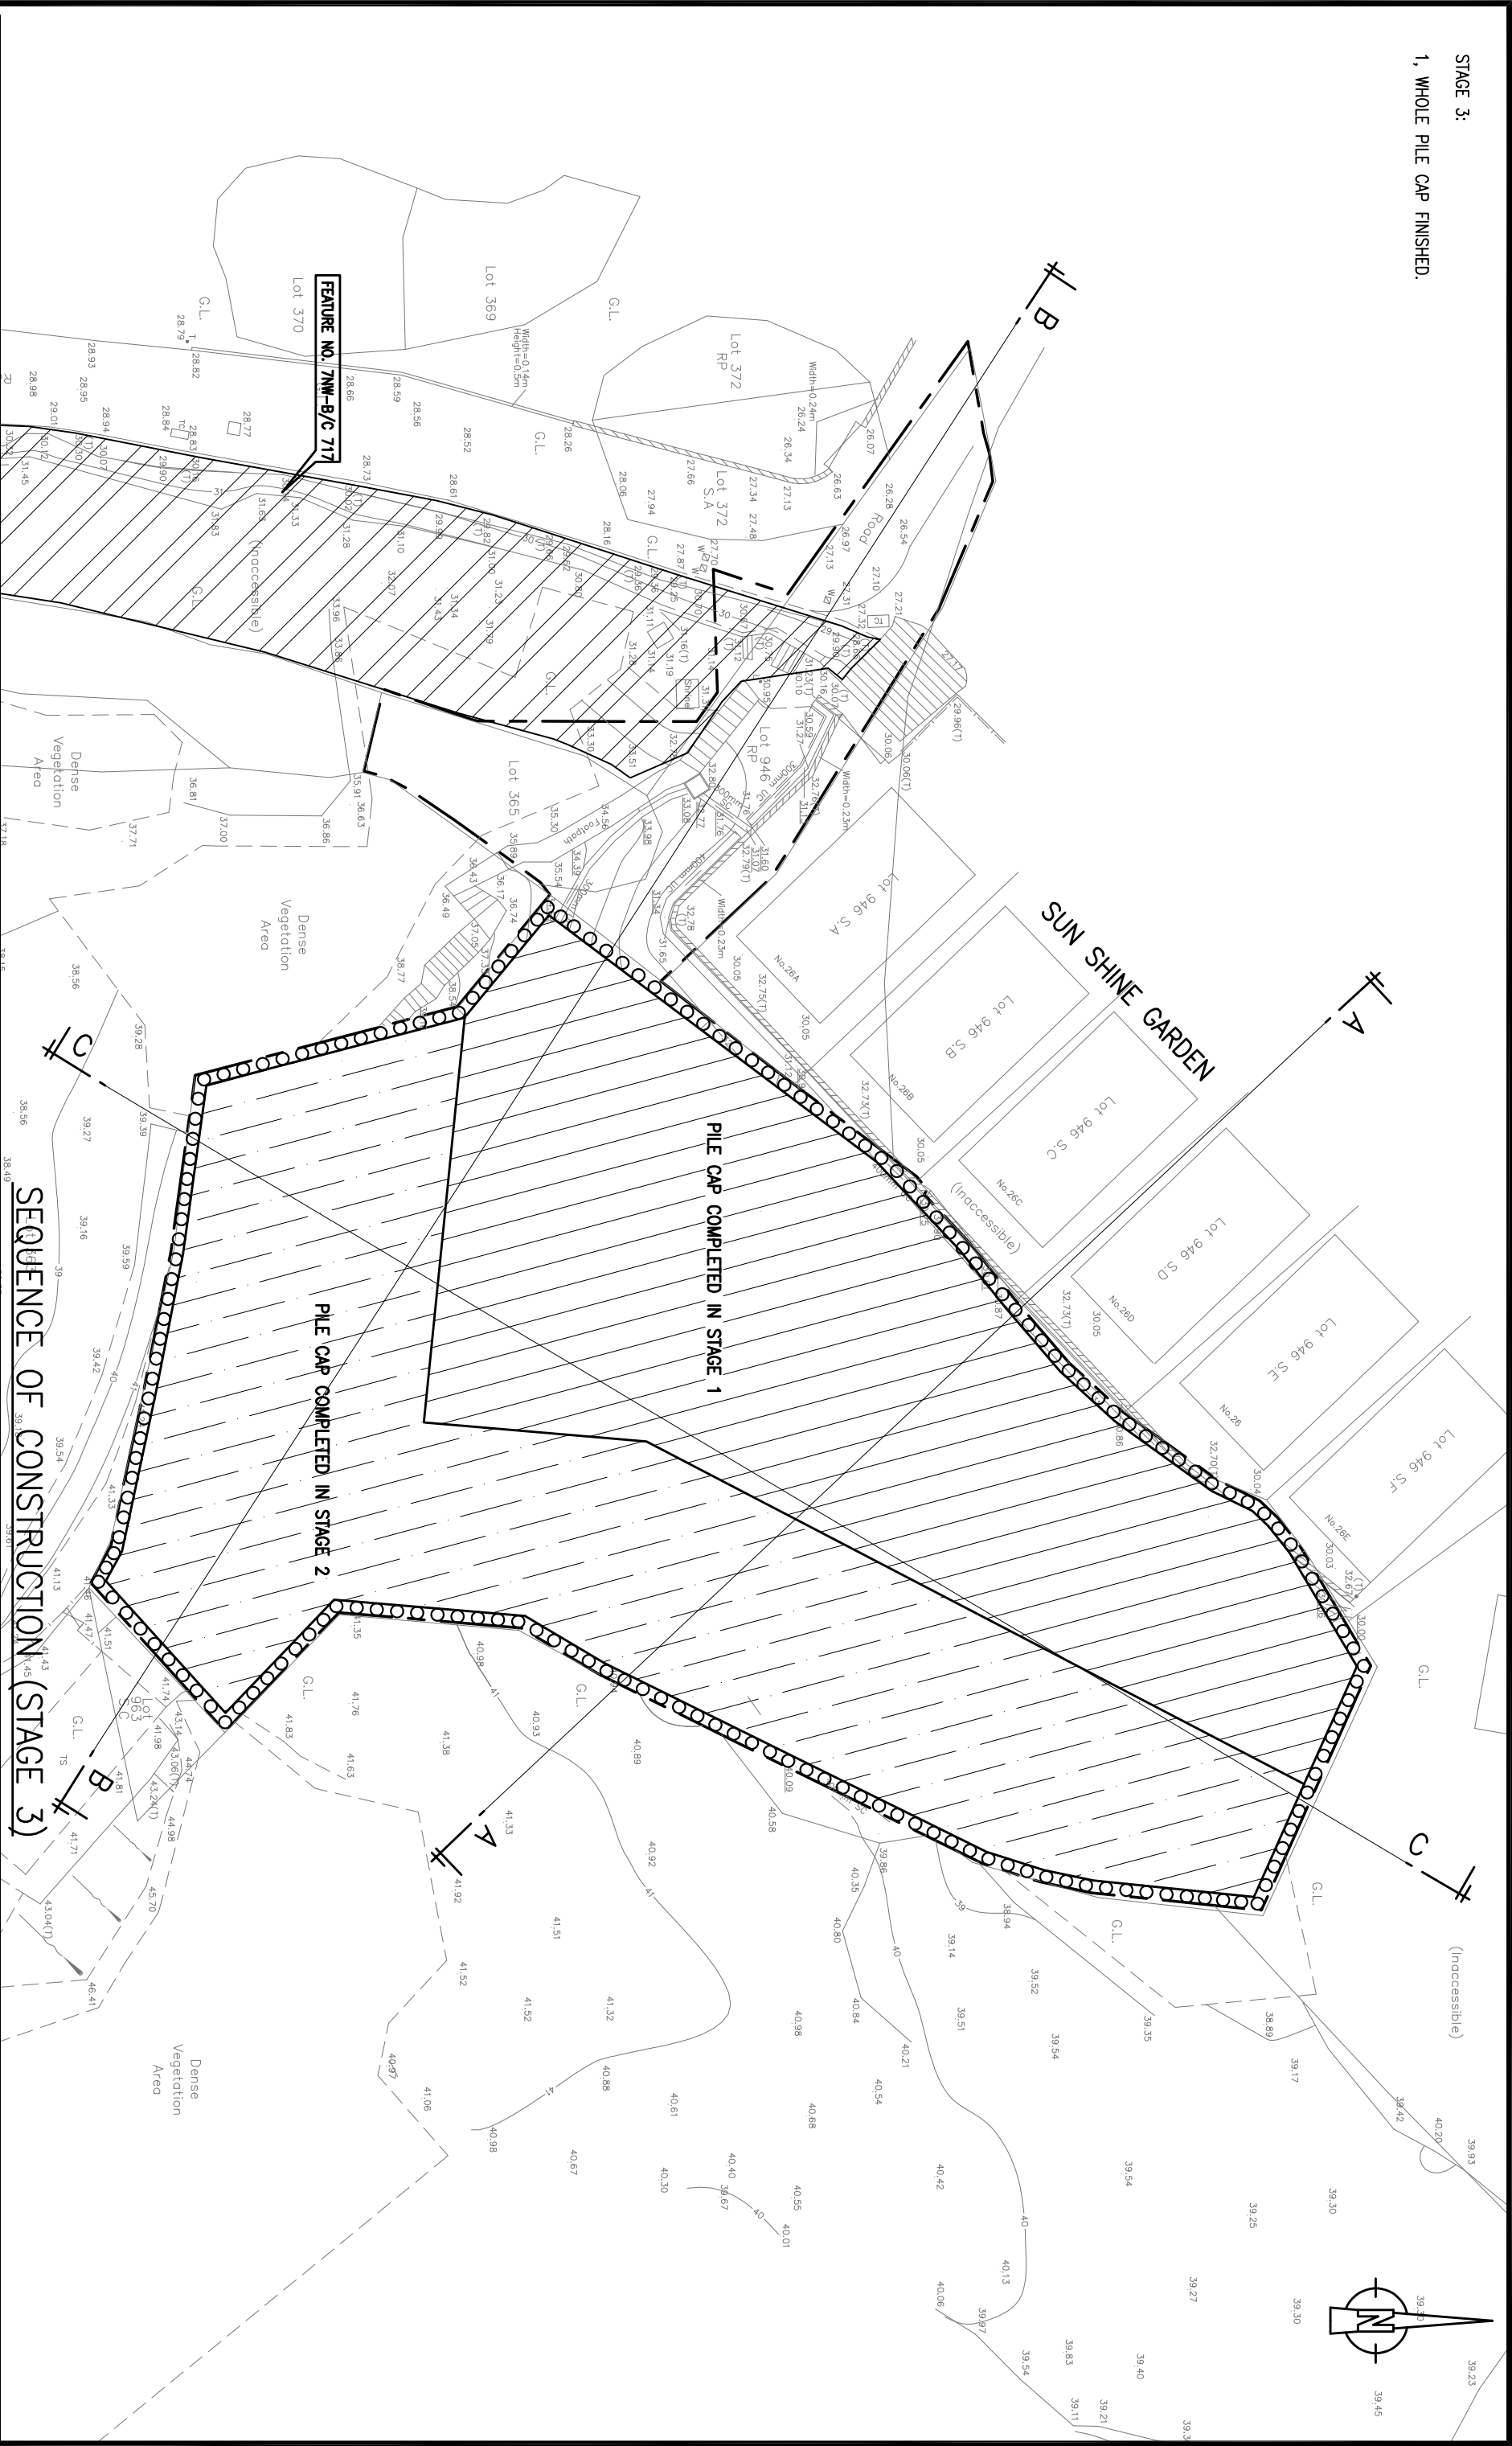

Project


PROPOSED RCHE DEVELOPMENT AT VARIOUS LOTS IN LAI CHI SHAN, TAI PO, N.T.

Drawing Title
SEQUENCE OF
CONSTRUCTION
— STAGE 3

Dm. E.C. Chd. R.L.
Scale 1:300 Date 8/2026
Drawing No. GA-02a Rev.

ARCHITECT
R LEE ARCHITECTS LTD



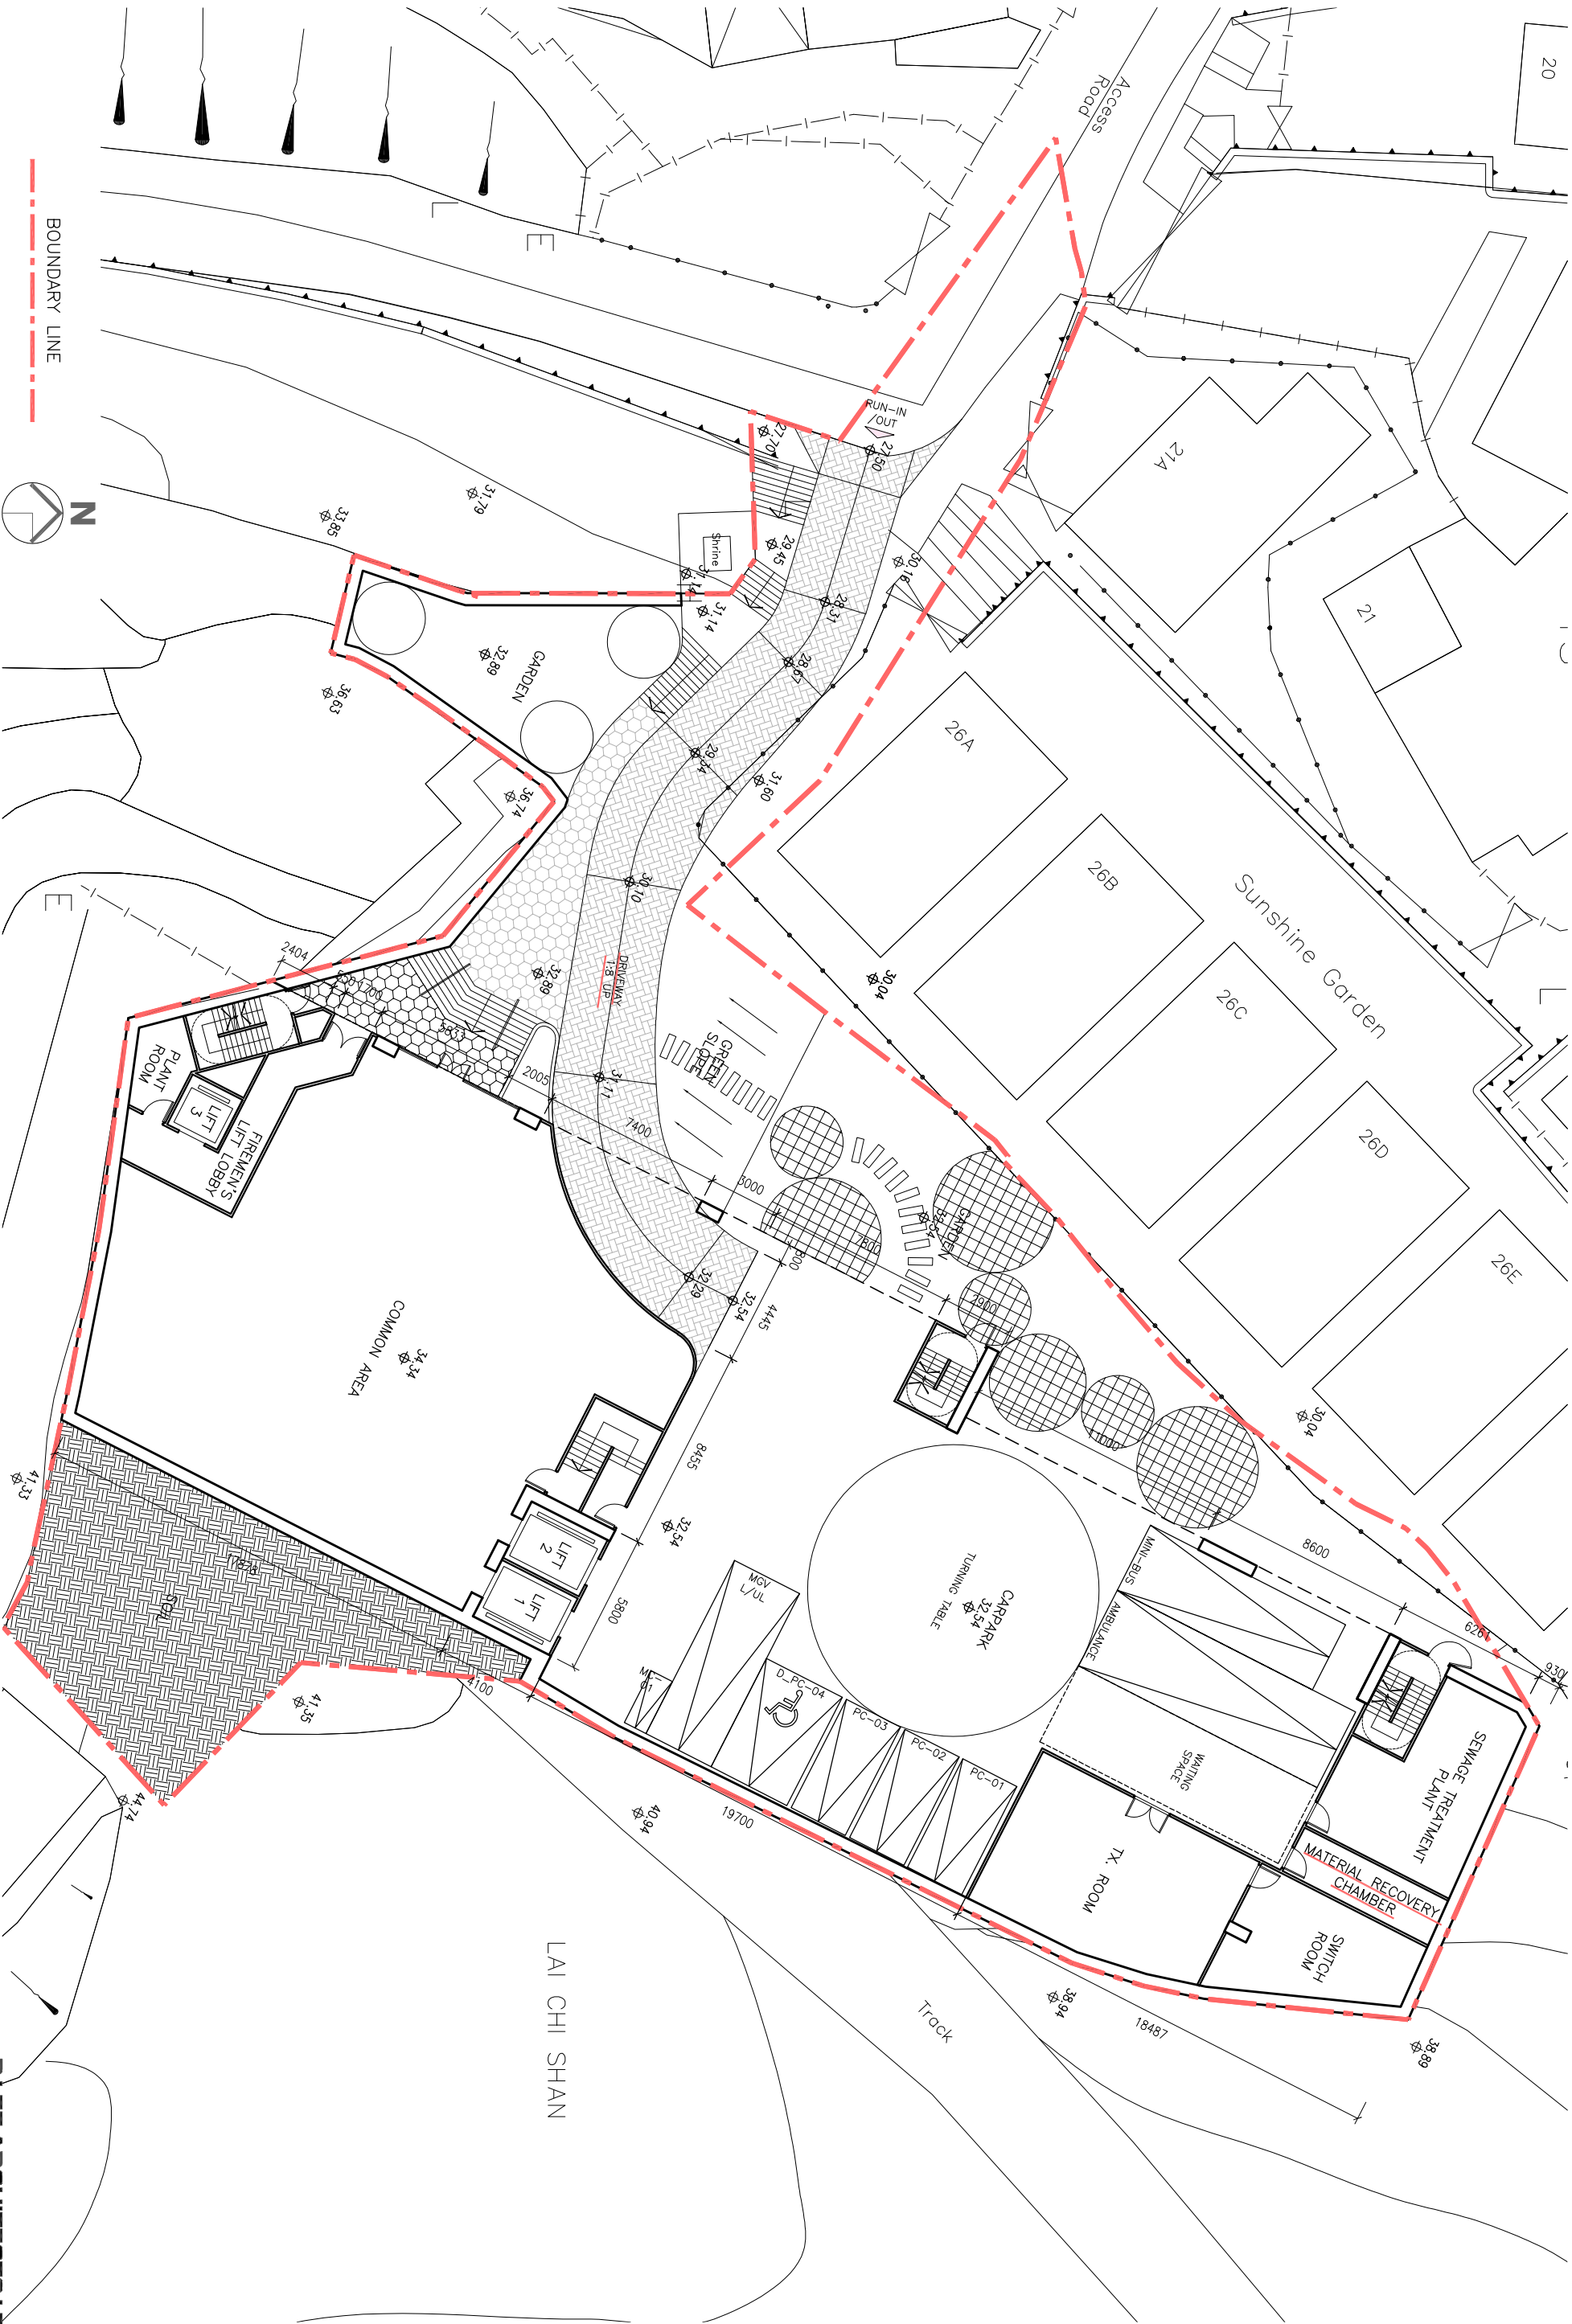

25122
PROPOSED RCHC DEVELOPMENT
at VARIOUS LOTS IN LAI CHI SHAN,
TAI PO, N.T.

GF PLAN
RCHC

G-02
1:250 (A3)

A
JUL. 2026
JAN. 2026

Do not scale drawings.
Contractors are required to verify exact dimensions on site.
The drawings shall be the responsibility of the architect and shall be used as a guide only. Contractors are required to submit shop drawings where appropriate.
This drawing is not for construction purposes unless expressly certified.

PLEE ARCHITECTS LTD

