





Appendix A


Architectural Layout of the Proposed Development

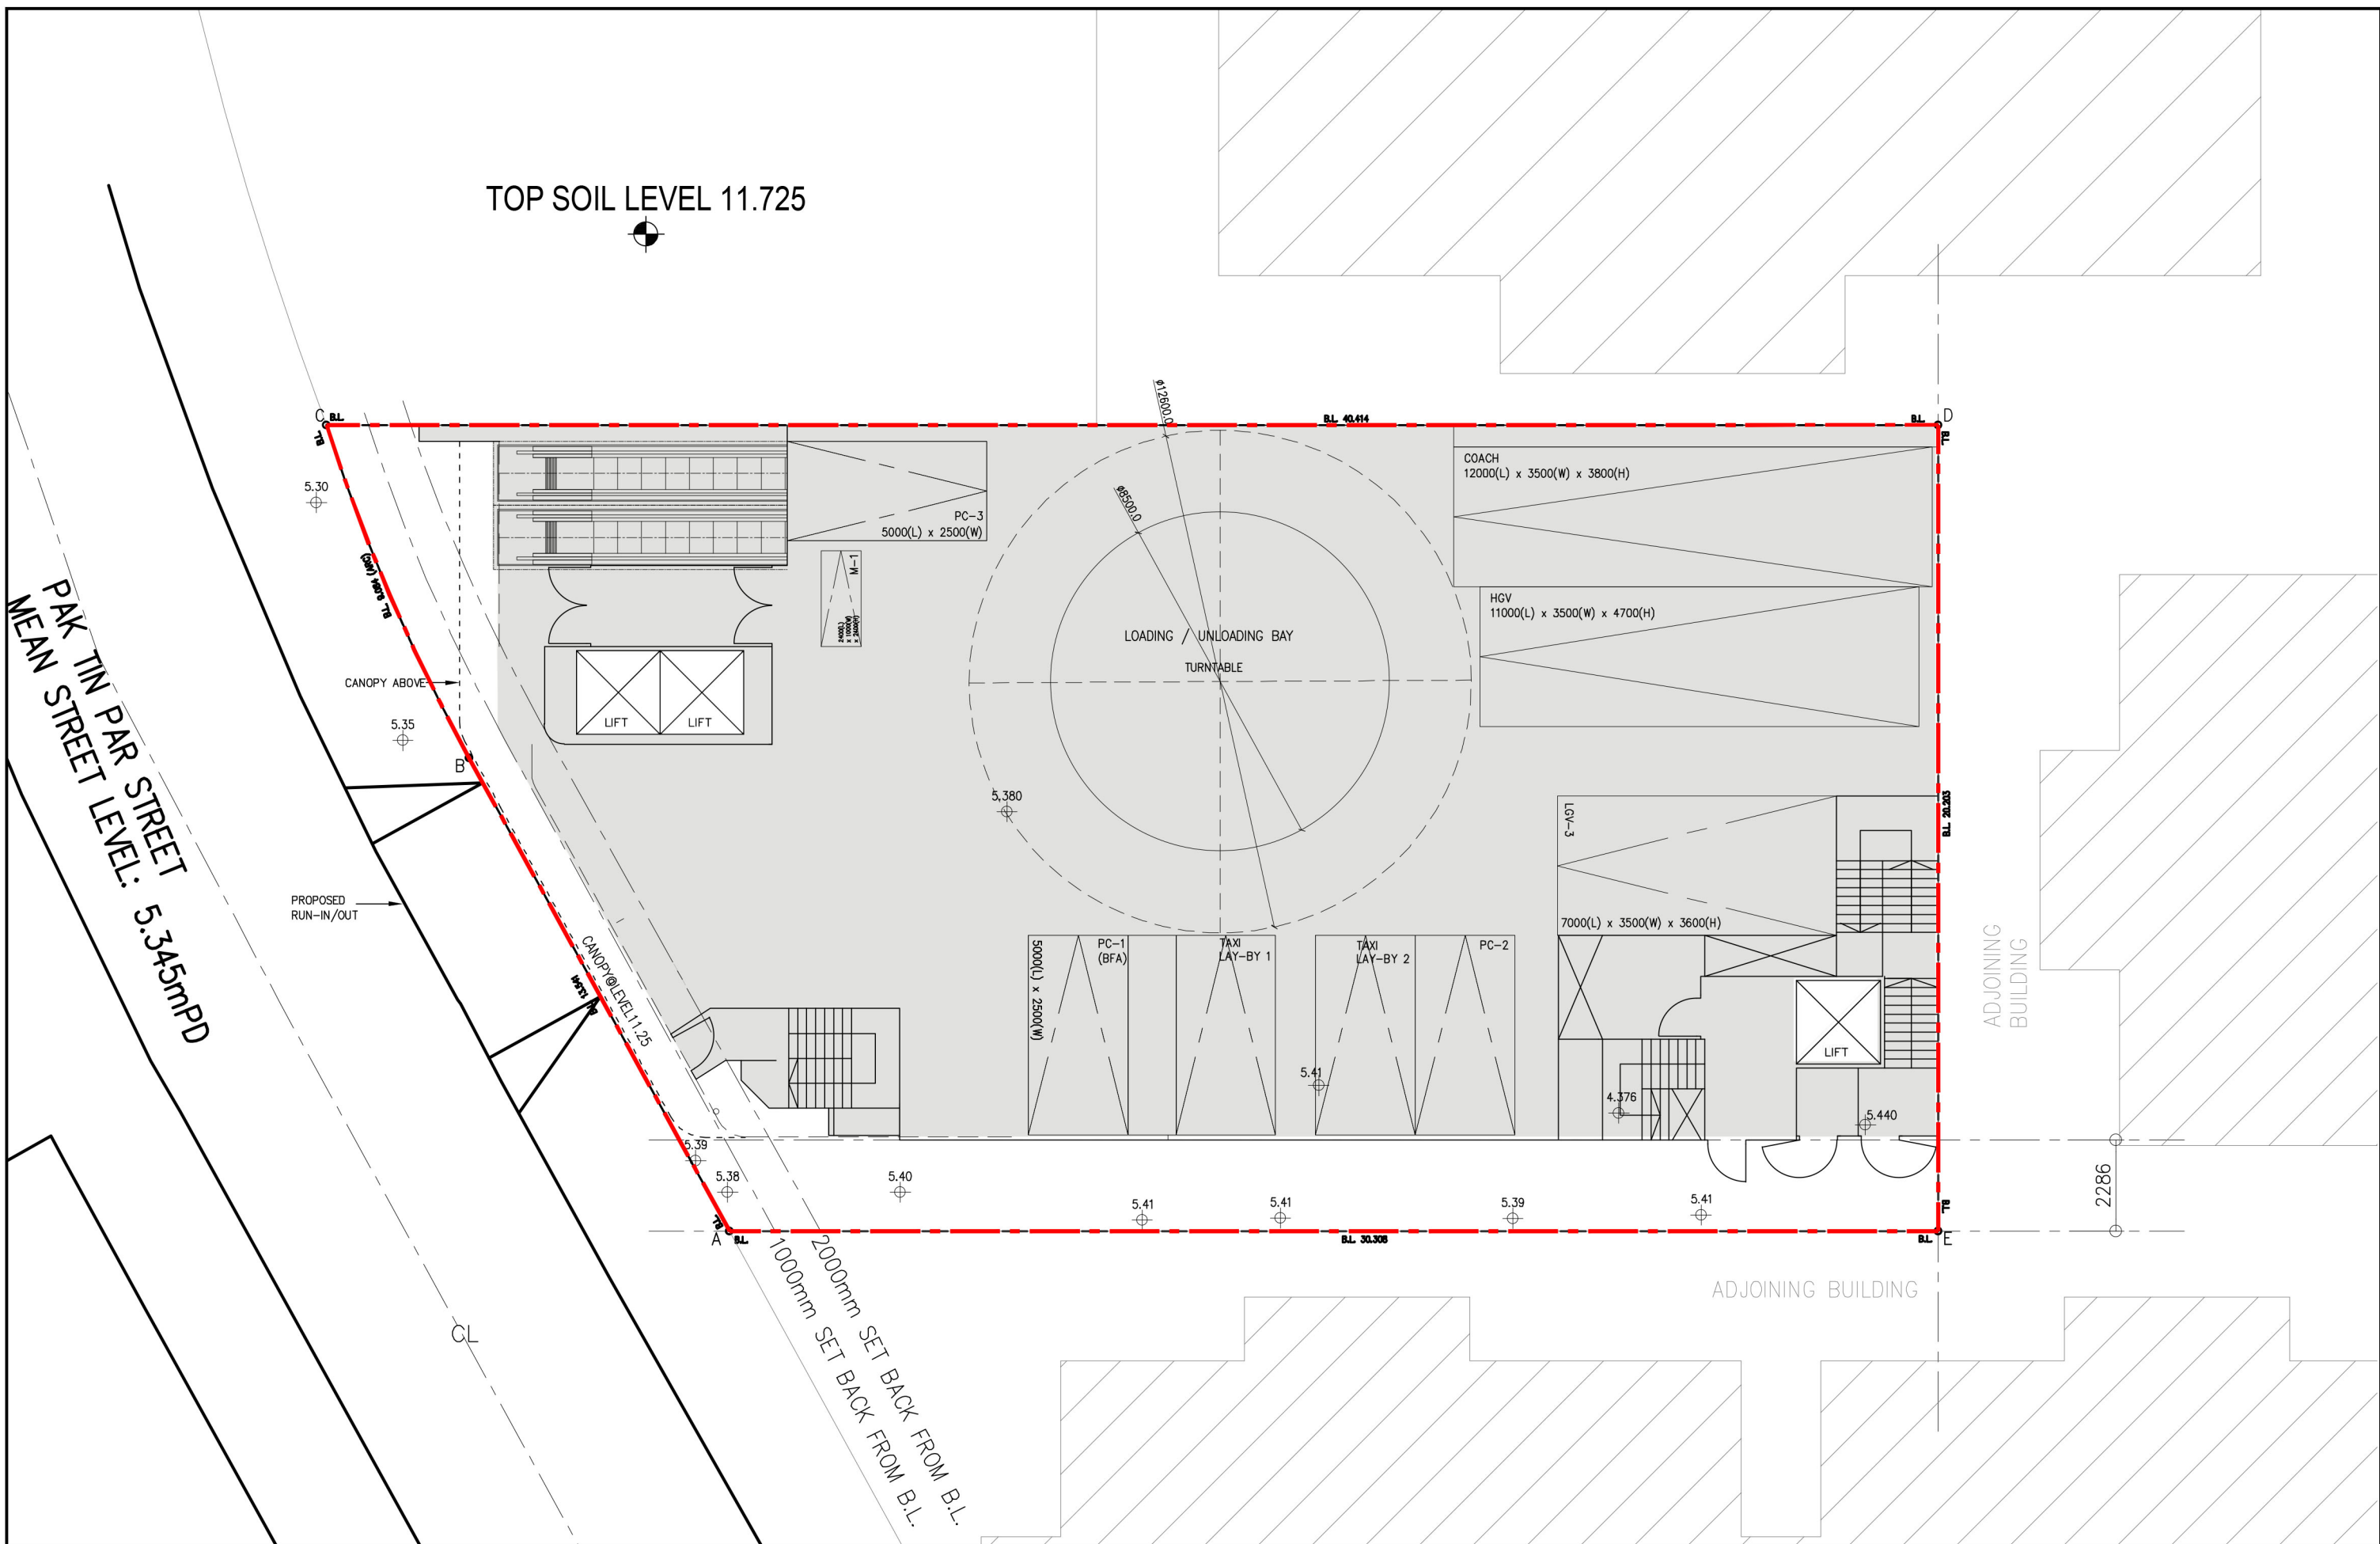


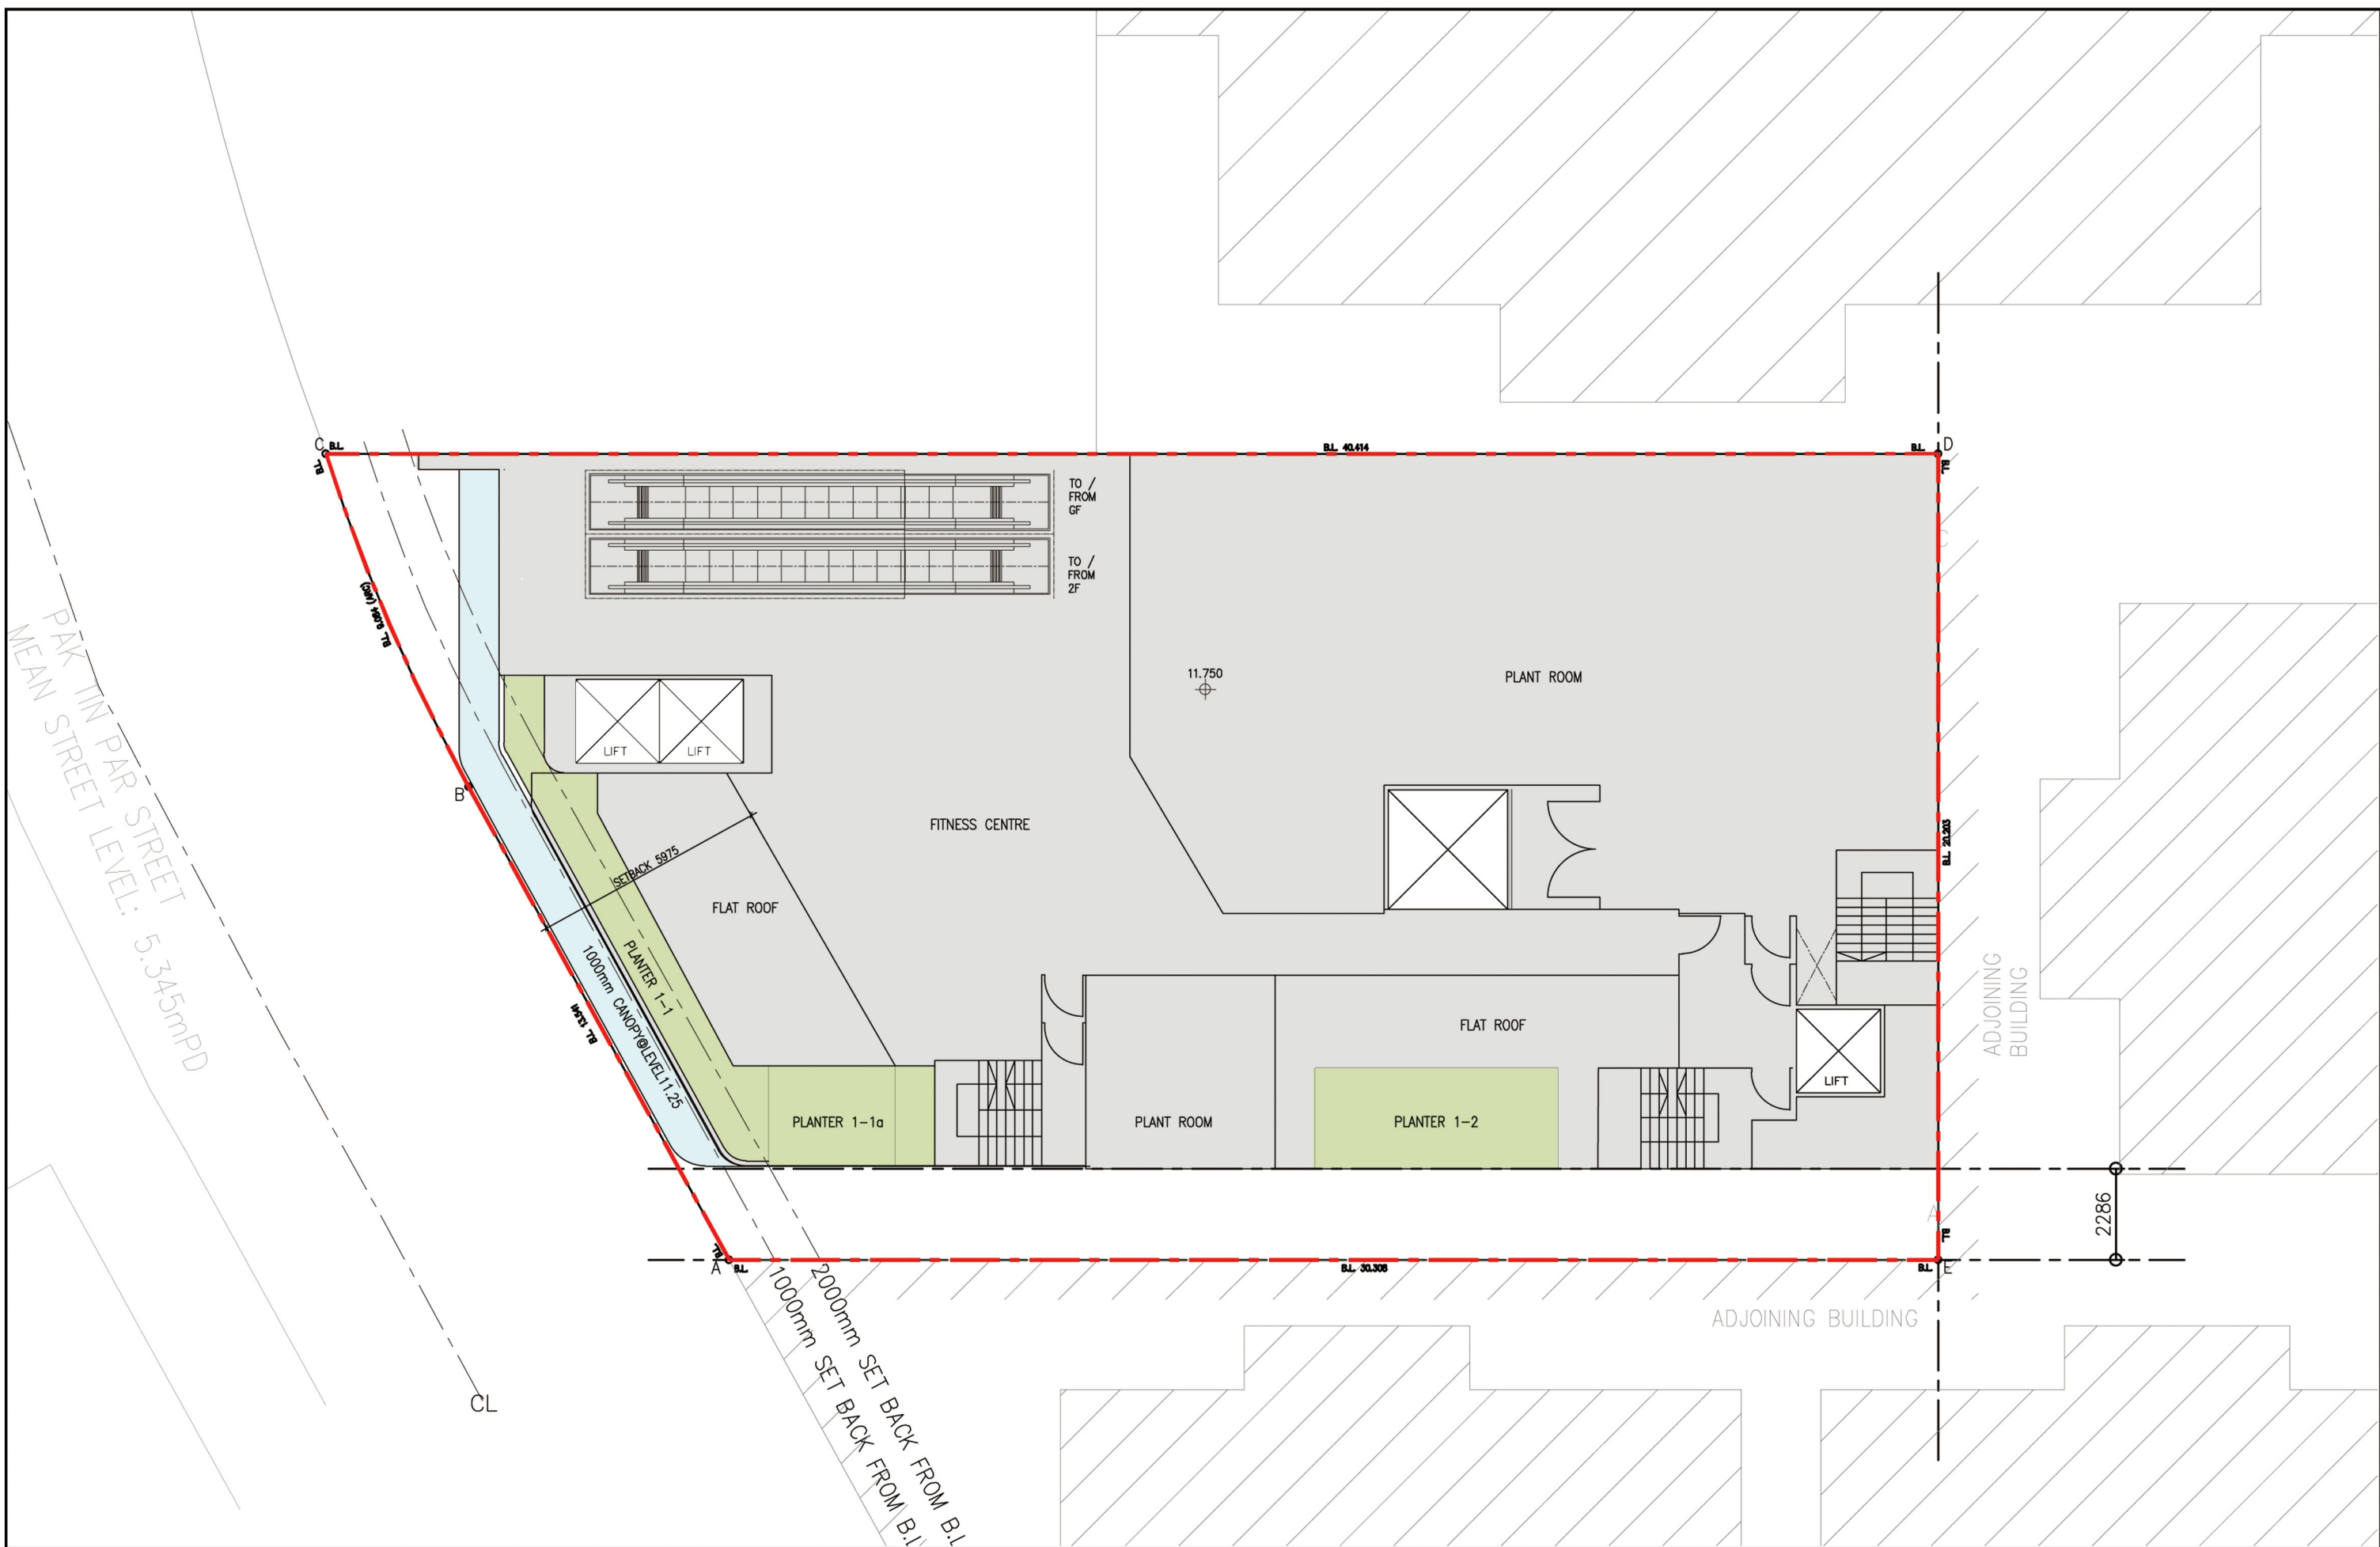


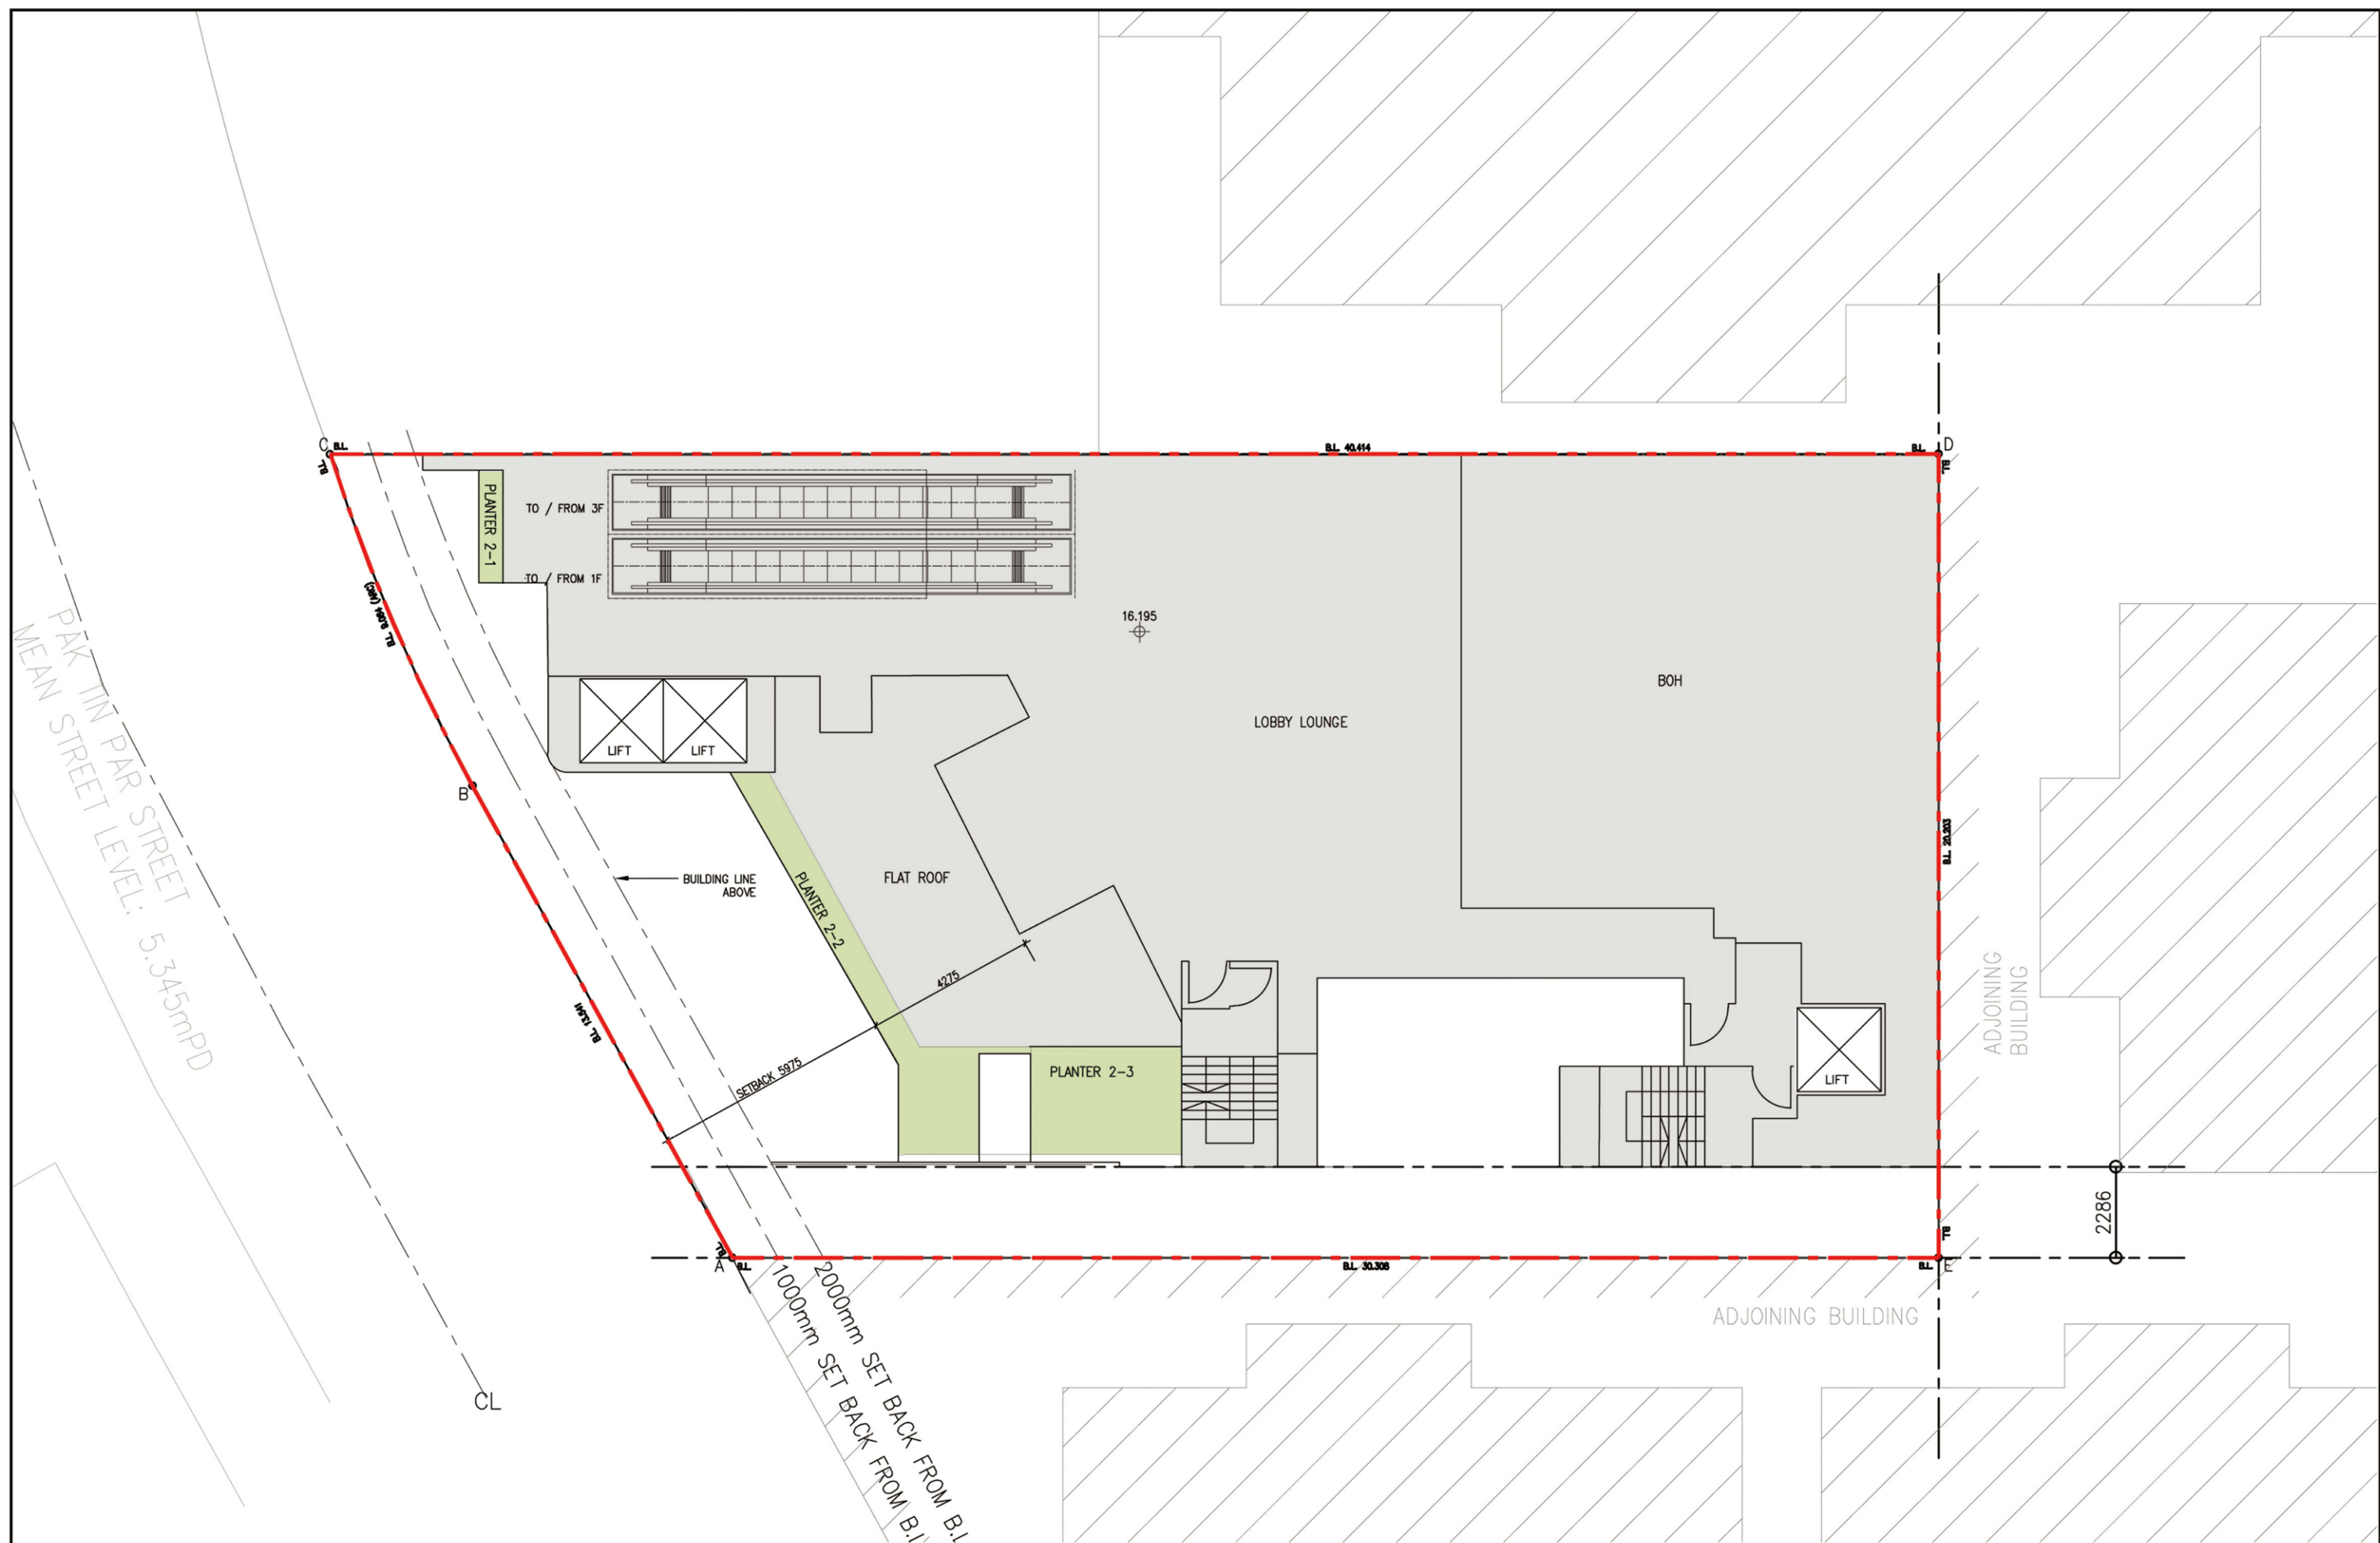


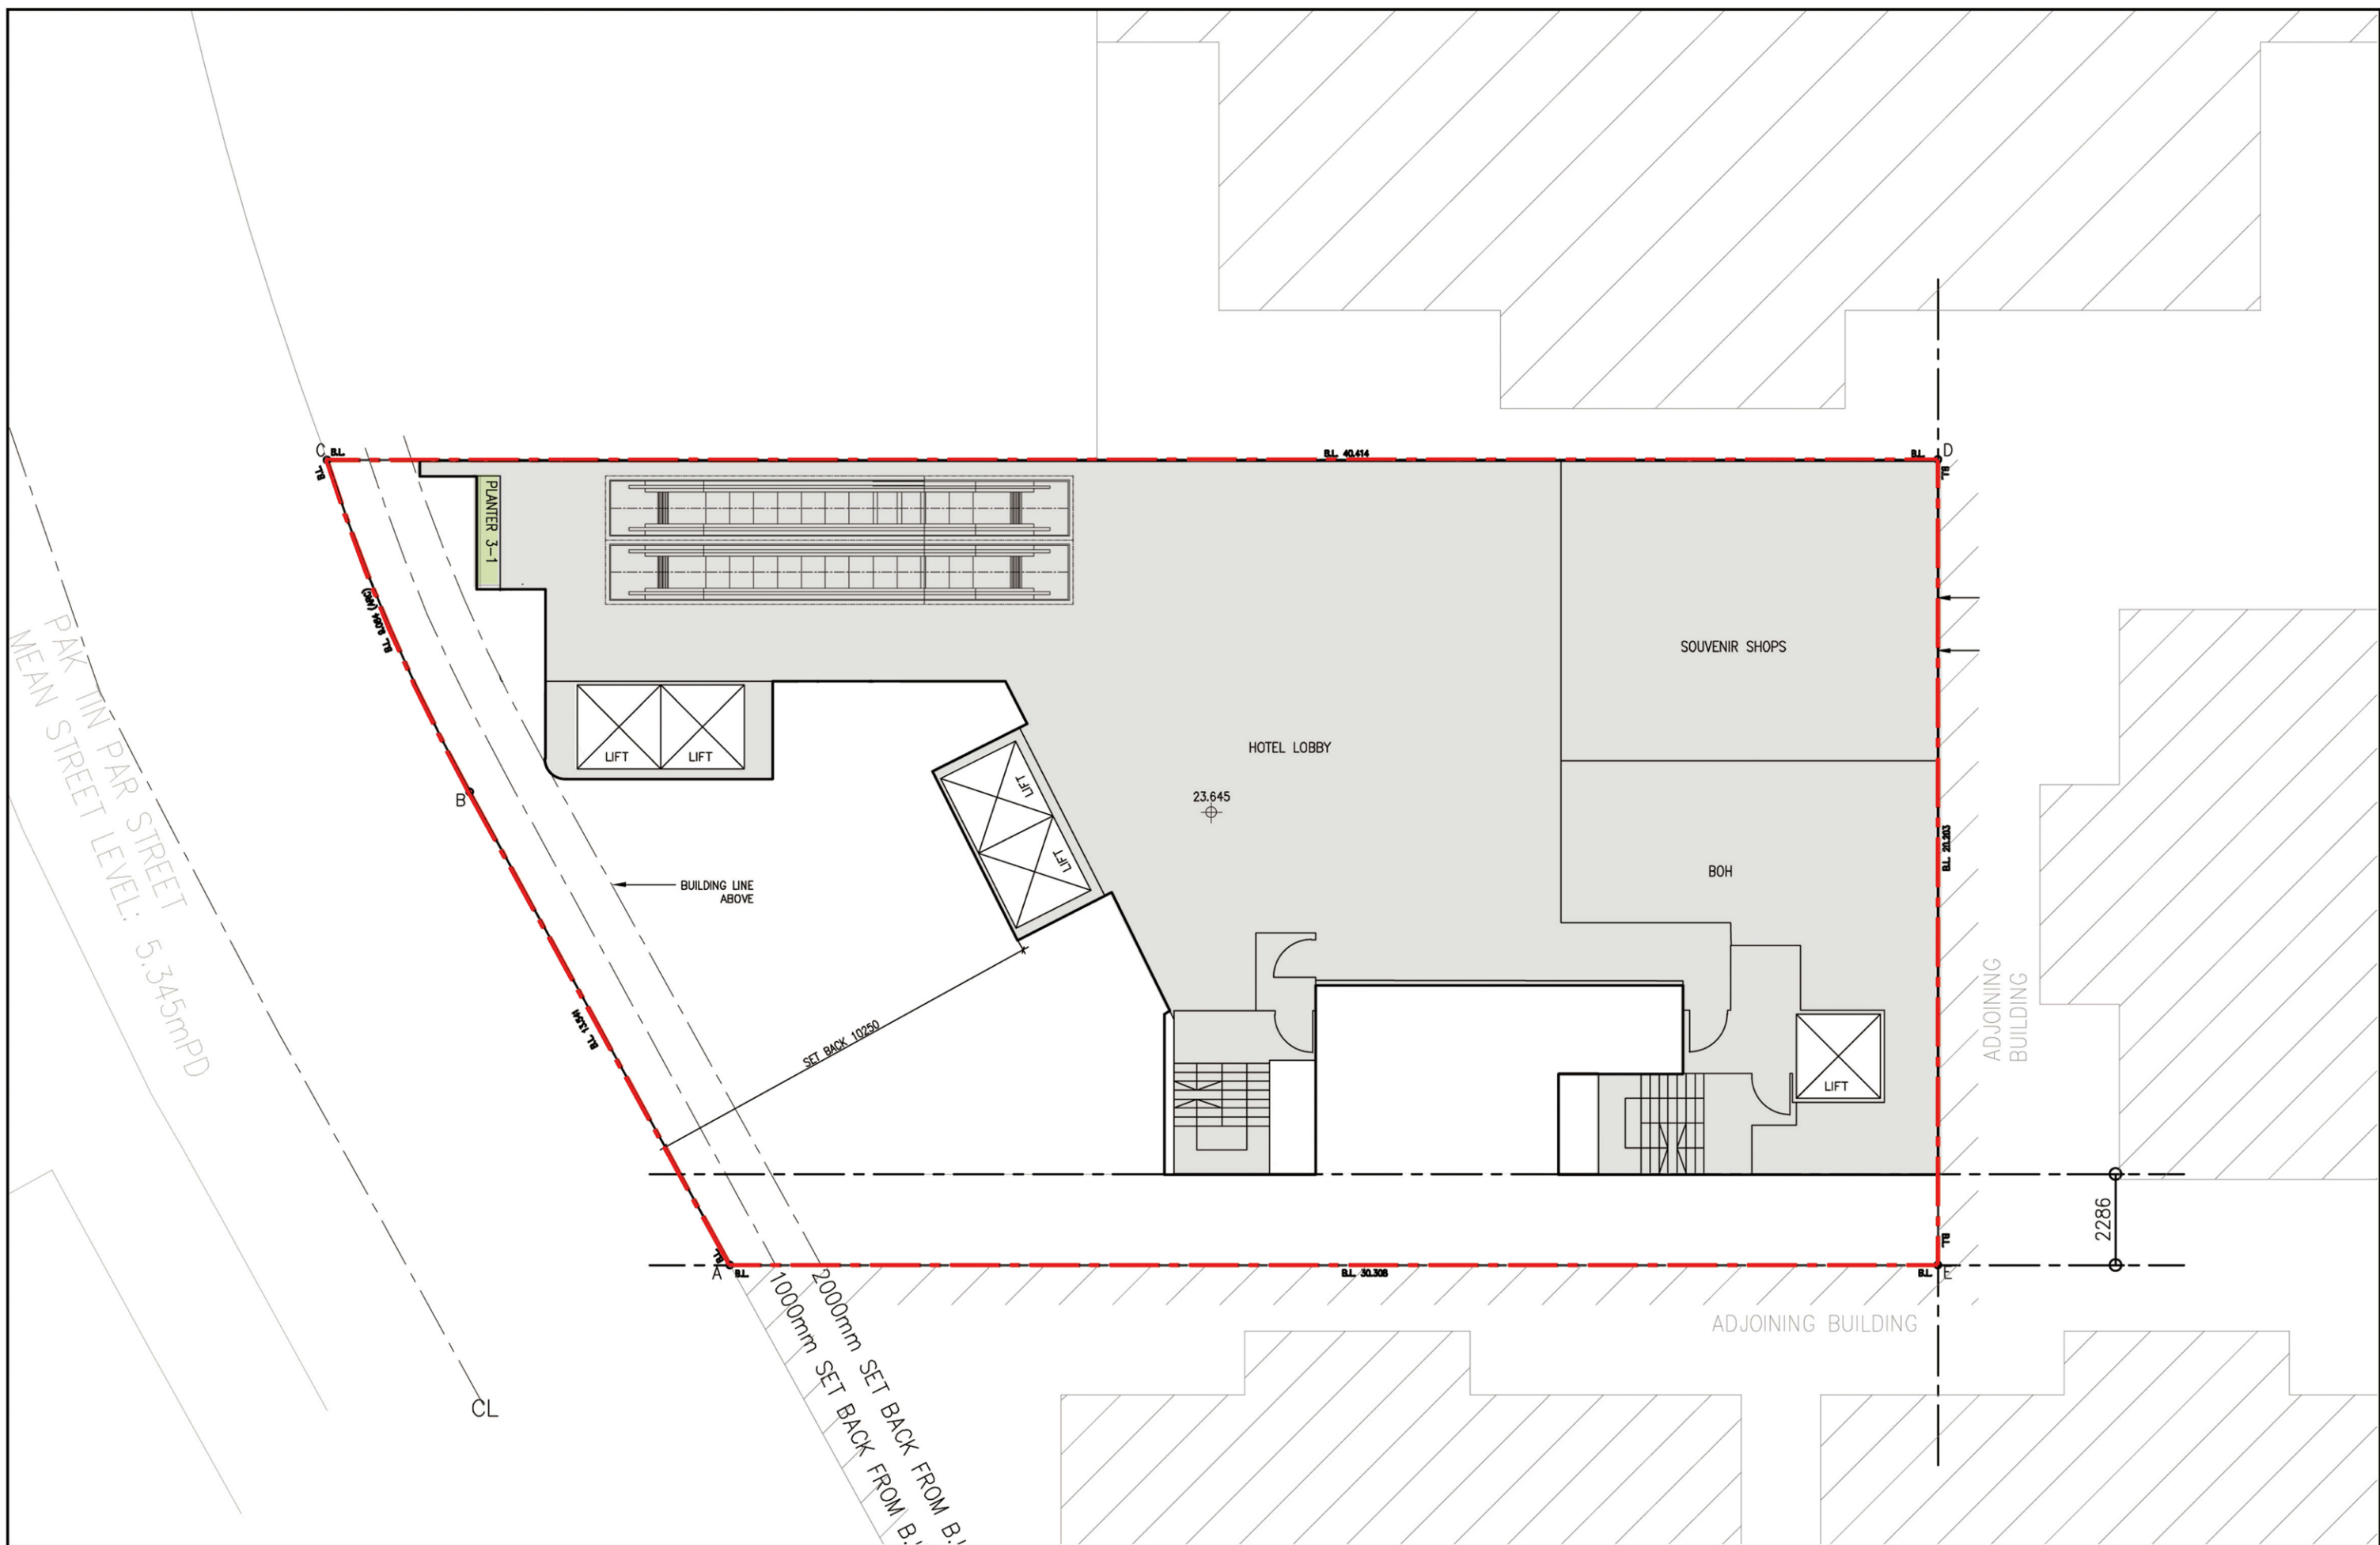

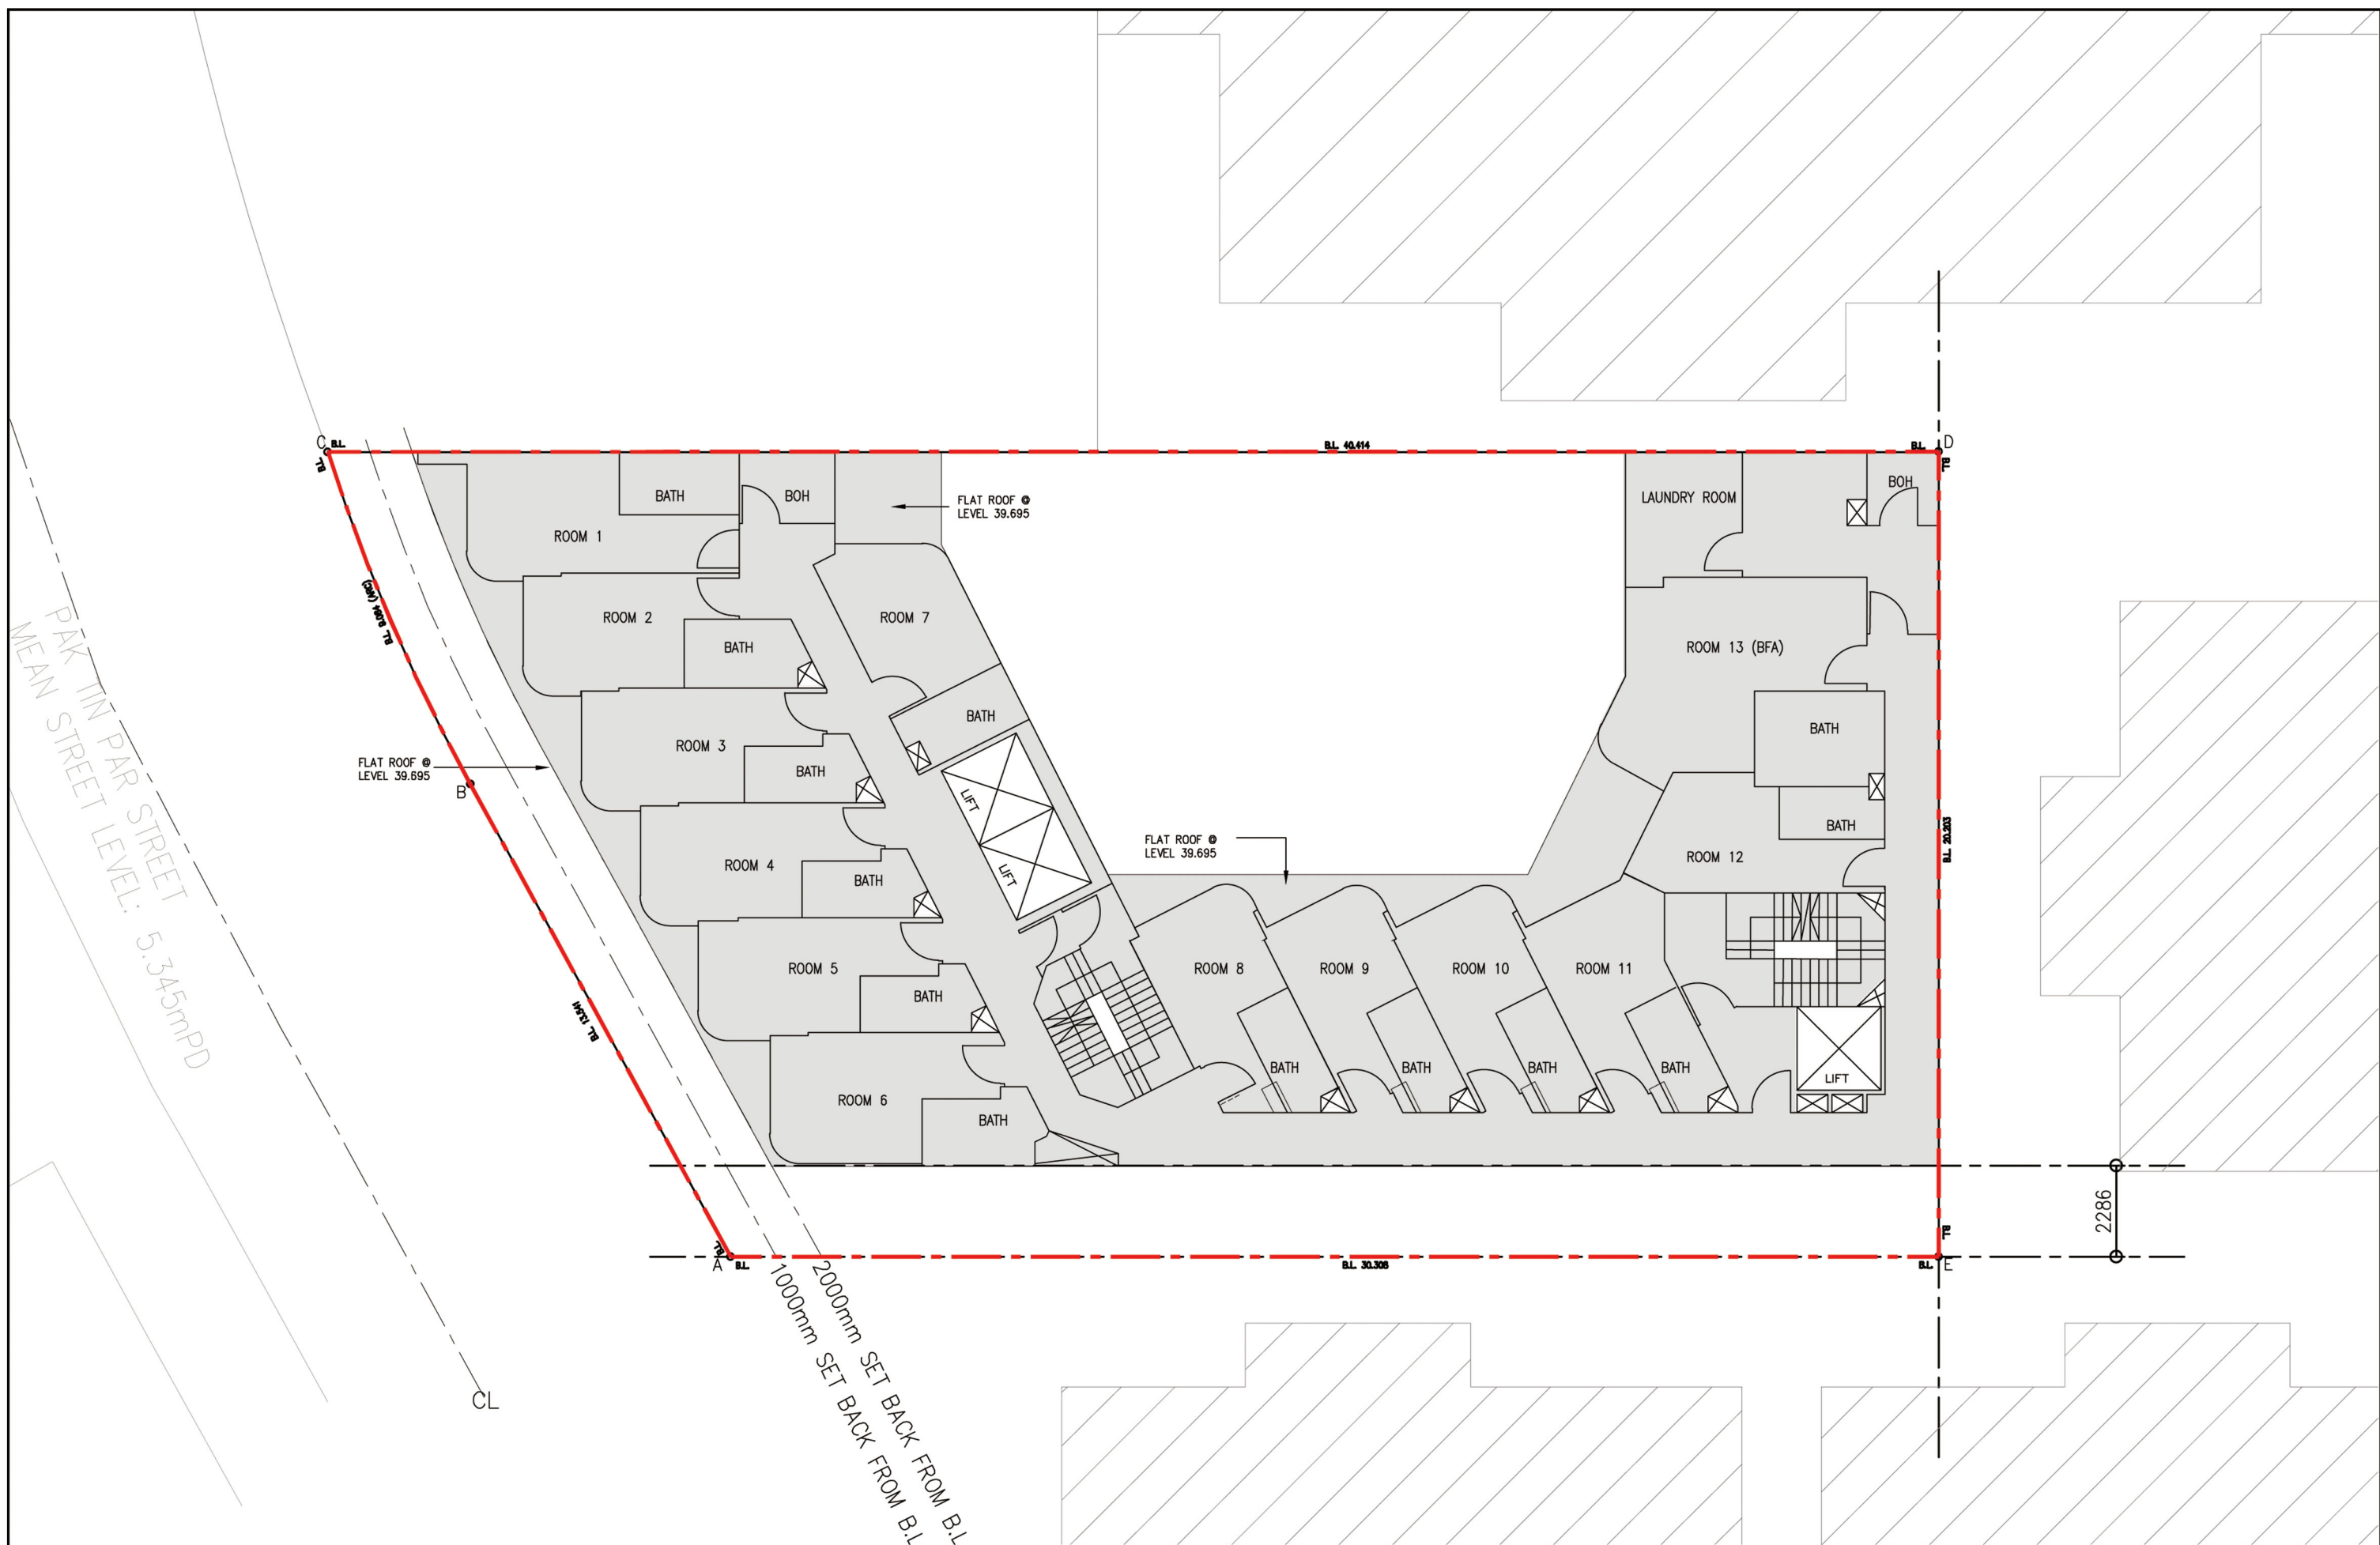

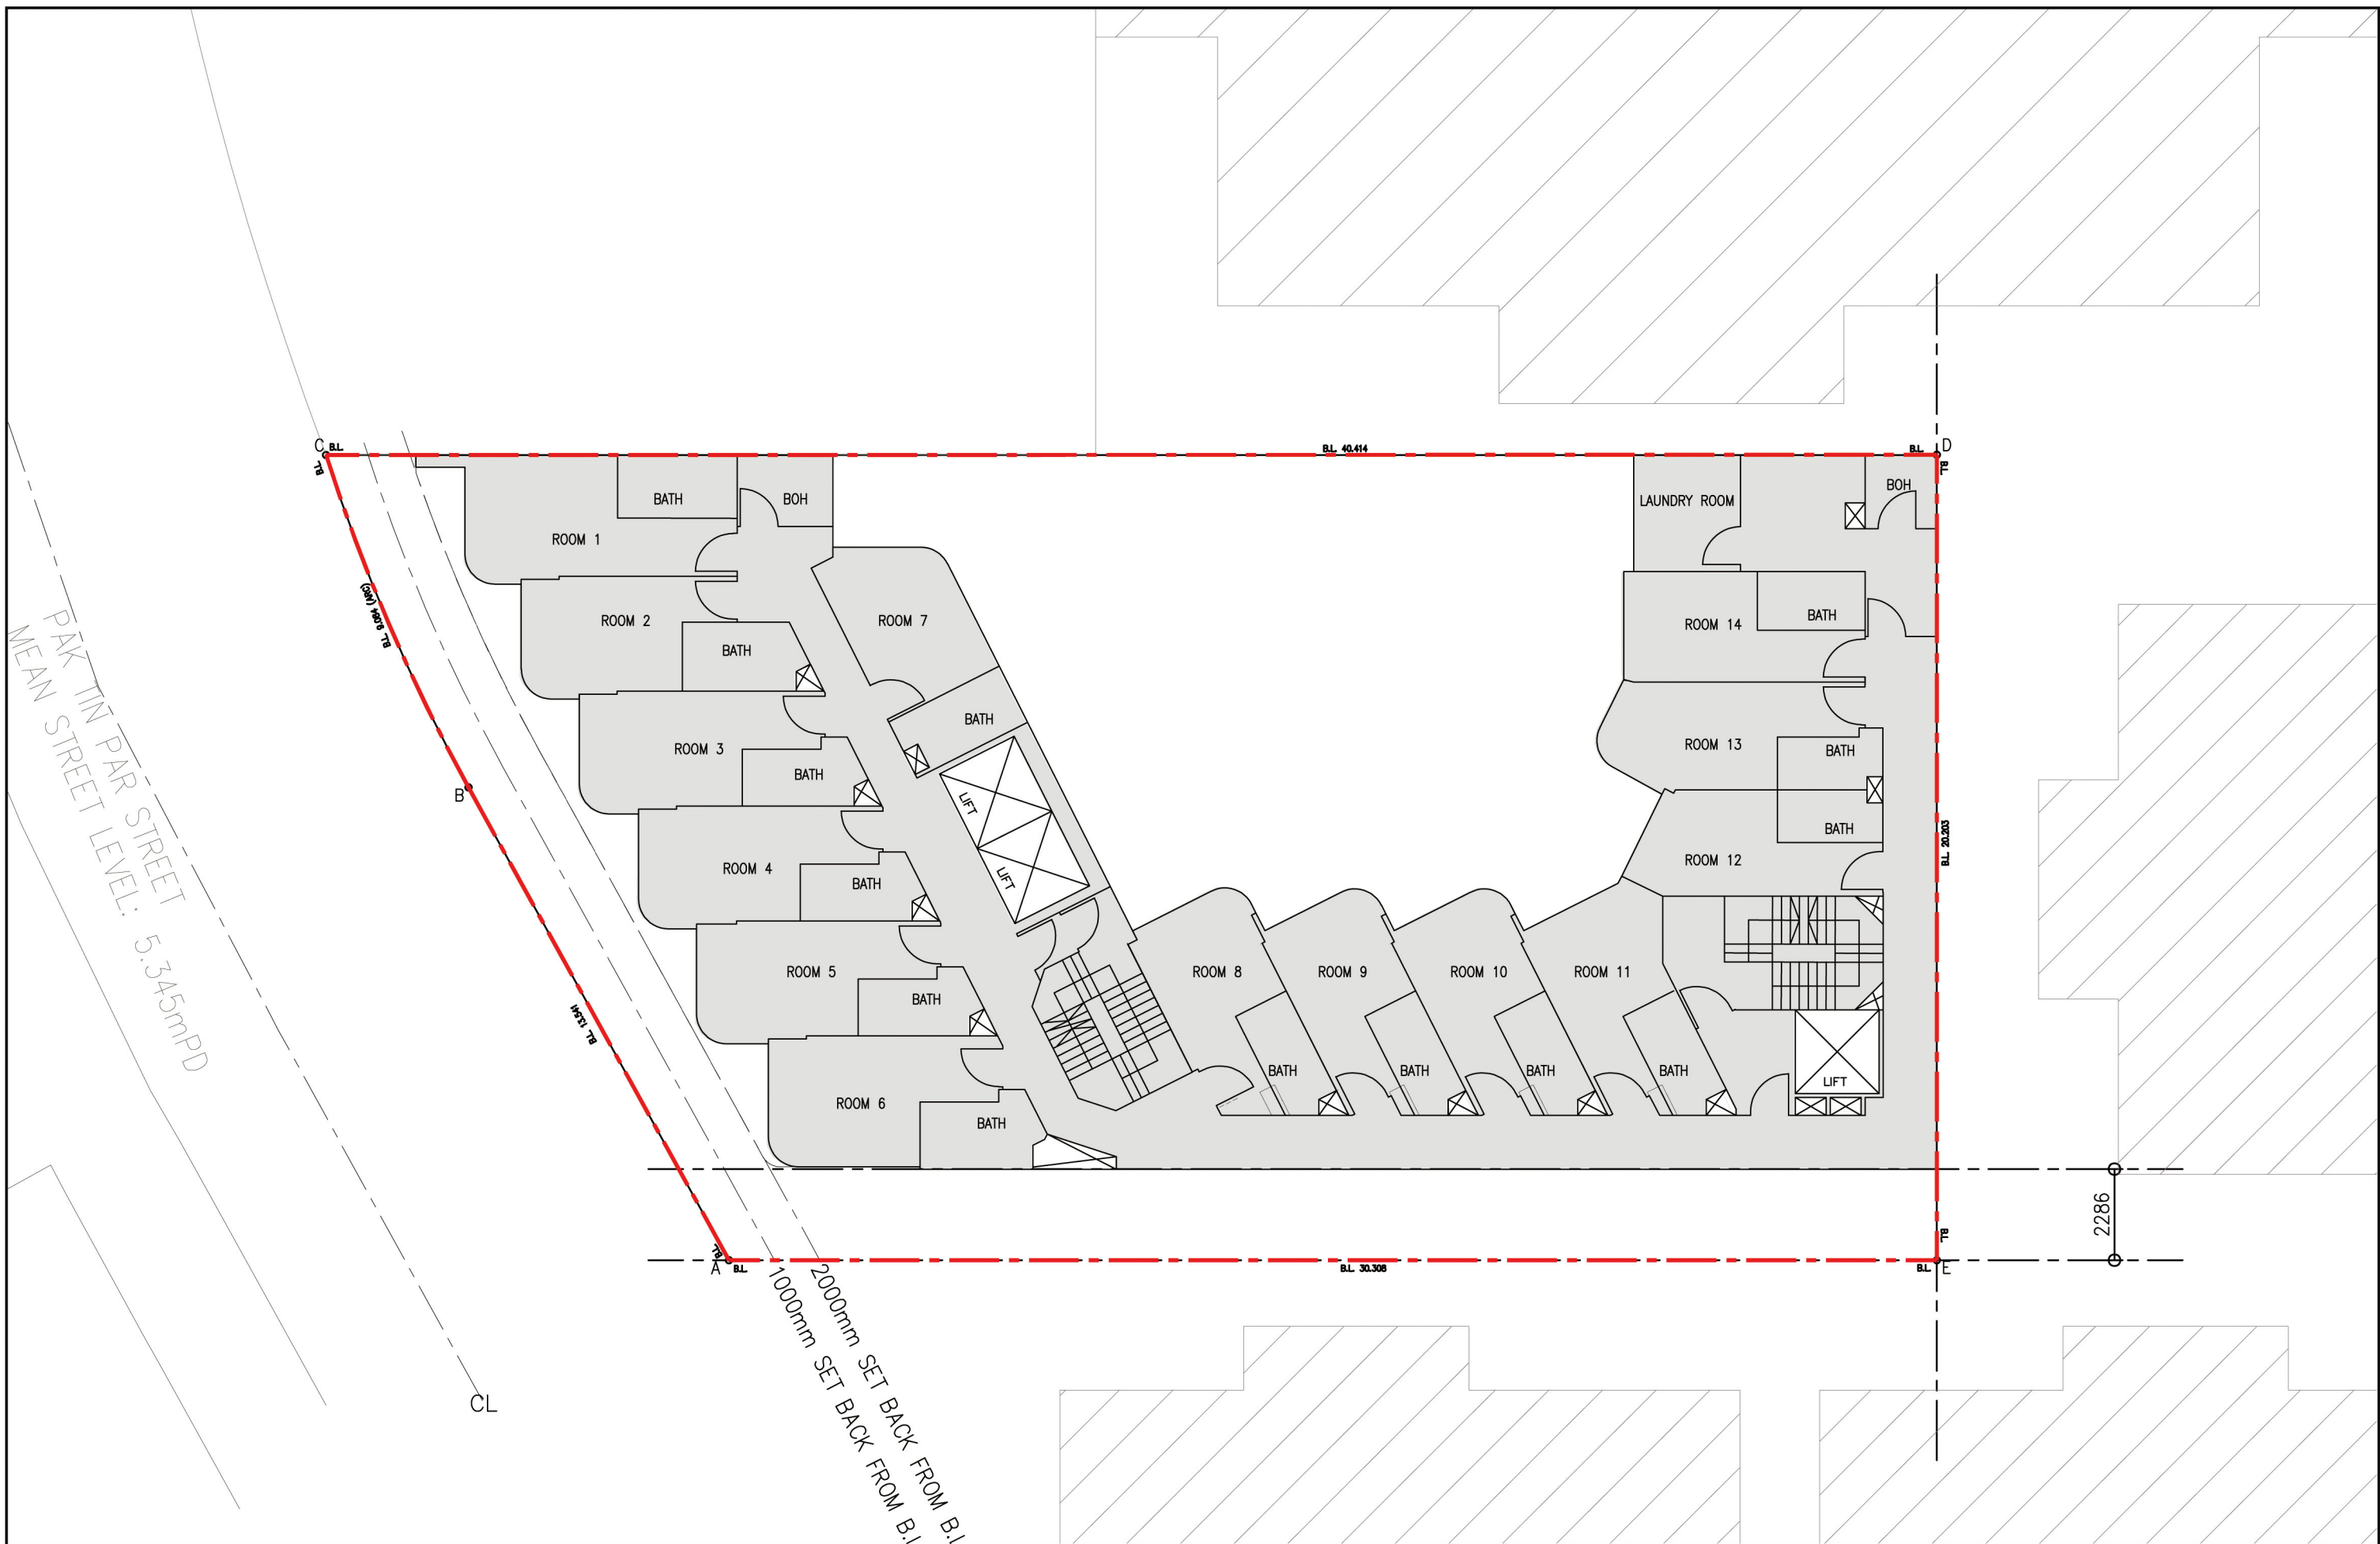

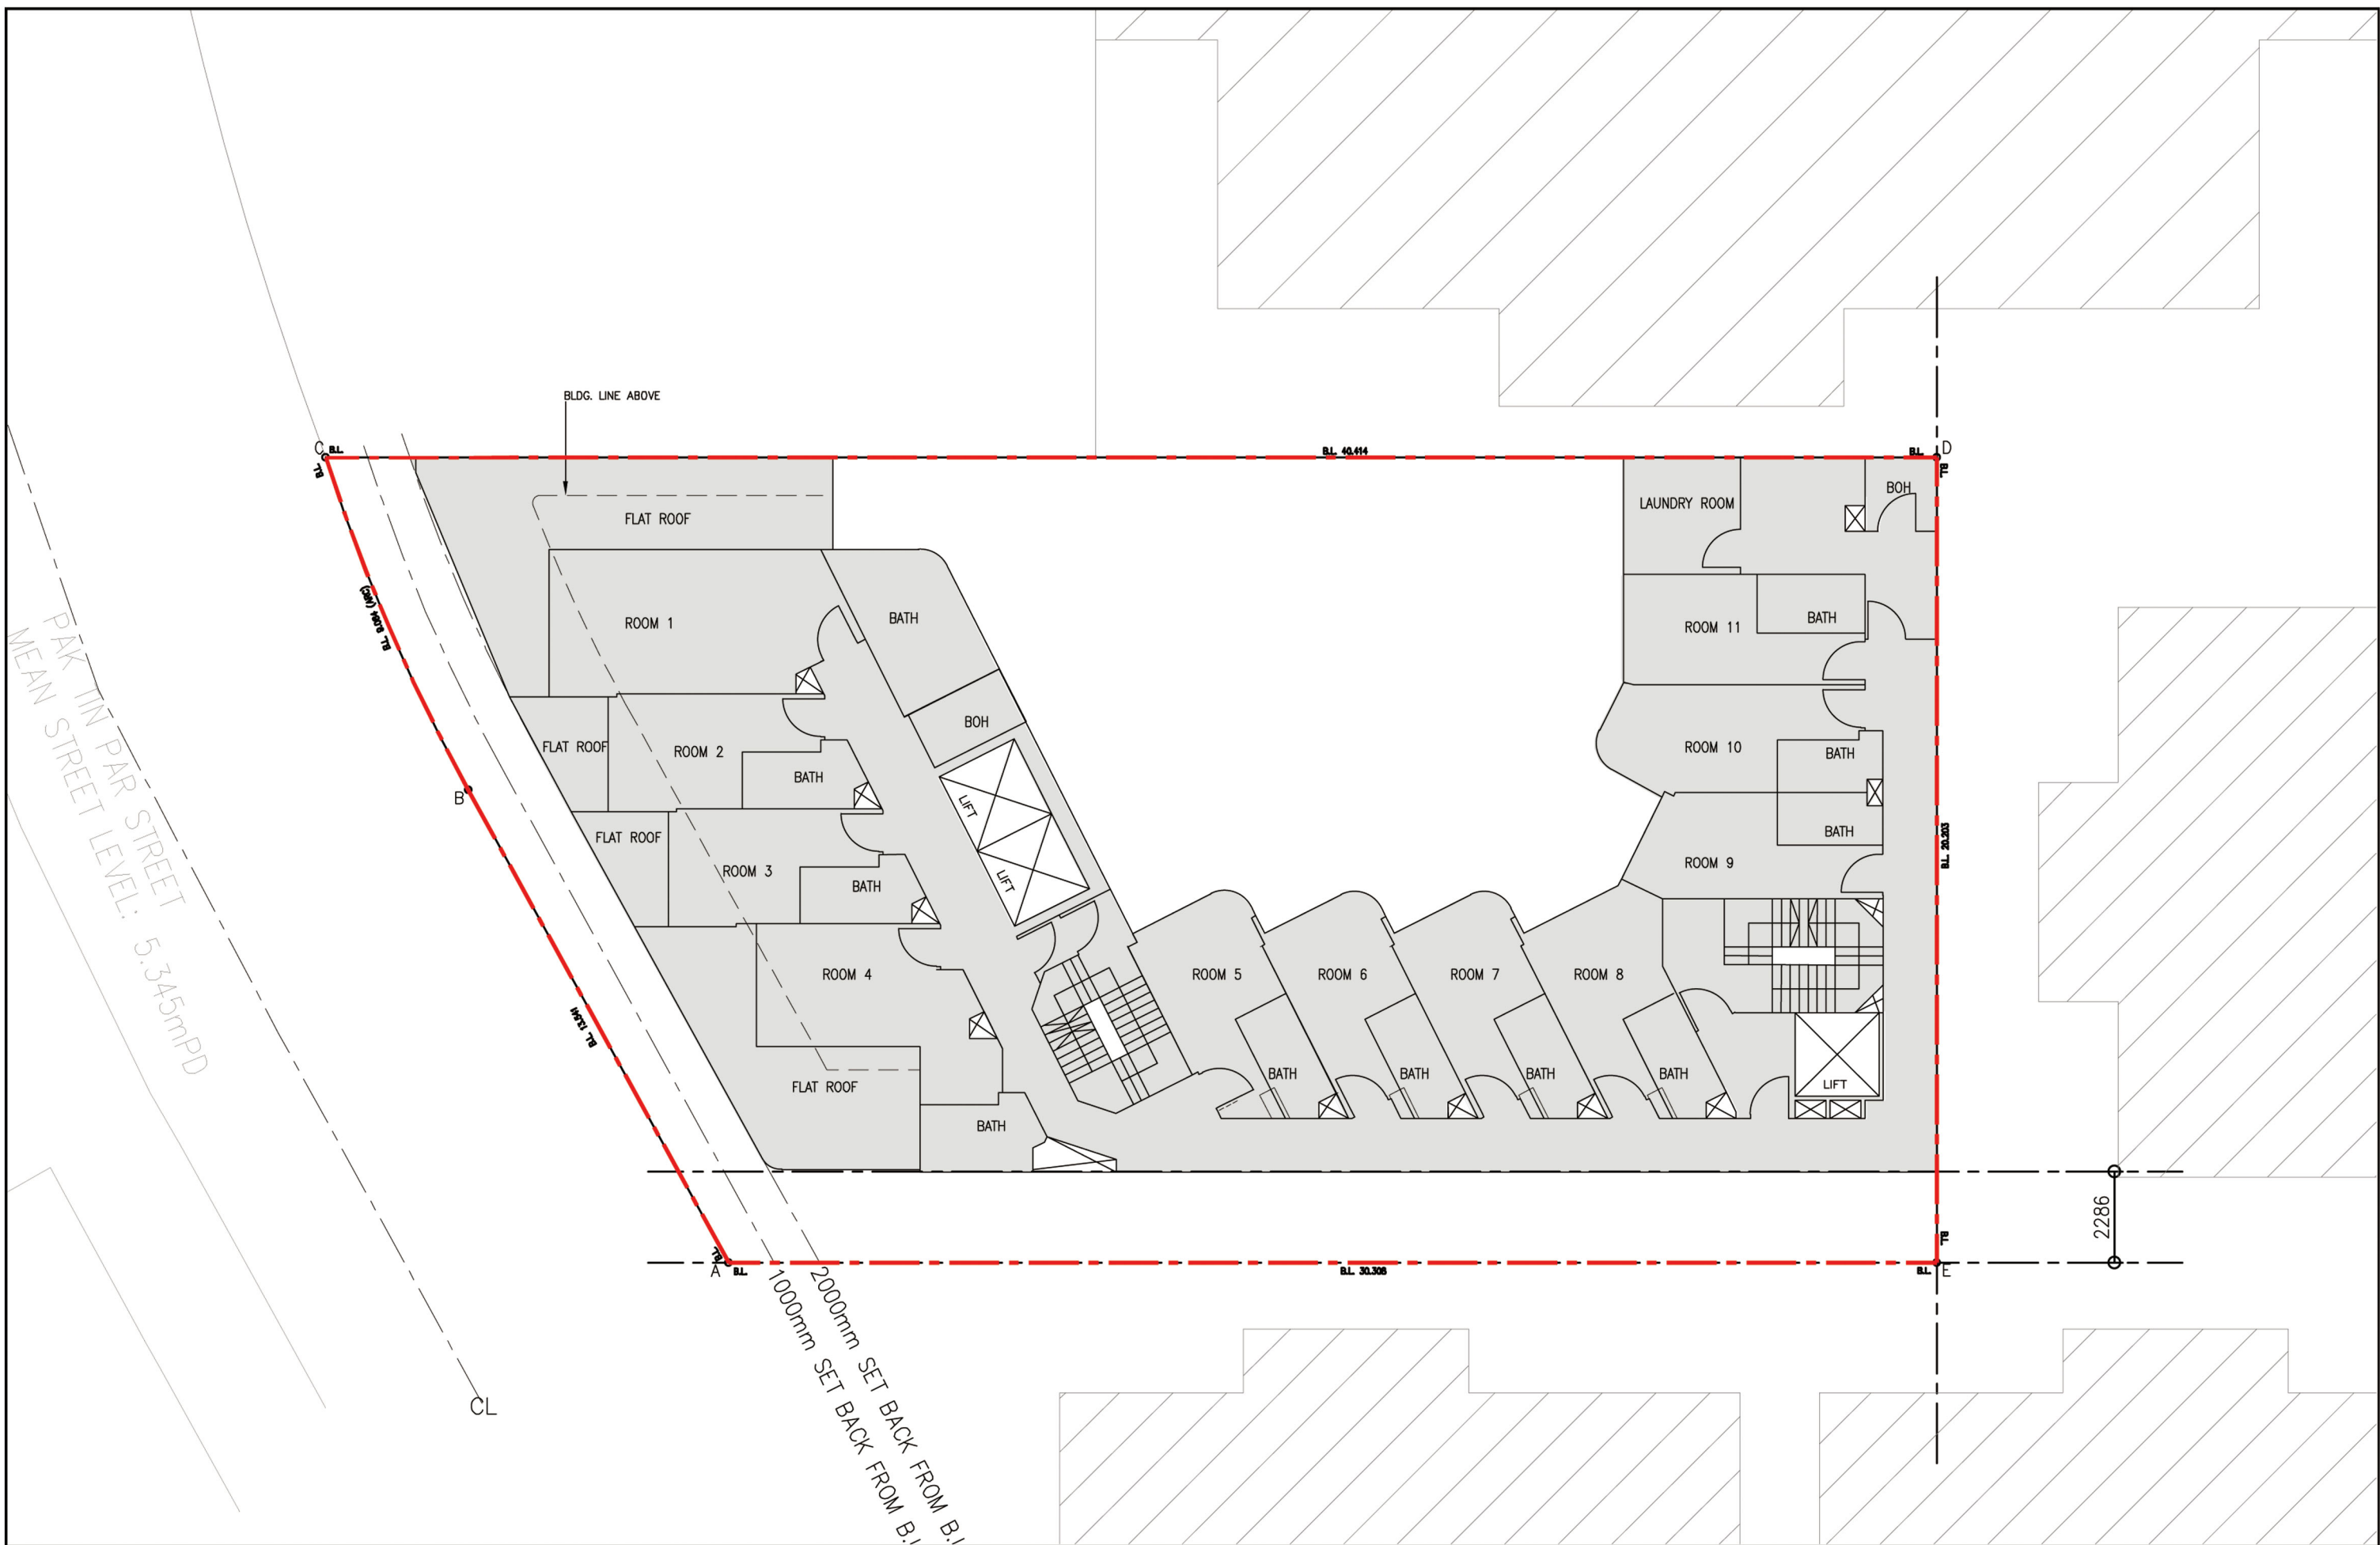

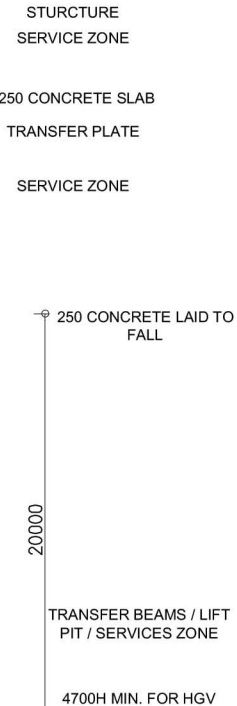

This drawing and design are copyright of the authorized person. No portion may be reproduced without his written permission. Used written dimensions. Measurements to existing works to be verified on site. This drawing shall be read in conjunction with specification and condition of contract.