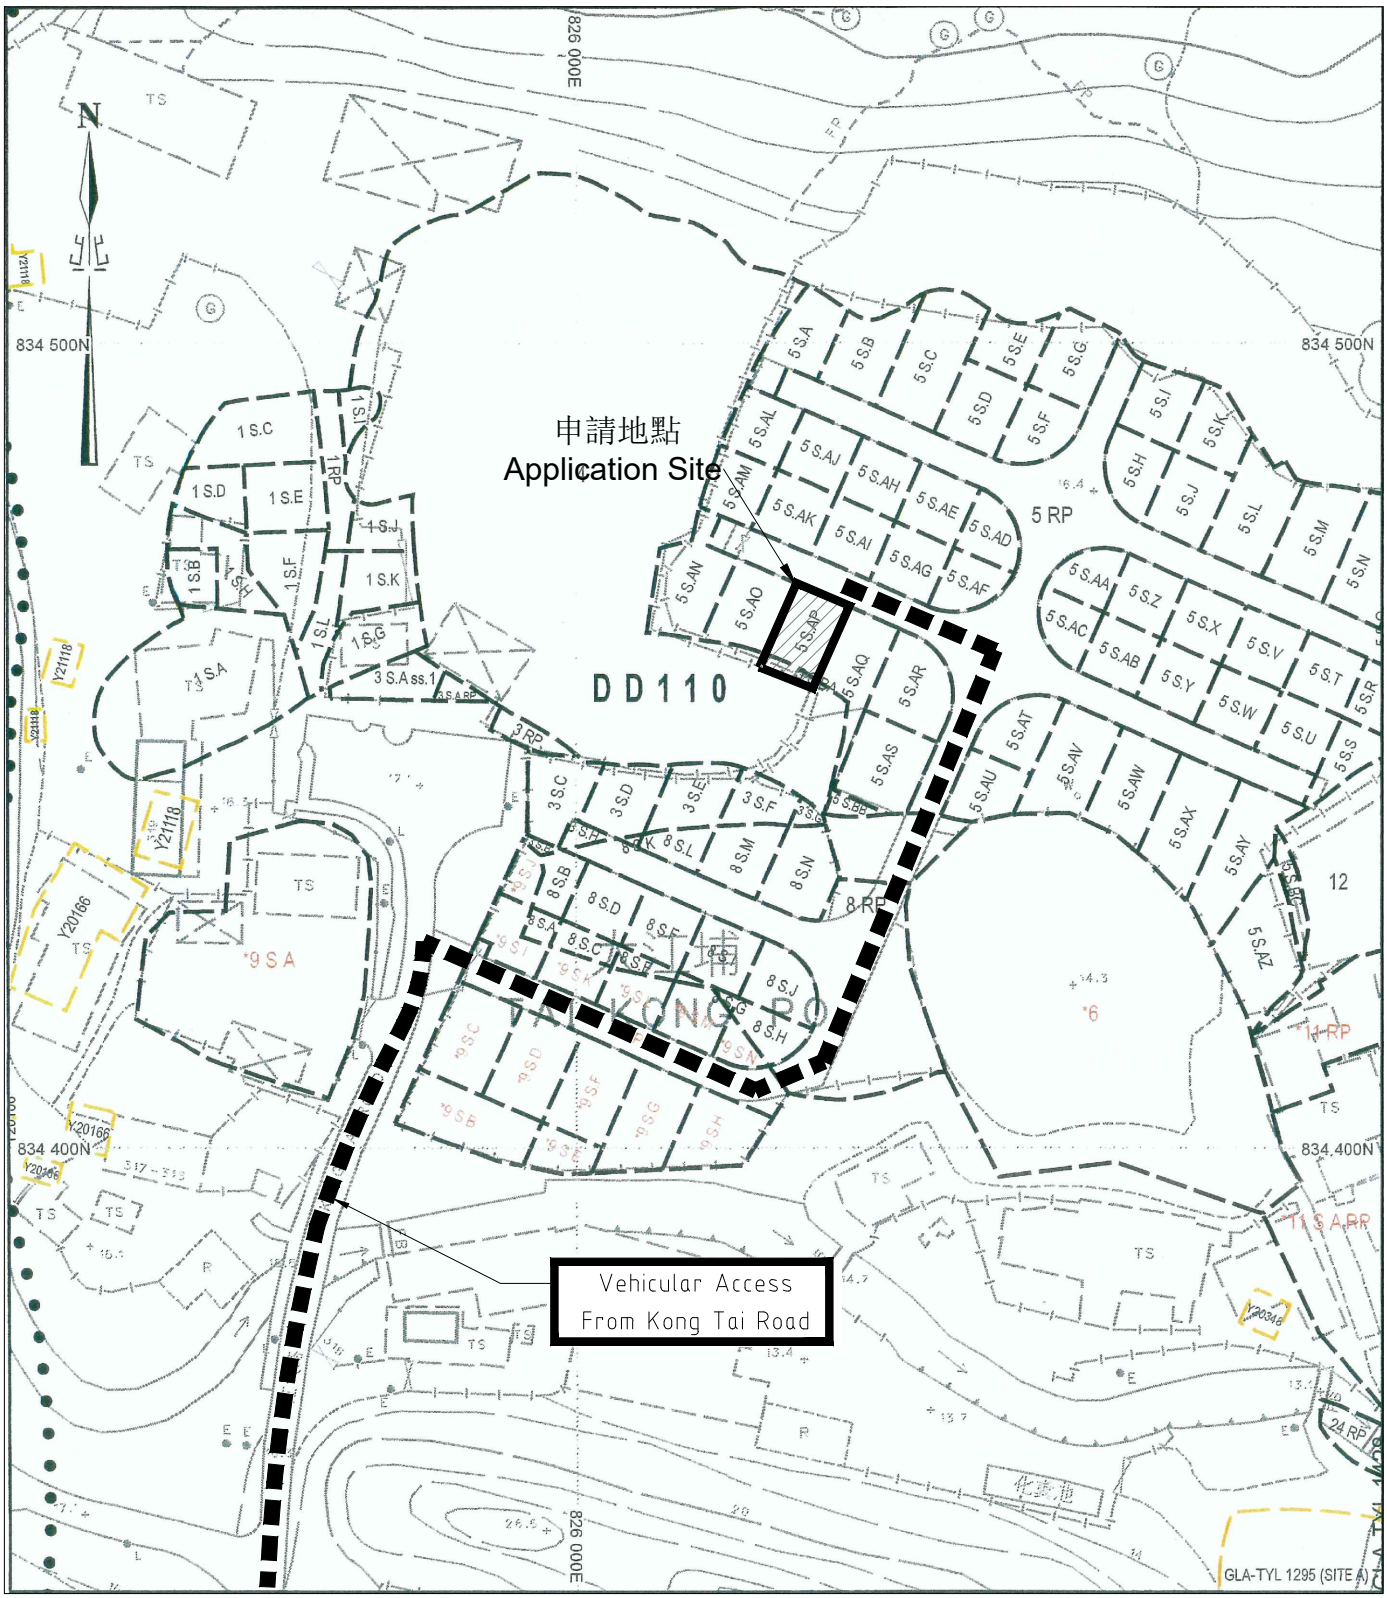

PROJECT 項目名稱:	DRAWING TITLE 圖目:	REMARKS 備註:
Temporary Animal Boarding Establishment (Cattery) and Associated Filling of Land for a Period of 3 Years at Lots 4 (Part), 5 S.AP & 5 S.BA in D.D.110, Tai Kong Po, Kam Tin, Yuen Long, N.T	Vehicular Access Plan	
	DRAWING No. 圖號: Figure 6	SCALE 比例: NTS