


Supplementary Statement


List of Figures

Figure 1	Location Plan
Figure 2	Site Photos
Figure 3	Extract of Outline Zoning Plan
Figure 4	Accessibility to the Application Site

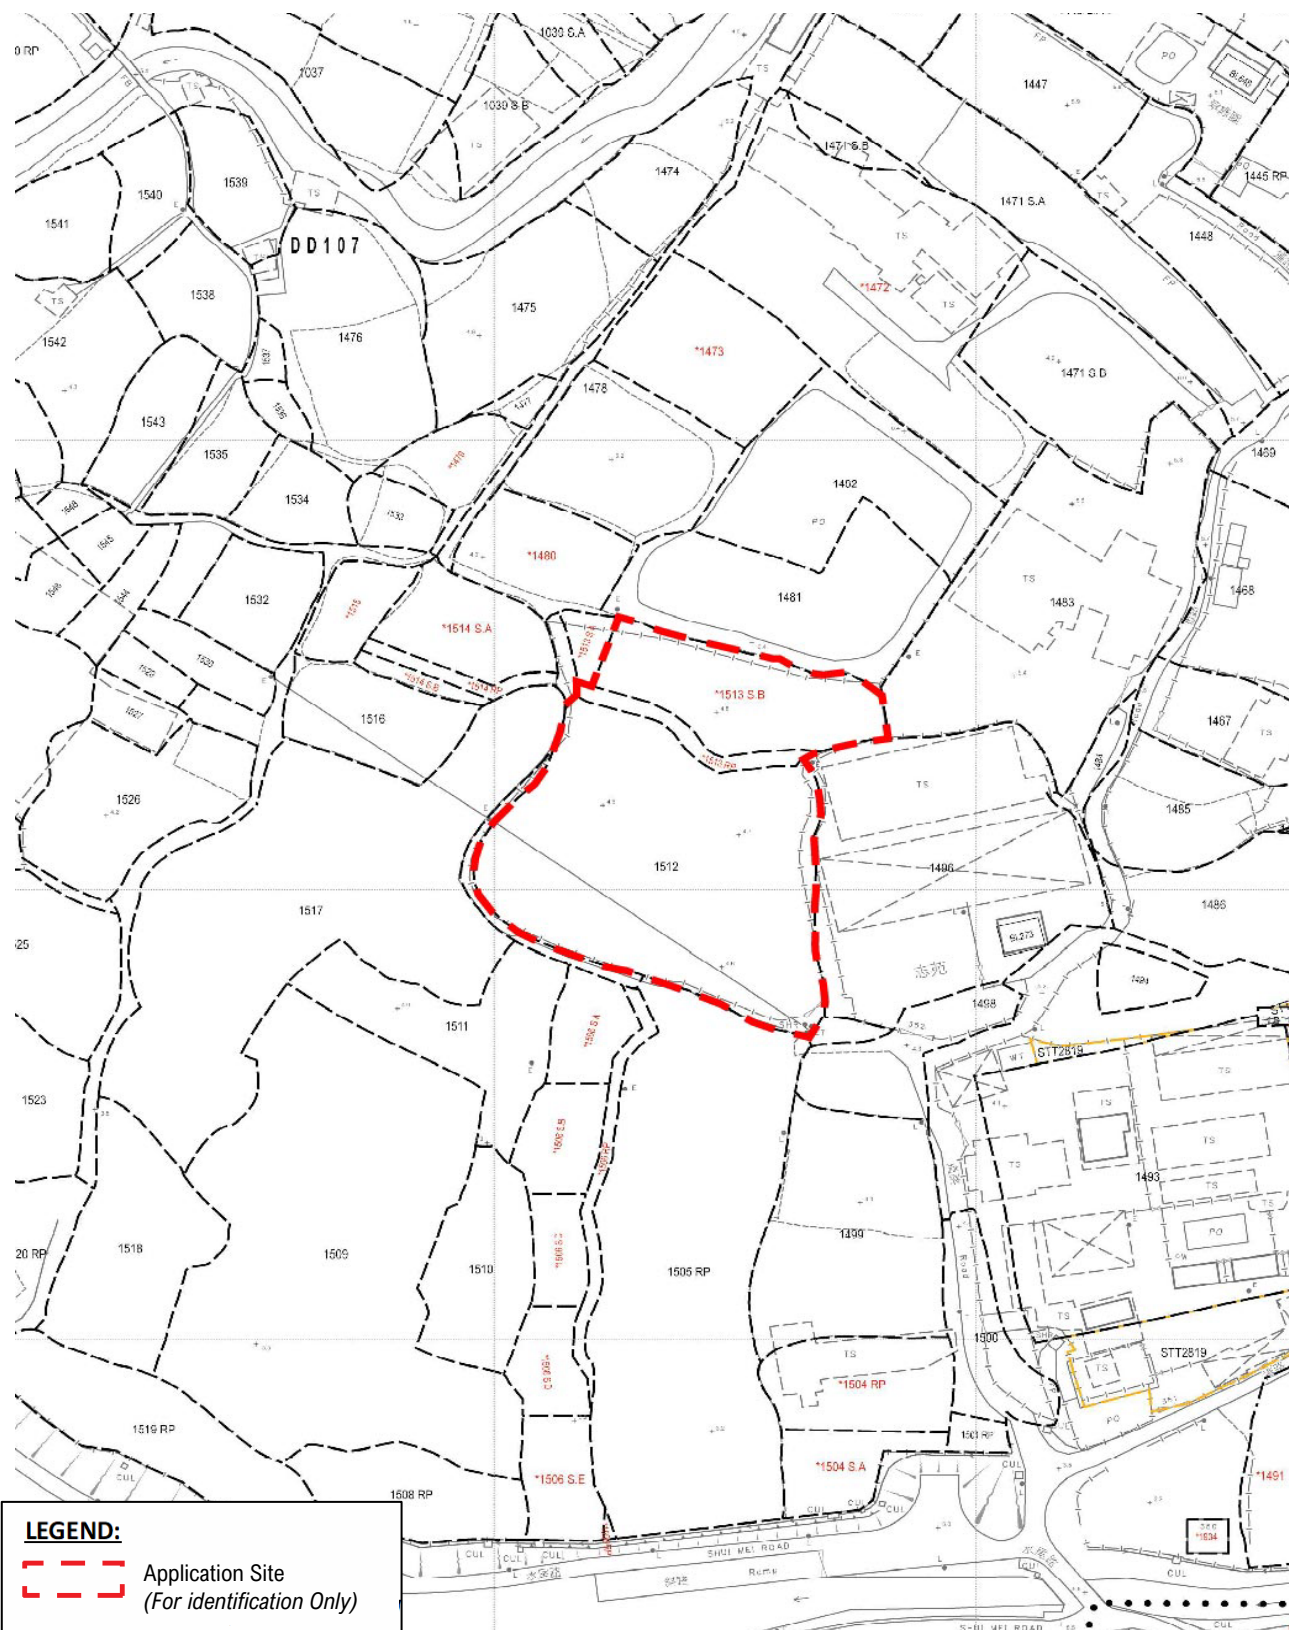

Section 16 Planning Application for Proposed Temporary Animal Boarding Establishment with Ancillary Facilities and Associated Filling of Land for a Period of Five Years, at Lots 1512, 1513 S.B and 1513 RP in D.D. 107, Kam Tin North, New Territories


Figure: 1	Scale: N/A	Date: September 2026
---------------------	----------------------	-----------------------------------

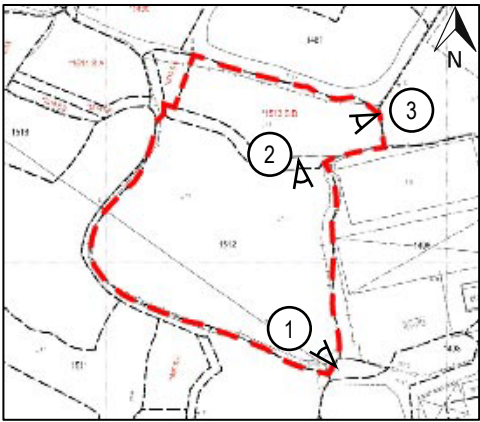

 Application Site
(For identification only)




			Figure Title: Site Photos	Project: Section 16 Planning Application for Proposed Temporary Animal Boarding Establishment with Ancillary Facilities and Associated Filling of Land for a Period of Five Years, at Lots 1512, 1513 S.B and 1513 RP in D.D. 107, Kam Tin North, New Territories
Figure: 2	Scale: N/A	Date: September 2026	Project No.: PPC-PLG-10213	

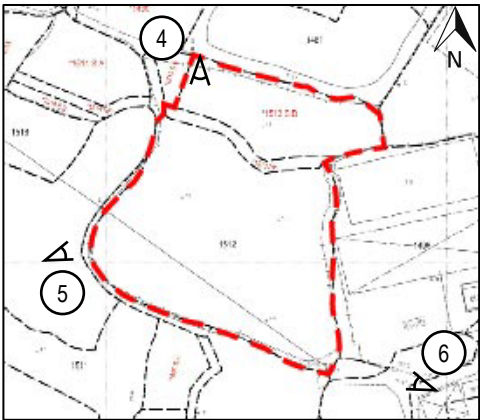


 Application Site
(For identification only)



			Figure Title: Site Photos	Project: Section 16 Planning Application for Proposed Temporary Animal Boarding Establishment with Ancillary Facilities and Associated Filling of Land for a Period of Five Years, at Lots 1512, 1513 S.B and 1513 RP in D.D. 107, Kam Tin North, New Territories
Figure: 2	Scale: N/A	Date: September 2026	Project No.: PPC-PLG-10213	

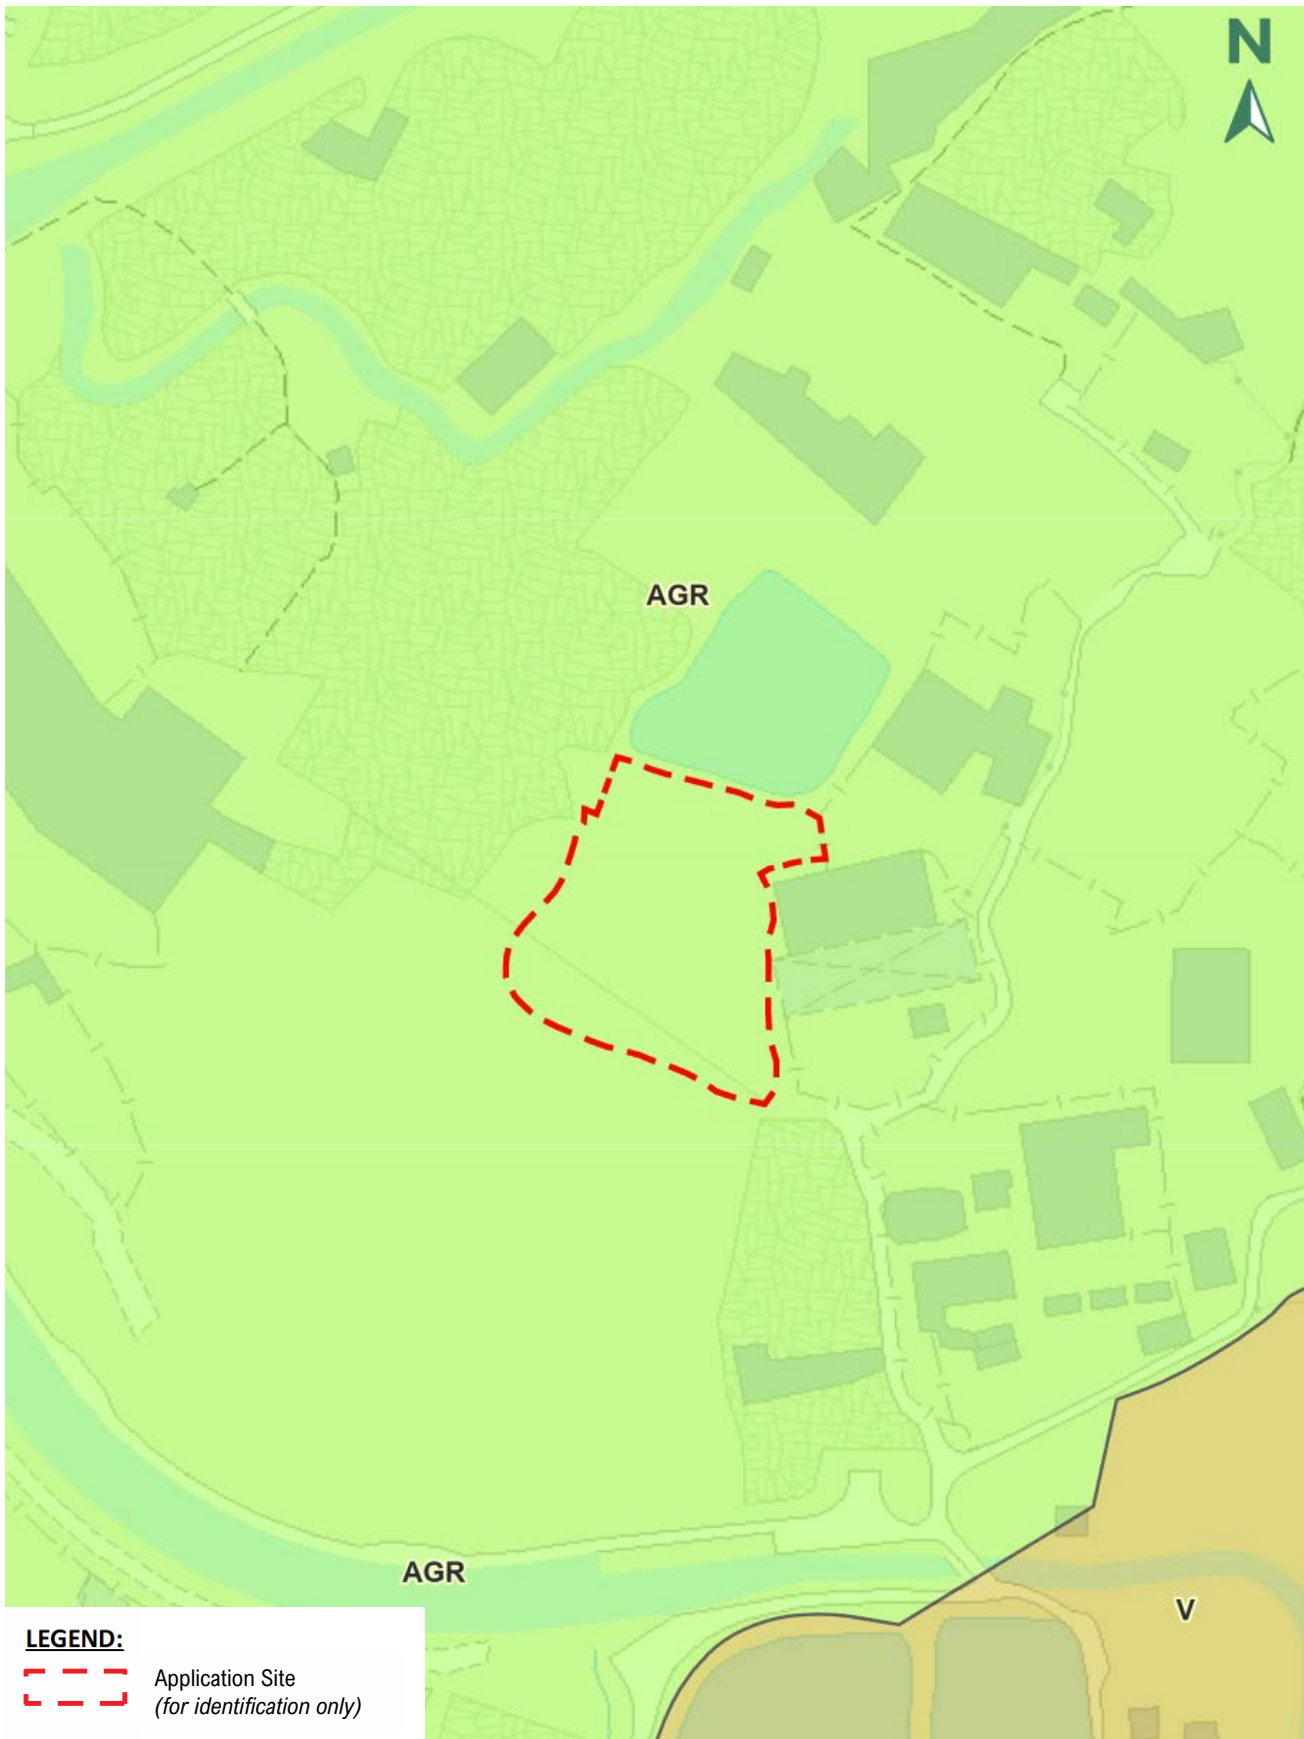

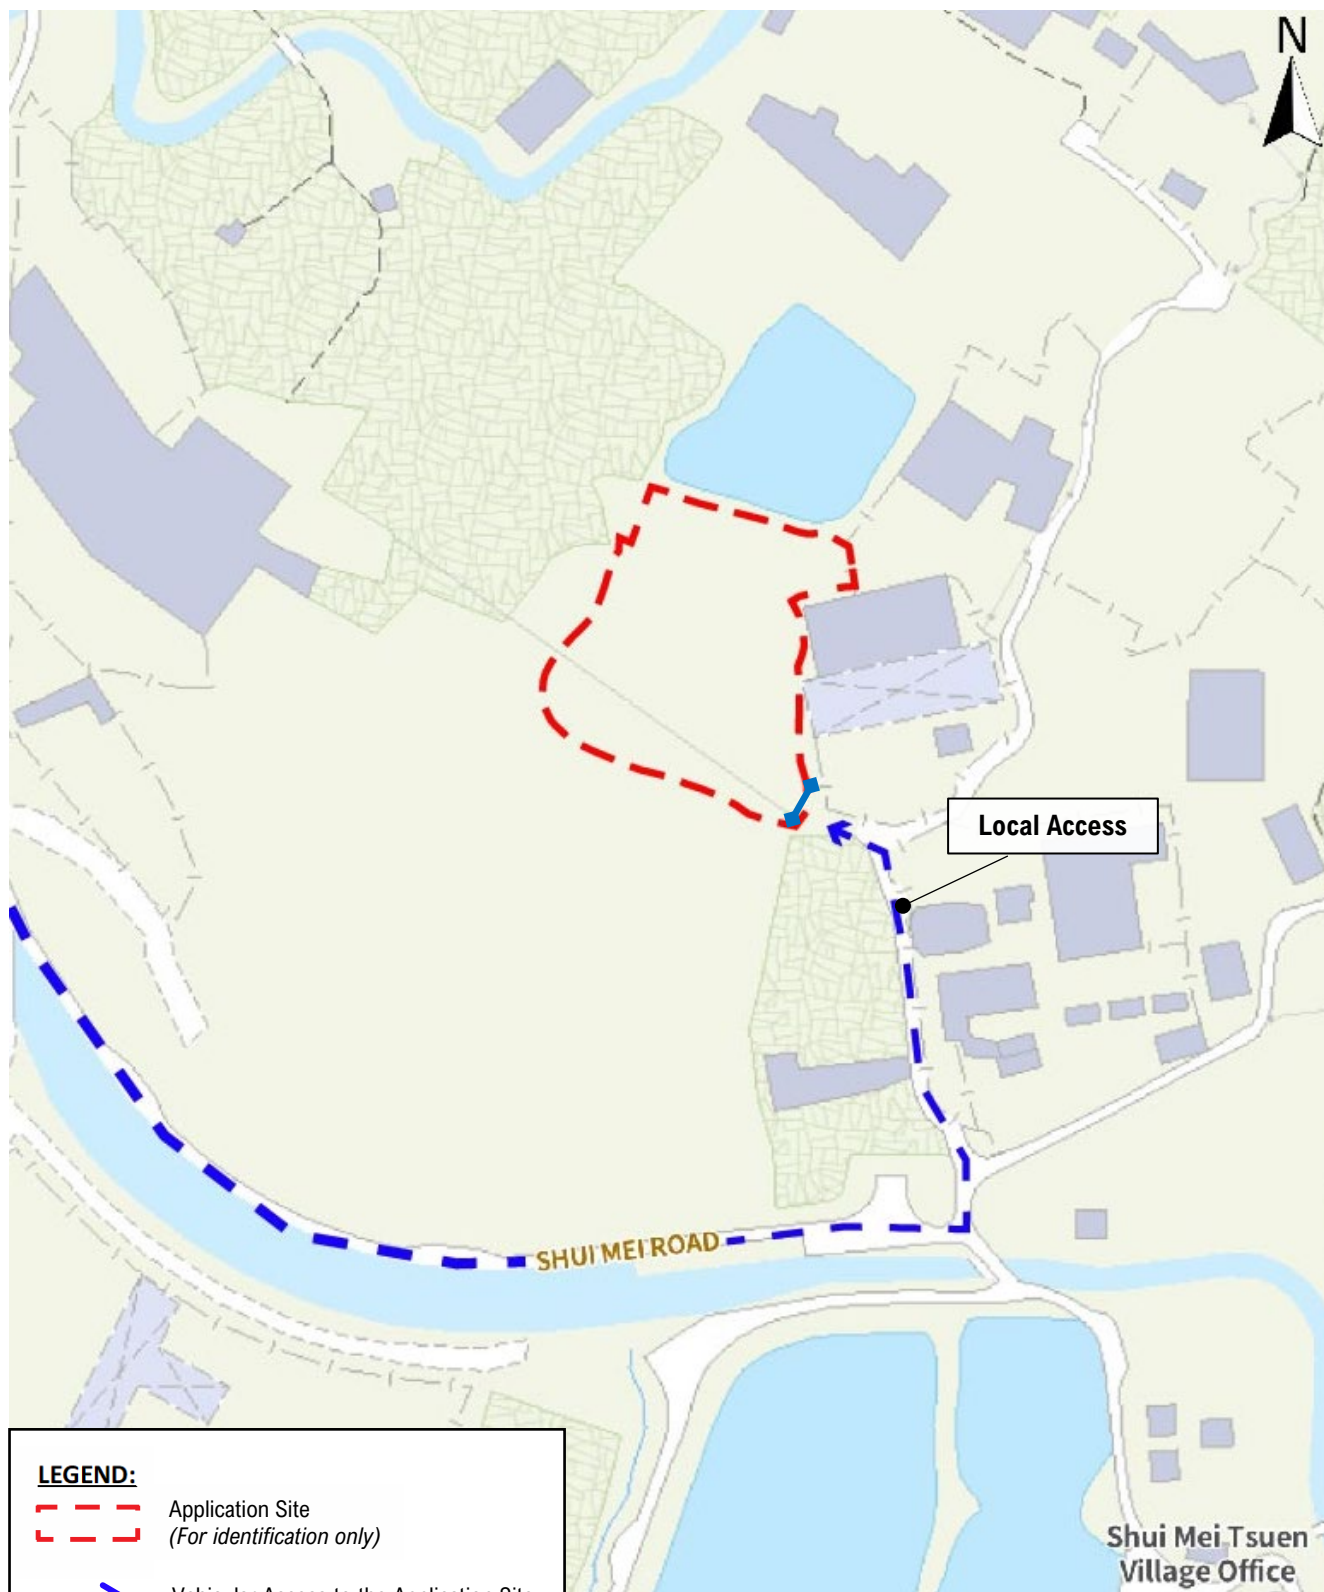

LEGEND:

- Application Site
(For identification only)
- Vehicular Access to the Application Site
- ◆ Vehicular Ingress/ Egress


Project:

Section 16 Planning Application for Proposed Temporary Animal Boarding Establishment with Ancillary Facilities and Associated Filling of Land for a Period of Five Years, at Lots 1512, 1513 S.B and 1513 RP in D.D. 107, Kam Tin North, New Territories

Supplementary Statement

Annex 1

Layout Plan

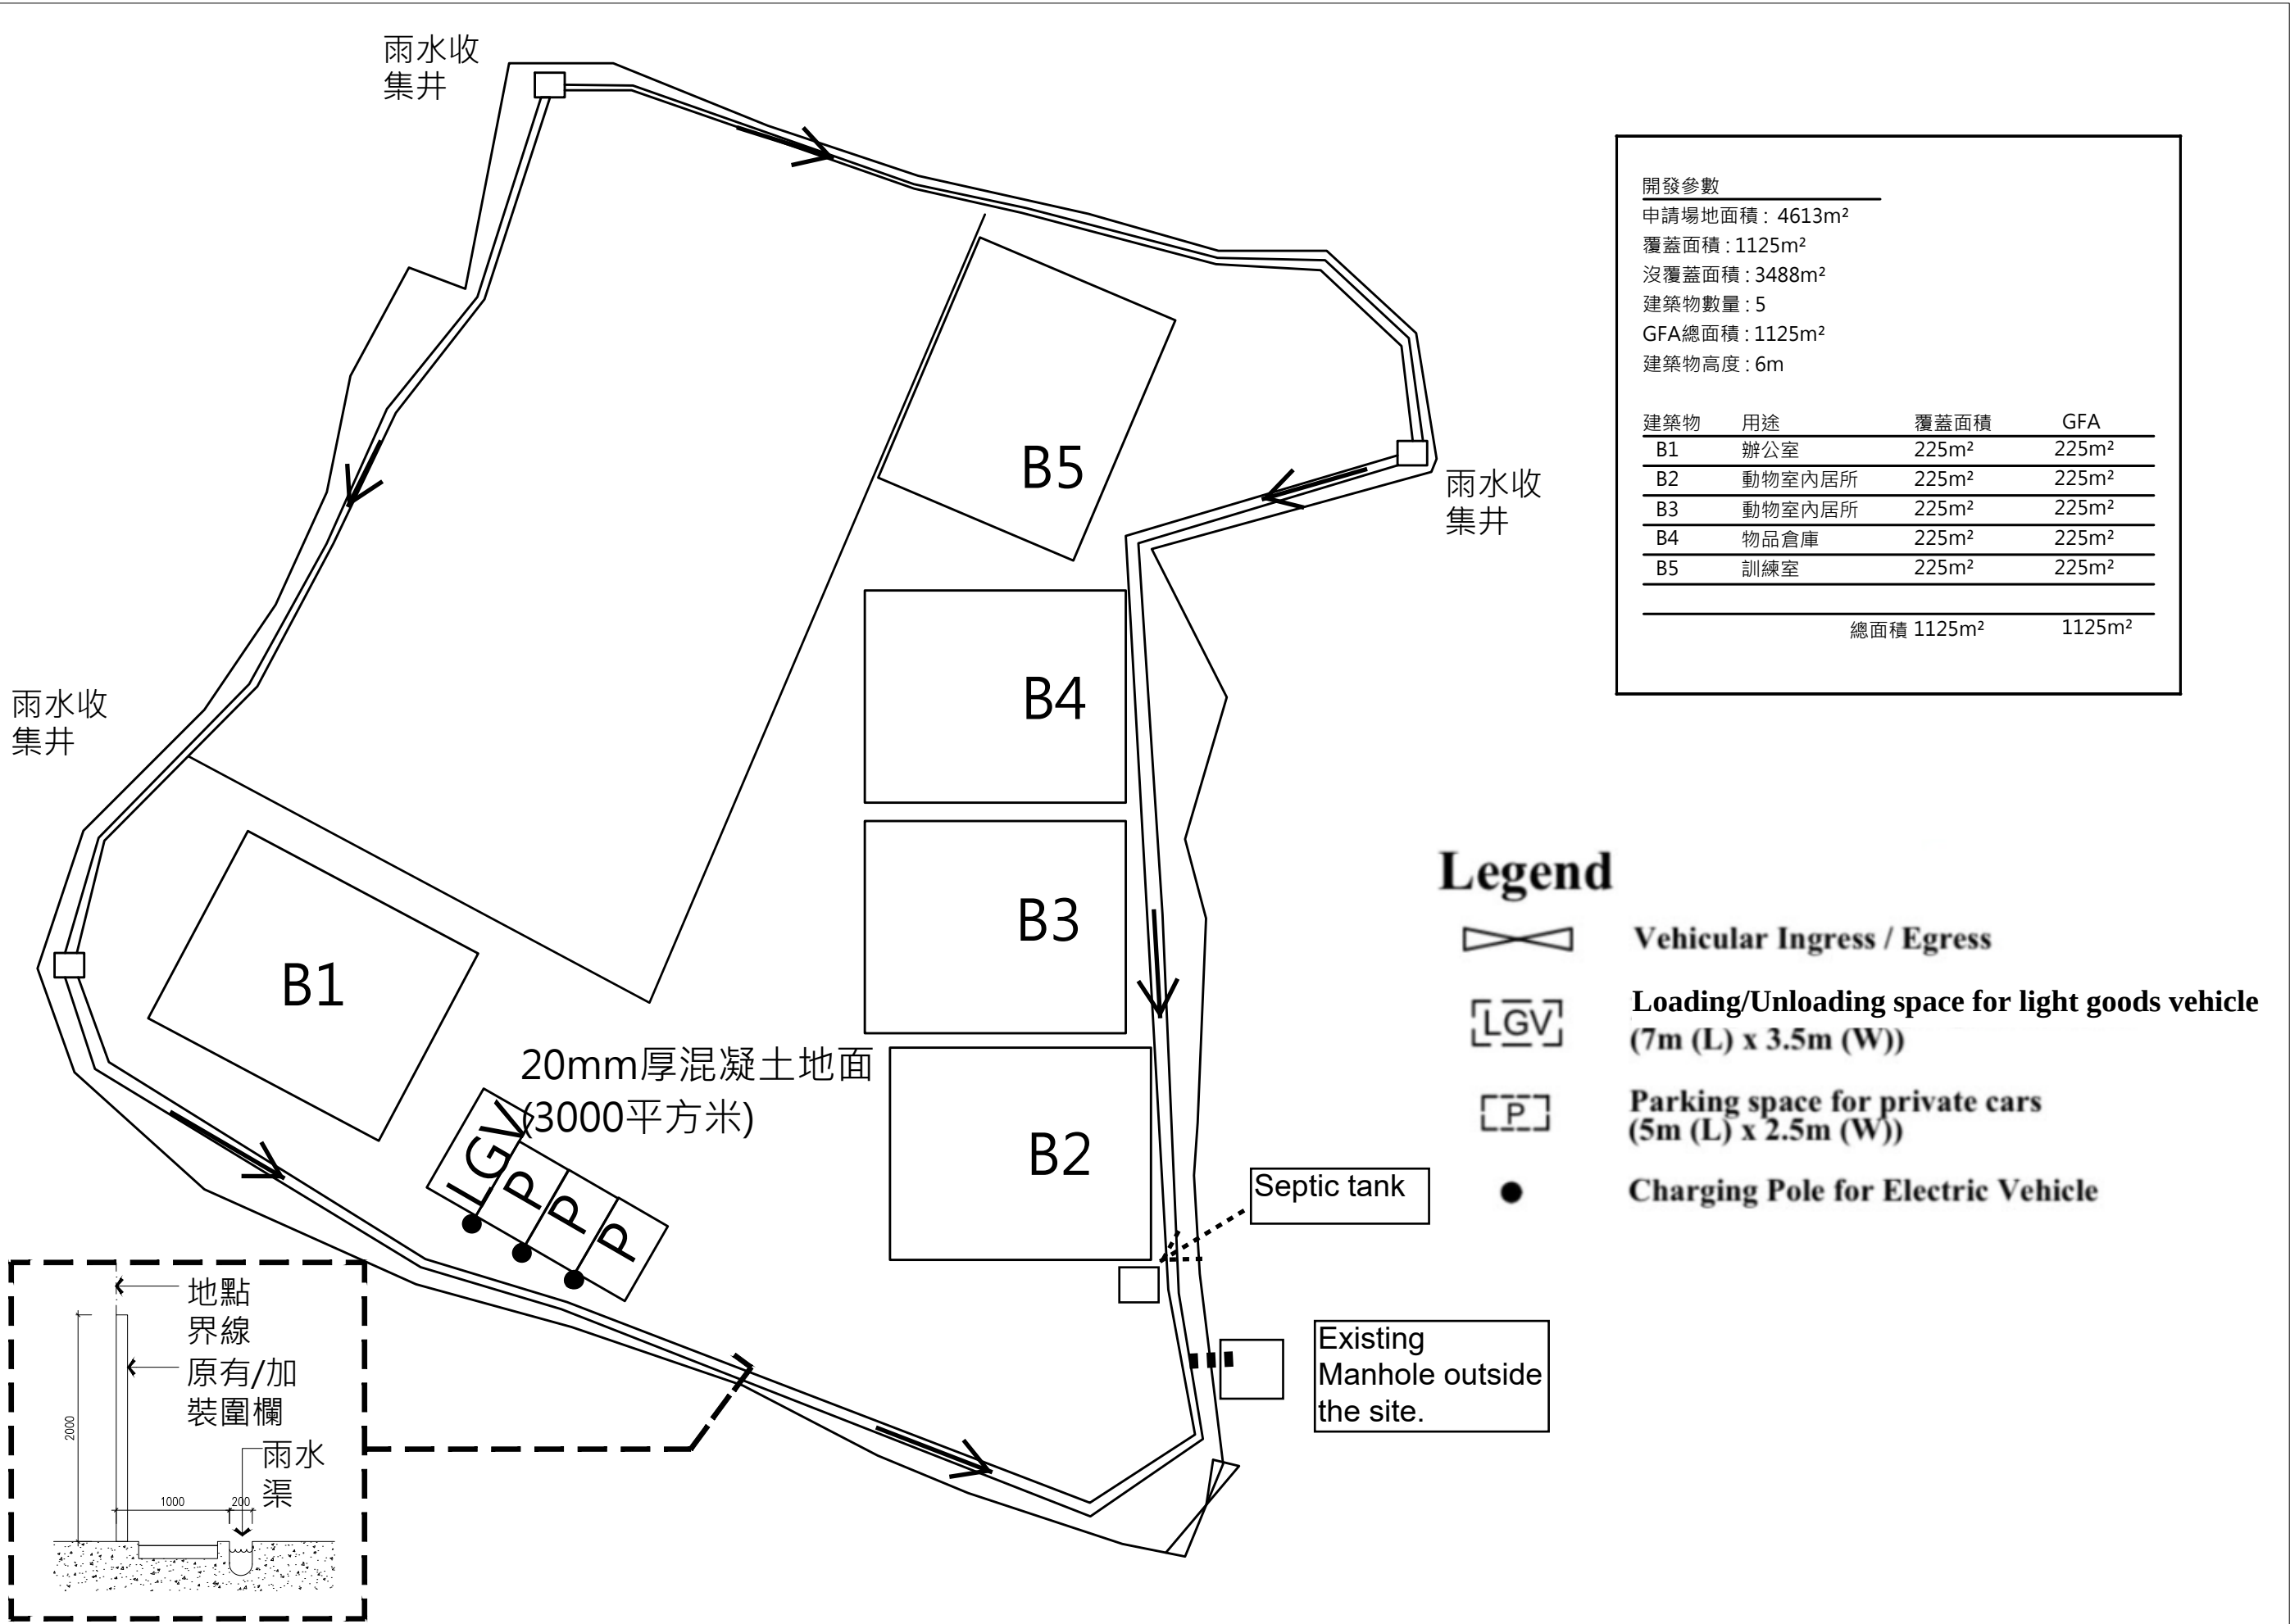

開發參數
申請場地面積：4613m²
覆蓋面積：1125m²
沒覆蓋面積：3488m²
建築物數量：5
GFA總面積：1125m²
建築物高度：6m

建築物	用途	覆蓋面積	GFA
B1	辦公室	225m ²	225m ²
B2	動物室內居所	225m ²	225m ²
B3	動物室內居所	225m ²	225m ²
B4	物品倉庫	225m ²	225m ²
B5	訓練室	225m ²	225m ²
總面積		1125m ²	1125m ²

Legend



Vehicular Ingress / Egress



Loading/Unloading space for light goods vehicle
(7m (L) x 3.5m (W))




Parking space for private cars
(5m (L) x 2.5m (W))



Charging Pole for Electric Vehicle

Septic tank

Existing
Manhole outside
the site.

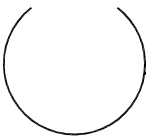


LAYOUT PLAN

Supplementary Statement


Annex 2

Proposed Land Filling Plan

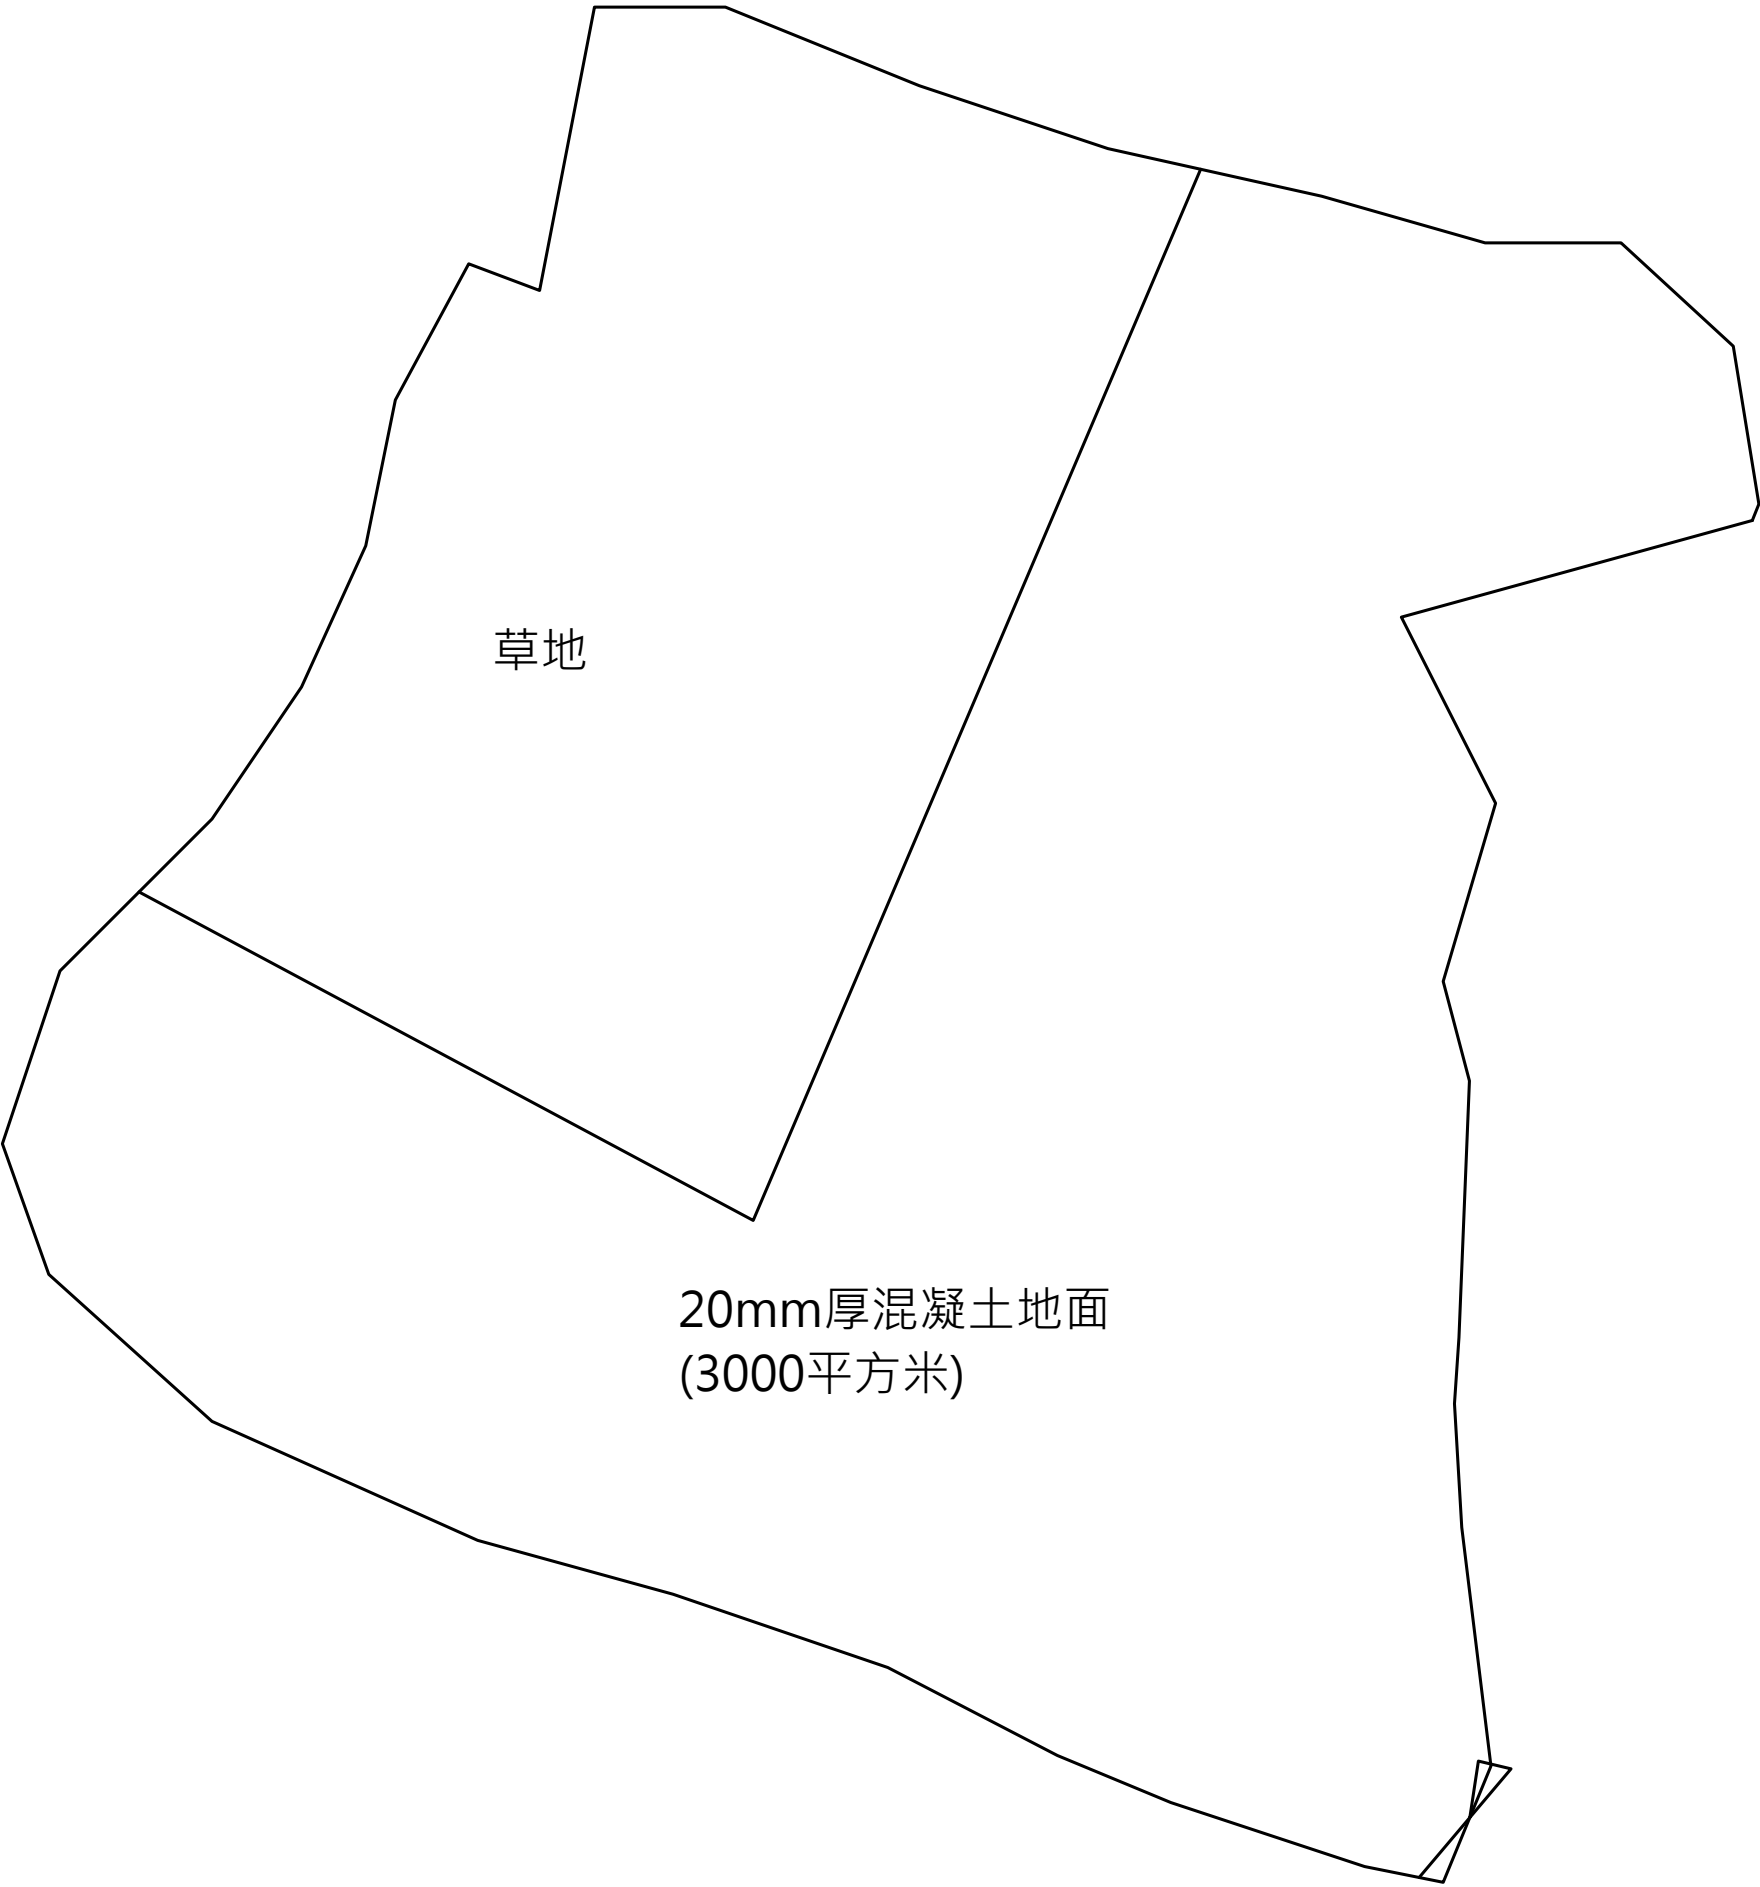

草地

20mm厚混凝土地面
(3000平方米)

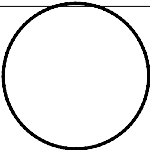

LAYOUT PLAN

SCALE : A3 1: 250

Supplementary Statement

Annex 3

Vehicle Manoeuvring Directions within the Application Site

