




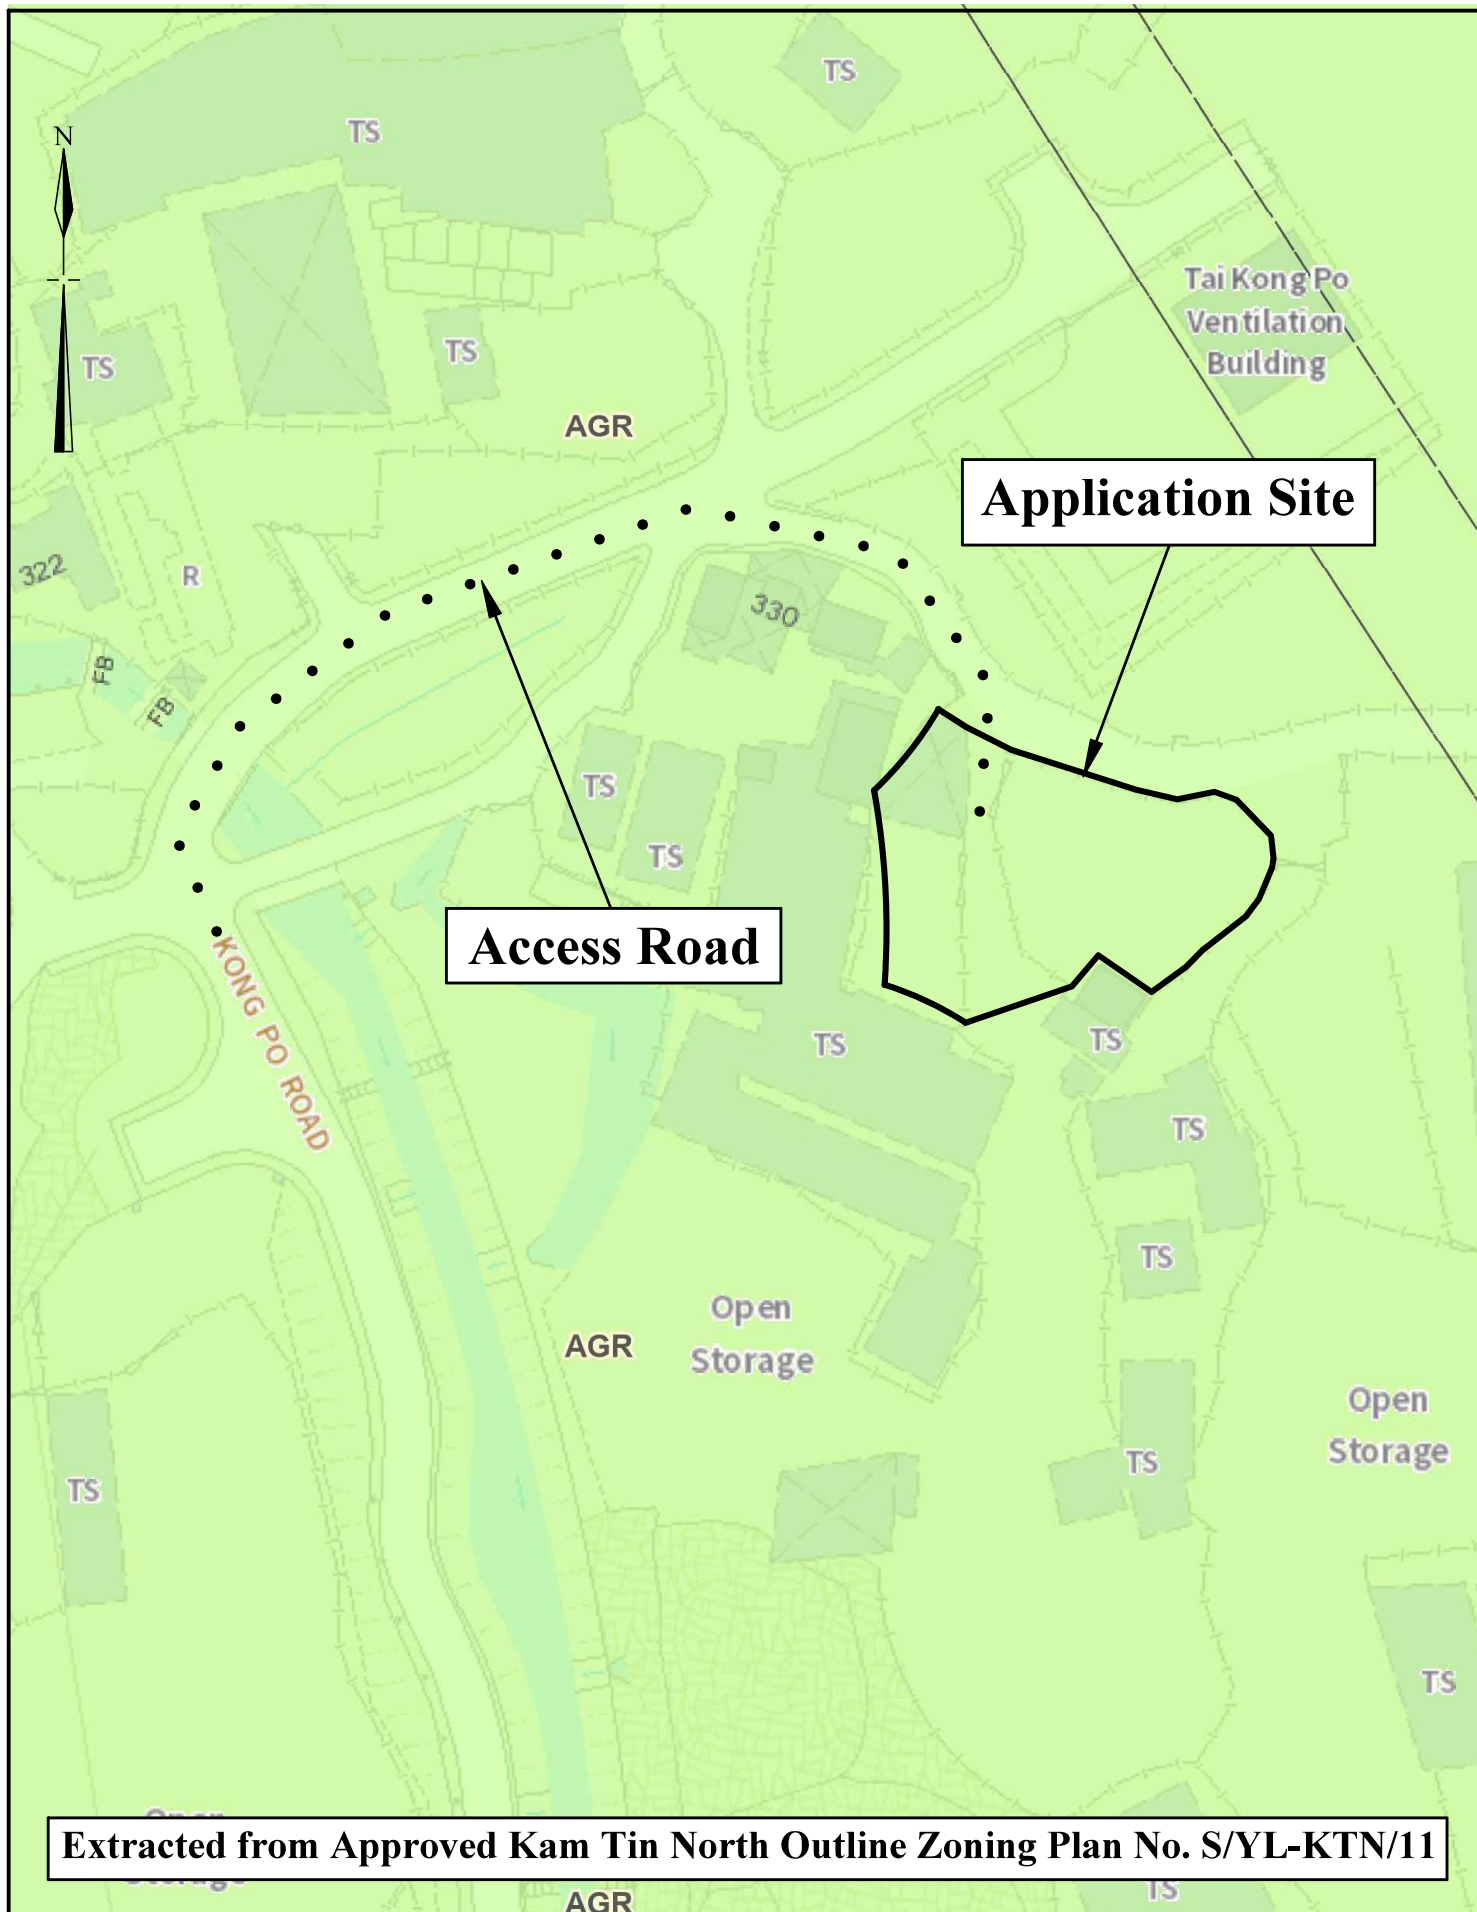

N.T.S	Location Plan Lot 177(Part) in DD.110	Goldrich Planners & Surveyors Ltd.
August 2026		Plan 1 (P 26054)

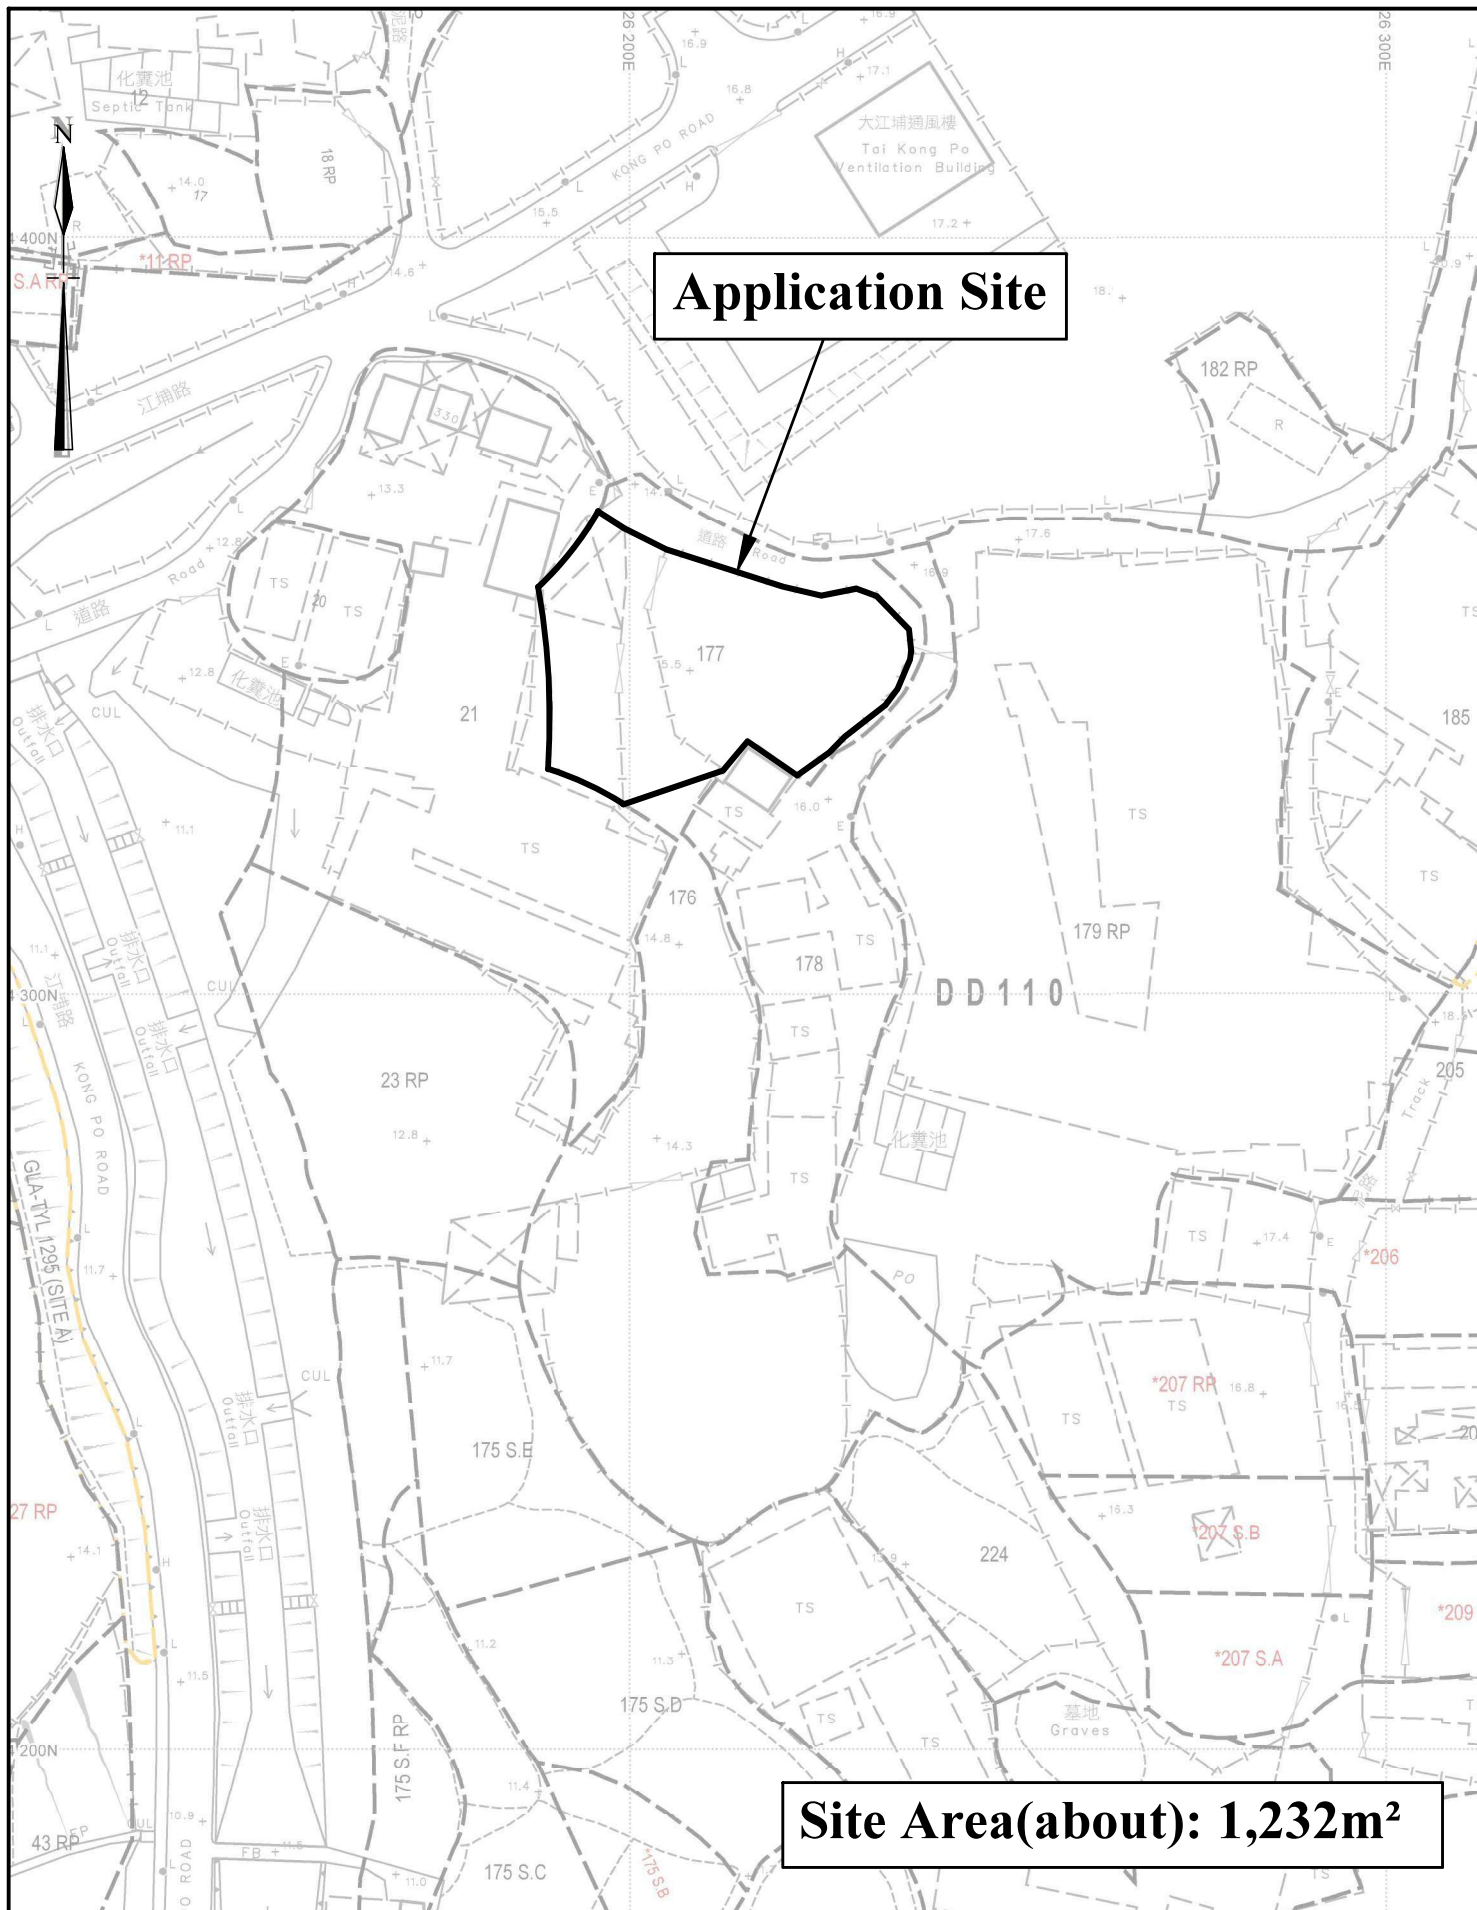

1:1000	Lot Index Plan	Goldrich Planners & Surveyors Ltd.
August 2026	Lot 177(Part) in DD.110	Plan 2 (P 26054)

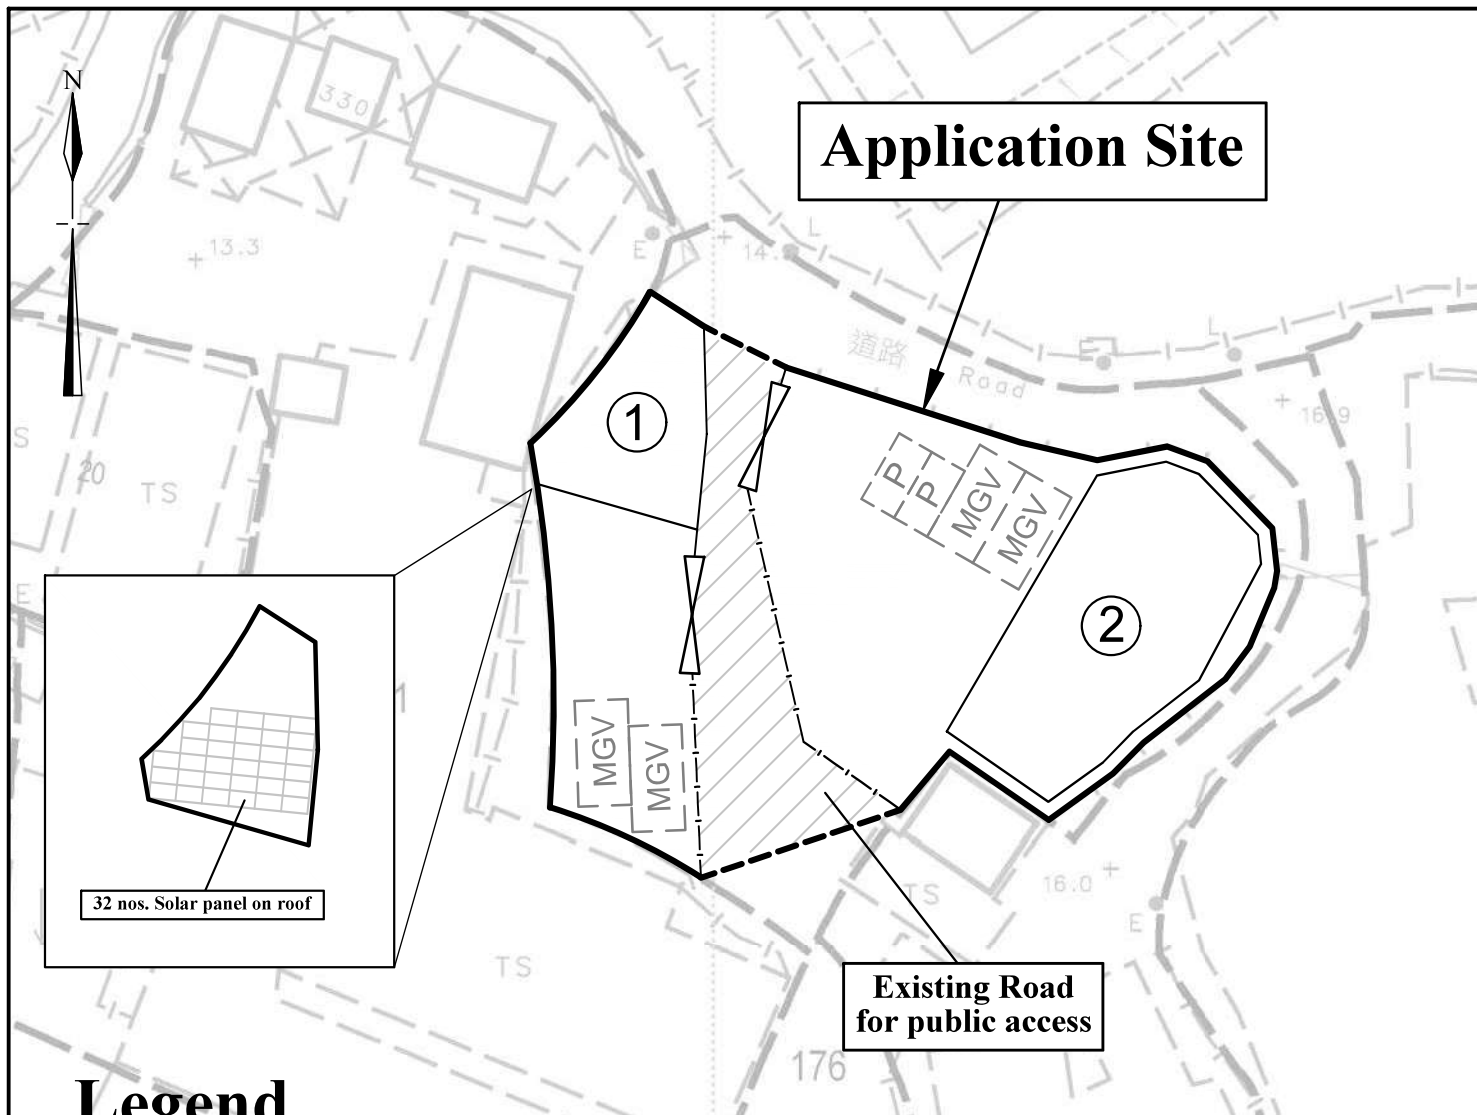


Legend

-  Vehicular Ingress / Egress
-  Parking space for medium goods vehicle (7m (L) x 3.5m (W))
-  Parking space for private cars (5m (L) x 2.5m (W))
-  Existing Road for public access
-  Solar Photovoltaic Panel (about 1,060mm (W) x 1,760mm (L))

Site Area(about): 1,232m²

No.	Uses	Floor Area (about)	Covered Area (about)	Storeys	Height
1	Warehouse with Ancillary Office and Solar Photovoltaic System	115 m ²	115 m ²	1	9m
2	Warehouse with Ancillary Office	225 m ²	225 m ²	1	9m
Total		340 m ²	340 m ²		

1:500	Layout Plan Lot 177(Part) in DD.110	Goldrich Planners & Surveyors Ltd.
September 2026		Plan 3 (P 26054)

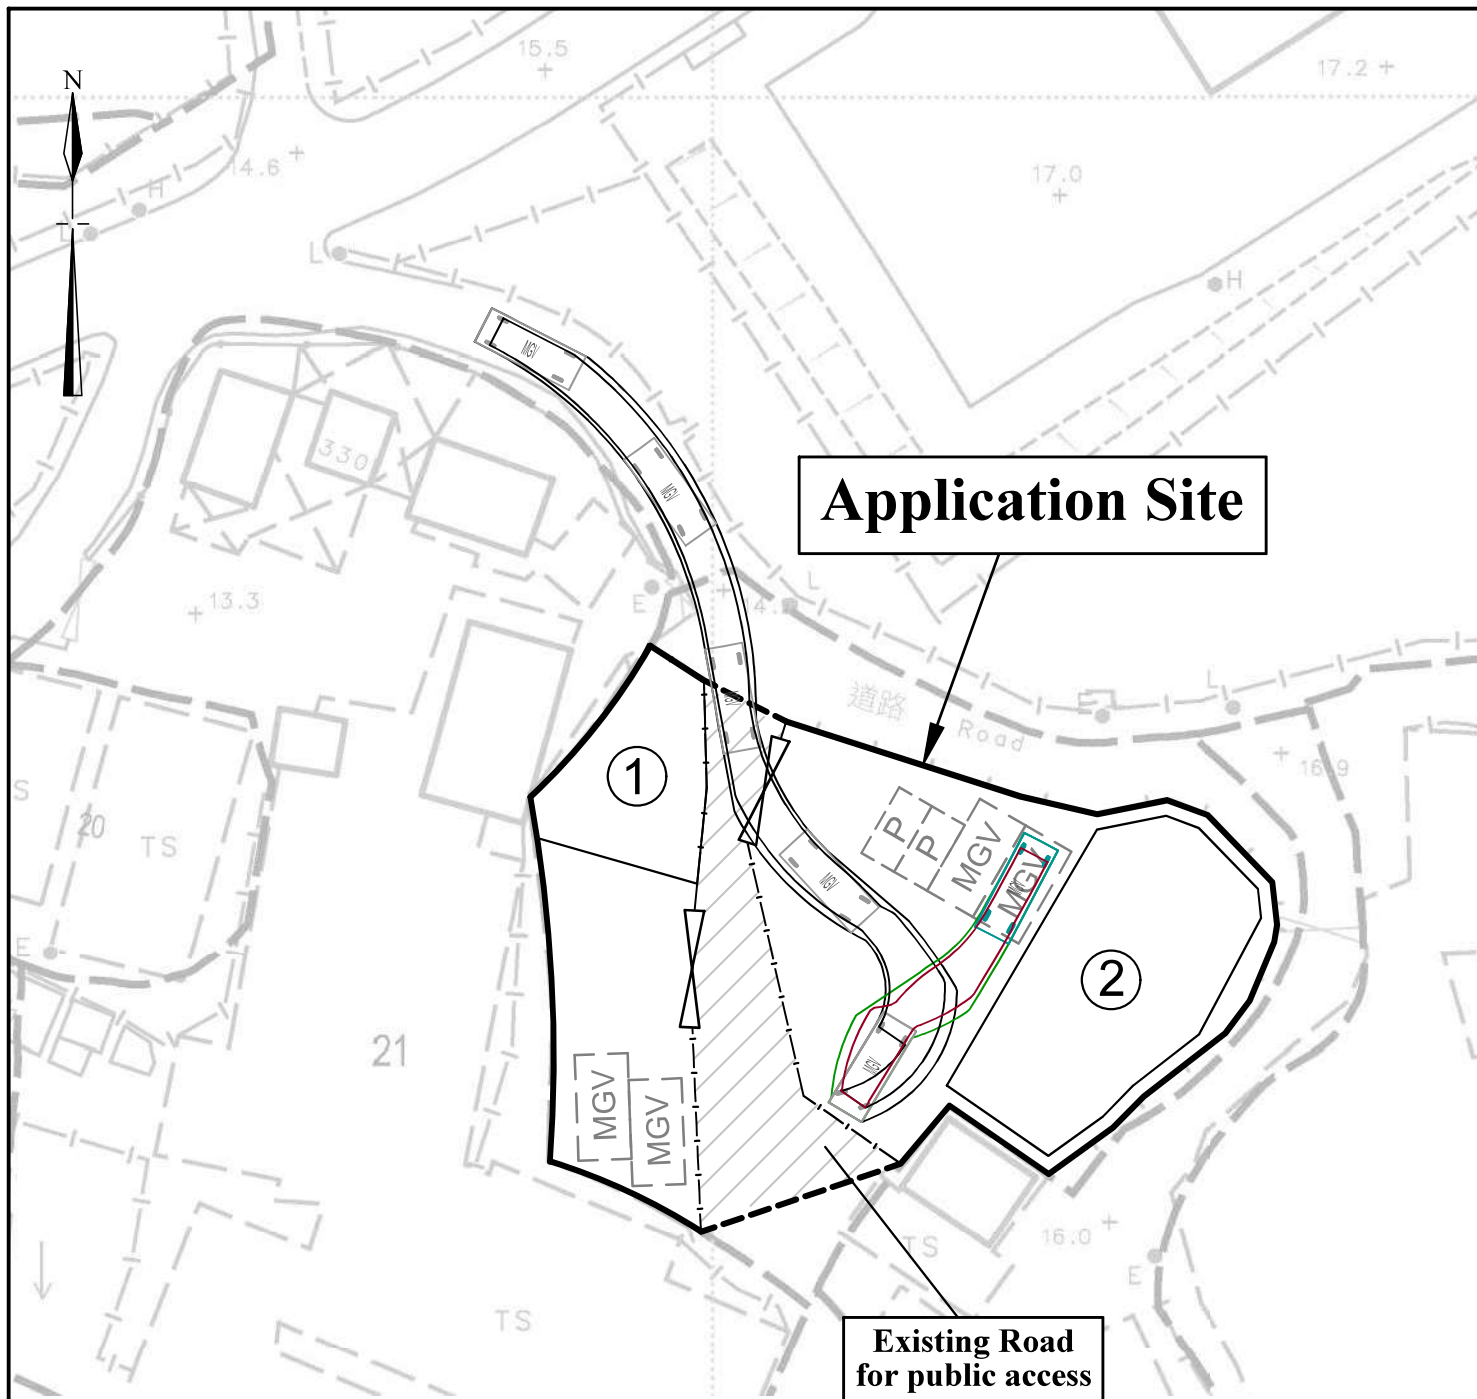

Legend

-  Vehicular Ingress / Egress
-  Parking space for medium goods vehicle
(7m (L) x 3.5m (W))
-  Parking space for private cars
(5m (L) x 2.5m (W))
-  Existing Road for public access
-  Medium goods vehicle
(7m (L) x 2.5m (W))

1:500


Swept Path Analysis

Goldrich Planners &
Surveyors Ltd.

September 2026

Lot 177(Part) in DD.110

Plan 4
(P 26054)

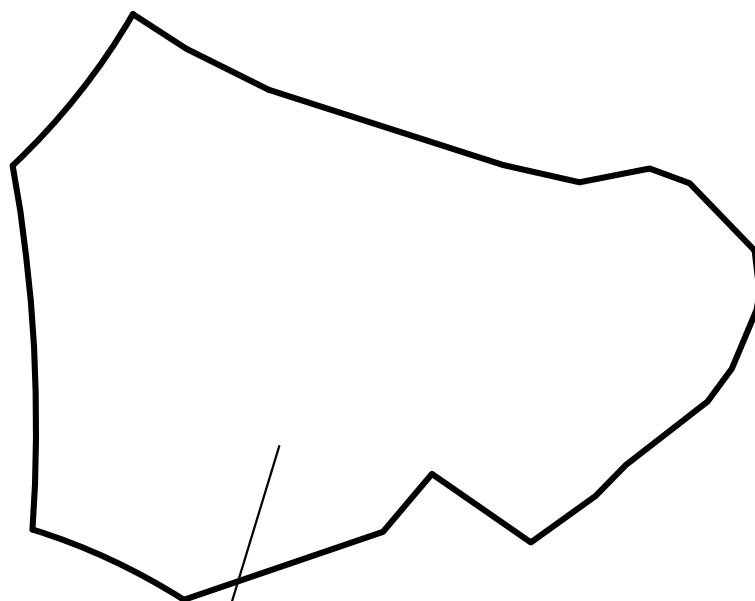

**This site has been filled with concrete
of about 0.2m in depth
(form 15.1 mPD to 15.3 mPD)
for provision of solid ground for erection
of structures and vehicle maneuvering.**

N.T.S	Plan Showing Filling of Land Lot 177(Part) in DD.110	Goldrich Planners & Surveyors Ltd.
September 2026		Plan 5 (P 26054)