

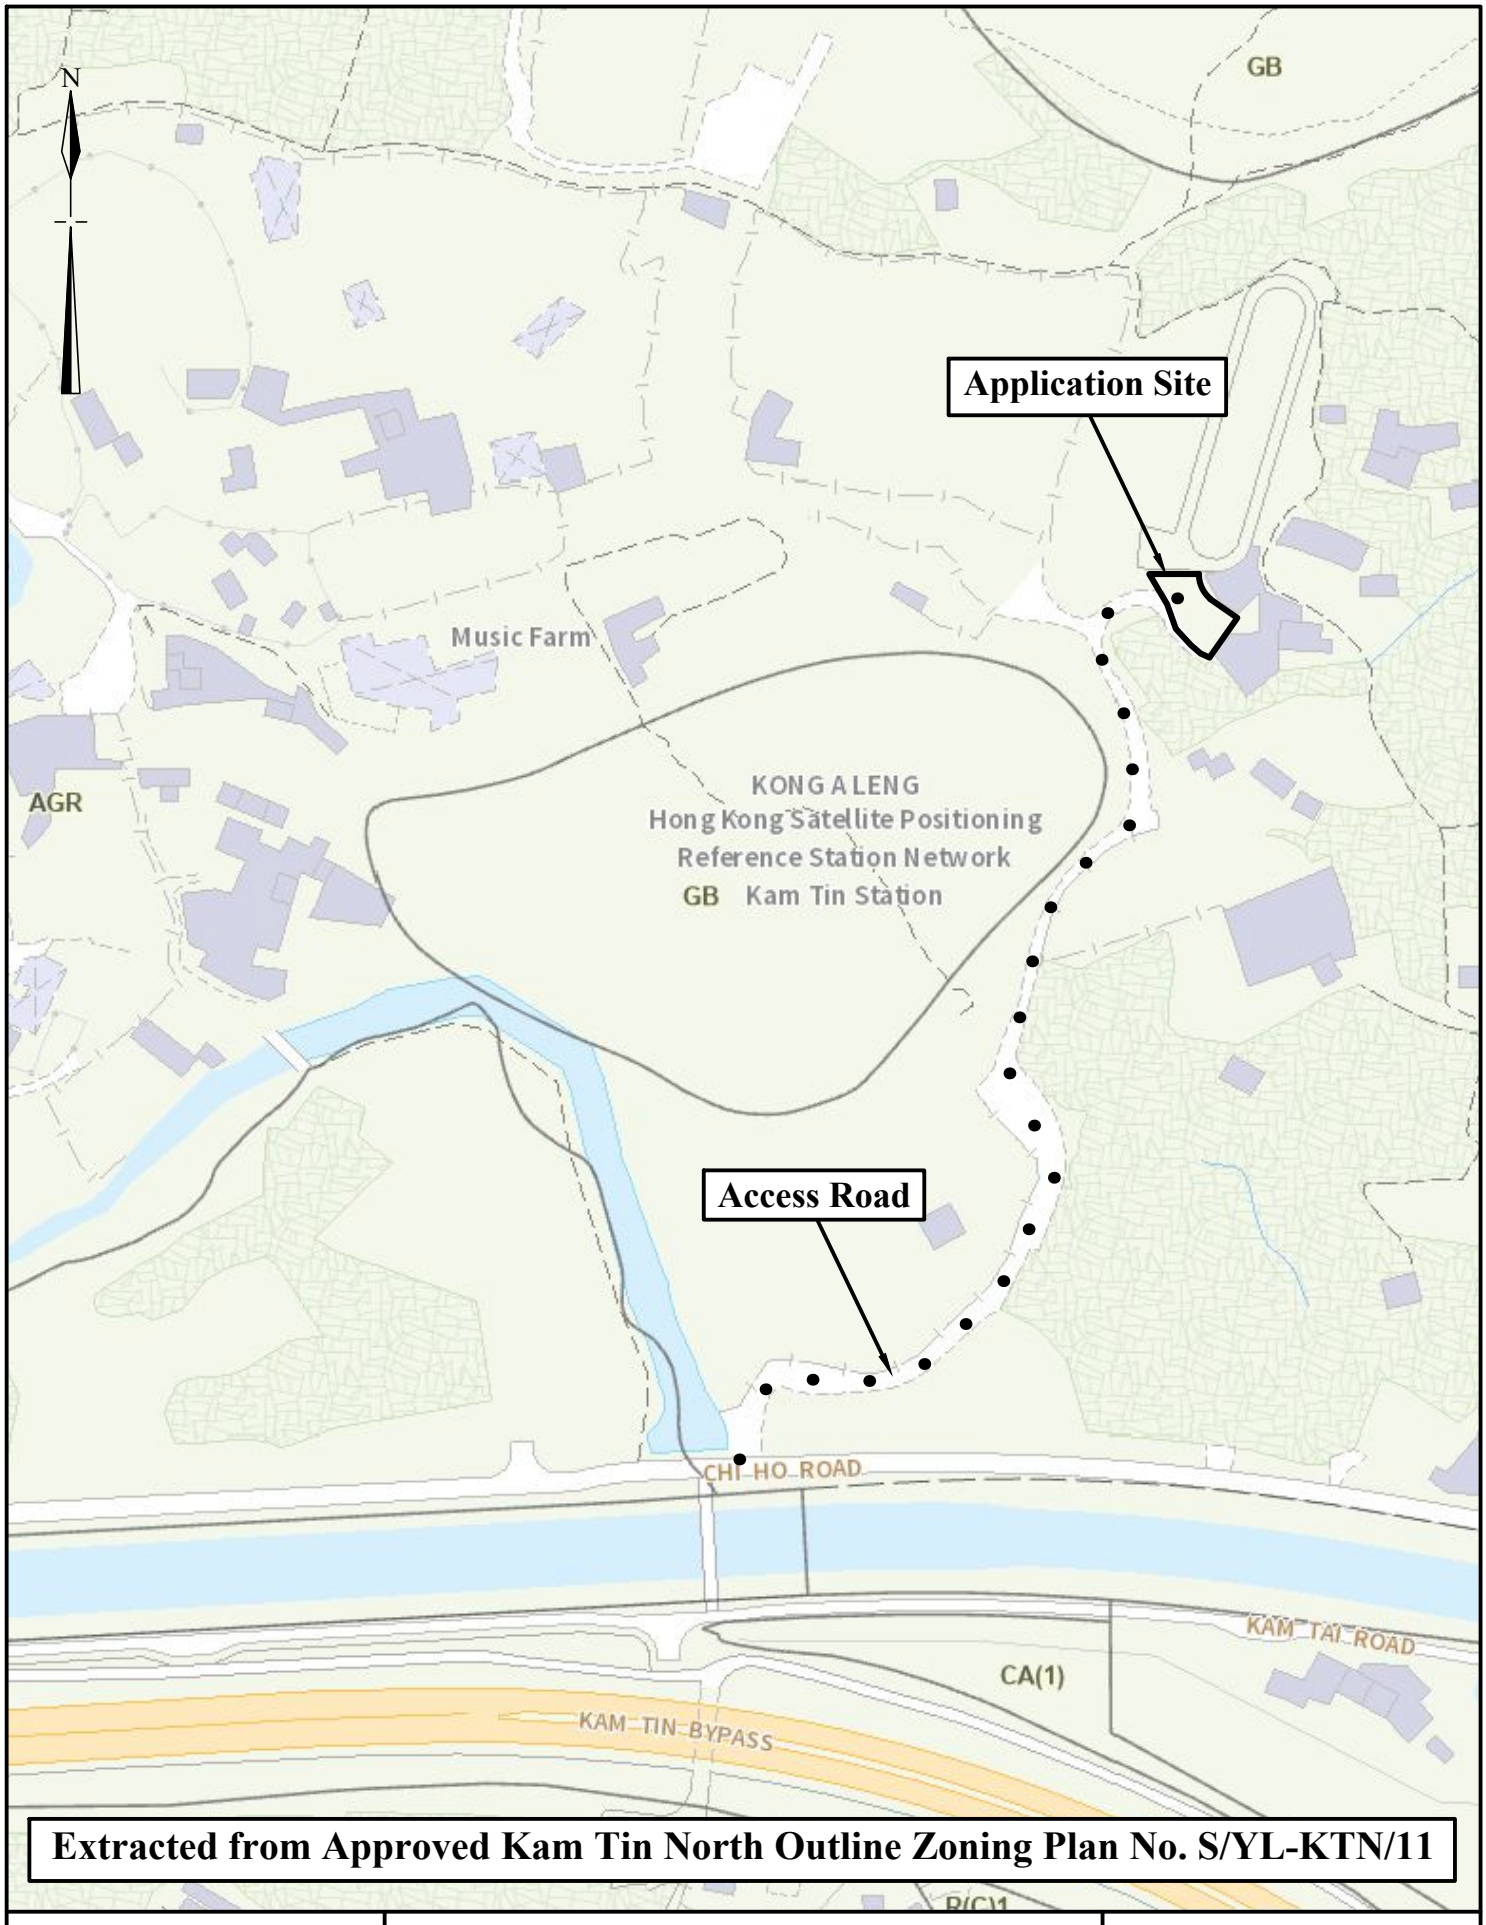


Extracted from Approved Kam Tin North Outline Zoning Plan No. S/YL-KTN/11

N.T.S	**Location Plan**	**Goldrich Planners & Surveyors Ltd.**
September 2026	**Lot 1143 S.B ss1(part)in D.D 109**	**Plan 1 (P 23047)**

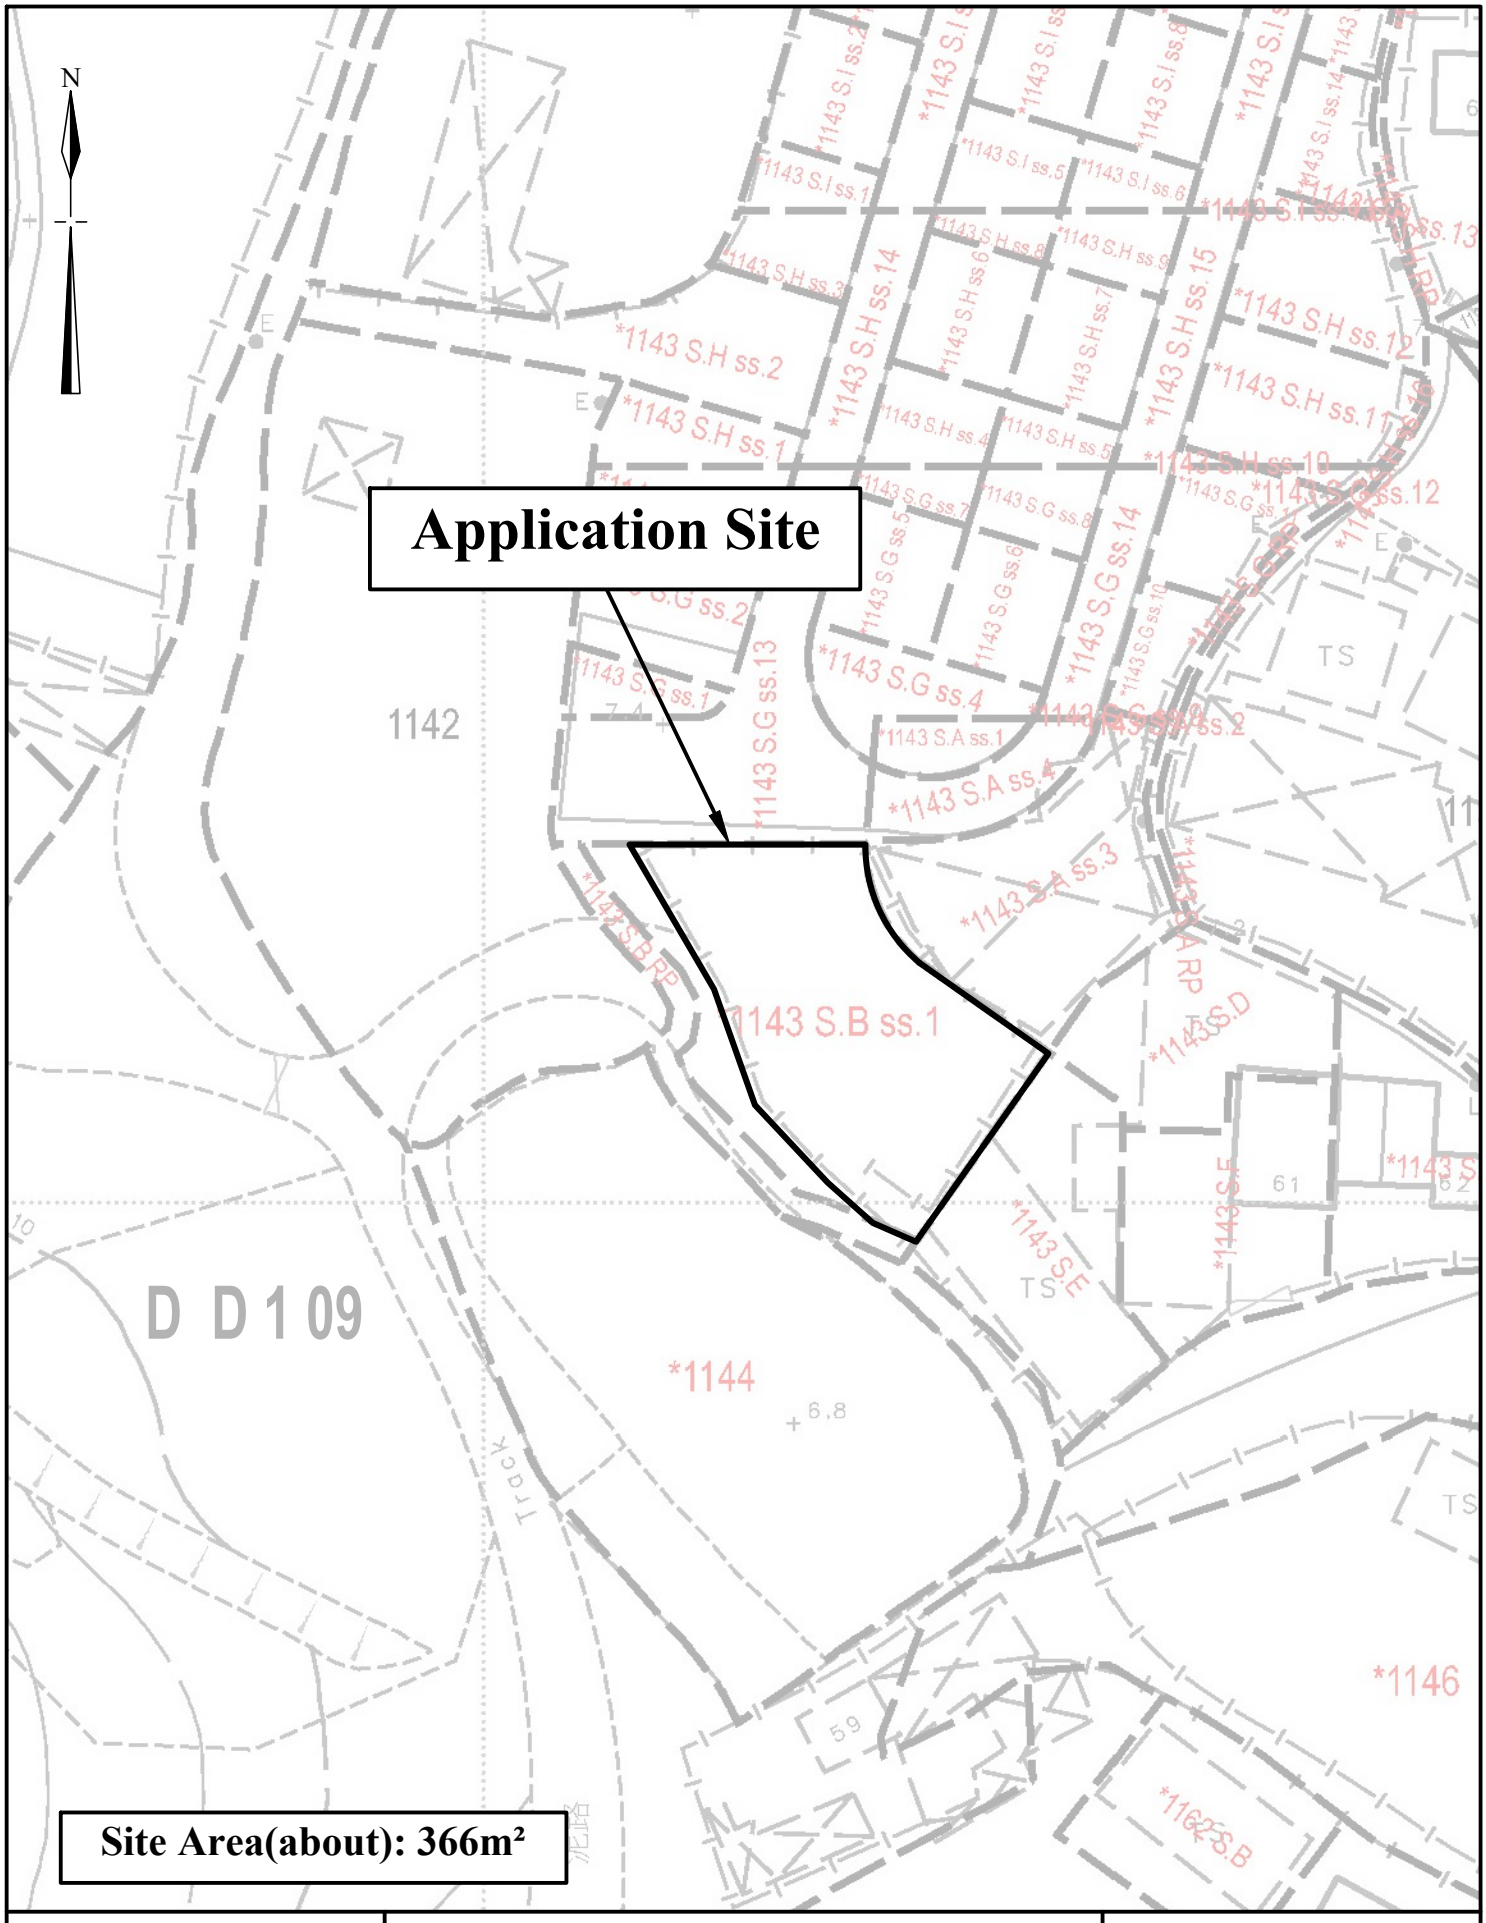

1:500	**Lot Index Plan**	Goldrich Planners & Surveyors Ltd.
September 2026	Lot 1143 S.B ss1(part)in D.D 109	Plan 2 (P 23047)

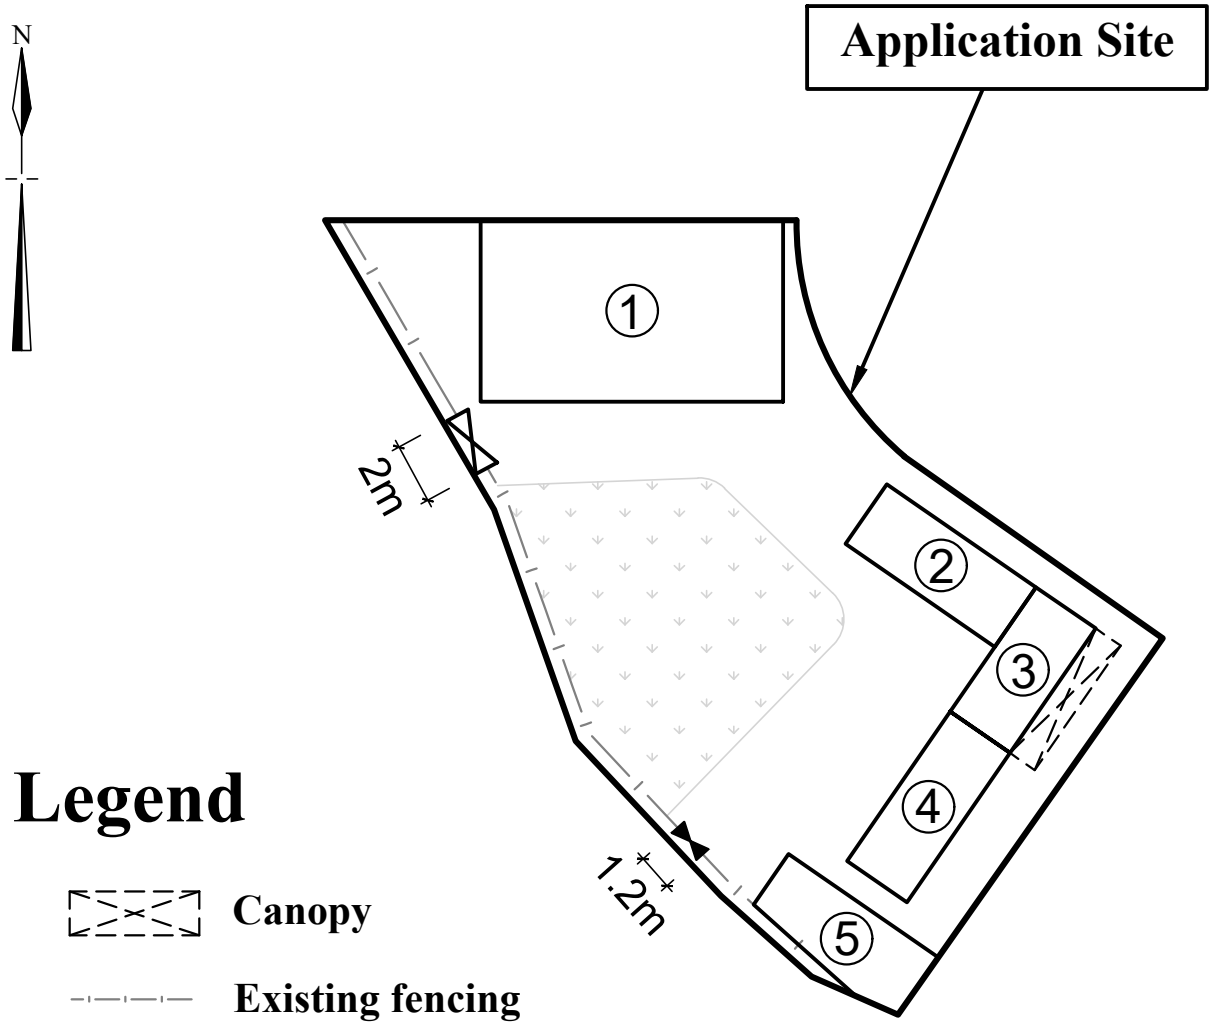


Legend

- Canopy
- Existing fencing
- Existing grassland
- Ingress / Egress
- Emergency exit

Site Area (about) : 366 m²

No.	Uses	Floor Area (about)	Covered Area (about)	Storeys	Height
1	Animal Boarding Establishment	60 m²	60 m²	1	2.5m
2	Animal Activity Room	14.4 m²	14.4 m²	1	2.4m
3	Ancillary Office with Canopy	17 m²	17 m²	1	2.4m
4	Storeroom	14.4 m²	14.4 m²	1	2.4m
5	Meter room	14.2 m²	14.2 m²	1	2.4m
	Total :	120 m²	120 m²		

1:250	**Layout Plan**	**Goldrich Planners & Surveyors Ltd.**
September 2026	**Lot 1143 S.B ss1(part)in D.D 109**	**Plan 3 (P 23047)**

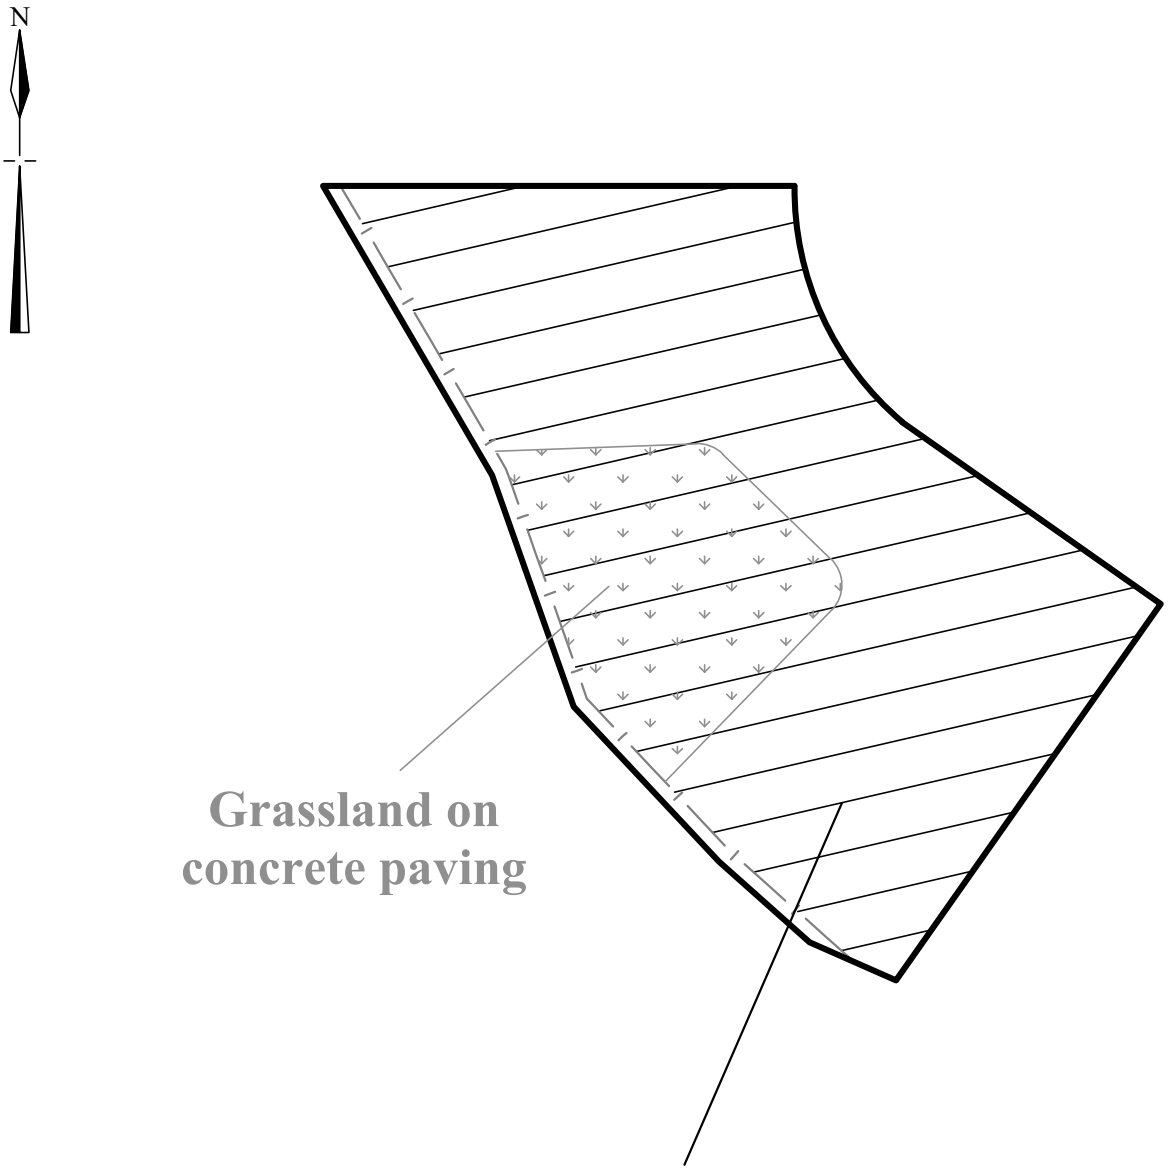

**This portion of site (about 350m²)
has been paved with concrete
of about 0.4m high
(from 6.8mPD to 7.2mPD)
for the provision of outdoor animal
activity area and erection of structures.**

1:250	**Plan Showing Filling of land**	Goldrich Planners & Surveyors Ltd.
September 2026	Lot 1143 S.B ss1(part)in D.D 109	Plan 4 (P 23047)