

Total: 33 pages

Date: 10 October 2026

TPB Ref.: A/YL-KTS/1154

By Email

Town Planning Board
15/F, North Point Government Offices
333, Java Road
North Point
Hong Kong
(Attn: The Secretary)

Dear Sir,

Temporary Logistics Centre with Ancillary Facilities and Associated Filling of Land for a Period of 3 Years at Lot 403 RP (Part) in D.D. 103 and Adjoining Government Land, Kam Tin, Yuen Long, New Territories

This letter intends to supersede our letter dated 10.10.2026. The application has been filled after the approval of the last planning permission No. A/YL-KTS/993. The site formation level was about +7.3mPD to +14.7mPD before site formation and it is about +7.5mPD to +14.9mPD after site formation. No further land filling will be carried out.

The applicant undertakes that no open storage will be carried out at the application site. The storage activity will be carried out within the as-built enclosed structure. No dusty and dangerous goods will be stored at the application site. Electronic goods such as brand new tablets and mobile phones, food provisions such as canned food and rice and construction materials such as sanitary ware and alike will be stored at the application site.

The entire application site is fenced off by 2.5m high corrugated metal sheets.

The proposed development is intended to relocate the affected logistics centre business previously located at Kung Um Road (D.D.117), Yuen Long, N.T. because it was affected by Yuen Long South New Development Area and the said site has been resumed by the Government. The submission prepared by the applicant and the letter dated 25.10.2024 for the last planning permission to support his relocation from the above-mentioned location to the captioned location is attached in the attachment.

The accepted drainage proposal for the last planning permission No. A/YL-KTS/993 is submitted herewith. Although it is noted that the FSI proposal for the last planning permission No. A/YL-KTS/993 has been found acceptable, the development parameters such as the total GFA and the number of temporary structures of the current application are different from the last planning permission so that a fresh FSI proposal submission is being prepared.

24 trees have been retained at the captioned site in-situ as shown in the attached location plan of compensatory trees. The applicant has obtained a quotation for the implementation of the compensatory planting proposal and the location of the compensatory trees is shown in the above-mentioned plan. The applicant undertakes to implement the compensatory planting proposal at the soonest possible.

Should you have any enquiries, please feel free to contact our Mr. Patrick Tsui at [REDACTED] at your convenience.

Yours faithfully,



Patrick Tsui

c.c. Fanling, Sheung Shui and Yuen Long East District Planning Office (Attn: Ms. Selena SIN) – By Email

Proposed Temporary Logistics Centre for a Period of 3 Years & Filling of Land
at
Lot 403 RP (Part) in D.D. 103 and Adjoining Government Land, Kam Tin, Yuen Long, New Territories

Annex 1 Drainage Proposal

1.1 Existing Situation

A. Site particulars

- 1.1.1 The application site occupies an area of about 9,000m².
- 1.1.2 The site is serviced by a vehicular access leading from Kam Tin Road via a local track.

B. Level and gradient of the subject site & proposed surface channel

- 1.1.3 It has a gradient sloping from the west to east from about +15.0mPD to +7.5mPD. **(Figure 4)**

C. Catchment area of the proposed drainage provision at the subject site

- 1.1.4 The land to the north and east is found lower in level than the application site. Even though the level to the south of the application site is found higher than the application site, an existing open drain is found to accept the stormwater to the south. The land to the west is a knoll so that an external catchment has been identified.

D. Particulars of the existing drainage facilities to accept the surface runoff collected at the application site

- 1.1.5 As shown in **Figure 4**, a river is found to the immediate east of the application site. The stormwater intercepted by the proposed surface drain at the application site will be dissipated to the said river.

1.2 Runoff Estimation

1.2.1 Rational method is adopted for estimating the designed run-off

$$Q = k \times i \times A / 3,600$$

Assuming that:

- i. The area of the catchment and the application site is 19,800m²; (**Figure 4**)
- ii. The external catchment is paved with vegetation. It is assumed that the value of run-off co-efficient (k) is taken as 0.8.

$$\text{Difference in Land Datum} = 110\text{m} - 7.5\text{m} = 102.5\text{m}$$

$$L = 420\text{m}$$

$$\therefore \text{Average fall} = 102.5\text{m in } 420\text{m} \text{ or } 1\text{m in } 4.1\text{m}$$

According to the Brandsby-Williams Equation adopted from the “Stormwater Drainage Manual – Planning, Design and Management” published by the Drainage Services Department (DSD),

$$\text{Time of Concentration (t}_c\text{)} = 0.14465 [L / (H^{0.2} \times A^{0.1})]$$

$$t_c = 0.14465 [420 / (24.4^{0.2} \times 19,800^{0.1})]$$

$$t_c = 11.92 \text{ minutes}$$

With reference to the Intensity-Duration-Frequency Curves provided in the abovementioned manual, the mean rainfall intensity (i) for 1 in 50 recurrent flooding period is found to be 220 mm/hr

By Rational Method,

$$Q_1 = 0.8 \times 220 \times 19,800 / 3,600$$

$$\therefore Q_1 = 968 \text{ l/s} = 58,080 \text{ l/min} = 0.97\text{m}^3/\text{s}$$

In accordance with the Chart or the Rapid Design of Channels in “Geotechnical Manual for Slopes”, for an approximate gradient of about 1:28 and 1:33 in order to follow the gradient of the application site, 600mm surface U-channel along the site periphery is considered adequate to dissipate all the stormwater accrued by the application site.

1.3 Proposed Drainage Facilities

- 1.3.1 Subject to the calculations in 1.2 above, it is determined that proposed 600mm concrete surface U-channel along the site periphery is adequate to intercept storm water passing through and generated at the application site (**Figure 5**).
- 1.3.2 The collected stormwater will then be discharged directly to the river to the immediate east of the application site.
- 1.3.3 All the proposed drainage facilities will be provided and maintained at the applicant's own expense. Also, sand trap and surface U-channel will be cleaned at regular interval to avoid the accumulation of rubbish/debris which would affect the dissipation of storm water.
- 1.3.4 The provision of the proposed surface channel will follow the gradient of the application site. All the proposed drainage facilities will be constructed and maintained at the expense of the applicant.
- 1.3.5 Prior to the commencement of the drainage works, the applicant will seek consent from District Lands Office/Yuen Long and relevant land owners for the provision of drainage facilities outside the application site.
- 1.3.6 The proposed development would not affect the existing ditches, drains and obstruct the flow of the flow of surface runoff.
- 1.3.7 The provision of trees and surface channel at site boundary is detailed hereunder:
- (a) Soil excavation at site periphery, is inevitably for the provision of surface channel. The accumulation of excavated soil at the site periphery would obstruct the free flow of the surface runoff from the surroundings. Hence, the soil will be cleared at the soonest possible after the completion of the excavation process.
 - (b) In view of that soil excavation may be continued for several working days, surface channel will be dug in short sections and all soil excavated will be cleared before the excavation of another short section.
 - (c) No leveling work will be carried at the site periphery. The level of the site periphery will be maintained during and after the works. The works at the site periphery would not either alter the flow of surface runoff from adjacent areas.
 - (d) 100mm gap will be provided at the toe of site hoarding to allow unobstructed flow of surface runoff.

Response to DSD's comments - Proposed Temporary Logistics Centre for a Period of 3 Years and Filling of Land in "Agriculture" Zone, Lot 403 RP (Part) in D.D. 103 and Adjoining Government Land, Kam Tin, Yuen Long, New Territories (Application No. A/YL-KTS/993)

(a) Please indicate the existing opening drain and the discharge path on photo 1 & 2. Please also indicate the photo taken directions on drawing.	please see the updated Figure 4.
(b) Please show the size of the existing drainage facilities, i.e. the aforementioned existing opening drain and the discharge path, on drawings.	please see the updated Figure 4.
(c) Connection details of the proposed channel at the proposed channel at the proposed discharge point at river should be given.	please see the enclosed Figure 5.
(d) The applicant mentioned in RtC (v) that the existing river is able to cater for the additional stormwater from the subject site. Please substantiate. Please also indicate the size of the river on drawing/photo.	Due to the catchment area of the subject site hasn't been changed, it is therefore, no additional stormwater will be discharged to the existing river.
(e) The velocities of stormwater flow in channels should be checked and given in the submission.	please see the enclosed design chart which shown the revised gradient is 1 : 55 and the velocities of stormwater flow in channel is around 3.9m/s.
Please specify the distance between the proposed gaps and the height of the 100mm gaps in figure 4.	please see the updated Figure 4.

Photo 1 (P1)



Photo 2 (P2)





Photo 3 (P3)

Drawing No.

Figure 4

Project

Proposed Temporary Logistics Centre for a Period of 3 Years and, Filling of Land at Lot 403 RP (Part) in D.D. 103 & Adjoining Government Land, Kam Tin, Yuen Long, New Territories

Drawing Title


Proposed Drainage Plan

Scale

1:2000

Remarks

- P1 → photo view
- +7.5 level (in mPD)
- ← Flow of surface runoff
- Proposed catchpit
- Catchpit with sand trap
- ▨ External catchment

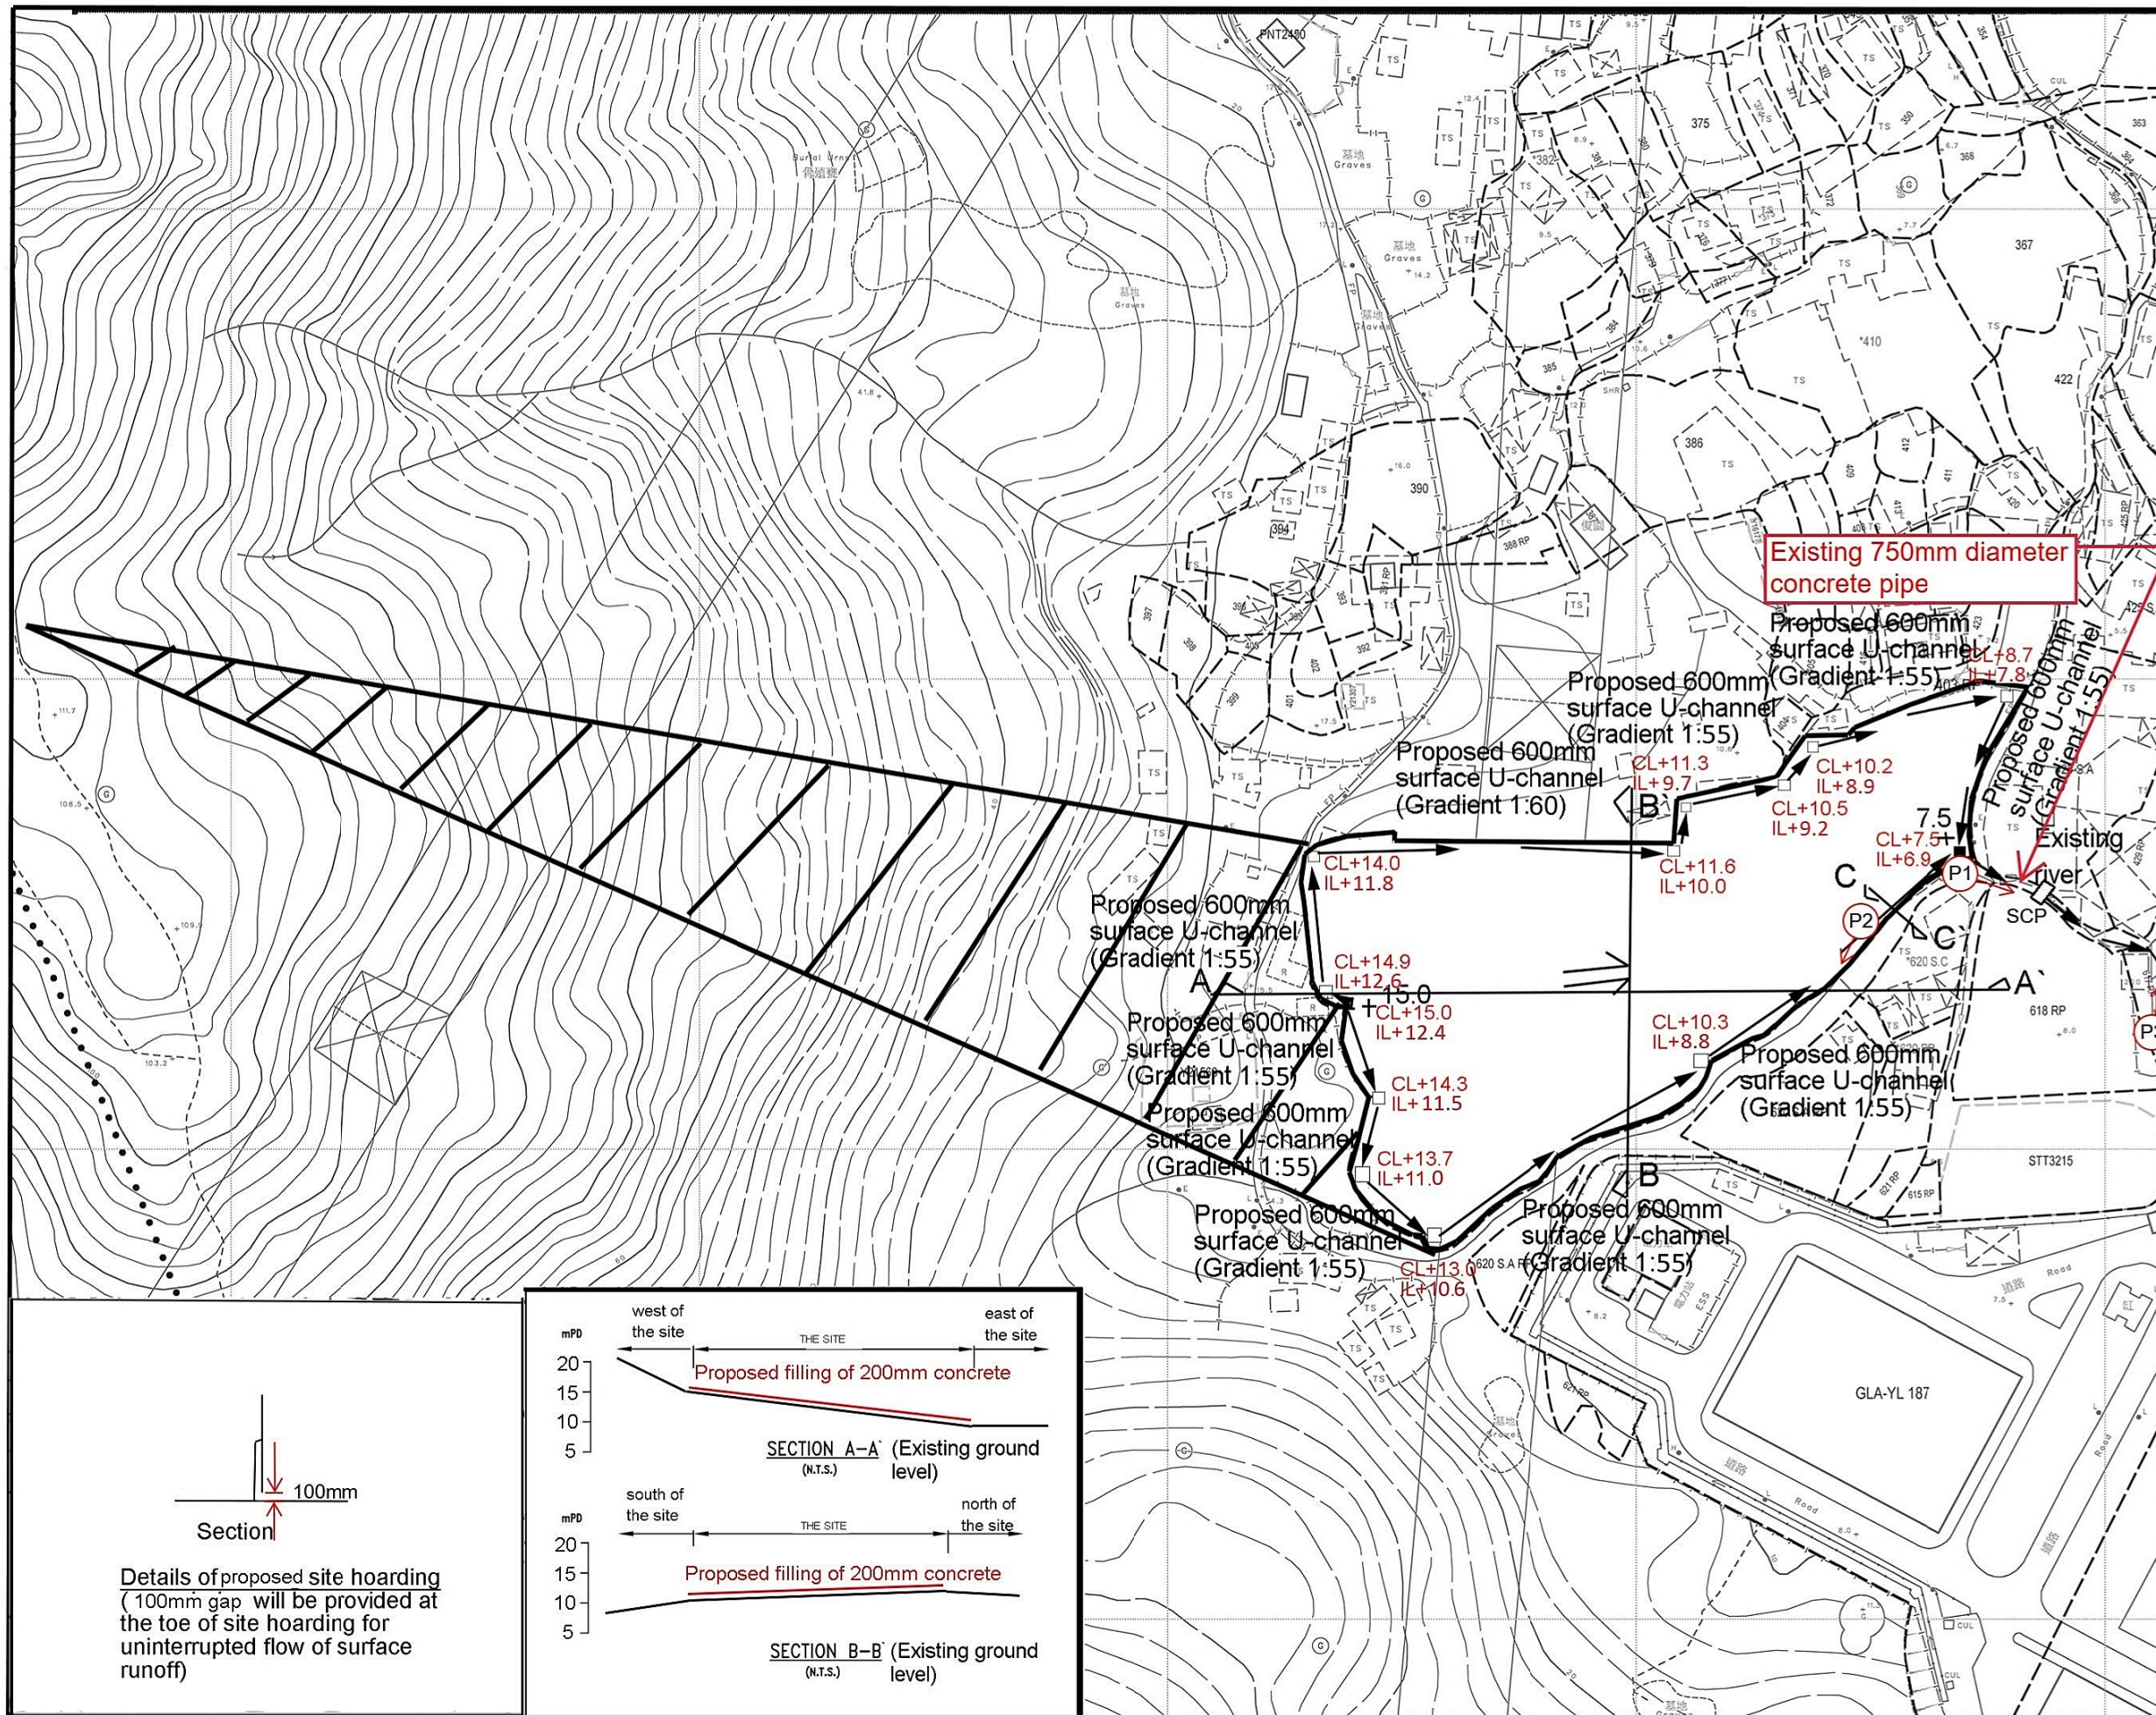

Existing 750mm diameter concrete pipe

Proposed 600mm surface U-channel (Gradient 1:55)

Proposed 600mm surface U-channel (Gradient 1:55)

Proposed 600mm surface U-channel (Gradient 1:60)

Proposed 600mm surface U-channel (Gradient 1:55)

Proposed 600mm surface U-channel (Gradient 1:55)

Proposed 600mm surface U-channel (Gradient 1:55)

Proposed 600mm surface U-channel (Gradient 1:55)

Proposed 600mm surface U-channel (Gradient 1:55)

Proposed 600mm surface U-channel (Gradient 1:55)

Proposed 600mm surface U-channel (Gradient 1:55)

Proposed 600mm surface U-channel (Gradient 1:55)

Proposed 600mm surface U-channel (Gradient 1:55)

Proposed 600mm surface U-channel (Gradient 1:55)

Proposed 600mm surface U-channel (Gradient 1:55)

Proposed 600mm surface U-channel (Gradient 1:55)

Proposed 600mm surface U-channel (Gradient 1:55)

Proposed 600mm surface U-channel (Gradient 1:55)

Proposed 600mm surface U-channel (Gradient 1:55)

Proposed 600mm surface U-channel (Gradient 1:55)

Proposed 600mm surface U-channel (Gradient 1:55)

Proposed 600mm surface U-channel (Gradient 1:55)

Proposed 600mm surface U-channel (Gradient 1:55)


Proposed 600mm surface U-channel (Gradient 1:55)

Proposed 600mm surface U-channel (Gradient 1:55)


Proposed 600mm surface U-channel (Gradient 1:55)

Proposed 600mm surface U-channel (Gradient 1:55)

Existing 1600mm culvert

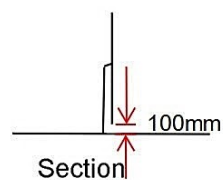

Details of proposed site hoarding (100mm gap will be provided at the toe of site hoarding for uninterrupted flow of surface runoff)

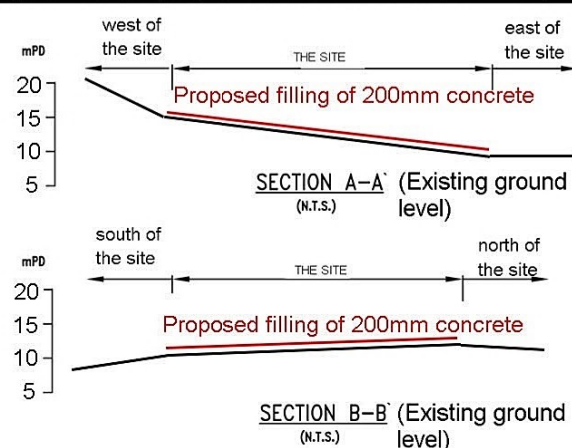




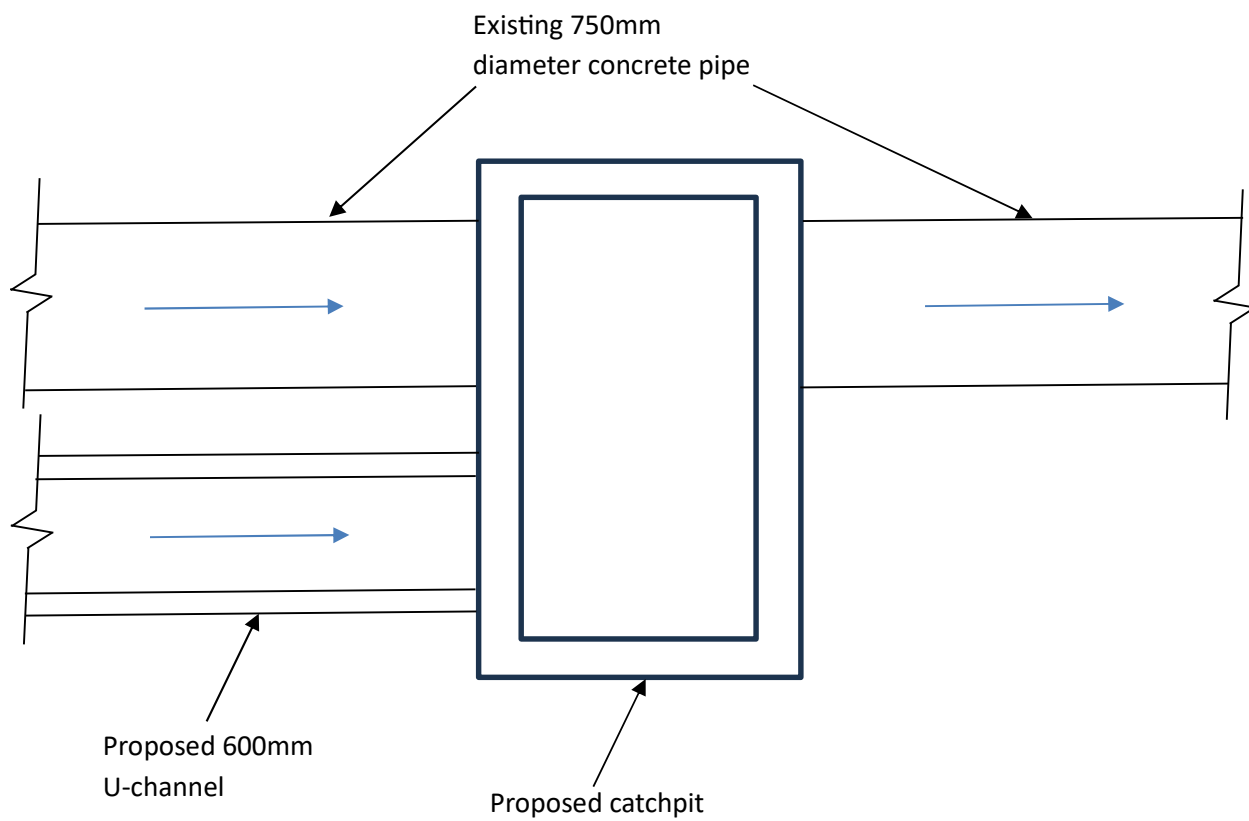


Figure 5 - Catchpit (SCP)

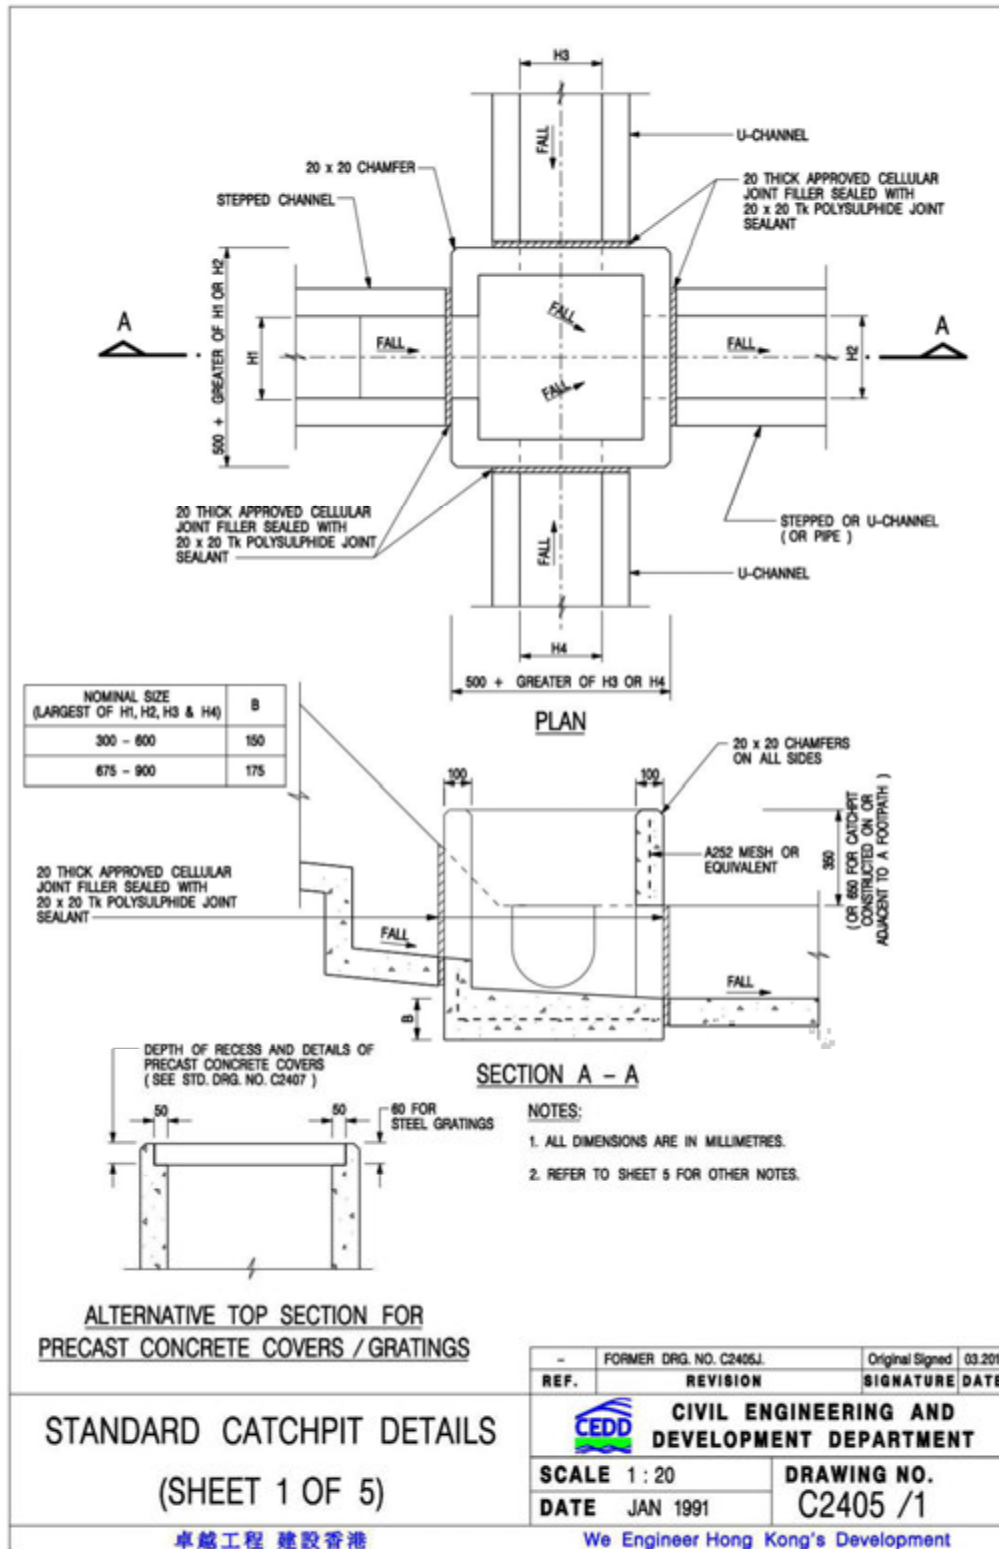


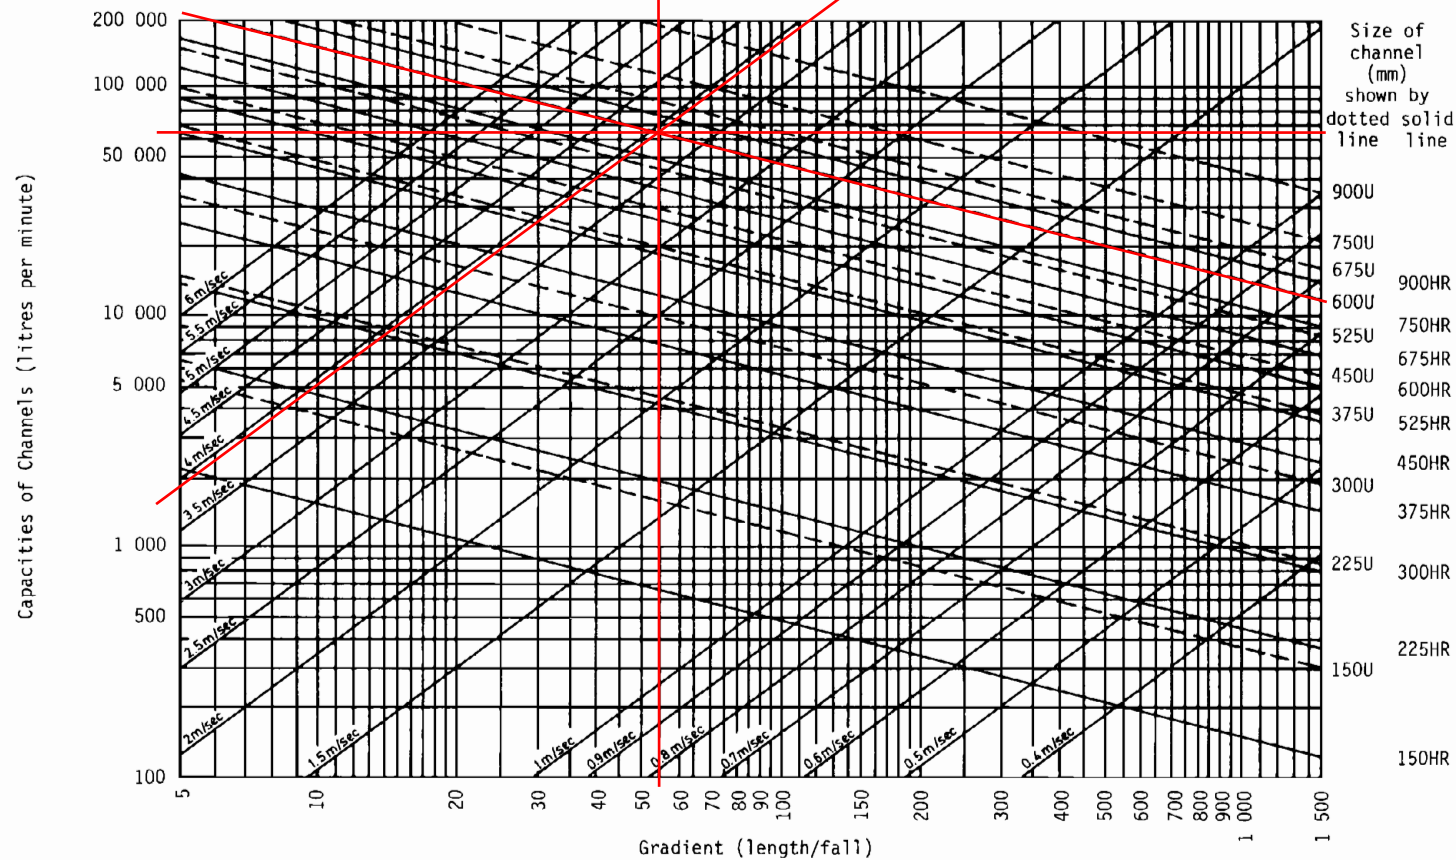

Channel dimensions

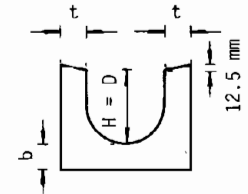

U-shaped channel (U)

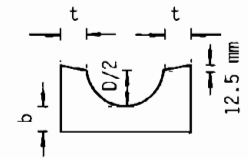

Half-round channel (HR)

DESIGN METHOD USING CHART

(a) Normal channel Solution

1. Runoff
2. Gradient
3. Channel size
4. Velocity

Example :

1. Enter Runoff = 4 000 litre/min.
2. Enter Gradient = 1 in 40
3. Read channel required = 225 U or 300HR
4. Read velocity = 2.2 m/sec. (< 4 m/sec. ∴ OK)

(b) Stepped channel Solution

2. Runoff
3. Channel size
4. Gradient
1. Velocity


Example :

1. Enter Velocity = 5 m/sec.
2. Enter Runoff = 20 000 litre/min.
3. Read required channel size = 300U
4. Read required gradient = 1 in 14

Figure 8.7 - Chart for the Rapid Design of Channels

Response to DSD's comments - Proposed Temporary Logistics Centre for a Period of 3 Years and Filling of Land in "Agriculture" Zone, Lot 403 RP (Part) in D.D. 103 and Adjoining Government Land, Kam Tin, Yuen Long, New Territories (Application No. A/YL-KTS/993)


(i) The connection details (figure 6) submitted is not tally with the details showed in figure 5 below. Please clarify. Please also show the C.L., I.L. and G.L. of the existing/proposed pipe/channel and existing river in figure 6.	please see the revised Figure 6.
--	----------------------------------

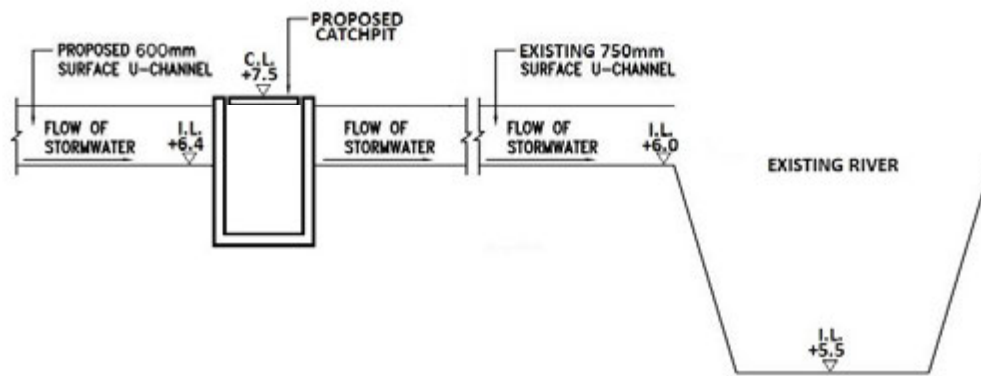

CONNECTION DETAILS OF THE PROPOSED CHANNEL AT THE
PROPOSED DISCHARGE POINT AT RIVER
SCALE - N.T.S

FIGURE 6

2 LOCATION PLAN OF COMPENSATORY TREES

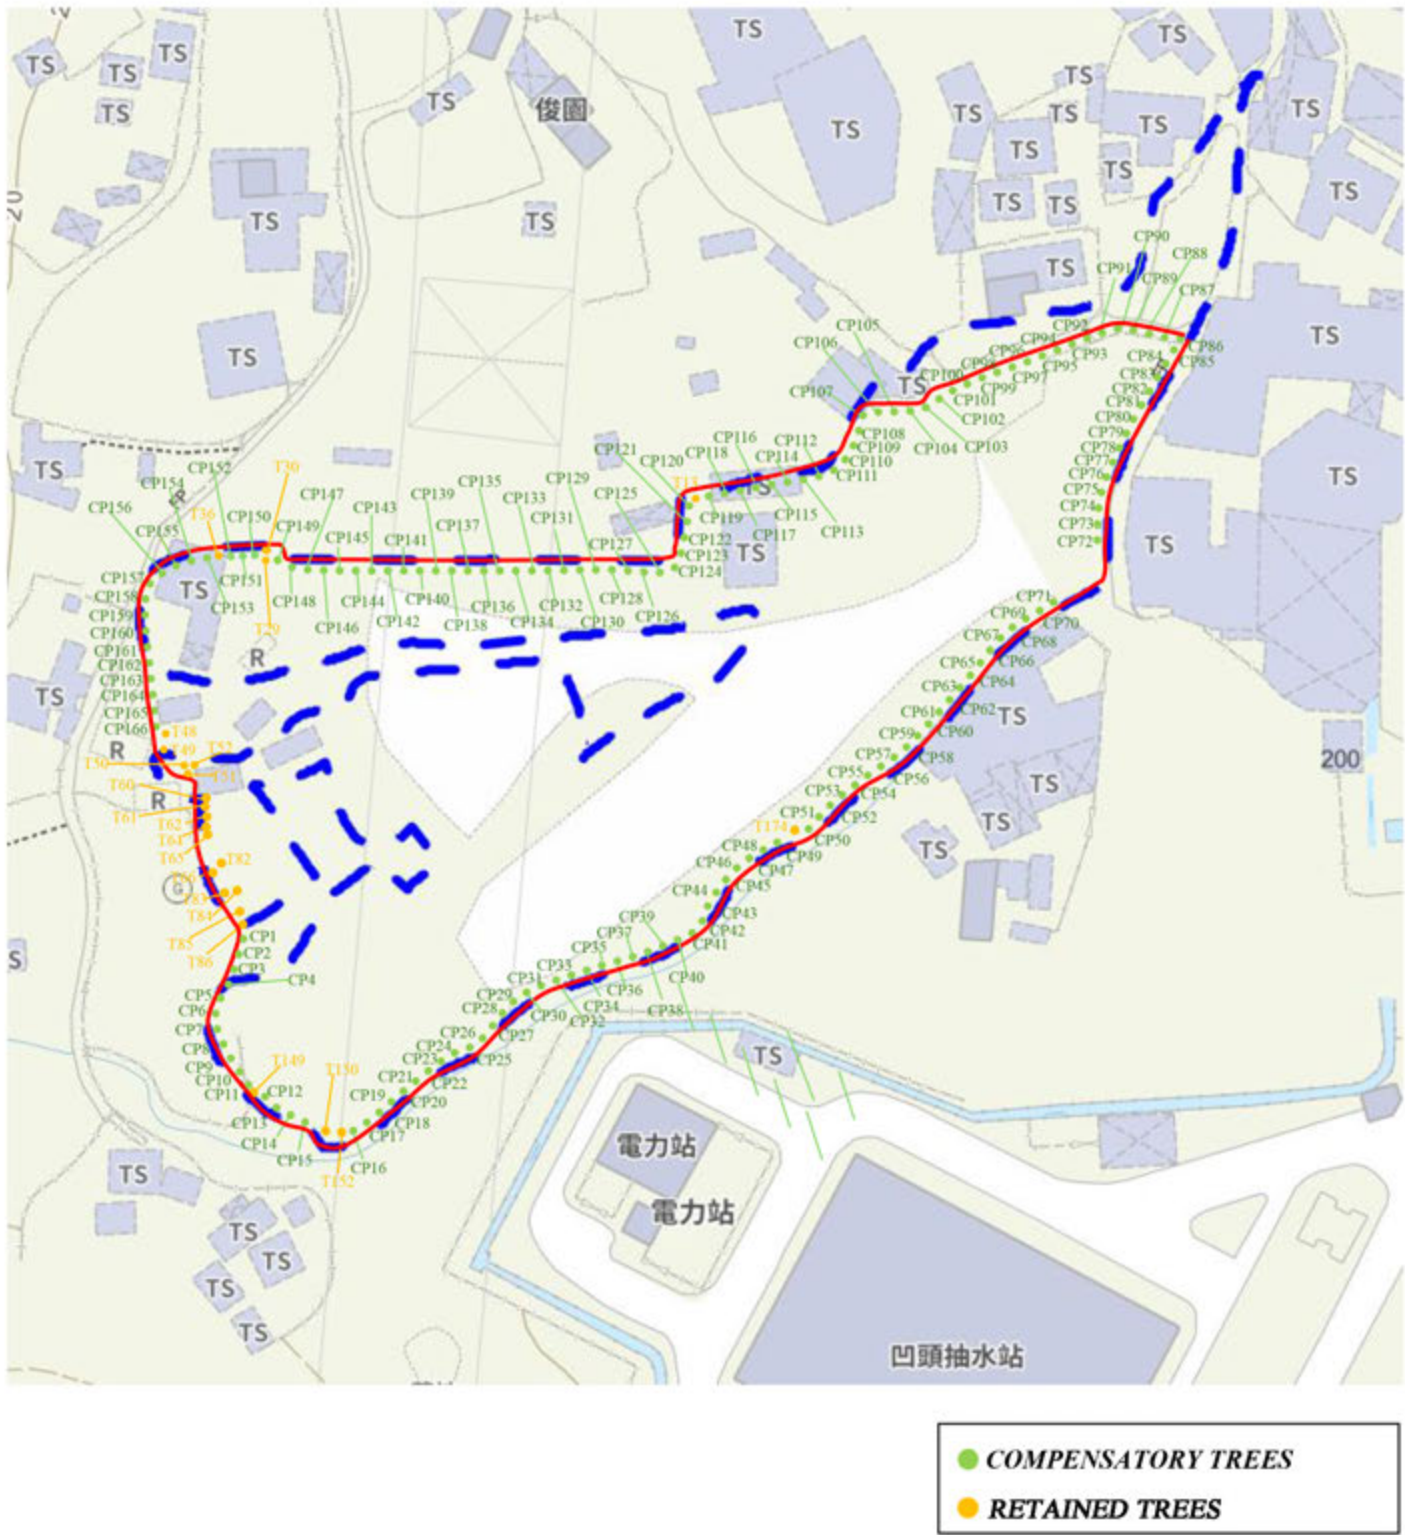

報價單 QUOTATION No.WS20261006

To: 華生(中港)有限公司

工程地址：錦田高埔新村 DD103 Lot403RP

工程內容：

- 採購 166 棵樹

包括米仔蘭, 秋楓, 陰香, 樟, 朴樹, 大花紫薇, 楓香, 羅漢松, 大頭茶, 桂花, 鴨腳木, 假蘋婆, 水翁, 黃花風鈴木, 烏柏, 金蒲桃

- 挖洞和種植樹木

總造價為：港幣叁拾萬零壹仟捌佰貳拾伍元正 HKD 301,425

以上造價已包括勞工保險及第三者保險

備註：

- 如寫支票，抬頭請註明

- 如要確認此報價單，需付訂金 50%,完工日 50% 。



日期：24/9/2026

From:

Sent: Wednesday, June 5, 2024 4:35 PM

To: tpbpd/PLAND <tpbpd@pland.gov.hk>

Cc:

Subject: 元朗南收地倉庫重置事宜 (補充文件)

你好！

以下文件是有關於華生(中港)有限公司的貨倉重置資料包括元朗南收地影響的土地位置及新申請的補充文件。

謝謝

舊有倉庫資料:

規劃申請編號 : A/YL-TYST/1187

土地面積約100,000平方尺

上蓋面積約65,000平方尺

另外麻煩刪除今天下午 2:13 分及3:43分的電郵

補充文件

規劃申請編號：A/YL-KTS/993

預計上會月份：8 月份

受元朗南第二期收地發展影響的資料：

受影響公司名稱：華生(中港)有限公司

地段號碼:

DD117 Lot 716RP 718RP 744S.A 744S.B 745(P) 746 747(P) 749(P) 750 751 752 753(P)
754(P) 755 756 757

重置倉庫的位置：

規劃申請編號：A/YL-KTS/993


地段號碼: DD103 403RP

申請人姓名: 徐日華

顧問公司：都市規劃及發展顧問有限公司

受影響的土地位置：

元朗南第二期發展道路工程及元朗南淨水設施的排污設備工程根據第 124 章（收回土地條例）及第 370 章（道路（工程、使用及補償）條例）擬議收回位於新界丈量約份第 117 號約地段第 744 號 A 段、第 744 號 B 段、第 745 號、第 746 號、第 747 號、第 750 號、第 751 號、第 752 號、第 755 號、第 756 號和第 757 號

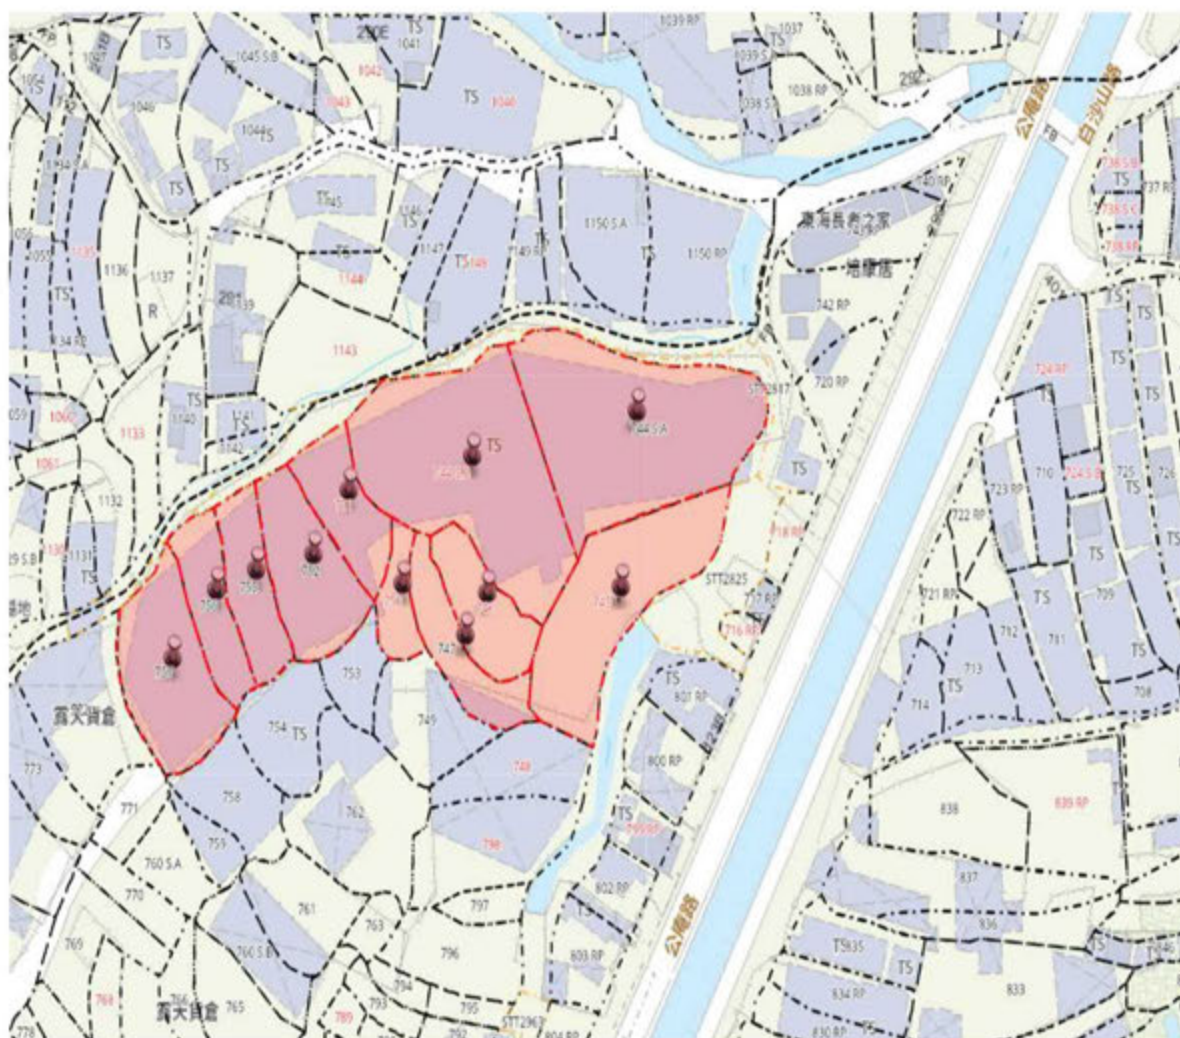

華生（中港）有限公司的商業登記資料：

12686

Please refer to the latest link for making payment and receive the valid Business Registration Certificate at business address.

表格式：FORM 1 (第 110 章)
BUSINESS REGISTRATION ORDINANCE (Chapter 110)
《商業登記條例》
BUSINESS REGISTRATION REGULATIONS
商業 XXXX 登記 Business XXXX Registration Certificate

名稱：(註冊公司名稱)
Name of Business Corporation: WAH SANG (CHINA - HONG KONG) LIMITED

業務：(註冊公司業務)
Business: TRADING, PROPERTY INVESTMENT AND LETTING BODY CORPORATE

地址：(註冊地址)
Address: [REDACTED]

日期：(註冊日期)
Date of Registration: 23/12/2022

有效期：(註冊有效期)
Valid Until: 22/12/2023

註冊號碼：(註冊號碼)
Registration No.: 22185096-000-12-22-1

費用：(註冊費)
Fee and Levy: \$150
(登記費 FEE = \$ 0)
(罰費 LEVY = \$150)

請注意下列《商業登記條例》的規定：

1. 第 6(4) 條規定，凡對獲發註冊證書或註冊公司或註冊公司負責人或受委託人辦理有關註冊事宜，須遵守下列規定：

2. 第 12 條規定，凡獲發註冊證書或註冊公司或註冊公司負責人或受委託人辦理有關註冊事宜，須遵守下列規定：

Please note the following requirements of the Business Registration Ordinance:

1. Section 6(4) provides that the issue of a business registration certificate or a branch registration certificate shall not be deemed to imply that the requirements of any law in relation to such business or to the person carrying on the trade or carrying on the business have been complied with.

2. Section 12 provides that valid business registration certificate or valid branch registration certificate shall be displayed at every address where business is carried on.

繳款時請將此商業 XXXX 登記證書與繳款通知書一併交回。在付足款項後，本商業登記證書方為有效。此商業 XXXX 登記證書，在付足款項後，方為有效。此商業 XXXX 登記證書，在付足款項後，方為有效。

Please produce this certificate and demand note upon payment. This demand note will only become a valid business XXXX registration certificate upon payment. (Please see payment instructions on back.)

此證書在付足款項後，方為有效。此商業 XXXX 登記證書，在付足款項後，方為有效。此商業 XXXX 登記證書，在付足款項後，方為有效。

RESERVED FOR GOVERNMENT-RELATED ENTERPRISE USE

END 20/12/2022 JAMES NGUYEN 270

Date: 25 October 2024

TPB Ref.: A/YL-KTS/993

By Email

Town Planning Board
15/F, North Point Government Offices
333, Java Road
North Point
Hong Kong
(Attn: The Secretary)

Dear Sir,

Proposed Temporary Logistics Centre for a Period of 3 Years & Filling of Land at Lot 403 RP (Part) in D.D. 103 and Adjoining Government Land, Kam Tin, Yuen Long, New Territories

The current planning application is intended for the relocation of the affected premises in Yuen Long South New Development which is required to be vacated from the third quarter of 2024 to the fourth quarter of 2024 as per the land resumption notice by DLO/YL. The applicant has spent efforts in identifying suitable site for relocation of the existing business operation in Yuen Long South but were considered not suitable due to incompatibility with the surrounding areas. The Site is close to the affected business premises, which is deemed highly suitable alternative for relocation. The proposed site area (about 9,000m²) is very similar to the affected business operation (about 9,424m²). The Site is considered suitable for relocation as it is accessible from Kam Tin Road via a local track, surrounded by open storages, warehouse, storage use and the Au Tau Treatment Works and is currently vacant. The proposed use is considered not incompatible with the surrounding uses. There are similar applications for brownfield operations approved in the vicinity of the Site. The proposed development is temporary in nature and approval of the current application will not frustrate the long-term planning intention of the “AGR” zone.

The proposed logistics centre will primarily provide logistics support for business operations including inventory control, storage and consolidation of goods for distribution. The goods to be stored at the Site will be non-polluted and non-dangerous in nature. The site formation will be from +7.5mPD to +15mPD and the site formation is intended for the erection of temporary structures and vehicular circulation. The site formation would only to fulfill its operation needs. The applicant will reinstate the application site when the planning permission comes to the end. The proposed development would not jeopardize the long term planning intention of the “AGR” zone.

The applicant will strictly follow the “Codes of Practice on Handling the Environmental Aspects of Temporary Uses and Open Storage Sites” and comply with all environmental protection/pollution control ordinances during the construction and operation stages of the proposed use should the application be approved. The applicant will fence off the site by site hoarding along the application site boundary.

Also, we would like to confirm that all items would be stored within fully enclosed structures. Sufficient maneuvering space is provided within the Site to ensure that no queueing up of vehicle would be occurred outside the Site.

Should you have any enquiries, please feel free to contact our Mr. Patrick Tsui at [REDACTED] [REDACTED] at your convenience.

Yours faithfully,



The stamp is a purple circular seal. The outer ring contains the text 'METRO PLANNING & DEVELOPMENT COMPANY LIMITED' in English and '都市規劃及發展顧問有限公司' in Chinese. The center of the stamp contains the Chinese characters '都市規劃及發展顧問有限公司'.

Patrick Tsui

c.c. Fanling, Sheung Shui and Yuen Long East District Planning Office (Attn: Mr. Gary LAM) – By Email

電話 Tel: 3615 1446
圖文傳真 Fax: 3565 4270
電郵地址 Email: laonda@landsd.gov.hk
本署檔號 Our Ref: (25) in LD NDA/YLS/POL/7
來函檔號 Your Ref:

請在回覆函件標明本署檔案
PLEASE QUOTE OUR REFERENCE IN REPLY



地政總署
新發展區組
NEW DEVELOPMENT AREA SECTION
LANDS DEPARTMENT

我們矢志努力不懈，提供盡善盡美的土地行政服務。
We strive to achieve excellence in land administration.

新界上水龍琛路39號上水廣場15樓1501至1510室
Units 1501-10, Level 15, Landmark North,
39 Lung Sum Avenue, Sheung Shui, New Territories.

網址 Website: www.landsd.gov.hk

注意:請轉交土地業權人

致: 受影響土地業權人
(受影響私人土地的地段編號請參閱附件1)

現場派遞

重要文件

元朗南發展計劃第二期發展工程

根據元朗南發展計劃第二期發展工程(下稱「該工程」)擬議收地範圍，附件1列出的私人土地(下稱「該土地」)將受影響而須被政府收回。本函件旨在通知受影響土地業權人項目的擬議收地範圍及時間表，以及提供有關補償事宜的相關資料。

擬議收地範圍及時間表

2. 該工程的擬議收地及清拆範圍可於元朗南發展計劃網頁瀏覽，網址如下：

<https://www.yls.hk/tc/library/3B-compensation-and-clearance>

或掃描以下二維碼 (QR Code)：



相關圖則亦可於附件2所述地點查閱。

根據目前工程計劃，政府最早將於2024年上半年開展收地工作。本署屆時會按相關法例在受影響的私人土地張貼收回土地公告，訂明有關私人土地業權於公告張貼後的三個月復歸政府。

3. 收回土地通告訂明的日期，只是土地業權復歸政府的日期，並不是該土地佔用人的遷出限期。為了讓土地佔用人有更多緩衝時間，工程部門會按工程需要，將工程範圍內不同位置的土地佔用人訂定分階段的遷離限期。目前預計的遷出限期約為2024年第三季至2024年第四季。在確實遷出限期前約三個月，本署會援引《土地（雜項條文）條例》（第28章），在涉及的構築物及／或相關範圍張貼法定告示，限期屆滿後清理相關範圍的土地及構築物。本署已另行向受影響的土地佔用人發信告知相關資料。

補償事宜

4. 本署會根據適用安排向土地業權人作出補償。業權人可以根據相關法例向政府申索法定補償，或選擇領取行政性質的特惠土地補償作為法定補償以外的替代安排。詳情可參考附錄及本署網站(<https://www.landsd.gov.hk/tc/land-acq-clearance.html>)。

查詢

5. 如有查詢，請與本署新發展區組職員聯絡，熱綫電話：3615 1446（元朗南發展計劃第二期發展）。

地政總署
總產業測量師／新發展區
(吳國基 代行)



副本送： 土木工程拓展署

2023 年 6 月 2 日

附件(供參閱)

- 附件1 - 受影響地段一覽表
- 附件2 - 查閱元朗南發展計劃第二期發展工程擬議收地及清拆範圍圖則的地點
- 附錄 - 土地業權人補償簡介

元朗南發展計劃第二期發展工程

受影響地段一覽表

丈量約份第 116 約地段第 1138 號(部分)、第 1139 號(部分)、第 1165 號餘段、第 1166 號 A 分段餘段、第 1166 號 B 分段餘段、第 1167 號(部分)、第 1175 號(部分)、第 1176 號、第 1184 號、第 1185 號(部分)、第 4288 號 B 分段、第 4289 號、第 4290 號(部分)、第 4583 號 A 分段餘段(部分)、第 4584 號餘段(部分)、第 4585 號餘段、第 4594 號餘段(部分)、第 4746 號 B 分段餘段(部分)、第 4746 號 C 分段餘段、第 4746 號餘段(部分)、第 4748 號餘段(部分)、第 4750 號 A 分段餘段和第 4754 號 A 分段餘段；

丈量約份第 117 約地段第 692 號 A 分段(部分)、第 692 號 B 分段、第 695 號、第 696 號 A 分段(部分)、第 696 號餘段(部分)、第 698 號(部分)、第 699 號 E 分段(部分)、第 703 號 A 分段(部分)、第 703 號 B 分段第 2 小分段 A 分段(部分)、第 703 號 B 分段第 3 小分段 A 分段(部分)、第 710 號、第 711 號、第 712 號、第 713 號、第 714 號、第 716 號餘段、第 717 號餘段、第 718 號餘段、第 720 號餘段、第 721 號餘段、第 722 號餘段、第 723 號餘段、第 724 號 B 分段、第 724 號餘段、第 725 號(部分)、第 726 號、第 727 號、第 728 號、第 729 號、第 730 號、第 731 號、第 732 號、第 733 號、第 734 號、第 735 號、第 736 號、第 737 號餘段、第 738 號 B 分段、第 738 號 C 分段、第 738 號餘段、第 740 號餘段、第 742 號餘段、第 743 號餘段、第 744 號 A 分段、第 744 號 B 分段、第 745 號、第 746 號、第 747 號、第 748 號、第 749 號、第 750 號、第 751 號、第 752 號、第 753 號、第 754 號、第 755 號、第 756 號、第 757 號、第 758 號、第 759 號、第 760 號 A 分段、第 760 號 B 分段、第 761 號、第 762 號、第 763 號、第 764 號 A 分段、第 764 號 B 分段、第 765 號、第 766 號、第 768 號、第 769 號、第 770 號、第 771 號、第 772 號、第 773 號、第 774 號、第 775 號、第 776 號、第 777 號、第 778 號、第 779 號、第 780 號 A 分段、第 780 號 B 分段、第 781 號、第 782 號餘段、第 783 號、第 784 號、第 785 號、第 786 號、第 787 號、第 788 號、第 789 號、第 790 號、第 791 號、第 792 號、第 793 號、第 794 號、第 795 號、第 796 號、第 797 號、第 798 號、第 799 號餘段、第 800 號餘段、第 801 號餘段、第 802 號餘段、第 803 號餘段、第 804 號餘段、第 805 號餘段、第 806 號餘段、第 807 號餘段、第 808 號餘段、第 813 號餘段、第 814 號、第 815 號餘段、第 816 號餘段、第 817 號餘段、第 818 號(部分)、第 820 號(部分)、第 822 號(部分)、第 824 號(部分)、第 825 號餘段(部分)、第 826 號(部分)、第 829 號餘段、第 830 號餘段、第 833 號(部分)、第 834 號餘段、第 835 號、第 836 號(部分)、第 837 號(部分)、第 838 號(部分)、第 1020 號餘段、第 1021 號、第 1022 號(部分)、第 1876 號餘段、第 1877 號、第 1878 號、第 1879(A)號、第 1879(B)號、第 1881 號、第 1882 號、第 1883 號、第 1884 號、第 1885 號、第 1886 號、第 1887 號、第 1888 號、第 1889 號、第 1890 號餘段、第 1891 號、第 1894 號餘段、第 1895 號、第 1896 號、第 1897 號、第 1898 號、第 1899 號、第 1901 號餘段、第 1902 號 A 分段、第 1902 號 B 分段餘段、第 1903 號、第 1904 號、第 1905 號、第 1906 號、第 1907 號、第 1908 號、第 1909 號、第 1910 號、第 1911 號、第 1912 號、第 1913 號、第 1914 號、第 1915 號、第 1916 號、第 1917 號、第 1918 號、第 1919 號(部分)、第 1920 號、第 1921 號、第 1922 號、第 1923 號、第 1924 號、第 1925 號、第 1926 號、第 1928 號、第 1929 號、

第 1930 號、第 1931 號、第 1932 號、第 1934 號(部分)、第 1935 號(部分)、第 1936 號、第 1937 號、第 1938 號、第 1939 號、第 1940 號、第 1941 號、第 1942 號、第 1943 號、第 1944 號、第 1945 號、第 1946 號、第 1947 號、第 1948 號、第 1950 號、第 1951 號、第 1952 號(部分)、第 1953 號(部分)、第 1954 號、第 1955 號、第 1956 號和第 1957 號；

丈量約份第 119 約地段第 242 號餘段(部分)、第 243 號 A 分段餘段(部分)、第 243 號 B 分段(部分)、第 243 號餘段(部分)、第 244 號(部分)、第 245 號(部分)、第 250 號(部分)、第 251 號(部分)、第 252 號、第 253 號餘段(部分)、第 254 號(部分)、第 255 號、第 256 號 A 分段餘段、第 256 號餘段、第 260 號餘段、第 261 號 A 分段(部分)、第 261 號餘段(部分)、第 268 號餘段、第 269 號(部分)、第 270 號餘段、第 271 號餘段、第 272 號餘段(部分)、第 273 號(部分)、第 313 號(部分)、第 314 號餘段(部分)、第 315 號(部分)、第 316 號(部分)、第 317 號、第 318 號、第 319 號、第 320 號、第 321 號、第 322 號 A 分段、第 322 號 B 分段、第 323 號、第 324 號、第 325 號、第 326 號、第 327 號 A 分段、第 327 號 A 分段第 1 小分段、第 327 號 B 分段、第 327 號 B 分段第 1 小分段、第 327 號 C 分段、第 327 號 D 分段、第 327 號 E 分段餘段、第 328 號、第 329 號 A 分段第 1 小分段、第 329 號 A 分段第 2 小分段、第 329 號 A 分段第 3 小分段、第 329 號 A 分段第 4 小分段、第 329 號 A 分段餘段、第 329 號餘段(部分)、第 330 號(部分)、第 331 號餘段、第 332 號 E 分段、第 332 號餘段、第 333 號、第 334 號、第 335 號、第 336 號、第 337 號餘段、第 338 號餘段、第 341 號、第 342 號餘段、第 343 號、第 344 號、第 345 號、第 346 號 A 分段、第 346 號 B 分段、第 347 號餘段、第 348 號餘段、第 351 號餘段、第 352 號餘段、第 353 號 A 分段餘段、第 353 號 B 分段餘段、第 354 號餘段、第 355 號餘段、第 356 號餘段、第 357 號餘段、第 358 號餘段、第 359 號餘段、第 360 號 A 分段餘段、第 361 號餘段、第 362 號餘段、第 368 號 A 分段餘段、第 368 號餘段、第 392 號餘段、第 394 號餘段(部分)、第 396 號餘段、第 397 號(部分)、第 400 號餘段(部分)、第 402 號餘段、第 403 號(部分)、第 404 號餘段、第 405 號餘段、第 406 號(部分)、第 410 號(部分)、第 1040 號、第 1041 號、第 1042 號、第 1043 號、第 1044 號、第 1045 號 A 分段第 1 小分段、第 1045 號 A 分段餘段、第 1045 號 B 分段、第 1046 號、第 1047 號、第 1049 號、第 1050 號、第 1051 號、第 1052 號、第 1053 號、第 1054 號、第 1055 號、第 1056 號、第 1057 號、第 1058 號、第 1059 號、第 1060 號、第 1061 號、第 1062 號、第 1063 號、第 1064 號、第 1065 號、第 1066 號、第 1067 號、第 1068 號、第 1069 號、第 1070 號、第 1071 號、第 1072 號、第 1073 號、第 1074 號、第 1075 號、第 1076 號、第 1077 號、第 1078 號、第 1079 號、第 1080 號、第 1081 號、第 1082 號、第 1083 號、第 1084 號、第 1085 號、第 1086 號、第 1087 號、第 1088 號、第 1089 號、第 1090 號、第 1091 號、第 1102 號、第 1103 號、第 1104 號、第 1105 號、第 1106 號、第 1109 號、第 1110 號、第 1111 號、第 1112 號、第 1113 號、第 1114 號、第 1115 號、第 1116 號、第 1117 號、第 1118 號 A 分段、第 1118 號 B 分段、第 1118 號 C 分段、第 1118 號 D 分段、第 1119 號、第 1120 號、第 1121 號、第 1122 號 A 分段、第 1122 號 B 分段、第 1122 號 C 分段、第 1123 號、第 1124 號、第 1125 號、第 1126 號、第 1127 號、第 1128 號、第 1129 號 A 分段、第 1129 號 B 分段、第 1130 號、第 1131 號、第 1132 號、第 1133 號、第 1134 號 A 分段、第 1134 號餘段、第 1135 號、第 1136 號、第 1137 號、第 1139 號、第 1140 號、第 1141 號、第 1142 號、第 1143 號、第 1144 號、第 1145 號、第 1146 號、第 1147 號、第 1148 號、第 1149 號 A 分段、第 1149 號餘段、第 1150 號 A 分段、

第 1150 號餘段、第 1151 號餘段(部分)、第 1152 號 A 分段餘段、第 1152 號 B 分段餘段、第 1152 號 C 分段、第 1152 號 D 分段餘段、第 1153 號餘段、第 1154 號 A 分段餘段、第 1156 號(部分)、第 1159 號餘段(部分)、第 1160 號(部分)、第 1161 號(部分)、第 1162 號餘段、第 1163 號 A 分段餘段、第 1163 號 B 分段、第 1164 號餘段、第 1167 號 A 分段第 2 小分段、第 1167 號 A 分段餘段、第 1167 號 B 分段餘段、第 1170 號 A 分段(部分)、第 1174 號(部分)、第 1198 號 E 分段(部分)、第 1198 號 G 分段(部分)、第 1200 號(部分)、第 1201 號(部分)、第 1202 號餘段、第 1203 號餘段、第 1204 號 B 分段餘段、第 1204 號餘段、第 1205 號 C 分段、第 1205 號餘段、第 1206 號 B 分段、第 1206 號 C 分段、第 1206 號 D 分段、第 1206 號餘段、第 1207 號 A 分段、第 1207 號餘段、第 1208 號(部分)、第 1209 號、第 1210 號 C 分段(部分)、第 1210 號 E 分段第 3 小分段 A 分段、第 1210 號 E 分段第 3 小分段 B 分段、第 1210 號 E 分段第 3 小分段 C 分段、第 1210 號 E 分段第 3 小分段餘段、第 1210 號 E 分段餘段、第 1210 號 F 分段餘段、第 1210 號 G 分段、第 1210 號 H 分段、第 1210 號餘段(部分)、第 1212 號(部分)、第 1213 號、第 1214 號餘段、第 1215 號(部分)、第 1216 號(部分)、第 1217 號(部分)、第 1218 號(部分)、第 1219 號餘段(部分)、第 1220 號餘段(部分)、第 1221 號餘段、第 1222 號餘段、第 1223 號餘段、第 1224 號 A 分段(部分)、第 1224 號餘段、第 1244 號餘段(部分)、第 1245 號餘段(部分)、第 1358 號(部分)、第 1363 號(部分)、第 1364 號餘段、第 1366 號(部分)、第 1367 號餘段、第 1368 號餘段、第 1369 號 A 分段、第 1369 號 B 分段、第 1369 號 C 分段、第 1369 號 D 分段、第 1369 號 E 分段、第 1370 號、第 1371 號餘段、第 1372 號餘段、第 1373 號、第 1374 號、第 1375 號、第 1376 號、第 1377 號、第 1378 號、第 1379 號、第 1380 號、第 1381 號、第 1382 號、第 1383 號 A 分段、第 1383 號餘段、第 1384 號 A 分段、第 1384 號 B 分段、第 1385 號、第 1386 號、第 1387 號、第 1388 號、第 1389 號、第 1390 號餘段、第 1393 號餘段、第 1394 號、第 1395 號、第 1396 號、第 1397 號、第 1398 號、第 1399 號、第 1400 號、第 1401 號 A 分段、第 1401 號 B 分段、第 1401 號 C 分段、第 1401 號 D 分段、第 1402 號、第 1403 號、第 1404 號、第 1405 號、第 1406 號、第 1407 號、第 1408 號、第 1409 號、第 1410 號餘段、第 1414 號、第 1415 號餘段、第 1416 號餘段、第 1420 號餘段、第 1421 號、第 1422 號、第 1423 號、第 1424 號、第 1425 號、第 1426 號、第 1427 號、第 1428 號 A 分段、第 1428 號餘段、第 1429 號、第 1430 號 A 分段、第 1430 號餘段、第 1431 號(部分)、第 1433 號 A 分段餘段、第 1433 號餘段、第 1434 號餘段、第 1438 號 A 分段餘段、第 1438 號 B 分段餘段、第 1438 號 C 分段餘段、第 1438 號 D 分段、第 1438 號 E 分段餘段、第 1439 號餘段(部分)、第 1440 號 A 分段(部分)、第 1440 號 B 分段、第 1441 號餘段、第 1442 號餘段、第 1443 號、第 1444 號、第 1445 號、第 1446 號餘段、第 1447 號 A 分段、第 1447 號 B 分段、第 1448 號、第 1449 號、第 1450 號、第 1451 號 A 分段、第 1451 號餘段、第 1452 號、第 1453 號、第 1454 號、第 1455 號餘段、第 1456 號餘段、第 1457 號、第 1458 號、第 1459 號、第 1460 號、第 1461 號、第 1462 號、第 1463 號 A 分段餘段、第 1463 號 B 分段第 1 小分段餘段、第 1464 號餘段、第 1465 號餘段、第 1471 號(部分)、第 1472 號 A 分段、第 1472 號 B 分段、第 1474 號餘段、第 1475 號餘段、第 1476 號、第 1477 號餘段、第 1478 號、第 1479 號、第 1480 號、第 1481 號、第 1482 號餘段、第 1483 號 A 分段餘段、第 1483 號 B 分段餘段、第 1484 號 A 分段餘段、第 1484 號 B 分段、第 1485 號、第 1486 號餘段、第 1487 號、第 1488 號 A 分段、第 1488 號餘段、第 1489 號、第 1490 號餘段、第 1492 號、第 1493 號 A 分段、第 1493 號 B 分段、第 1493 號餘段、第 1494 號 A 分段、第 1494 號餘段、第 1495 號、第 1496 號 A 分段餘段、第 1496 號 B 分段、第 1496 號 C 分段、第 1496 號

D 分段餘段、第 1498 號餘段、第 1499 號、第 1500 號餘段、第 1502 號餘段(部分)、第 1503 號餘段、第 1504 號 B 分段、第 1504 號 C 分段餘段、第 1504 號餘段、第 1505 號、第 1506 號、第 1507 號 F 分段、第 1508 號餘段、第 1510 號餘段、第 1511 號、第 1512 號、第 1513 號、第 1514 號、第 1515 號、第 1516 號、第 1517 號、第 1518 號、第 1519 號、第 1520 號 A 分段、第 1520 號 B 分段、第 1521 號、第 1522 號、第 1523 號餘段、第 1524 號餘段、第 1525 號餘段、第 1526 號餘段、第 1527 號餘段、第 1530 號餘段、第 1531 號 A 分段、第 1531 號 B 分段、第 1532 號(部分)、第 1585 號(部分)、第 1586 號 A 分段、第 1586 號 B 分段、第 1587 號餘段、第 1588 號、第 1591 號、第 1592 號、第 1593 號、第 1594 號、第 1595 號、第 1596 號、第 1597 號、第 1598 號、第 1599 號餘段、第 1606 號餘段、第 1607 號餘段(部分)、第 1613 號 C 分段、第 1614 號餘段(部分)、第 1615 號 B 分段餘段、第 1615 號餘段、第 1616 號、第 1617 號(部分)、第 1618 號、第 1619 號、第 1620 號、第 1621 號餘段、第 1623 號餘段、第 1624 號、第 1625 號 A 分段第 2 小分段、第 1625 號 B 分段第 2 小分段、第 1626 號 A 分段、第 1626 號餘段、第 1627 號、第 1628 號、第 1629 號 B 分段、第 1630 號 A 分段、第 1630 號餘段、第 1631 號 A 分段餘段、第 1631 號 B 分段第 1 小分段、第 1631 號 B 分段餘段、第 1631 號 C 分段、第 1631 號 D 分段、第 1634 號(部分)、第 1635 號(部分)、第 1636 號、第 1638 號餘段(部分)、第 1639 號餘段、第 1640 號(部分)、第 1641 號(部分)、第 1642 號、第 1653 號、第 1654 號、第 1655 號 A 分段、第 1655 號 B 分段、第 1655 號 C 分段、第 1655 號 D 分段、第 1655 號 E 分段、第 1655 號餘段(部分)、第 1656 號餘段、第 1658 號餘段、第 1659 號餘段(部分)、第 1662 號餘段(部分)、第 1667 號、第 1668 號、第 1669 號、第 1670 號 A 分段、第 1670 號 B 分段、第 1670 號 C 分段、第 1670 號 D 分段(部分)、第 1670 號 E 分段、第 1671 號、第 1672 號、第 1673 號、第 1674 號、第 1675 號、第 1676 號、第 1677 號(部分)、第 1695 號(部分)、第 1698 號(部分)、第 1701 號(部分)、第 1702 號、第 1703 號、第 1704 號、第 1705 號 A 分段(部分)、第 1705 號 B 分段第 1 小分段(部分)、第 2013 號、第 2014 號餘段、第 2193 號和第 2194 號；

丈量約份第 120 約地段第 2423 號餘段、第 2426 號餘段、第 2427 號、第 2428 號餘段、第 2429 號 A 分段、第 2429 號 B 分段、第 2429 號 C 分段、第 2429 號 D 分段、第 2429 號餘段、第 2430 號、第 2431 號、第 2432 號、第 2433 號、第 2434 號、第 2437 號 B 分段餘段、第 2466 號餘段(部分)、第 2468 號餘段(部分)、第 2609 號餘段、第 2610 號餘段、第 2611 號、第 2612 號、第 2613 號、第 2614 號、第 2615 號、第 2616 號、第 2617 號餘段(部分)、第 2620 號餘段(部分)、第 2621 號餘段、第 2623 號餘段(部分)、第 2624 號(部分)、第 2625 號(部分)、第 2627 號(部分)、第 2629 號餘段(部分)、第 2630 號餘段(部分)、第 2632 號餘段(部分)、第 2633 號餘段、第 2634 號餘段、第 2635 號、第 2636 號、第 2639 號餘段、第 2646 號(部分)、第 2647 號餘段(部分)、第 2684 號 D 分段、第 2684 號 E 分段、第 2684 號 F 分段、第 2684 號 G 分段、第 2684 號 H 分段、第 2684 號 I 分段、第 2684 號 J 分段、第 2684 號 K 分段、第 2684 號 L 分段、第 2684 號 M 分段、第 2684 號 N 分段、第 2684 號 O 分段、第 2684 號餘段(部分)、第 2685 號、第 2686 號、第 2687 號、第 2688 號、第 2689 號、第 2690 號、第 2691 號、第 2692 號、第 2693 號、第 2694 號、第 2695 號、第 2696 號、第 2697 號、第 2698 號 A 分段、第 2698 號 B 分段、第 2699 號、第 2700 號、第 2701 號、第 2702 號、第 2703 號、第 2704 號 A 分段、第 2704 號 B 分段、第 2705 號、第 2706 號、第

2707 號、第 2708 號、第 2709 號、第 2710 號、第 2711 號、第 2712 號 A 分段、第 2712 號 B 分段、第 2713 號、第 2714 號、第 2716 號餘段、第 2717 號餘段和第 2718 號餘段；以及

丈量約份第 121 約地段第 264 號餘段(部分)、第 265 號(部分)、第 266 號(部分)、第 267 號(部分)、第 268 號餘段(部分)、第 298 號餘段、第 299 號餘段、第 300 號餘段、第 301 號 A 分段餘段、第 301 號 B 分段、第 302 號餘段、第 337 號 A 分段餘段(部分)、第 337 號 B 分段餘段、第 337 號 C 分段餘段、第 389 號餘段(部分)、第 391 號餘段、第 455 號餘段(部分)、第 470 號餘段(部分)、第 472 號(部分)、第 473 號(部分)、第 474 號、第 475 號、第 476 號餘段、第 477 號、第 478 號 A 分段、第 478 號 B 分段、第 479 號餘段、第 480 號、第 481 號 B 分段、第 481 號餘段、第 490 號餘段、第 491 號餘段、第 492 號餘段、第 493 號餘段、第 494 號餘段、第 495 號餘段、第 496 號、第 497 號、第 498 號、第 499 號、第 501 號餘段、第 507 號餘段、第 508 號、第 510 號(部分)、第 511 號、第 512 號、第 513 號(部分)、第 514 號、第 516 號、第 517 號(部分)、第 518 號(部分)、第 519 號(部分)、第 520 號、第 522 號 A 分段、第 525 號 A 分段、第 526 號 A 分段、第 527 號 A 分段、第 534 號、第 535 號、第 536 號(部分)、第 537 號(部分)、第 538 號、第 539 號、第 540 號(部分)、第 541 號(部分)、第 542 號(部分)、第 549 號 B 分段、第 551 號(部分)、第 556 號(部分)、第 557 號(部分)、第 559 號(部分)、第 560 號、第 561 號、第 562 號、第 563 號、第 564 號、第 565 號、第 566 號、第 567 號、第 568 號、第 569 號(部分)、第 570 號(部分)、第 575 號(部分)、第 576 號、第 577 號、第 579 號(部分)、第 581 號(部分)、第 582 號、第 584 號(部分)、第 585 號、第 586 號、第 587 號(部分)、第 588 號(部分)、第 598 號、第 599 號(部分)、第 600 號(部分)、第 615 號(部分)、第 616 號(部分)、第 617 號(部分)、第 618 號(部分)、第 619 號(部分)、第 620 號、第 621 號(部分)、第 622 號(部分)、第 626 號(部分)、第 641 號、第 642 號、第 652 號餘段(部分)、第 653 號(部分)、第 654 號(部分)、第 655 號餘段(部分)、第 656 號餘段(部分)、第 657 號餘段(部分)、第 660 號餘段(部分)、第 661 號(部分)、第 662 號餘段(部分)、第 663 號餘段、第 664 號餘段(部分)、第 665 號(部分)、第 668 號(部分)、第 689 號餘段(部分)、第 690 號餘段(部分)、第 691 號餘段、第 693 號餘段、第 694 號餘段、第 695 號餘段、第 696 號、第 697 號、第 698 號餘段、第 699 號 A 分段(部分)、第 699 號 B 分段(部分)、第 700 號、第 701 號(部分)、第 702 號餘段(部分)、第 703 號、第 704 號、第 705 號餘段、第 706 號餘段、第 707 號、第 708 號、第 709 號、第 710 號(部分)、第 712 號(部分)、第 713 號(部分)、第 714 號(部分)、第 732 號(部分)、第 733 號(部分)、第 734 號 A 分段餘段、第 734 號 B 分段(部分)、第 734 號餘段、第 735 號餘段、第 736 號 B 分段(部分)、第 737 號 B 分段、第 742 號餘段(部分)、第 743 號餘段(部分)、第 745 號餘段、第 746 號、第 747 號、第 751 號(部分)、第 753 號(部分)、第 754 號餘段(部分)、第 755 號餘段(部分)、第 756 號餘段(部分)、第 757 號餘段、第 761 號餘段(部分)、第 858 號餘段(部分)、第 860 號(部分)、第 866 號餘段(部分)、第 867 號 A 分段餘段(部分)、第 870 號(部分)、第 871 號餘段(部分)、第 920 號(部分)、第 921 號餘段(部分)、第 922 號餘段(部分)、第 926 號(部分)、第 927 號餘段、第 928 號餘段、第 930 號餘段(部分)、第 931 號餘段(部分)、第 933 號餘段(部分)、第 934 號餘段(部分)、第 935 號餘段、第 936 號(部分)、第 938 號餘段(部分)、第 939 號餘段(部分)、第 940 號餘段、第 941 號(部分)、第 943 號餘段(部分)、第 944 號餘段(部分)、第 947 號(部分)、第 949 號餘段、第 950 號餘段(部分)、第 951 號 A 分段(部分)、第 954 號

(部分)、第 955 號 B 分段、第 955 號餘段(部分)、第 956 號(部分)、第 969 號(部分)、第 970 號餘段、第 971 號餘段、第 972 號餘段、第 973 號餘段、第 975 號餘段、第 976 號、第 977 號餘段、第 978 號(部分)、第 981 號餘段(部分)、第 982 號餘段(部分)、第 983 號餘段(部分)、第 984 號餘段(部分)、第 991 號餘段(部分)、第 992 號餘段(部分)、第 993 號(部分)、第 995 號餘段(部分)、第 996 號餘段(部分)、第 997 號餘段(部分)、第 998 號餘段(部分)、第 999 號餘段(部分)、第 1000 號餘段、第 1001 號(部分)、第 1092 號 B 分段第 9 小分段餘段(部分)、第 1103 號(部分)、第 1104 號、第 1105 號餘段、第 1106 號、第 1107 號、第 1108 號、第 1109 號、第 1110 號、第 1111 號(部分)、第 1112 號(部分)、第 1113 號、第 1115 號、第 1116 號、第 1117 號 A 分段、第 1117 號 B 分段、第 1117 號 C 分段、第 1117 號 C 分段第 1 小分段(部分)、第 1117 號 D 分段(部分)、第 1118 號(部分)、第 1120 號(部分)、第 1145 號 C 分段、第 1145 號 E 分段餘段、第 1145 號 F 分段餘段、第 1145 號 O 分段餘段、第 1145 號 P 分段餘段、第 1145 號 Q 分段餘段、第 1145 號 V 分段第 3 小分段、第 1145 號 V 分段餘段(部分)、第 1190 號、第 1192 號、第 1193 號、第 1194 號、第 1195 號、第 1196 號、第 1197 號 A 分段、第 1197 號 B 分段、第 1198 號餘段、第 1199 號、第 1200 號、第 1201 號餘段、第 1202 號餘段、第 1203 號 A 分段餘段、第 1203 號餘段、第 1204 號餘段、第 1207 號 C 分段、第 1207 號餘段、第 1208 號 A 分段餘段、第 1208 號 D 分段、第 1208 號 E 分段、第 1208 號 H 分段、第 1208 號 J 分段第 1 小分段餘段、第 1209 號餘段、第 1211 號餘段、第 1263 號餘段、第 1265 號餘段、第 1266 號餘段、第 1444 號餘段(部分)、第 1445 號餘段、第 1447 號餘段、第 1462 號餘段(部分)、第 1491 號餘段(部分)、第 1496 號餘段、第 1497 號、第 1498 號餘段(部分)、第 1500 號(部分)、第 1501 號(部分)、第 1502 號、第 1503 號(部分)、第 1504 號(部分)、第 1511 號(部分)、第 1512 號餘段(部分)、第 1516 號餘段(部分)、第 1517 號餘段(部分)、第 1521 號餘段(部分)、第 1522 號餘段、第 1523 號餘段、第 1524 號、第 1525 號、第 1526 號、第 1527 號餘段、第 1528 號餘段、第 1529 號餘段、第 1530 號、第 1531 號、第 1532 號、第 1533 號、第 1535 號(部分)、第 1553 號(部分)、第 1554 號餘段(部分)、第 1556 號餘段、第 1557 號餘段、第 1561 號餘段、第 1621 號(部分)、第 1622 號、第 1633 號餘段(部分)、第 1636 號(部分)、第 1637 號 A 分段、第 1637 號 B 分段、第 1637 號 C 分段、第 1637 號 D 分段、第 1637 號 E 分段、第 1637 號 F 分段、第 1637 號餘段、第 1638 號、第 1639 號、第 1640 號、第 1641 號 A 分段(部分)、第 1641 號 H 分段、第 1641 號 I 分段、第 1641 號 J 分段、第 1641 號 K 分段、第 1641 號 L 分段、第 1641 號 M 分段、第 1641 號餘段、第 1647 號(部分)、第 1648 號(部分)、第 1649 號餘段(部分)、第 1650 號餘段、第 1661 號餘段、第 1663 號餘段、第 1664 號餘段、第 1665 號、第 1666 號、第 1667 號、第 1668 號、第 1669 號、第 1671 號、第 1672 號、第 1673 號、第 1674 號、第 1675 號、第 1676 號 A 分段、第 1676 號 B 分段、第 1682 號餘段、第 1793 號餘段、第 1816 號、第 1820 號、第 1829 號 A 分段第 2 小分段(部分)、第 1829 號 A 分段第 3 小分段(部分)、第 1829 號 A 分段第 4 小分段(部分)、第 1829 號 A 分段第 5 小分段(部分)、第 1829 號 A 分段第 7 小分段(部分)、第 1829 號 A 分段第 8 小分段、第 1829 號 A 分段第 9 小分段、第 1829 號 A 分段第 10 小分段(部分)、第 1829 號 A 分段第 11 小分段(部分)、第 1829 號餘段(部分)、第 1831 號餘段(部分)、第 1842 號 A 分段、第 1842 號 B 分段、第 1842 號 C 分段、第 1842 號 D 分段、第 1842 號 E 分段餘段、第 1842 號 F 分段第 1 小分段、第 1842 號 F 分段第 2 小分段、第 1842 號 F 分段第 3 小分段、第 1842 號 F 分段第 4 小分段餘段、第 1842 號 F 分段餘段、第 1842 號餘段、第 1874 號、第 1875 號 A 分段、第 1875 號 B 分段第 1 小分段、第 1875 號 B 分段餘段、第 1875 號 C 分段第 1 小

分段餘段、第 1875 號 C 分段餘段、第 1875 號 D 分段餘段、第 1875 號 E 分段餘段、第 1875 號餘段、第 2008 號 A 分段第 1 小分段餘段、第 2008 號 B 分段第 1 小分段餘段、第 2008 號 B 分段餘段、第 2008 號 C 分段第 1 小分段、第 2008 號 C 分段餘段、第 2008 號 D 分段、第 2008 號 E 分段餘段、第 2008 號 F 分段第 1 小分段餘段、第 2008 號 F 分段第 2 小分段、第 2008 號 F 分段餘段、第 2008 號 G 分段餘段、第 2008 號 J 分段餘段、第 2008 號 N 分段餘段、第 2008 號 Q 分段餘段和第 2050 號。

查閱元朗南發展計劃第二期發展工程擬議收地及清拆範圍可於元朗南發展計劃網頁瀏覽，網址如下：

<https://www.yls.hk/tc/library/3B-compensation-and-clearance>

或掃描以下二維碼(QR Code)：



相關圖則亦可於下列地點查閱：

地政總署新發展區組

新界上水龍琛路39號上水廣場15樓1501-1510室

辦公時間： 星期一至星期五上午9時至下午5時30分
(下午12時30分至1時30分除外)
公眾假期除外

元朗南發展計劃社區聯絡隊

香港新界元朗屏山灰沙圍144A地下

辦公時間： 星期一、二、四上午9時30分至下午5時30分
(下午12時30分至2時除外)；
星期三、五下午2時至9時30分
(下午5時30分至7時除外)；
星期六上午9時30分至下午1時30分
公眾假期除外

土地業權人補償簡介

1. 政府會根據適用程序向需收回土地的業權人作出補償。土地業權人可選擇領取行政性質的新界土地特惠補償，亦可向政府申索法定補償作為替代。本署張貼收回土地公告後會發信聯絡土地業權人跟進，包括發出標準補償建議書，當中會載列適用特惠補償金額供業權人考慮。
2. 屬行政性質的新界土地特惠補償已於2022年5月優化。該特惠補償設有兩個補償分區級別(即第一級別和第二級別)。第一級別適用於因發展用途而收回的土地，第二級別適用於因非發展用途而收回的土地。由於元朗南發展計劃第二期發展工程屬發展用途，所收回的土地將獲發較高的第一級別補償，一般以土地業權歸還政府當時生效的補償率計算。作為參考，現時(自2023年4月1日生效)，每平方呎農地的特惠補償為港幣1,267元。特惠補償率於每年4月1日及10月1日檢視及調整。