


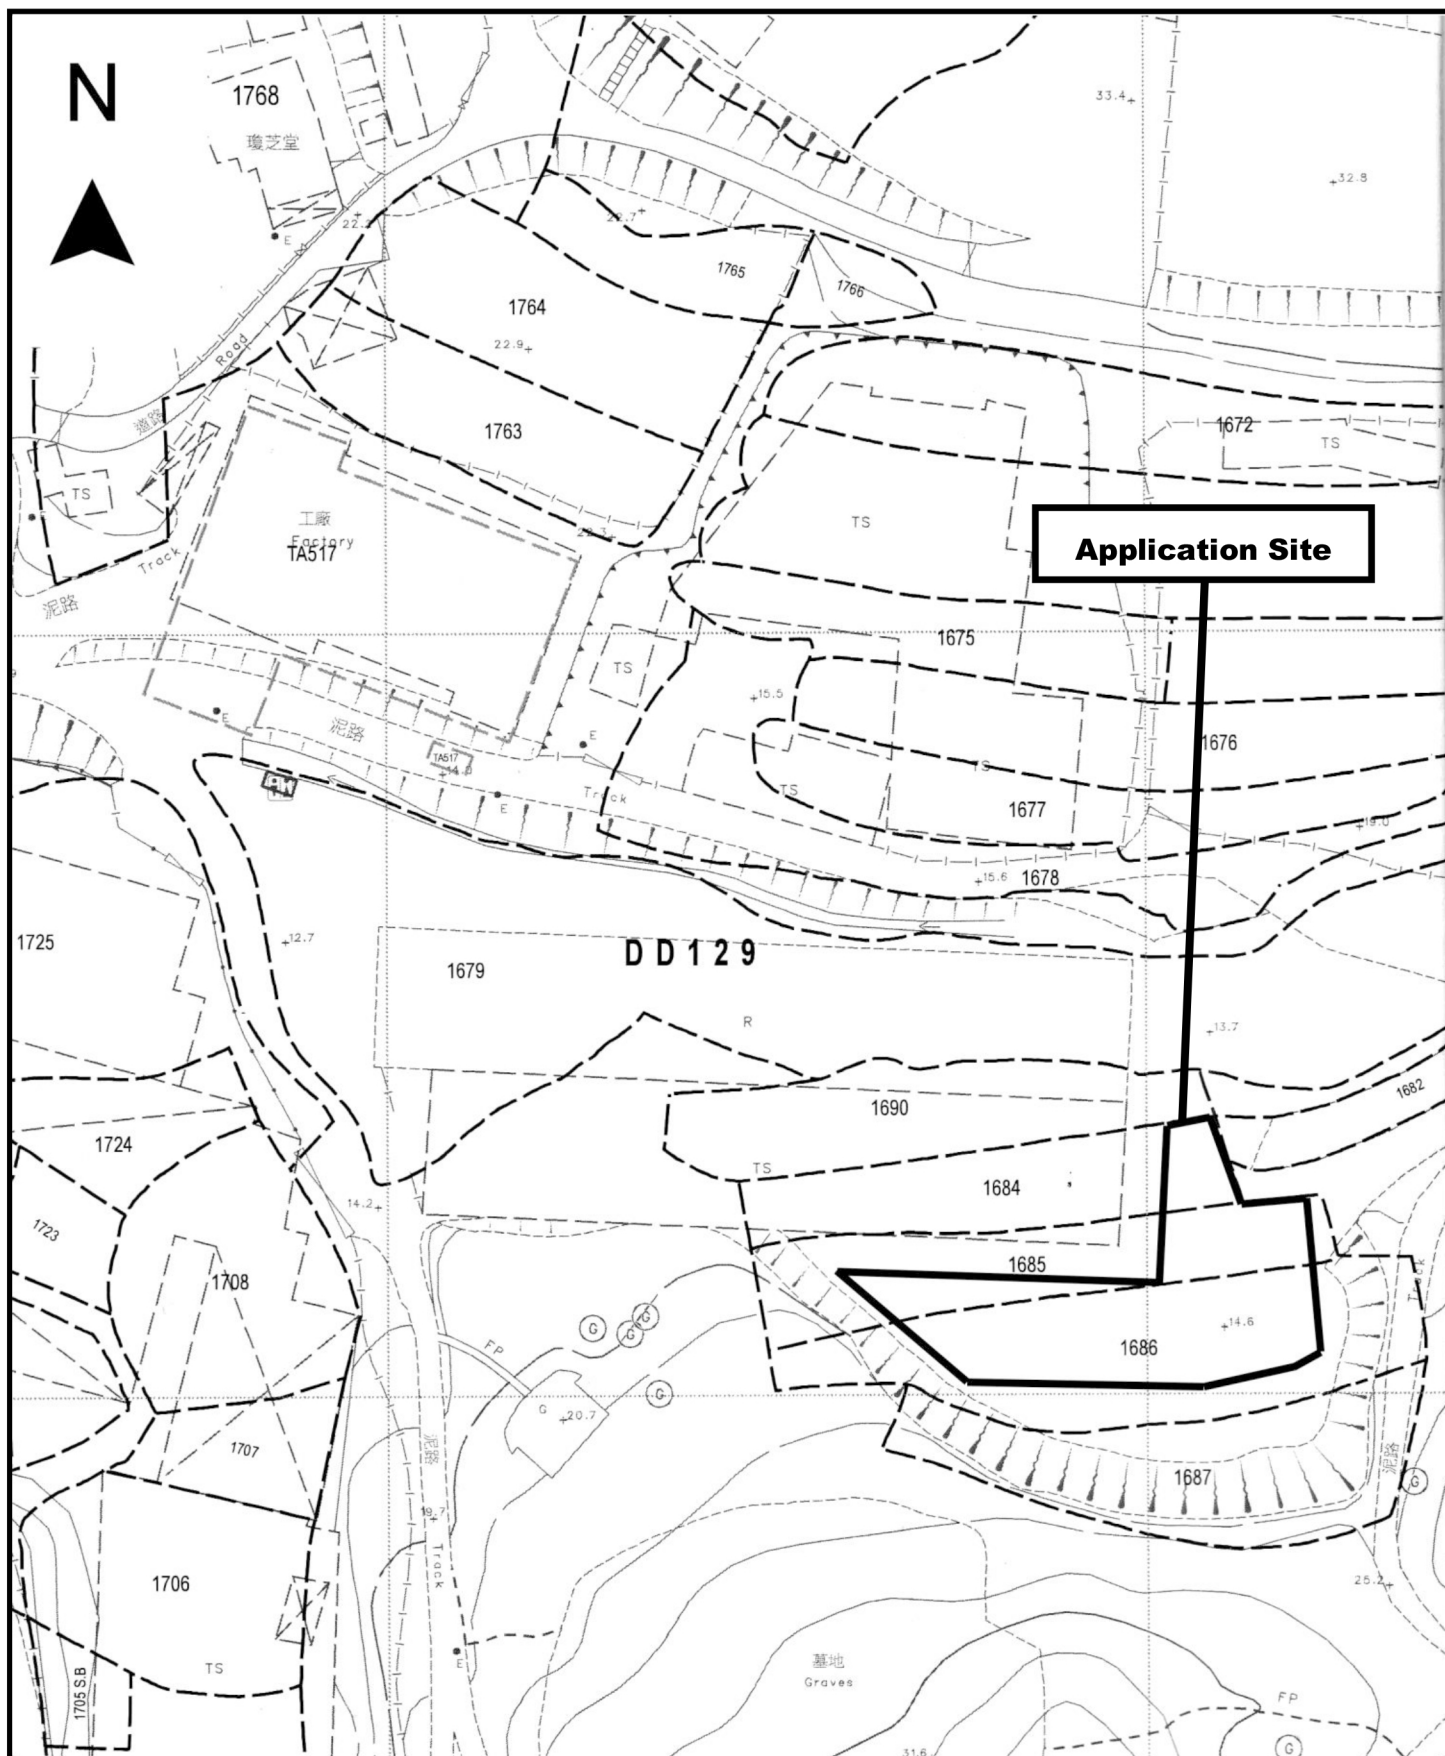

Project 項目名稱:

Temporary Warehouse (Excluding Dangerous Goods) for a Period of 3 Years at Lots 1684 (Part), 1685 (Part) & 1686 (Part) in D.D. 129, Lau Fau Shan, Yuen Long, N.T.

Drawing Title 圖目:

Application Site


Remarks 備註:

Drawing No. 圖號:

Figure 1

Scale 比例:

1:1000

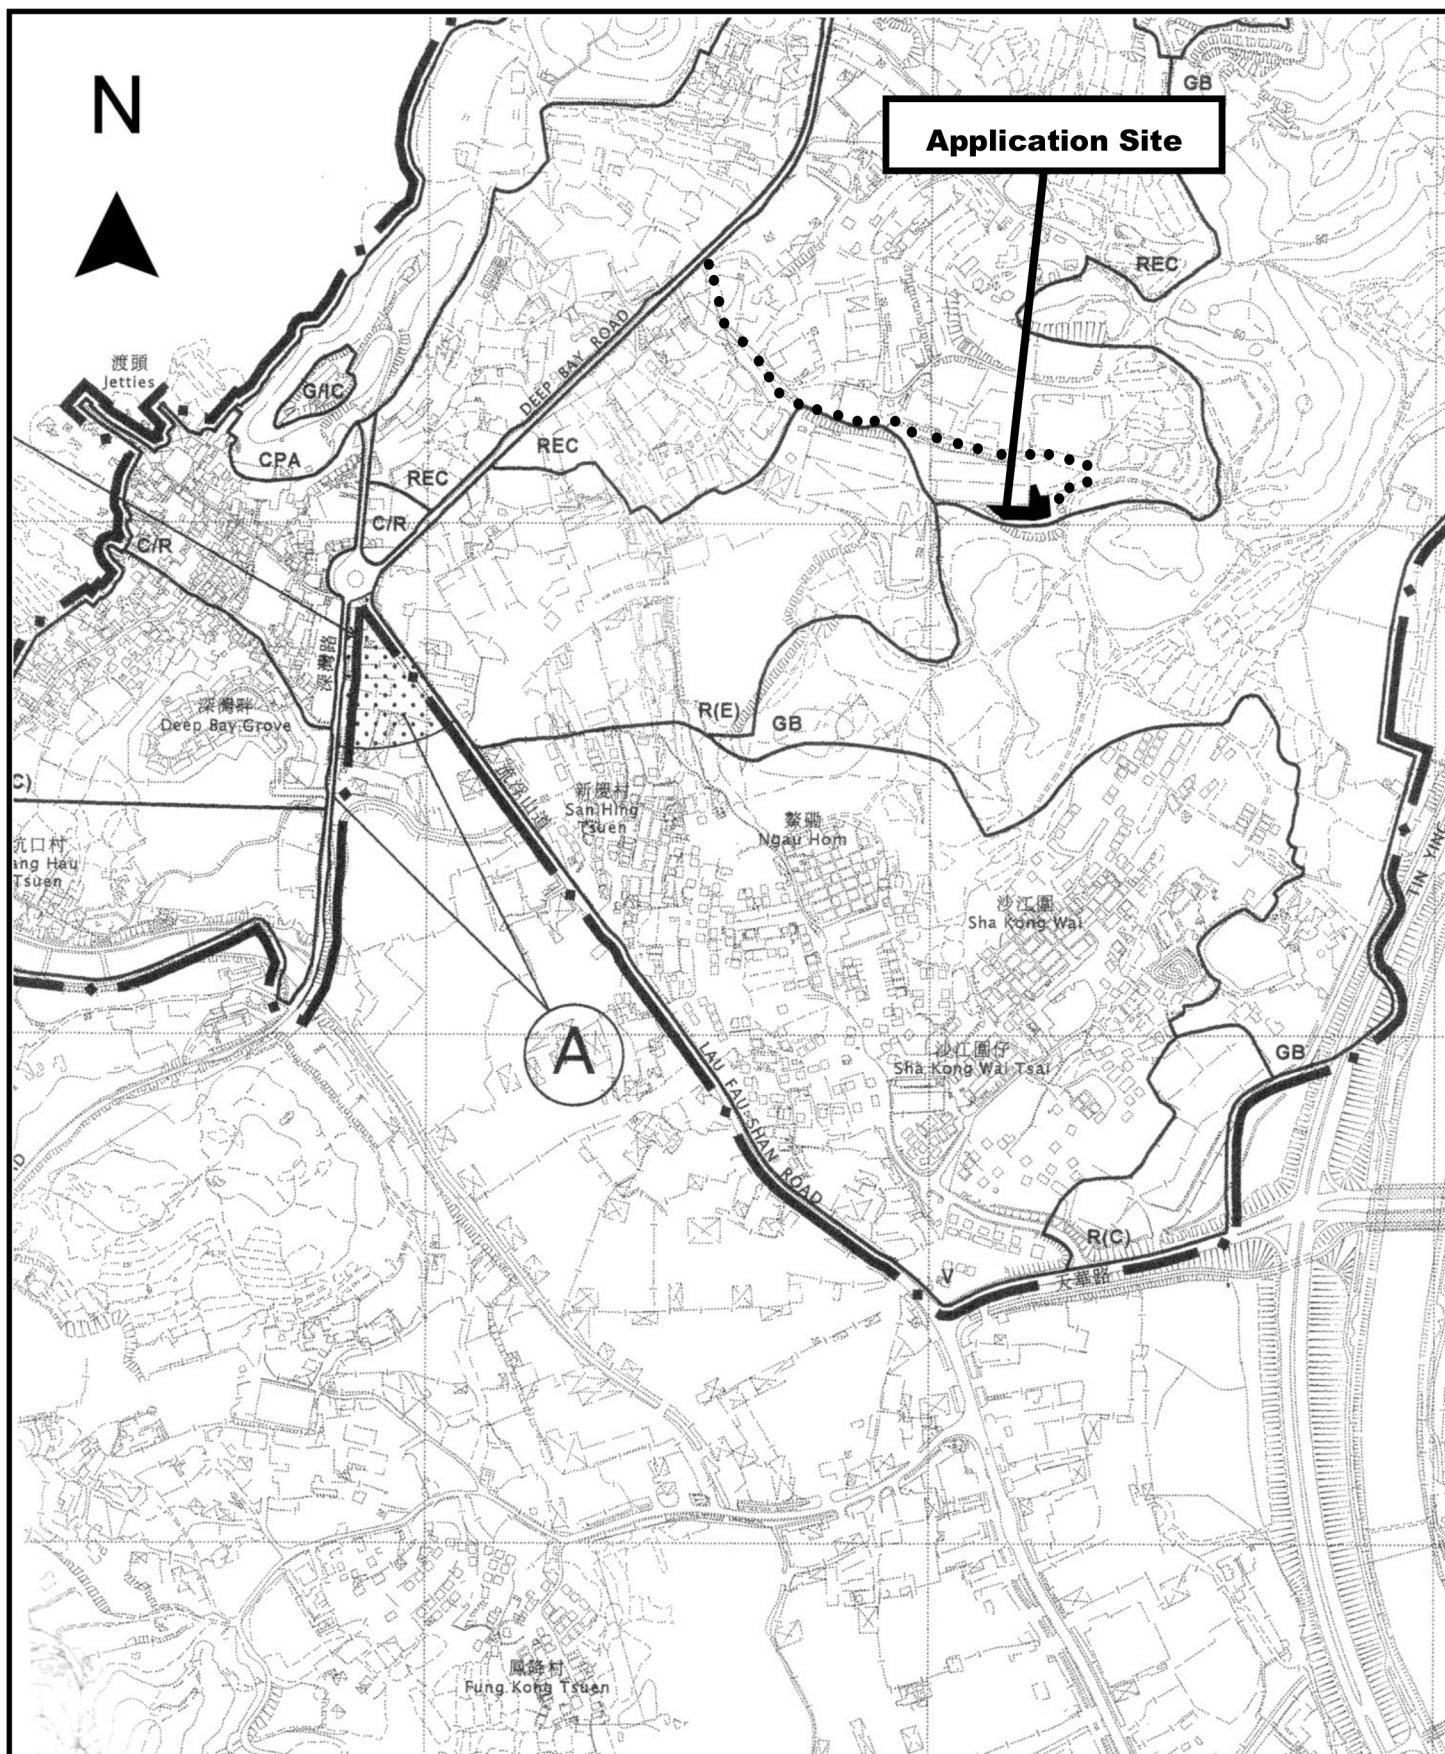

Project 項目名稱:

Temporary Warehouse (Excluding Dangerous Goods) for a Period of 3 Years at Lots 1684 (Part), 1685 (Part) & 1686 (Part) in D.D. 129, Lau Fau Shan, Yuen Long, N.T.

Drawing Title 圖目:

Location Plan

Remarks 備註:

• • • Vehicular access leading from Deep Bay Road


Drawing No. 圖號:

Figure 2

Scale 比例:

1:7500

N

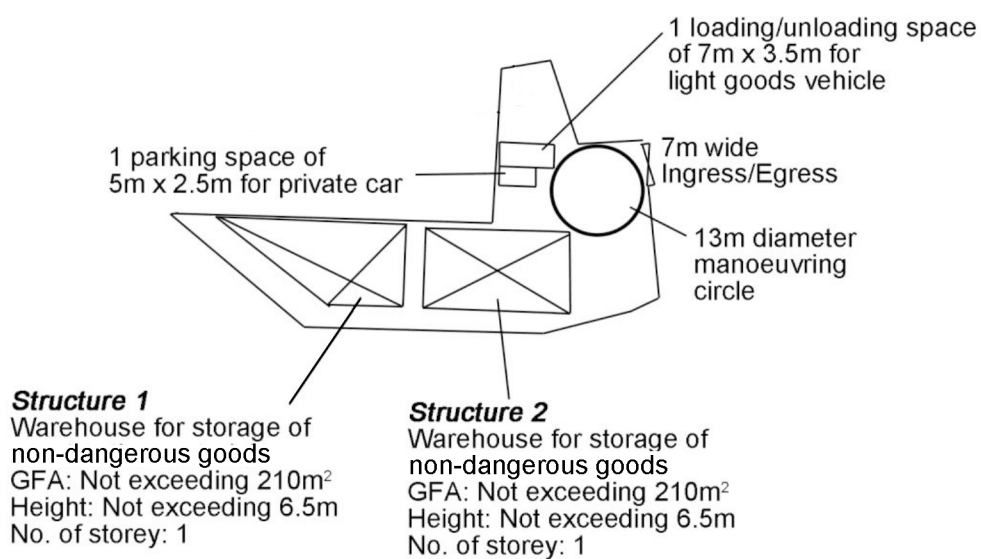

Project 項目名稱:

Temporary Warehouse (Excluding Dangerous Goods) for a Period of 3 Years at Lots 1684 (Part), 1685 (Part) & 1686 (Part) in D.D. 129, Lau Fau Shan, Yuen Long, N.T.

Drawing Title 圖目:

Proposed Layout Plan

Remarks 備註:

Drawing No. 圖號:

Figure 3


Scale 比例:

1:1000





N

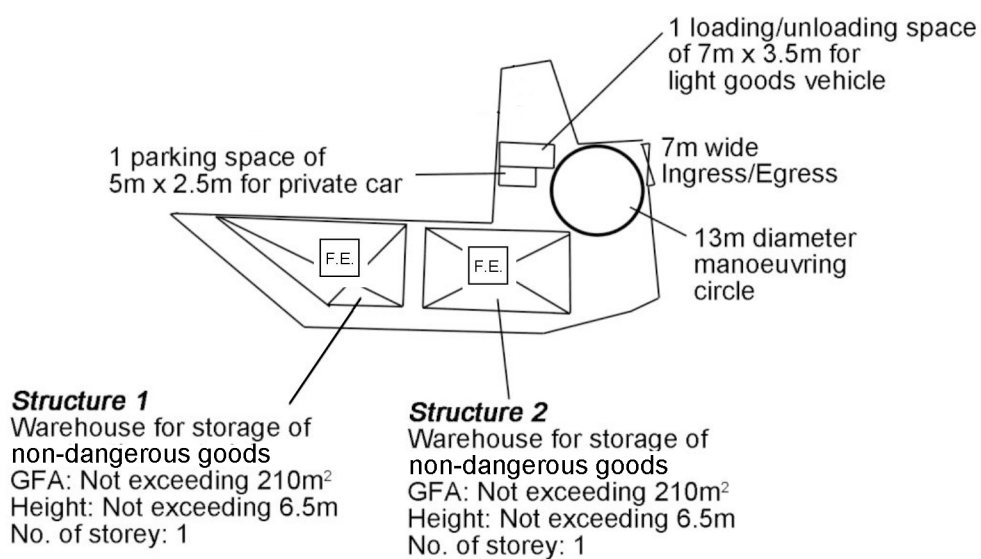

Project 項目名稱:

Temporary Warehouse (Excluding Dangerous Goods) for a Period of 3 Years at Lots 1684 (Part), 1685 (Part) & 1686 (Part) in D.D. 129, Lau Fau Shan, Yuen Long, N.T.

Drawing Title 圖目:

Proposed Fire Service Installations Plan

Drawing No. 圖號:

Figure 5

Remarks 備註:

☐ F.E. 5kg carbon dioxide fire extinguisher

Scale 比例:

1:1000