


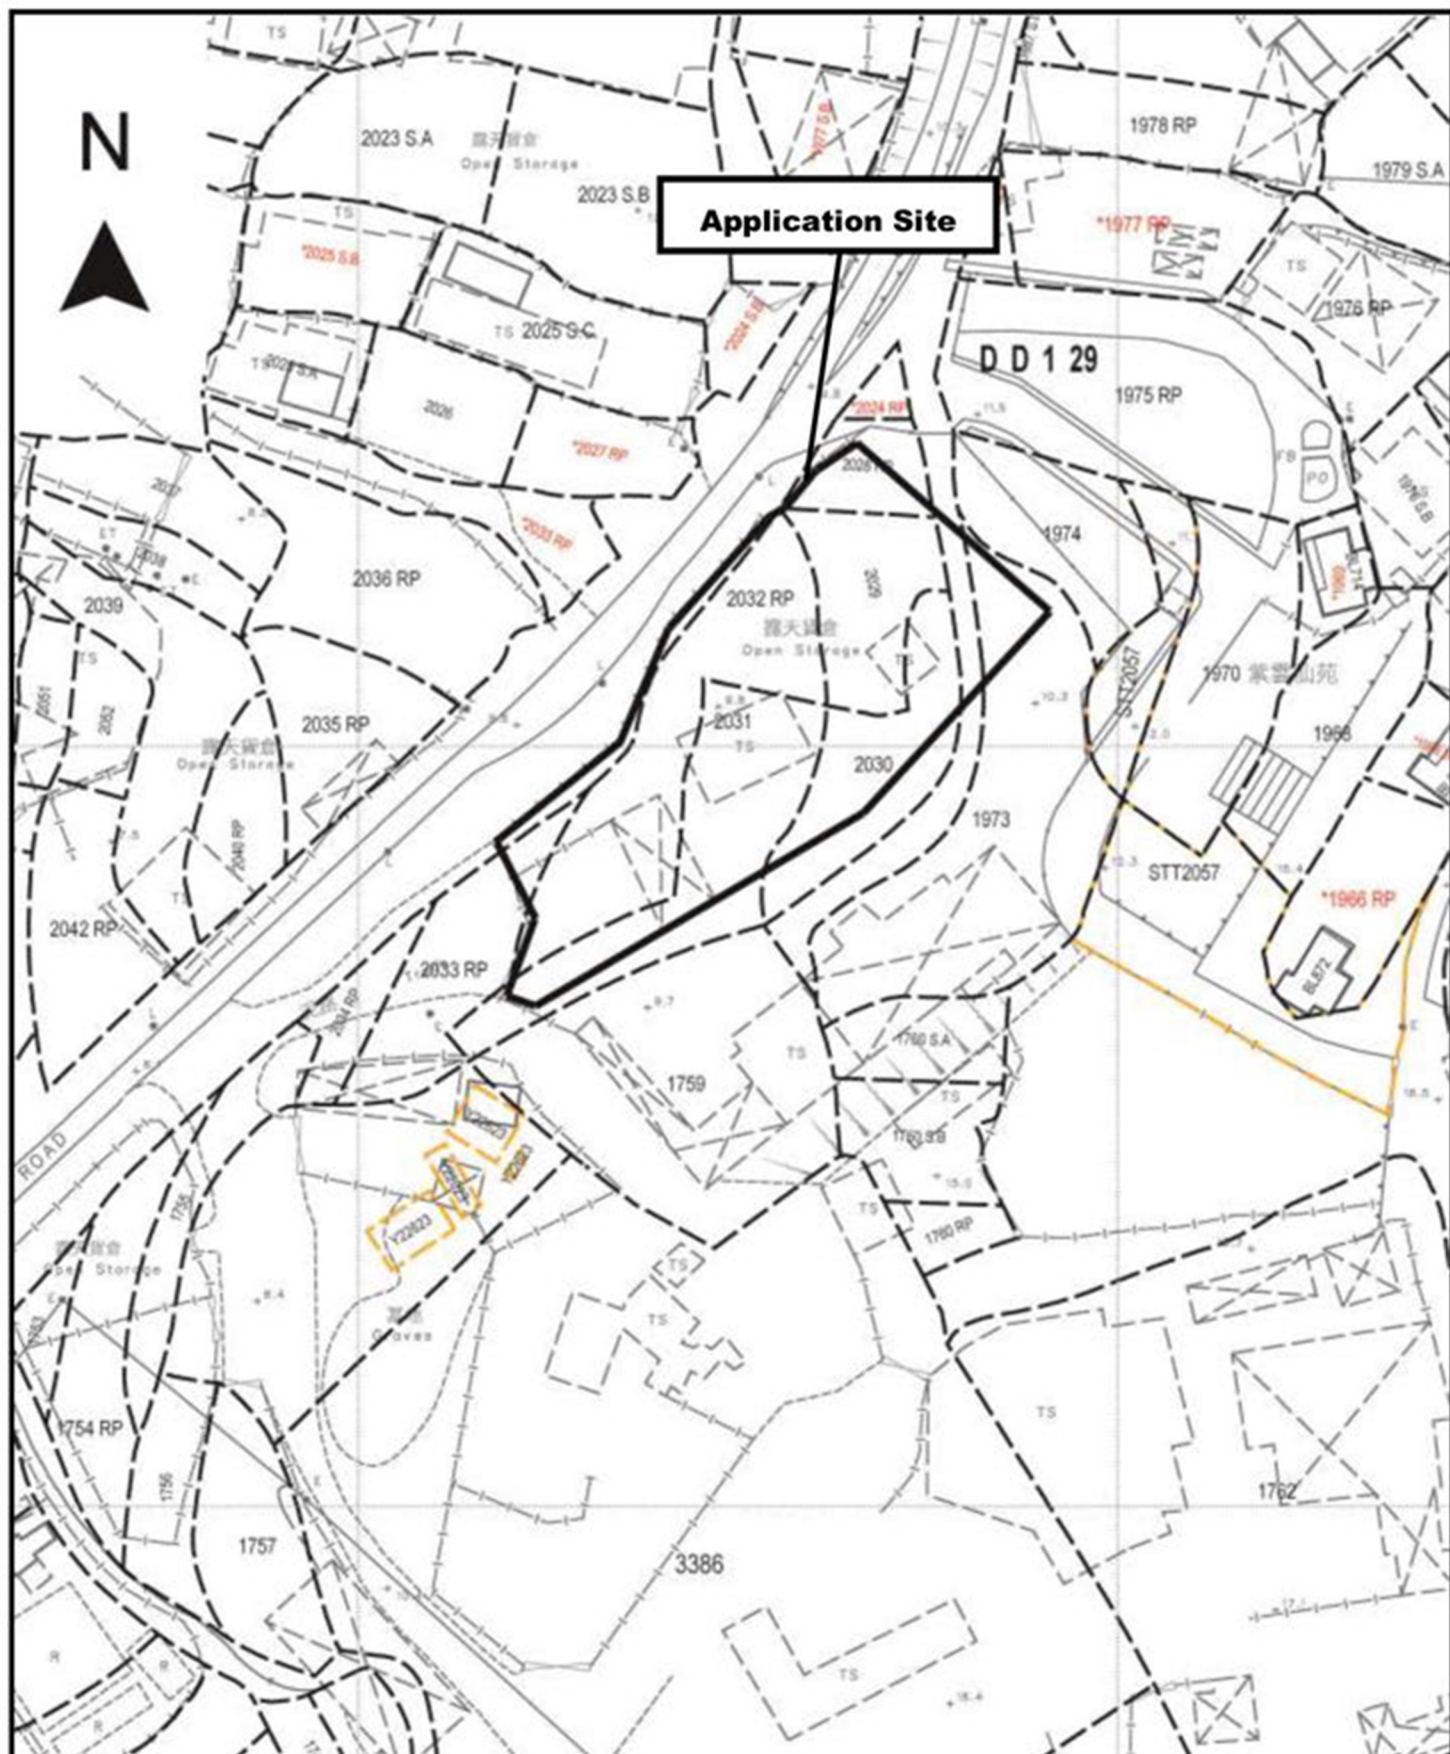

Project 項目名稱:

Proposed Temporary Open Storage of Scrap Metal for a Period of 3 Years at Lots 1973 (Part), 2028 RP (Part), 2029, 2030 (Part), 2031 (Part), 2032 RP (Part), 2033 RP (Part) in D.D. 129 & Adjoining Government Land, Deep Bay Road, Lau Fau Shan, Yuen Long, N.T.

Drawing Title 圖目:

Application Site


Drawing No. 圖號:

Figure 1

Remarks 備註:

Scale 比例:

1:1000

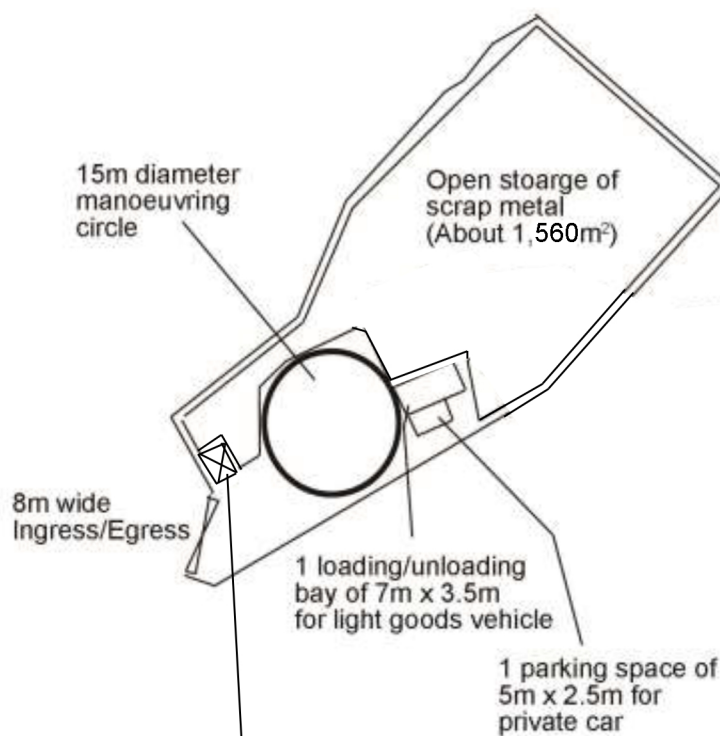

Structure 1

Site office

Covered land area: Not exceeding 30m²

GFA: Not exceeding 60m²

Height: Not exceeding 6m

No. of storey: 2

Project 項目名稱:

Proposed Temporary Open Storage of Scrap Metal for a Period of 3 Years at Lots 1973 (Part), 2028 RP (Part), 2029, 2030 (Part), 2031 (Part), 2032 RP (Part), 2033 RP (Part) in D.D. 129 & Adjoining Government Land, Deep Bay Road, Lau Fau Shan, Yuen Long, N.T.

Drawing Title 圖目:

Proposed Layout Plan


Drawing No. 圖號:

Figure 3

Remarks 備註:

Scale 比例:

1:1000

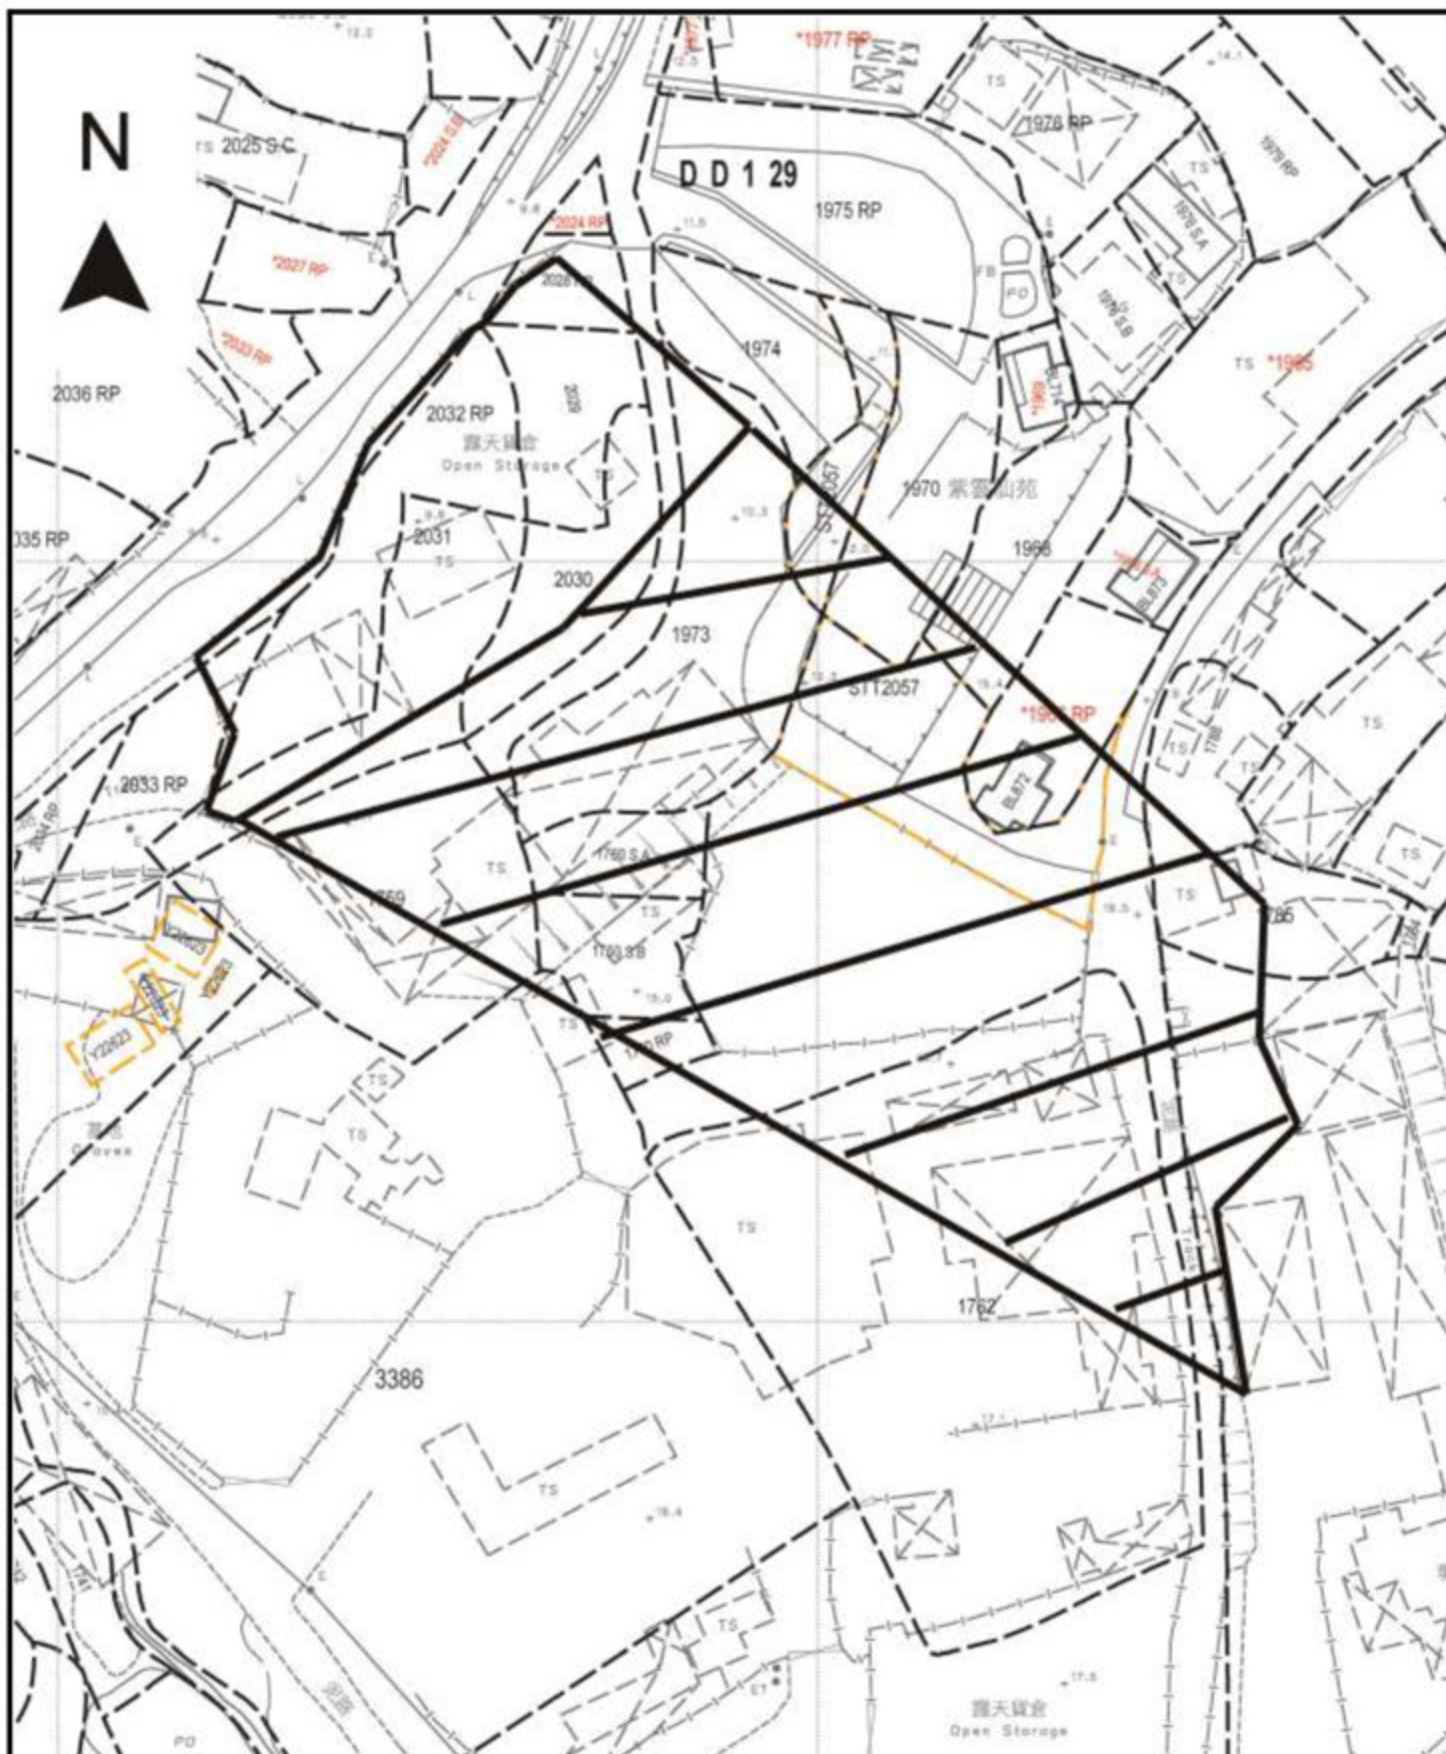

Project 項目名稱:

Proposed Temporary Open Storage of Scrap Metal for a Period of 3 Years at Lots 1973 (Part), 2028 RP (Part), 2029, 2030 (Part), 2031 (Part), 2032 RP (Part), 2033 RP (Part) in D.D. 129 & Adjoining Government Land, Deep Bay Road, Lau Fau Shan, Yuen Long, N.T.

Drawing Title 圖目:

Catchment Plan

Drawing No. 圖號:

Figure 5

Remarks 備註:

- ☐ Application site
- ☒ External catchment

Scale 比例:

1:1000