


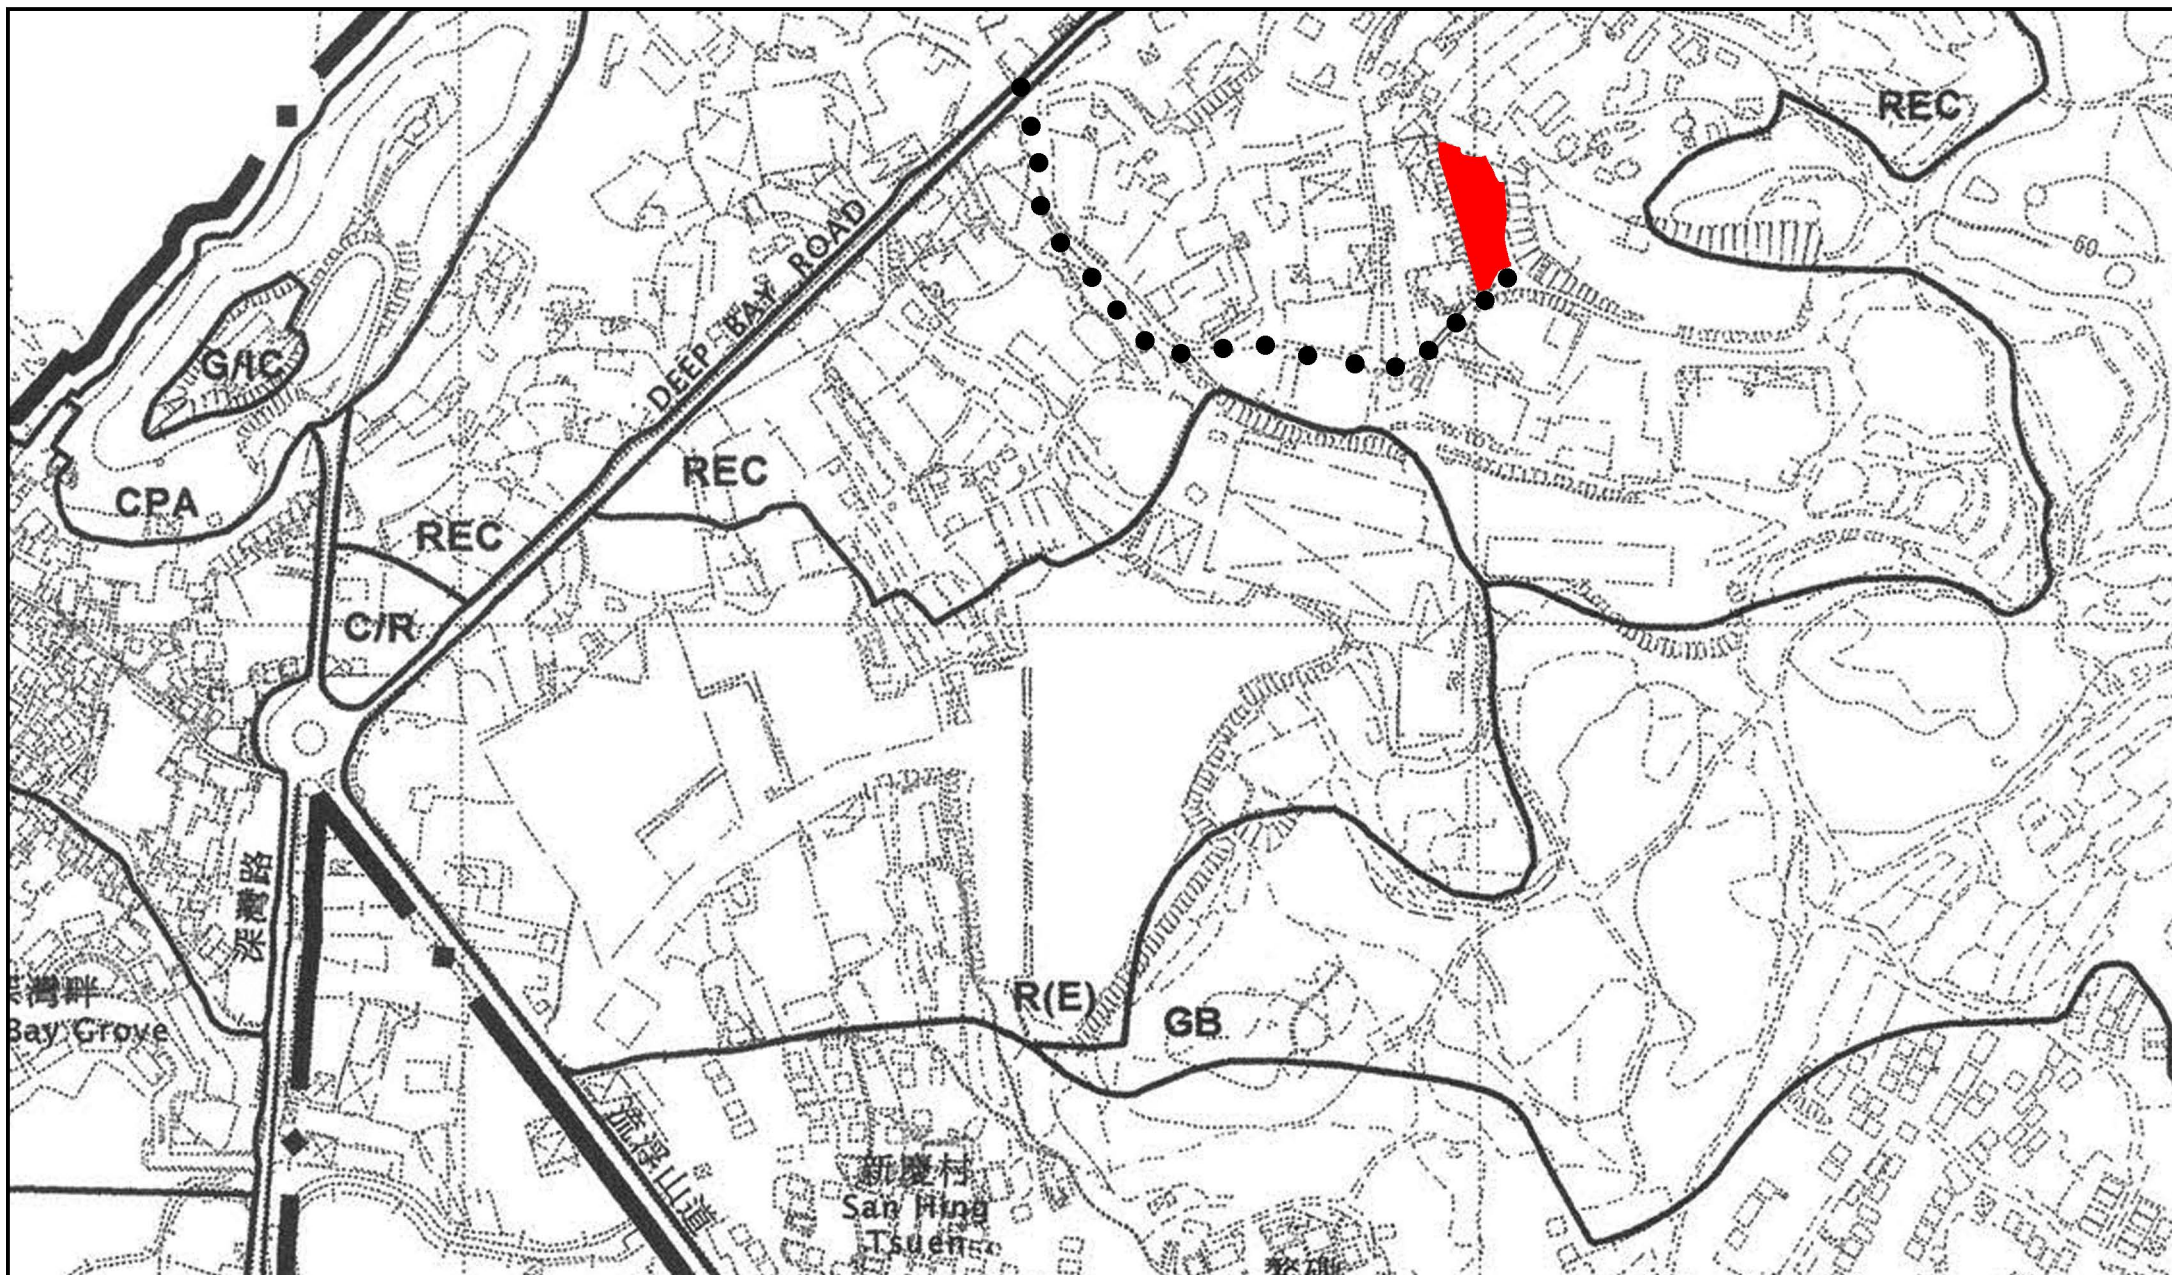

Project 項目名稱:

Proposed Temporary Warehouse for Storage of Metal with Ancillary Workshop for a Period of 3 Years at Lots 1768(Part) in D.D. 129, Lau Fau Shan, Yuen Long, New Territories

Drawing Title 圖紙標題:

Location Plan

Drawing No. 圖號:

20260820

Remarks 備註:

●●● Vehicular access leading from Deep Bay Road

Structure 3

Warehouse with Ancillary Workshop

Covered Area: 230m² (ABOUT)

GFA: 230m² (ABOUT)

No. of storey: 1

Height: Not exceeding 9m

1 Loading/unloading
spaces of 7m x 3.5m
for light goods vehicle

Manoeuvring
circle

Application Site

Structure 2

Warehouse with Ancillary Workshop

Covered Area: 230m² (ABOUT)

GFA: 230m² (ABOUT)

No. of storey: 1

Height: Not exceeding 9m

Structure 1

Warehouse with Ancillary Workshop

Covered Area: 230m² (ABOUT)


GFA: 230m² (ABOUT)

No. of storey: 1

Height: Not exceeding 9m

Ingress/Egress



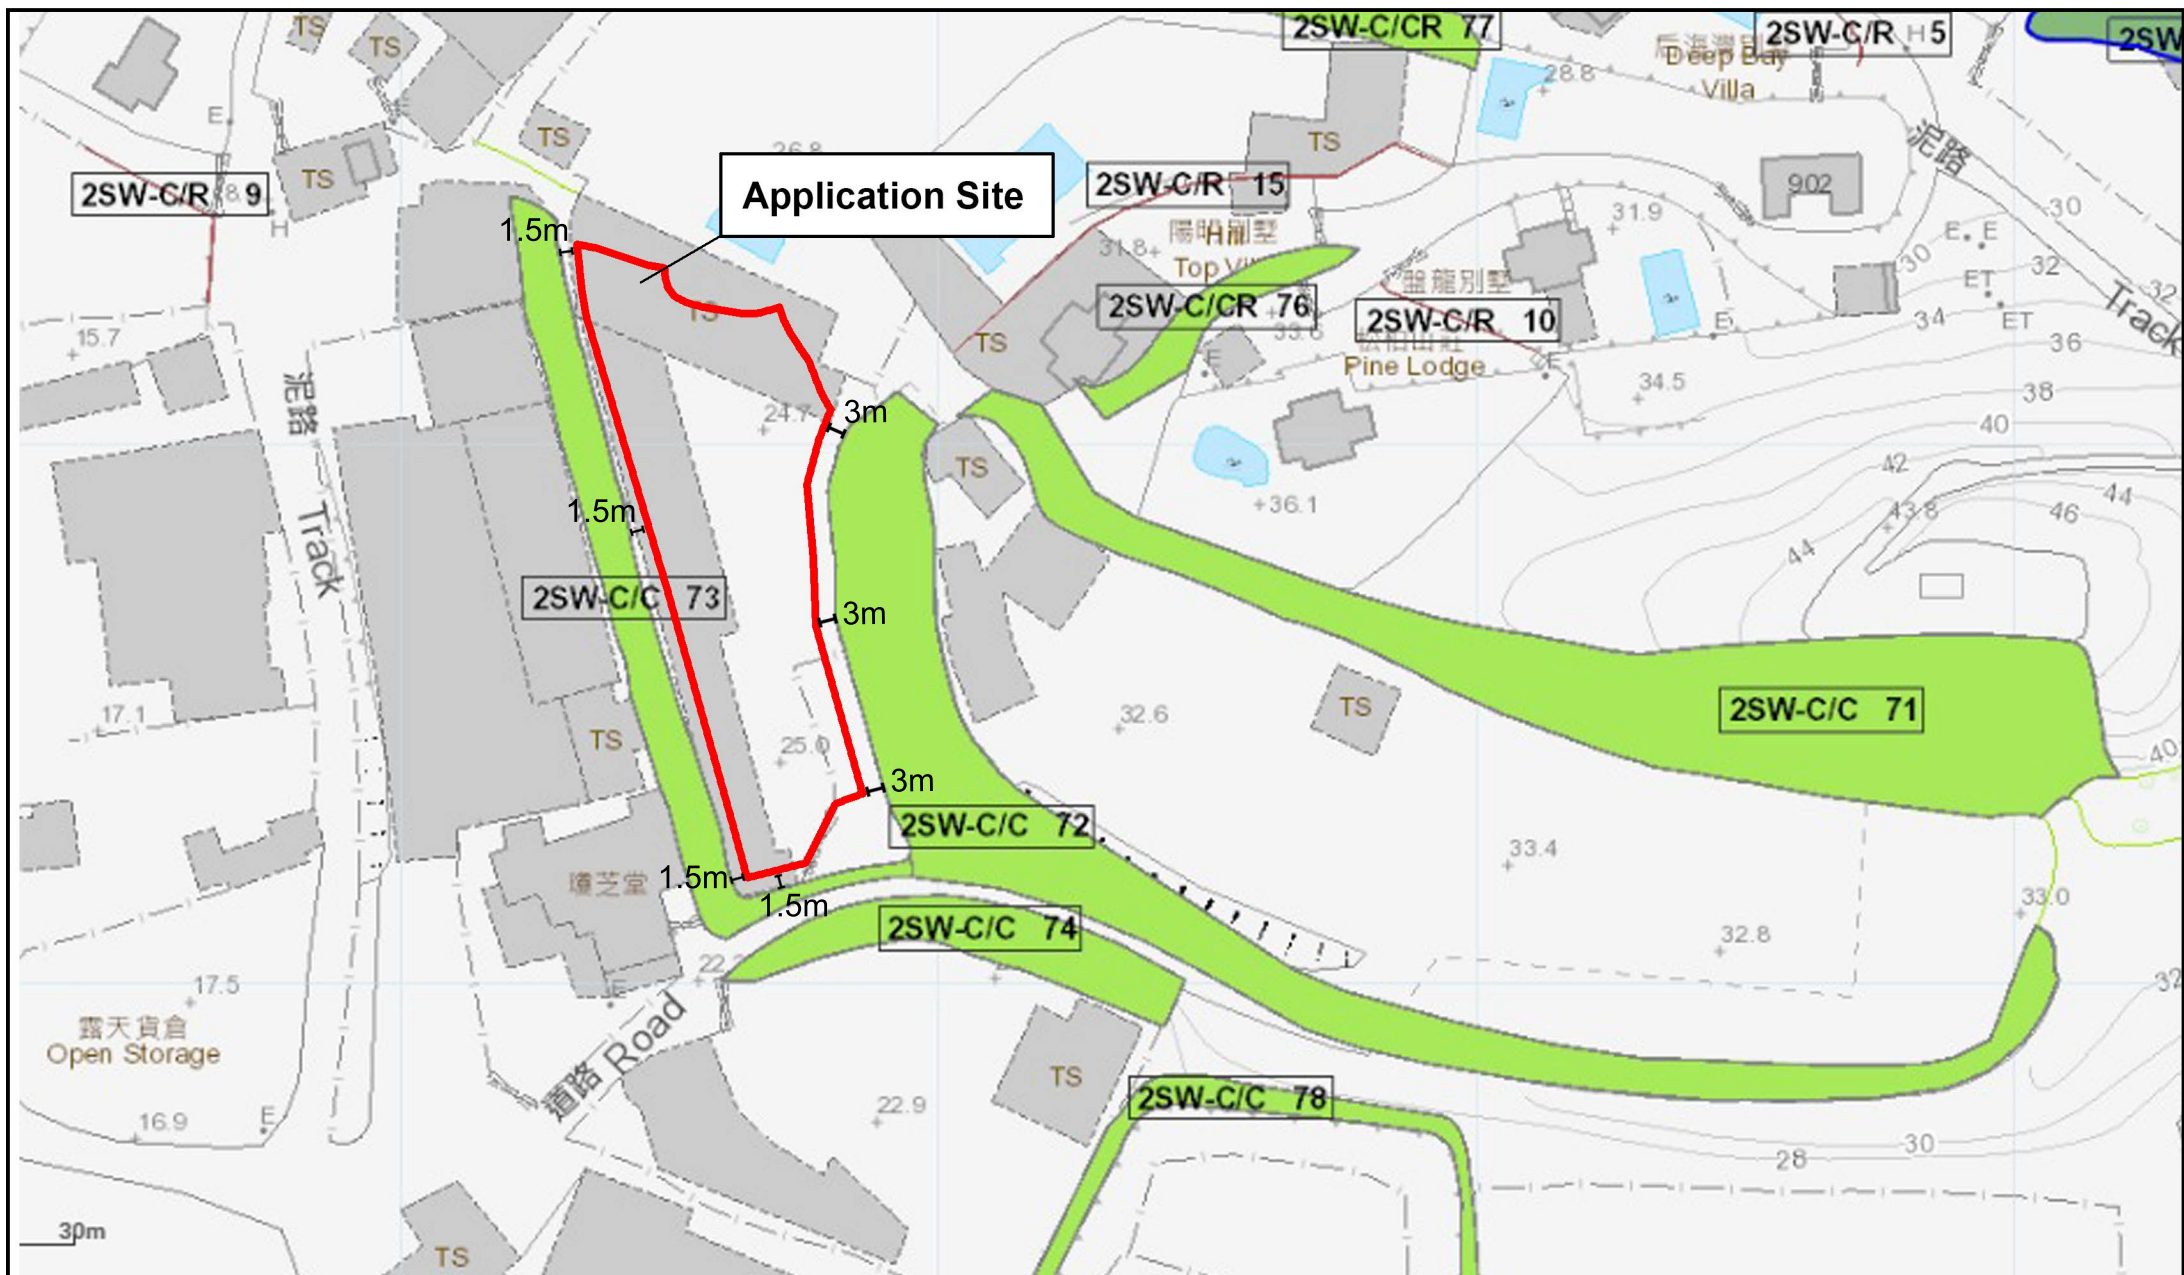

	Project 項目名稱: Proposed Temporary Warehouse for Storage of Metal with Ancillary Workshop for a Period of 3 Years at Lots 1768(Part) in D.D. 129, Lau Fau Shan, Yuen Long, New Territories	Drawing Title 圖紙標題: Slope Buffer Distance Plan Drawing No. 圖號:	Remarks 備註:
--	--	---	--------------------