


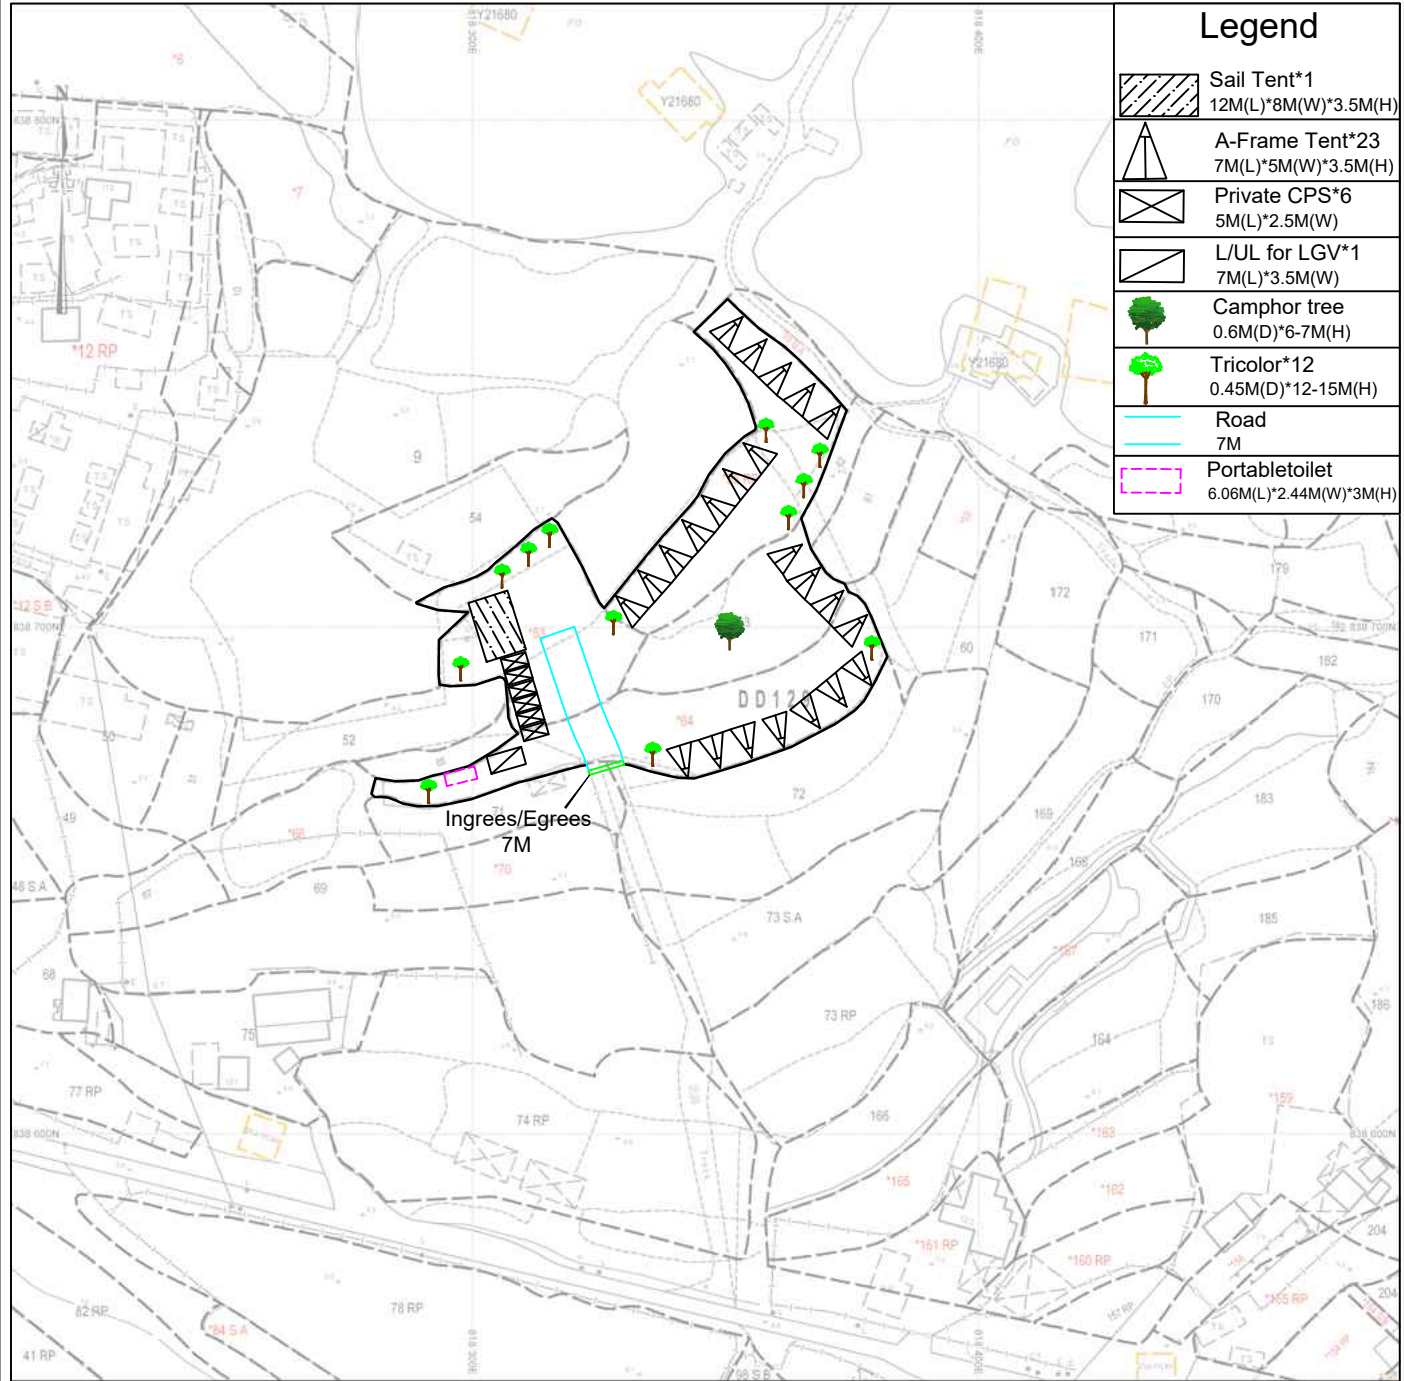


Total Site Area: 4170m²(About)

YING SHING
(HOPEWELL)
ENGINEERING
CO.LTD.


Layout Plan

Scale 1:1000

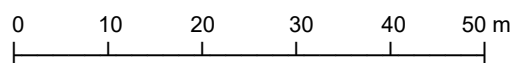

Annex 1

Aug 2026

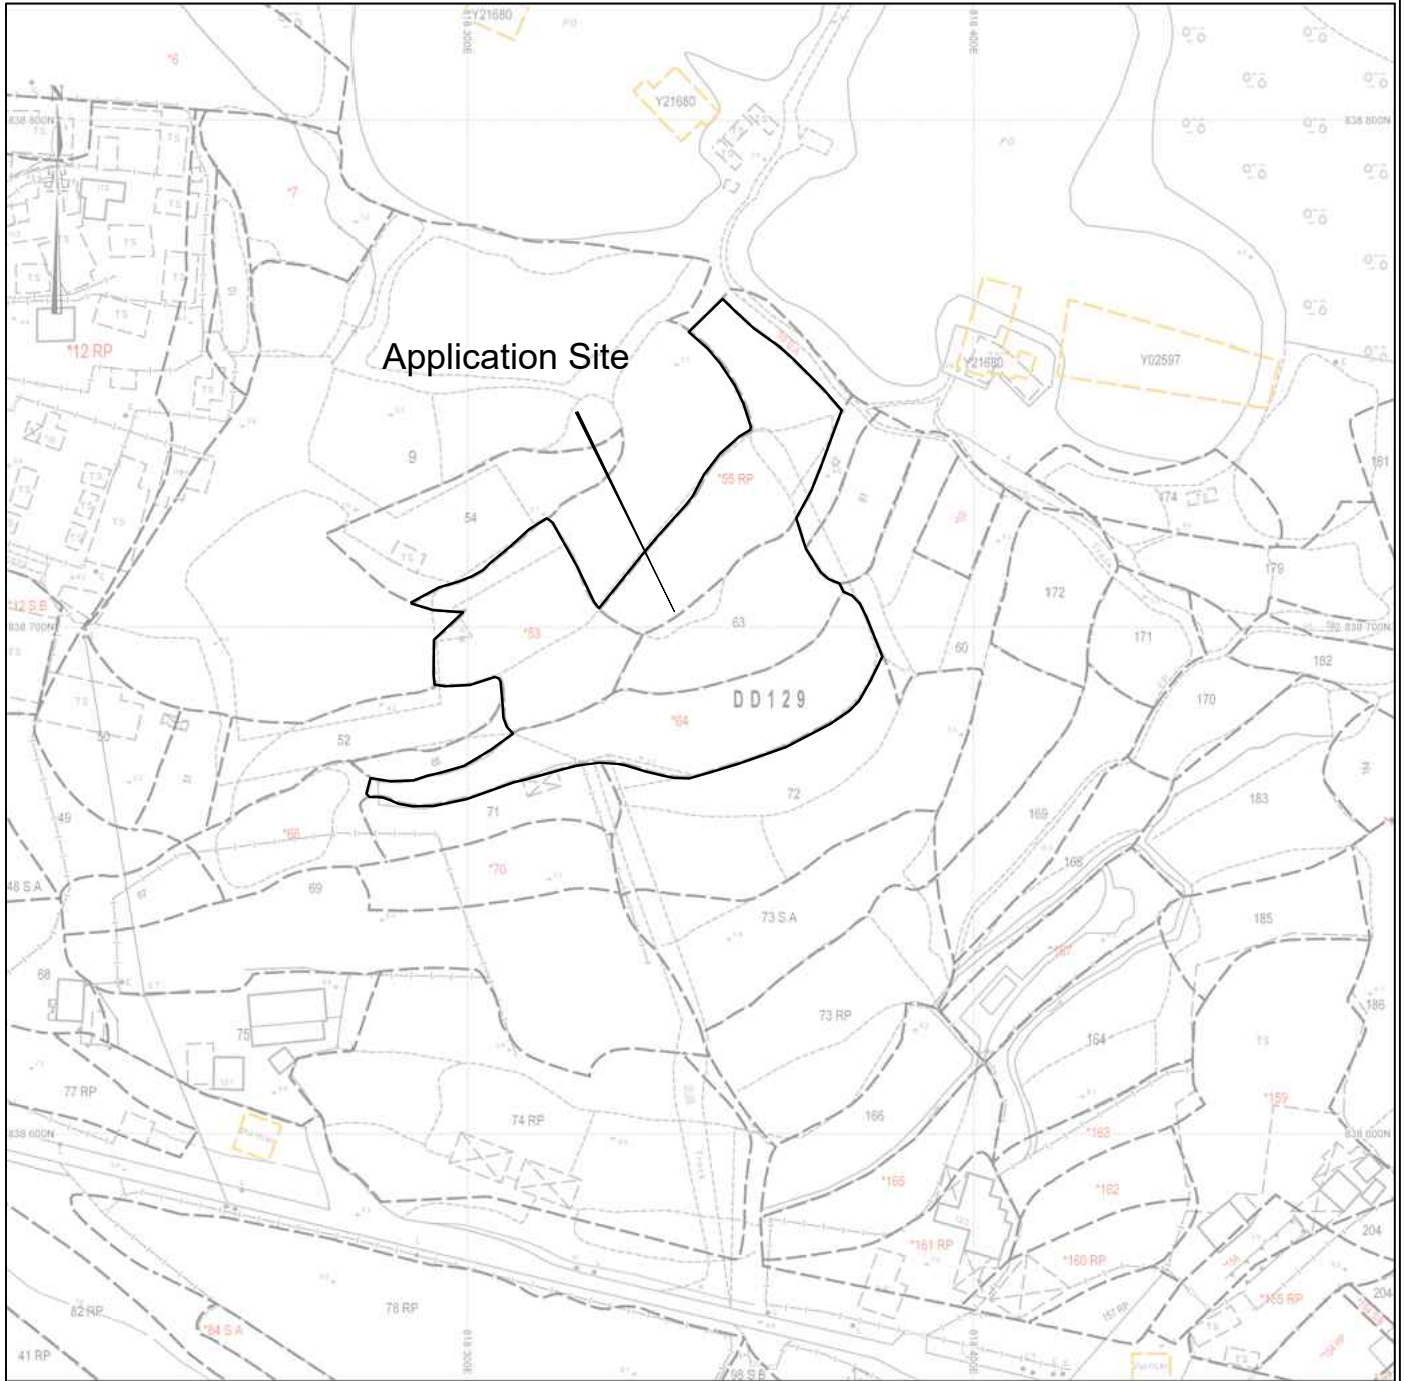

Total Site Area: 4170m²(About)

YING SHING
(HOPEWELL)
ENGINEERING
CO.LTD.

Location Plan

Annex 2

Scale 1:1000

Aug 2026

