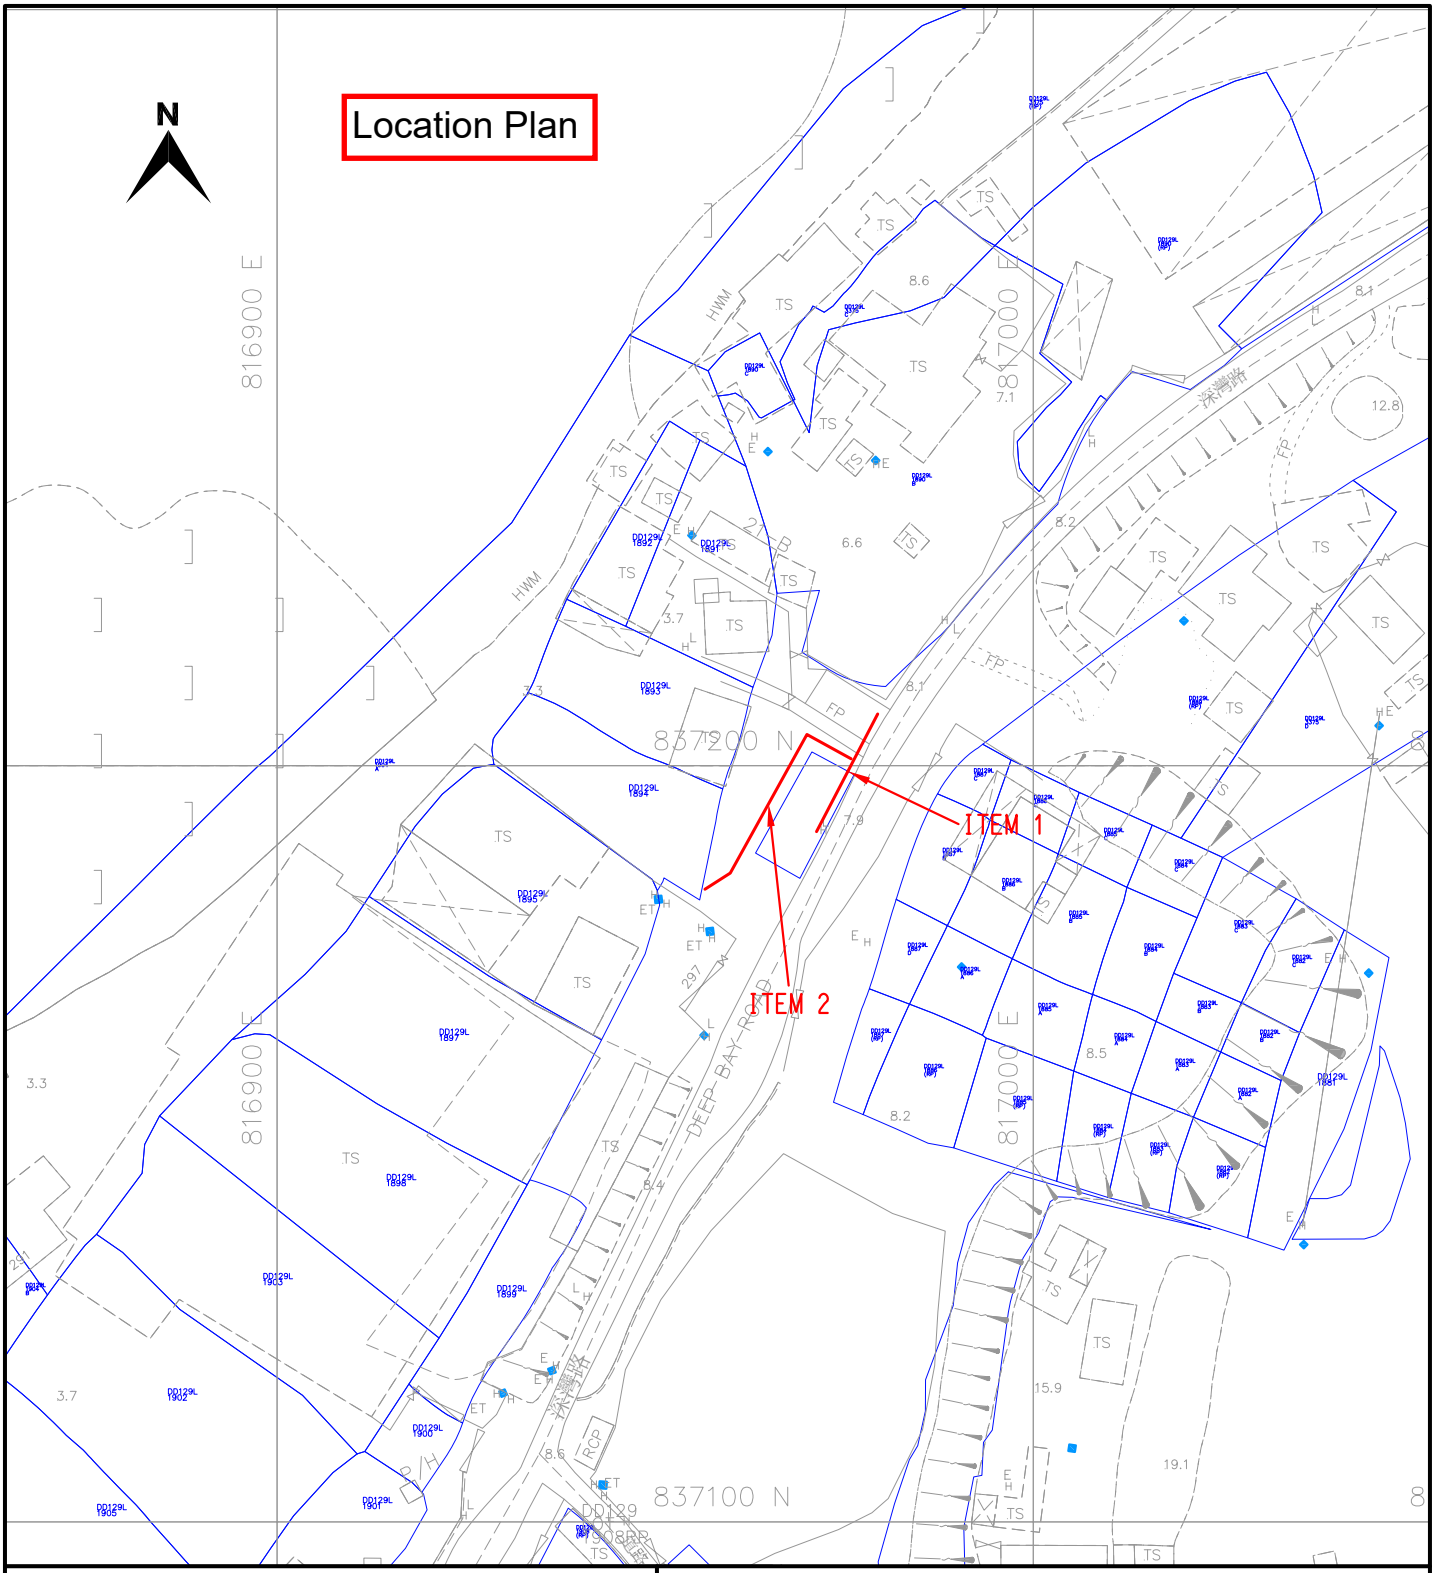


CLP 中電

LEGEND


- PROPOSED TRENCH FOR LAYING / RECOVERING CABLE
- PROPOSED TRENCH FOR LAYING DUCTS
- PROPOSED CABLE THROUGH EXISTING DUCTS
- EXISTING PILLAR
- PROPOSED PILLAR 1.6M x 0.6M x 0.75M / CUTOUT BOX
- EXCAVATION FOR JOINTING / REPAIRING / INSPECTION CABLE
- EXISTING OVERHEAD LINE & POLE
- PROPOSED 11kV, LV, OHL, OF STEEL / WOODEN POLE
- OVERHEAD LINE & POLE TO BE REMOVED
- PROPOSED TREE TRIMMING / CUTTING
- EXISTING POLE MOUNTED TRANSFORMER
- PROPOSED POLE MOUNTED TRANSFORMER
- PROPOSED STAY / STAY POLE
- PROPOSED 3.6M(L) x 3.32M(W) x 2.7M(H) HV PILLAR

TITLE : 11kV & LV CABLE LAYING AT FU CHO VILLAGE

MAP NO : 02SW17C,02SW22A

DRAWN : BENSON	E/O NO :	
CHECKED : ALAN TSUI	REGION : NR	O.C. : TM
DATE : 03-09-2026	PROJECT REF. : TM2025-0187	
SCALE : 1:1000	PLAN REF. : NRTM2025-0187-02	

Map data reproduced with permission of the Director of Lands. (C) Hong Kong
Information Classification: PROPRIETARY

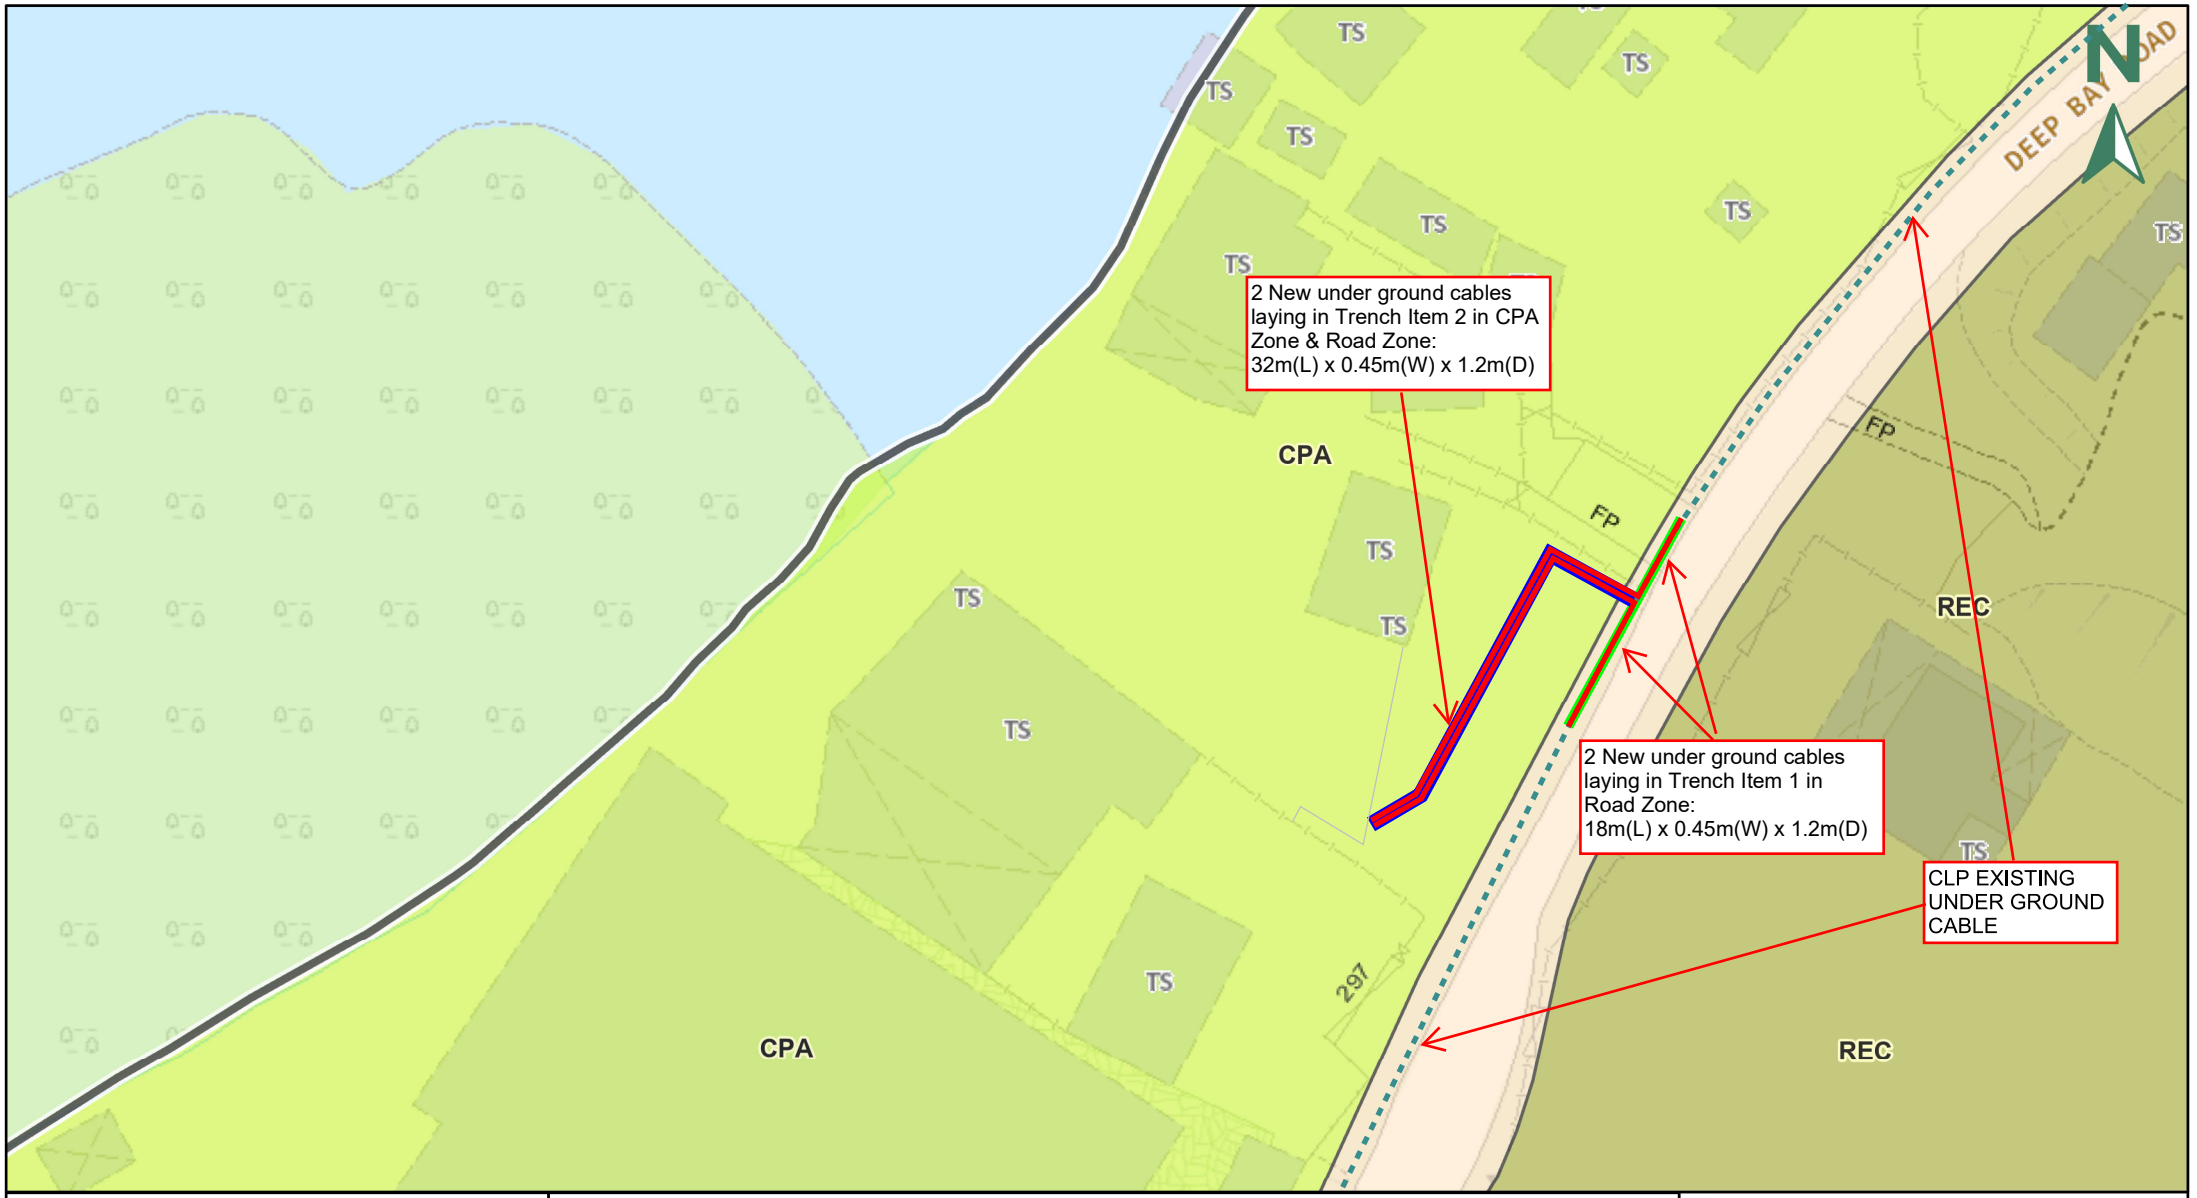

公共設施安裝－地下電纜鋪設
以及相關的土地挖掘和回填工程。

Public Utility Installation - Underground Cable Laying and associated excavation and filling of land.

Government land in D.D.129 Tsim Bei Tsui

0 0.02 0.04 0.06km

Outline Zoning Plan (OZP)


參考編號
REFERENCE No.
NRTM2025-0187-02

圖 PLAN
N/A

Sectional Plan_HV

NOTES:


1. ALL SOIL BACKFILLING BENEATH CABLE TITLES TO BE SIFTED THROUGH 12mm WIRE MESH.
2. ALL DIMENSIONS ARE IN mm

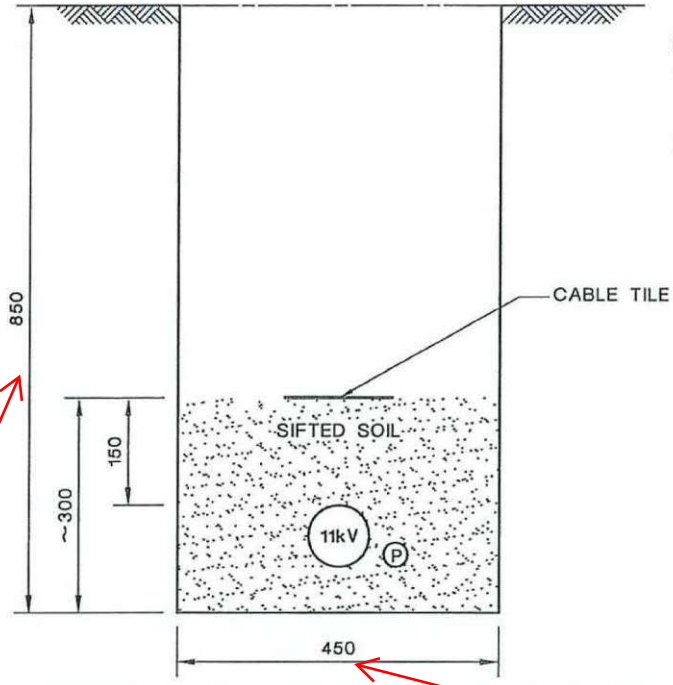

EXISTING ARRANGEMENT OF 11kV CABLE TRENCH

STANDARD 850mm (Buffer up to 1200mm)

STANDARD 450mm (Buffer up to 1000mm)

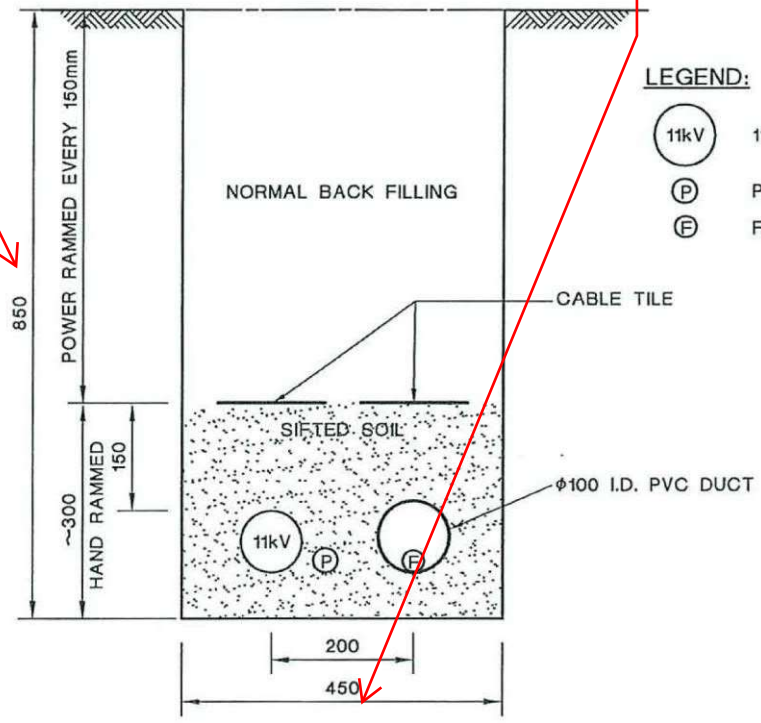

LEGEND:

- 11kV — 11kV 3/C XLPE POWER CABLE
- Ⓟ — PILOT CABLE
- Ⓕ — FIBRE OPTIC CABLE

11kV CABLE TRENCH WITH FIBRE OPTIC CABLE IN PVC DUCT

D	GENERAL REVISION	C	NOTE ADDED	A	NO AMENDMENT AFTER REVIEW

REVS.	15.8.03	4.4.07	18.6.07	28.6.11							
	A	B	C	D	E	F	G	H	J	K	L
INITIAL	C.F.YAM	Y.K.MAN	W.B.LEE	Y.K.MAN							

CLP 中電

TITLE :

TYPICAL 11kV CABLE TRENCH WITH PILOT AND FIBRE OPTIC CABLES - TYPE II

DRAWN:	K. F. CHEUNG	DATE:	11-4-2000
CHECKED:	C. Y. IP	APPROVED:	W. B. LEE
SCALE:		SHEET(S) IN SET:	1

PROJECT NO.

CONTRACT NO.

ASSET MANAGEMENT

DRG. NO. TGEN10520DE330006 01 D A

ALL RIGHTS RESERVED AND REPRODUCTION IN ANY FORM MUST BE APPROVED BY CLP POWER