


Excavation Area: 12.69 (L)x 10.35 (W)x 2m(D)(Max.) (Area = Approx. 131.4m²)

Cinnamomum burmanii (Cinnamon tree, 2.75m high, compensatory tree under application A/YL-MP/172)

Murraya paniculata (Orange-Jessamine, 1.5m high, compensatory tree under application A/YL-MP/172)

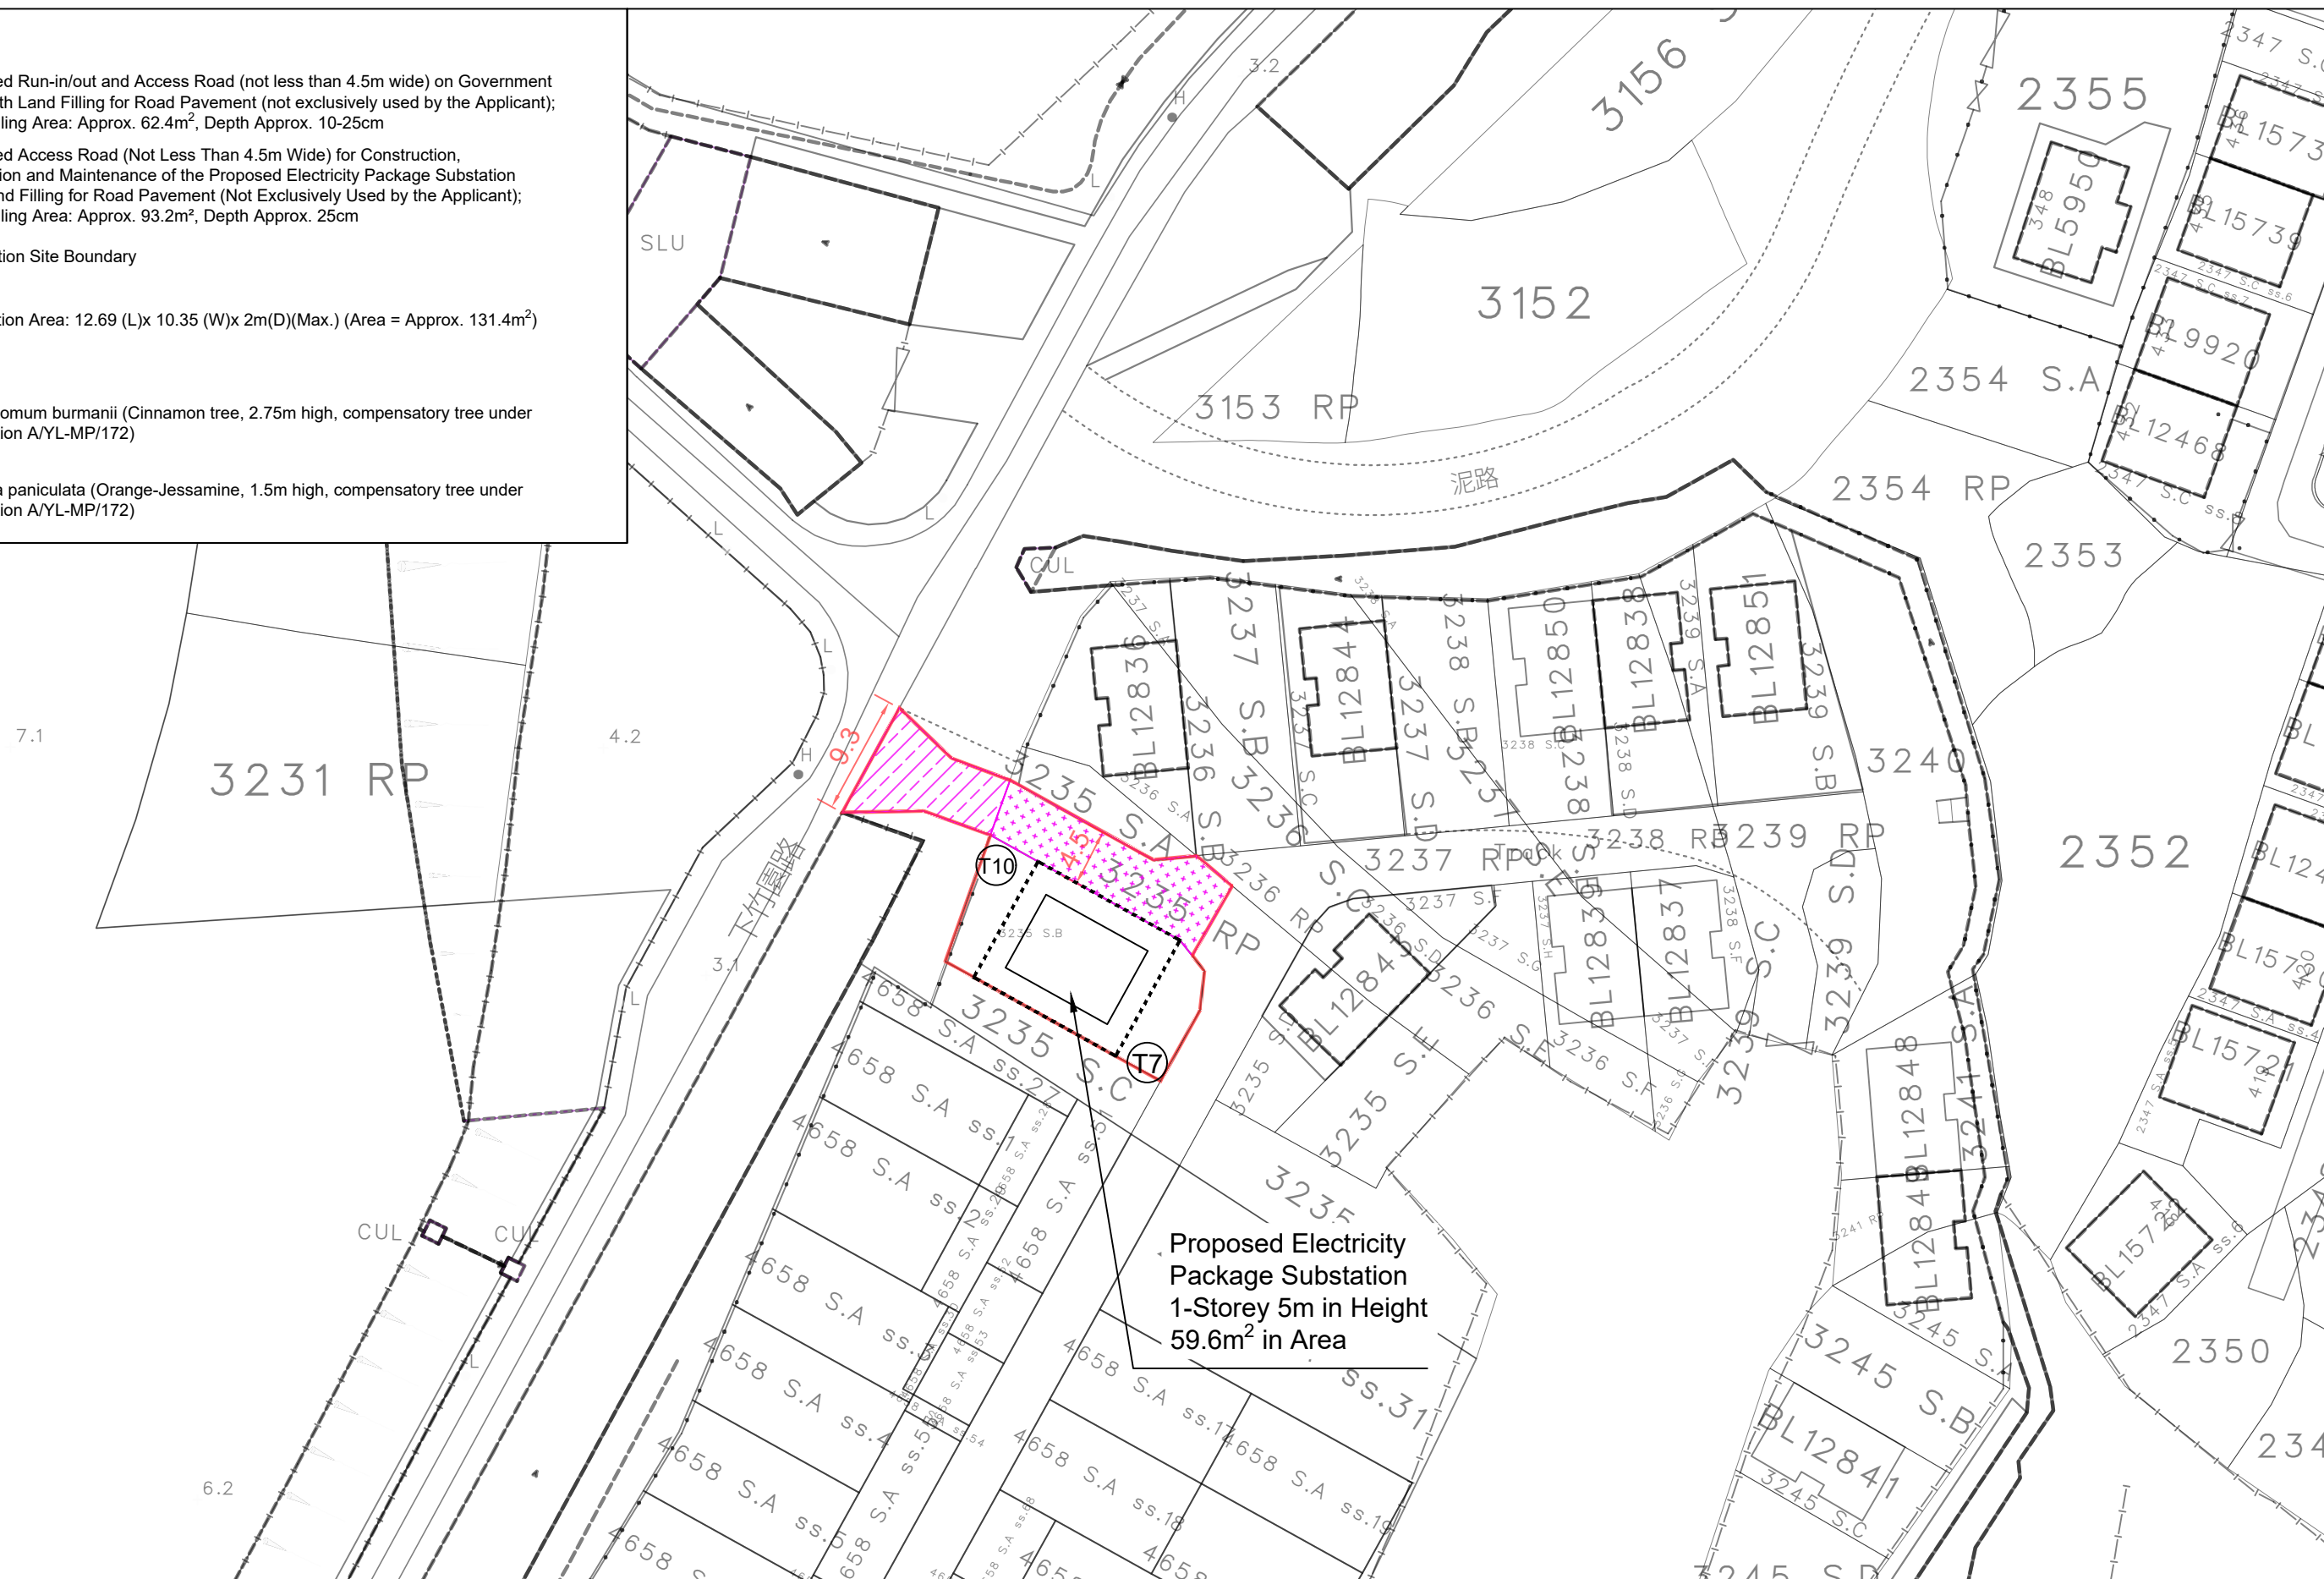

DRAWING TITLE

PROPOSED UTILITY INSTALLATION FOR PRIVATE PROJECT (ELECTRICITY PACKAGE SUBSTATION) AND ASSOCIATED EXCAVATION AND FILLING OF LAND – LOTS 3235 S.B, 3235 RP (PART) AND ADJOINING GOVERNMENT LAND, D.D. 104, CHUK YUEN TSUEN, YUEN LONG, NEW TERRITORIES

PROPOSED LAYOUT PLAN

SCALE

PROJECT REF.

CAD REF.

1:500

Z:\Fotton ELA Project\Fotton Project\New Territories\26047589 D.D.104, Chuk Yuen Tsuen\combined IBIC.dwg

Rev.	Date	Description	Drawn by	Checked by	Approved by
B	20CT2026	REMOVED SWEPT PATH			

ALL MEASUREMENTS MUST BE CHECKED AT THE SITE - DO NOT SCALE DRAWINGS - ALL DRAWING SPECIFICATIONS AND THEIR COPY RIGHT ARE THE PROPERTY OF ENGINEERS, ARCHITECTS, DESIGNERS, AND SHALL BE RETURNED AT THE COMPLETION OF THE WORK - THIS DRAWING IS NOT VALID FOR CONSTRUCTION PURPOSES UNLESS EXPRESSEDLY CERTIFIED.