

寄件者: 陳灝然 [REDACTED]
寄件日期: 2026年10月02日星期五 16:01
收件者: tpbpd/PLAND
主旨: A/YL-NSW/368進一步資料
附件: A-YL-NSM-368 Run-in out Proposal 2-10-2026.pdf

敬啟者

就上述檔案，申請人現提交補充資料。

運輸署

場地外的充電裝置已搬走。可參閱以下照片。附件為 Run-in/out Proposal。



Submission of a Run-in/out Proposal

**Proposed Temporary Shop and Services (Vehicle Parts)
and Public Vehicle Park (Private Car) with Ancillary
Electric Vehicle Charging Facilities for a Period of 3
Years at Lot 1510 and Extension RP (Part) in D.D. 115
and Adjoining Government Land, Nam Sang Wai, Yuen
Long, New Territories
(Application No. A/YL-NSW/368)**

Date: Oct 2026

1. Introduction

Planning Application (No. A/YL-NSW/368) for Proposed Temporary Shop and Services (Vehicle Parts) and Public Vehicle Park (Private Car) with Ancillary Electric Vehicle Charging Facilities for a Period of 3 Years at Lot 1510 and Extension RP (Part) in D.D. 115 and Adjoining Government Land, Nam Sang Wai, Yuen Long, New Territories was received by the Town Planning Board. The purpose of this submission of a run-in/out proposal is to provide a proposal on the vehicular access arrangement for the run-in/out design for the vehicles leaving/entering the proposed use

1.1 The objective of this proposal are as follows:

- To review the existing run-in/out conditions
- To suggest the design of the run-in/out with reference to Highways Standard Drawings
- To demonstrate the procedures of construction in accordance with requirements of relevant Government guidelines/practices

2. Location of the Application Site and Existing Conditions of the Run In/Out

2.1 The Application Site is situated on the western side of Siu Sheung Road. (**Appendix 1** shows the location of the Application Site).

2.2 The existing situation of the location of the proposed run-in/out is located at the northeastern side of the Application Site, about 4.75mx8.25m in size and is currently concrete paved. It is approximately 150mm higher than the level of Siu Sheung Road (Site Plan and Photos of the existing run-in/out in **Appendices 2 and 3** respectively).

3. The Proposal

3.1 The run-in/out will be constructed with concrete (Building Department's Practice Note for Authorized Persons and Registered Structural Engineers No. APP-144 ("the Practice Notes"): "Design and Construction of Run-in and Run-out on Public Road" specified that *"where the adjoining footpath is constructed of concrete, the run-in and run-out should also be constructed with concrete"*). The design of the run-in/out proposal will be in accordance with the latest

version of Highway Standard Drawing No. 1113C and 1114AB (**Appendices 4 and 5**). Care will be taken to ensure that the design and construction are appropriate in terms of safety and convenience to vehicular and pedestrian traffic.

- 3.2 To avoid damage of the adjoining pavement, saw-cut method will be adopted for the construction of the run-in/out and any damage to pavement by the construction activities outside the construction area will be re-instated and made good. As regards to the procedures for construction of run-in/out, the guidelines of the Practice Notes will be adopted as appropriate.
- 3.3 Drawing number R-01 (**Appendix 6**) shows the configuration of the proposed run in/out. The proposed run in/out does not affect the existing fence, cover walkway and beam barrier. It also shows the smooth manoeuvring of vehicles to/from Siu Sheung Road

4. Construction Procedures

The following construction procedures will be adopted, (photos below are indicative only, not the site condition):



- (1) Checking with relevant authorities for the utilities services underneath the proposed run-in/out.



- (2) Excavation of the run-in/out after making arrangements for any utilities diversion.



(3) Laying of Spare PVC Duck



(4) Concrete paving



(5) Concrete paving




(6) Spare PVC ducts marked on the footway thus C↑D

5. Conclusion

For the Planning Application (No. A/YL-NSW/368), the Applicant respectfully submits this run-in/out proposal and will commit to construct the run-in/out at the ingress/egress of the Application Site and ensure the design and construction process are appropriate in terms of safety, smooth manoeuvring of vehicle and no street furniture are affected. The Applicant will provide his best effort from hindering vehicular and pedestrian traffic adjoining the Application Site when carrying out maintenance work.

Oct 2026

Appendix 1

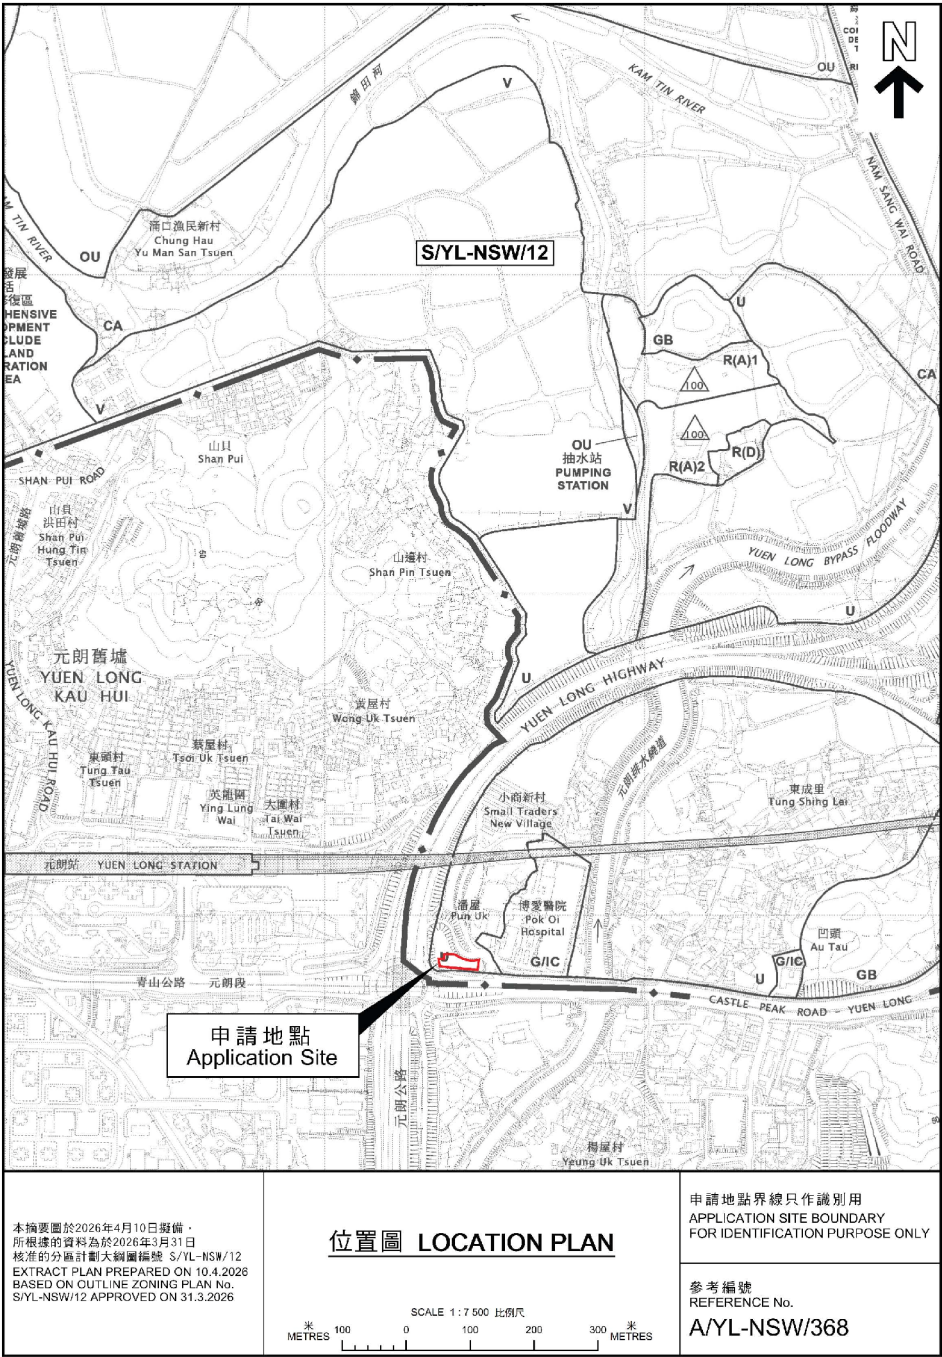

Location Plan

Location of Proposed Run in/out




Appendix 3

12m width Ingress




Photos of Existing Condition of Proposed Run in/out


Appendix 4

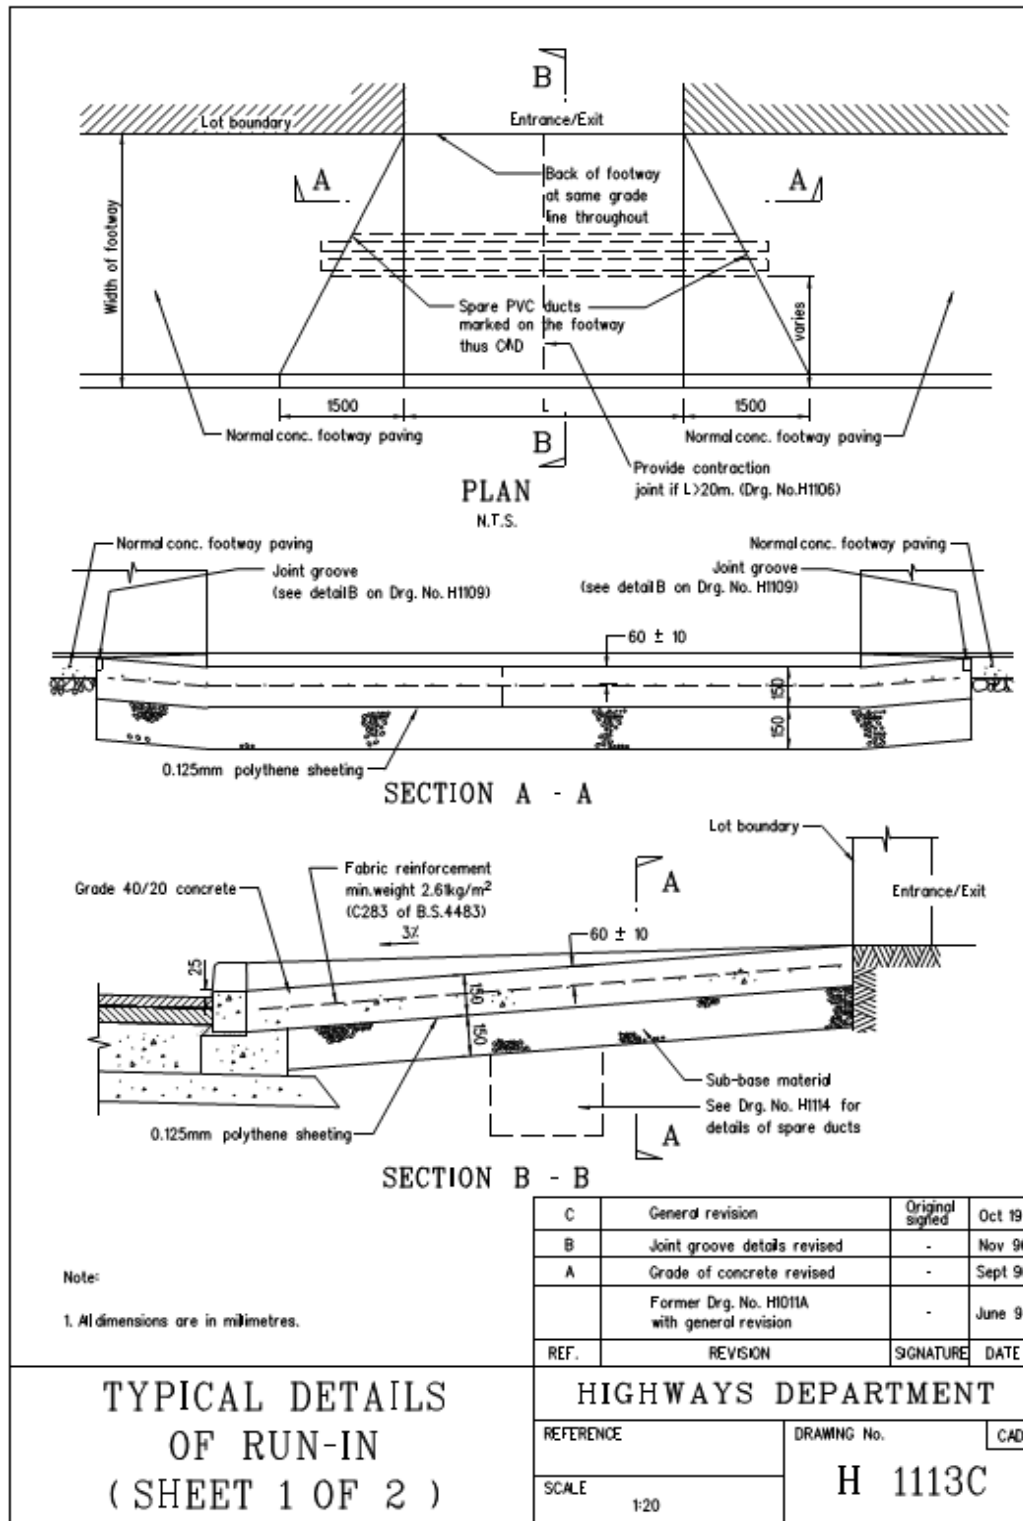

Appendix 5

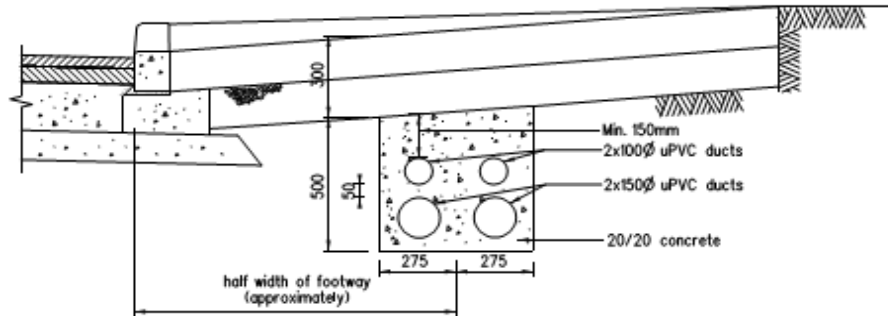

OPTION A

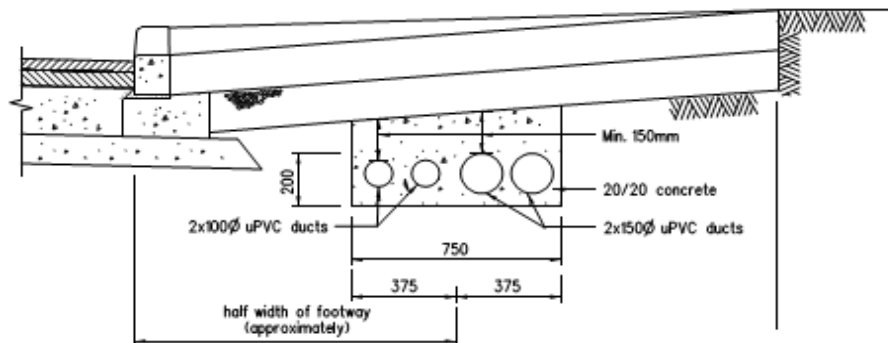

OPTION B

Notes:

1. 100 diameter ducts are provided for cables of ATC or CCTV.
150 diameter ducts are provided for power cables.
2. The choice of option depends on the site situations (e.g. width of footway, existing underground utilities).
3. Position of both ends of the duct bank to be marked on footway thus CAD.

B	General revision	Original signed	Oct 19
A	Concrete cover revised		Sep 96
	Former Drg. No. H1011A with general revision		Jun 94
REF.	REVISION	SIGNATURE	DATE

TYPICAL DETAILS
OF RUN-IN
(SHEET 2 OF 2)

HIGHWAYS DEPARTMENT

REFERENCE

DRAWING No.

CAD

SCALE

1:20

H 1114B

Appendix 6

