


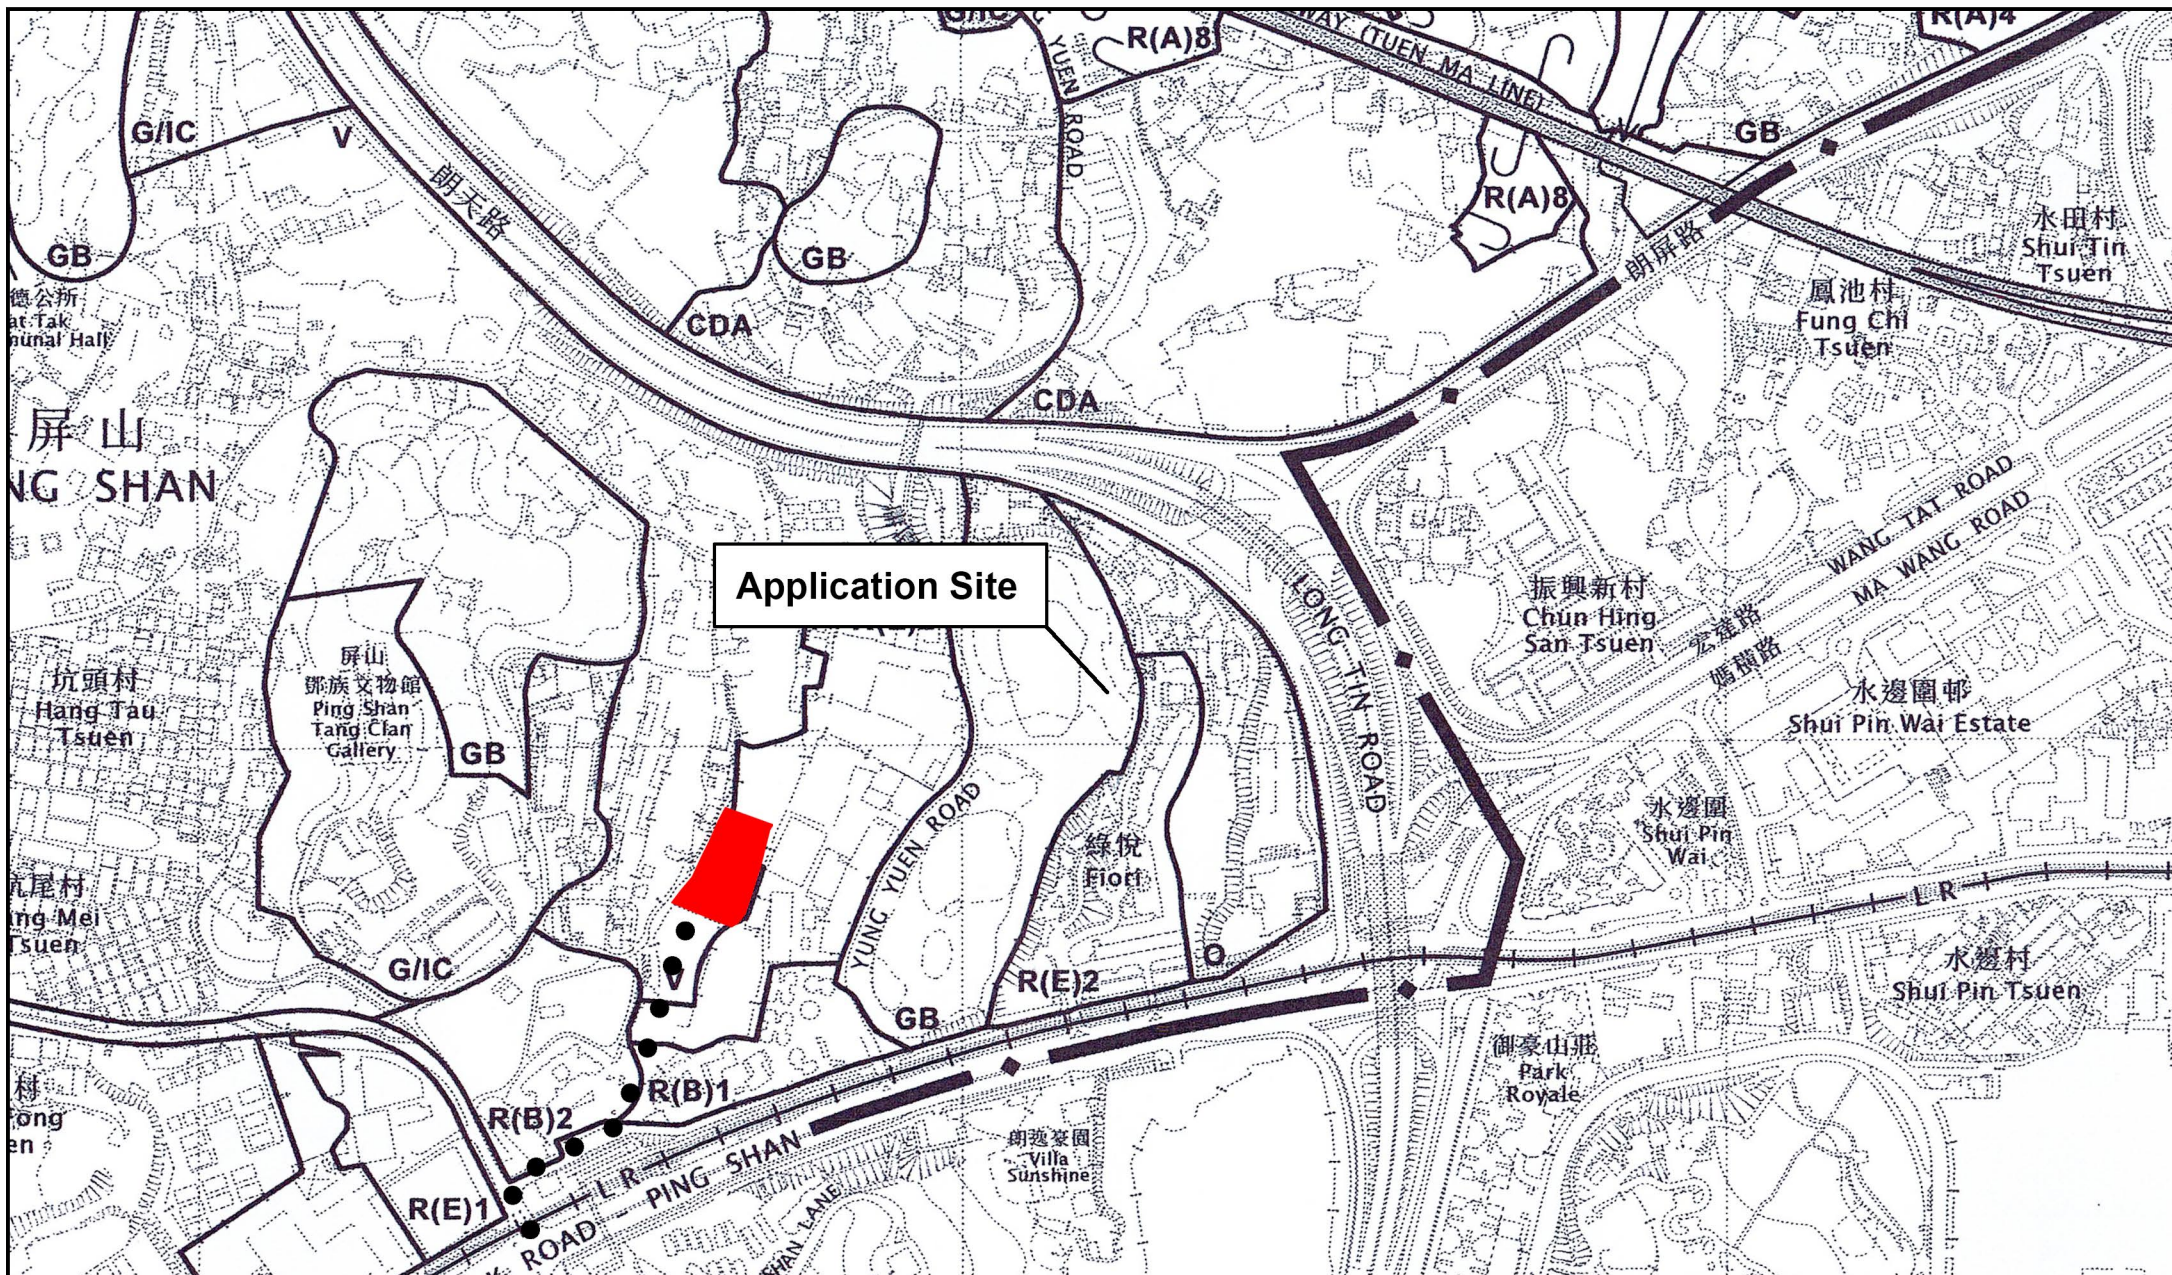

Project 項目名稱:

Proposed Temporary Public Vehicle Park with Electric Charging Device for a Period of 3 Years at Lots 591(Part), 592(Part), 593(Part) and 618(Part) in D.D. 122, Ping Shan, Yuen Long, N.T.

Drawing Title 圖紙標題:

Location Plan

Drawing No. 圖號:

20260911

Remarks 備註:

●●● Vehicular access leading from Castle Peak Road - Ping Shan



