





Not to scale	Location Plan Lots 114(Part), 115 RP(Part), 201 RP(Part) and 203(Part) in DD.126 Yuen Long, N.T.	Goldrich Planners & Surveyors Ltd.
August 2026		Plan 1 (P 25076)

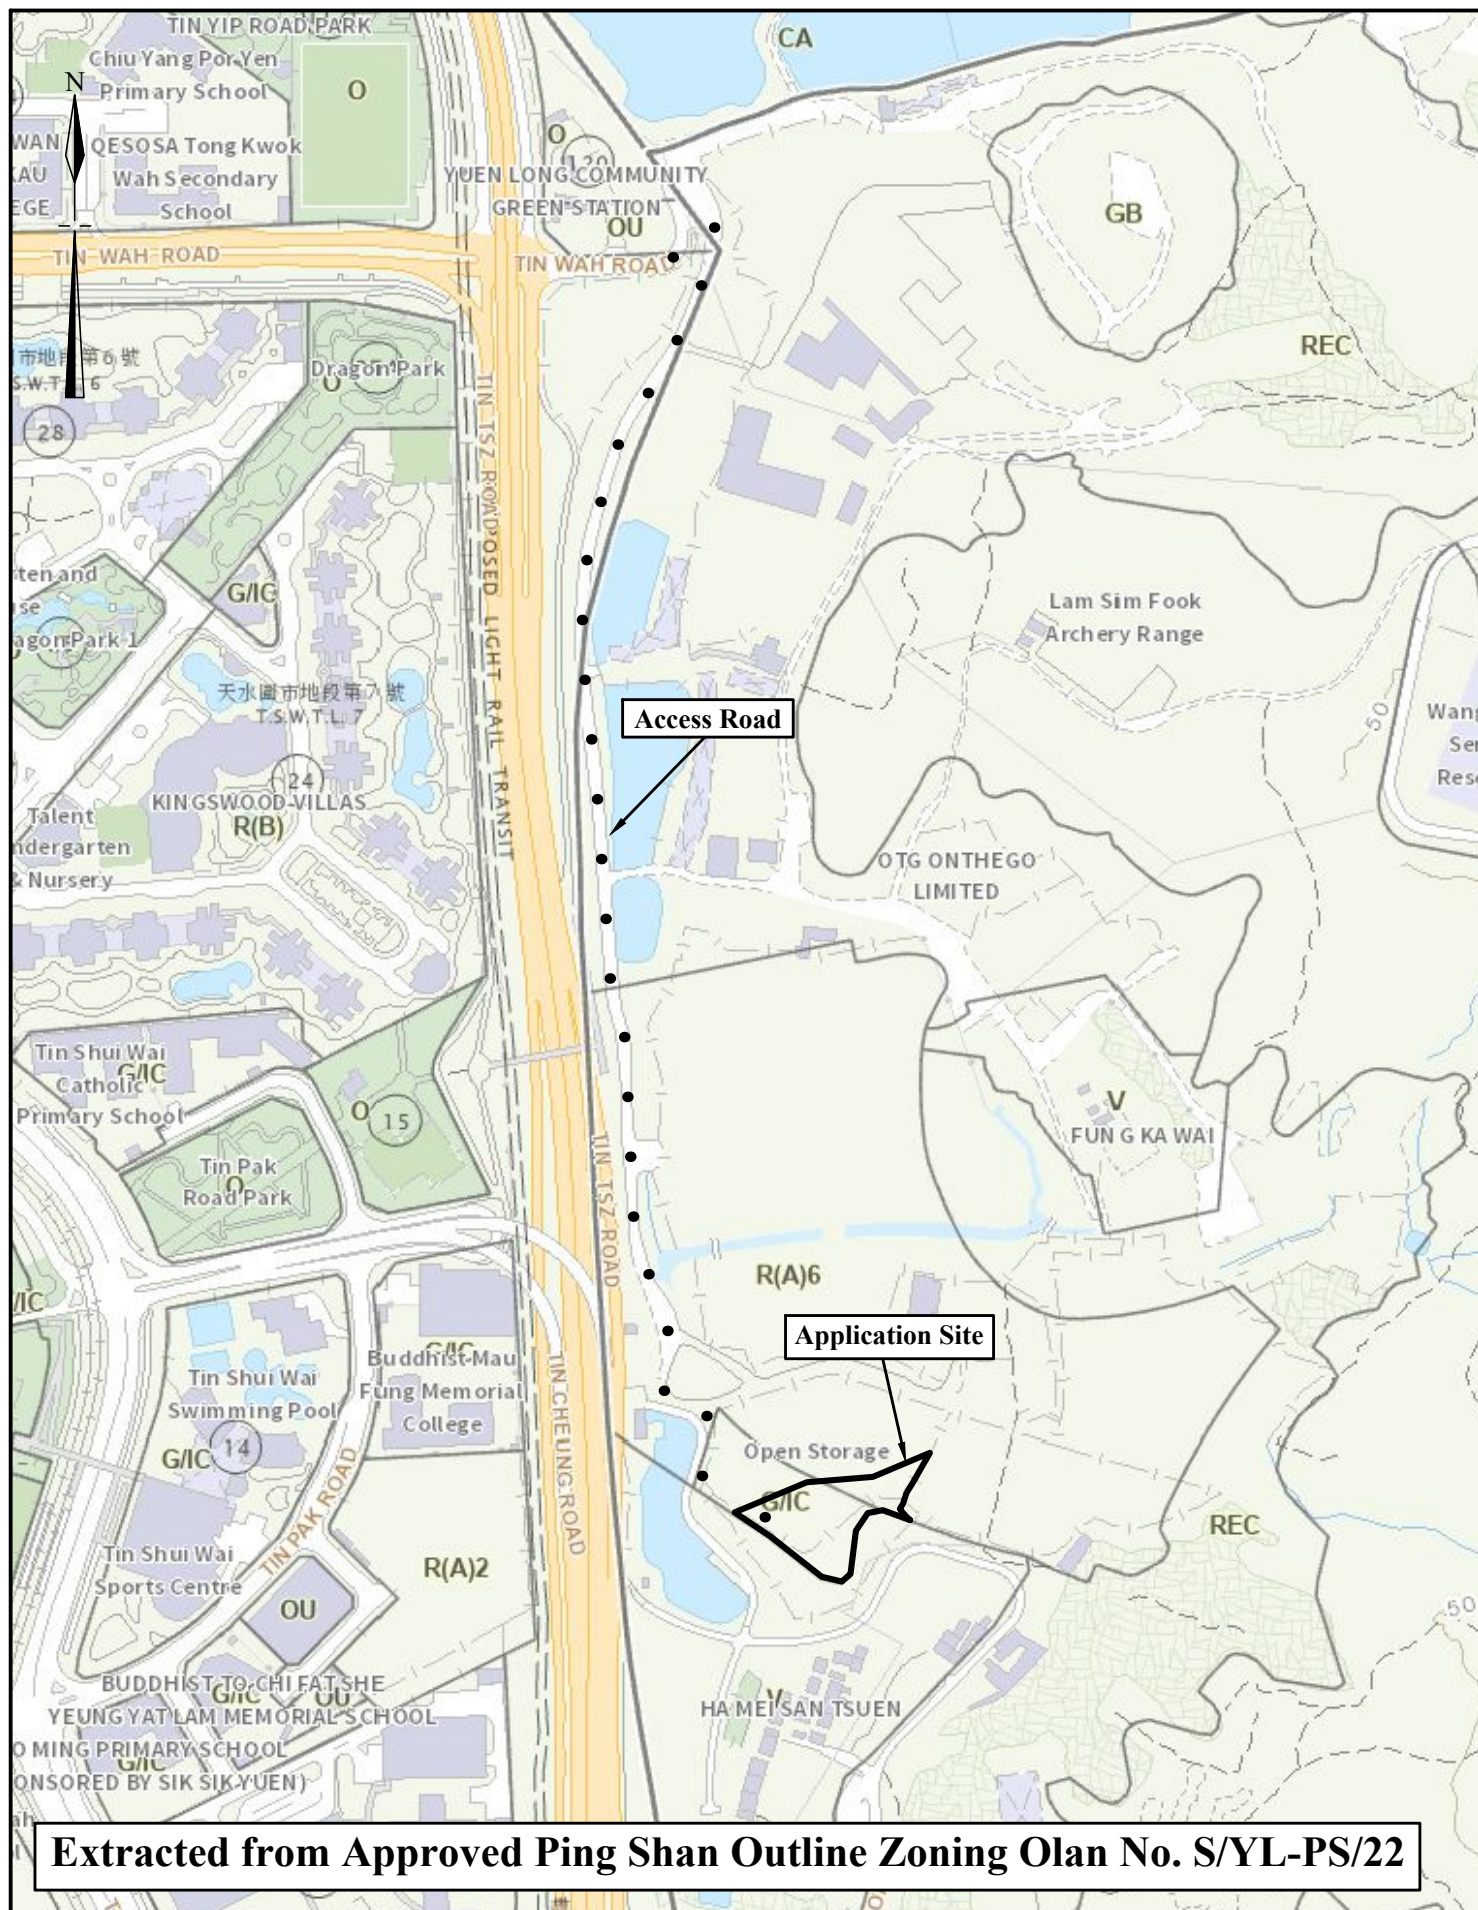

Application Site

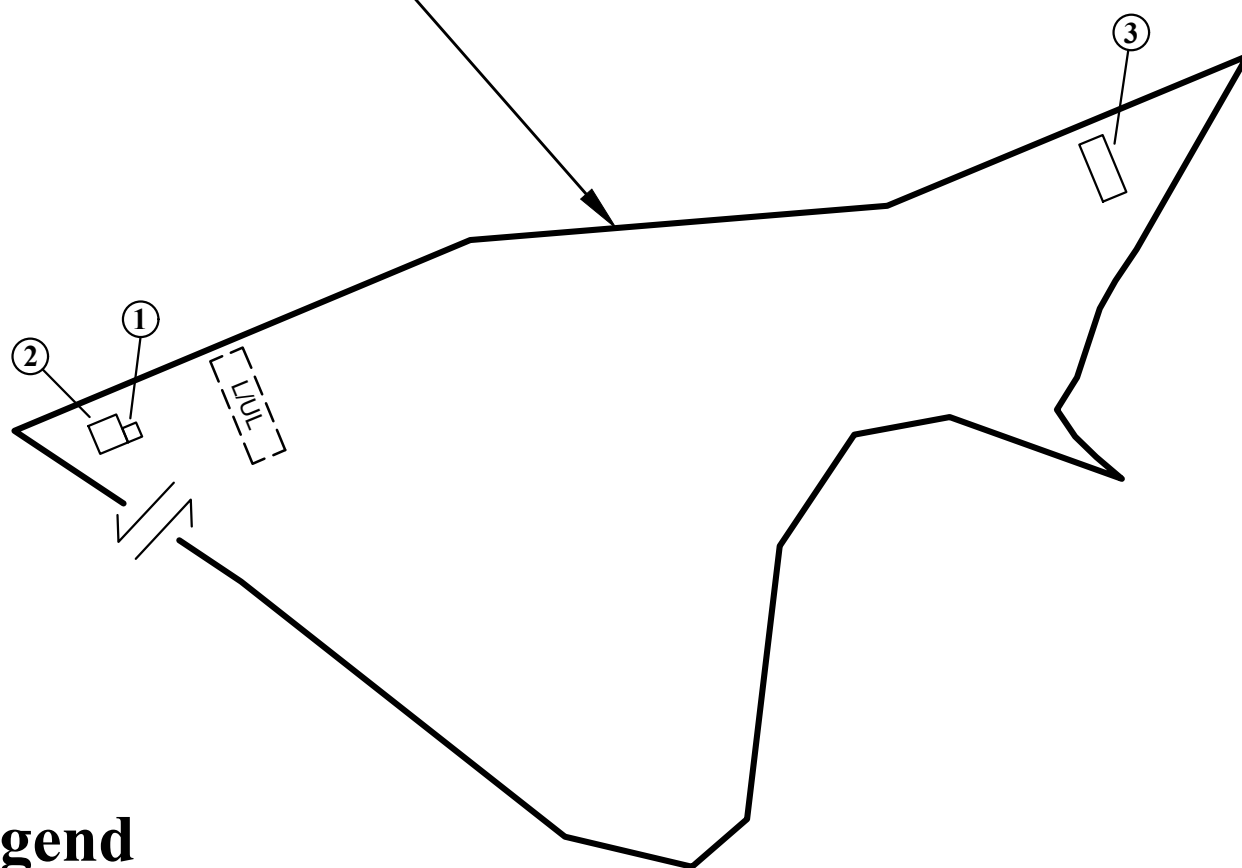

Legend



Ingress / Egress



Loading / unloading space for heavy goods vehicle
(11m (L) x 3.5m (W))

Site Area(about): 3,899m²

No.	Uses	Floor Area (about)	Covered Area (about)	Storeys	Height
1	Guardroom	2.25 m ²	2.25 m ²	1	3m
2	Guardroom	9 m ²	9 m ²	1	3m
3	Container Converted Staff Sitting Room	15.25 m ²	15.25 m ²	1	2.9m
Total		<u>26.5 m²</u>	<u>26.5 m²</u>		

1:750

Layout Plan

**Goldrich Planners &
Surveyors Ltd.**

August 2026

**Lots 114(Part), 115 RP(Part),
201 RP(Part) and 203(Part) in DD.126
Yuen Long, N.T.**

**Plan 3
(P 25076)**