

☐Urgent ☐Return receipt ☐Expand Group ☐Restricted ☐Prevent Copy ☐Confidential

From: Chong Hermose <[REDACTED]>
Sent: 2026-09-28 Monday 23:17:07
To: tpbpd/PLAND <tpbpd@pland.gov.hk>
Cc: [REDACTED]
Subject: s.16 Planning Application No. A/YL-SK/466 - 回應部門意見
Attachment: 20260928_回應部門意見.pdf; 附件1.jpg

城規會/規劃處：

大家好。

有關 s16 No.A/YL-SK/466，現附上申請人回應部門意見，請查收。

如有什麼問題，請隨時聯絡我。

謝謝。

Ms Chong
([REDACTED])

Planning Application No. A/YL-SK/466

Table A: Responses to Departmental Comments

	Departmental Comments	Responses
	Comments from Fanling, Sheung Shui & Yuen Long East District Planning Office, Planning Department	
1	It is noted that the application applies for filling of land of a total area of about 1,050m ² (about 64% of the Site). Please clarify on the area intended for proposed land filling and that intended for regularization of land filling, and please update the relevant plan/drawing, as appropriate.	擬議申請的總填土面積約為 1,050 平方米，區分如下； 1. 已填土部分規範化的面積 (Regularization of land filling) 約為 650 平方米 (圖則中以黃色標示) 2. 擬議填土的面積 (Proposed land filling) 約為 400 平方米 有關上述兩部分的具體位置，請參閱附件 1。

Proposed Land Filling Area


For site formation of structures and circulation path

Area: 400m² (ABOUT)

Existing site level: +34.7mPD (ABOUT)

Proposed site level: +34.9mPD (ABOUT)

Depth of land filling : No more than 0.2m

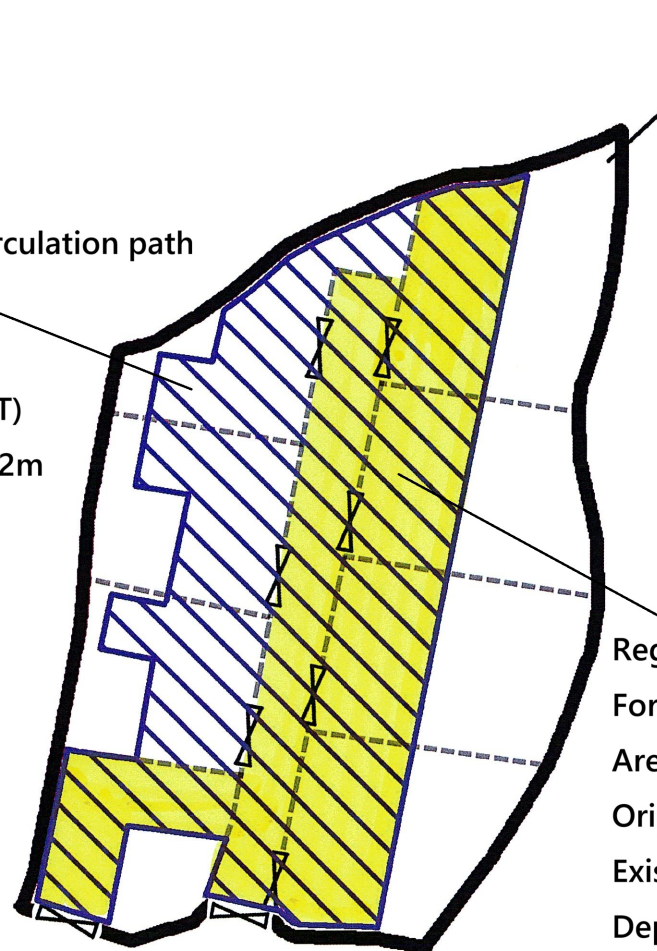

Application Site

Regularization of Land Filling Area

For site formation of structures and circulation path

Area: 650m² (ABOUT)

Original site level: +34.7mPD (ABOUT)

Existing site level: +34.9mPD (ABOUT)

Depth of land filling : No more than 0.2m

Ingress/Egress

Total Land Filling Area = 1050 m² (ABOUT)



Project 項目名稱:

Proposed Temporary Shop and Service and Associated Filling of Land for a Period of 3 Years at Various Lots in D.D.114, Shek Kong, Yuen Long, N.T.

Drawing Title 圖紙標題:

Land Filling Plan

Drawing No. 圖號:

20260928

Remarks 備註:

 Proposed Land Filling Area (400m²)

 Regularization of land filling (650m²)