


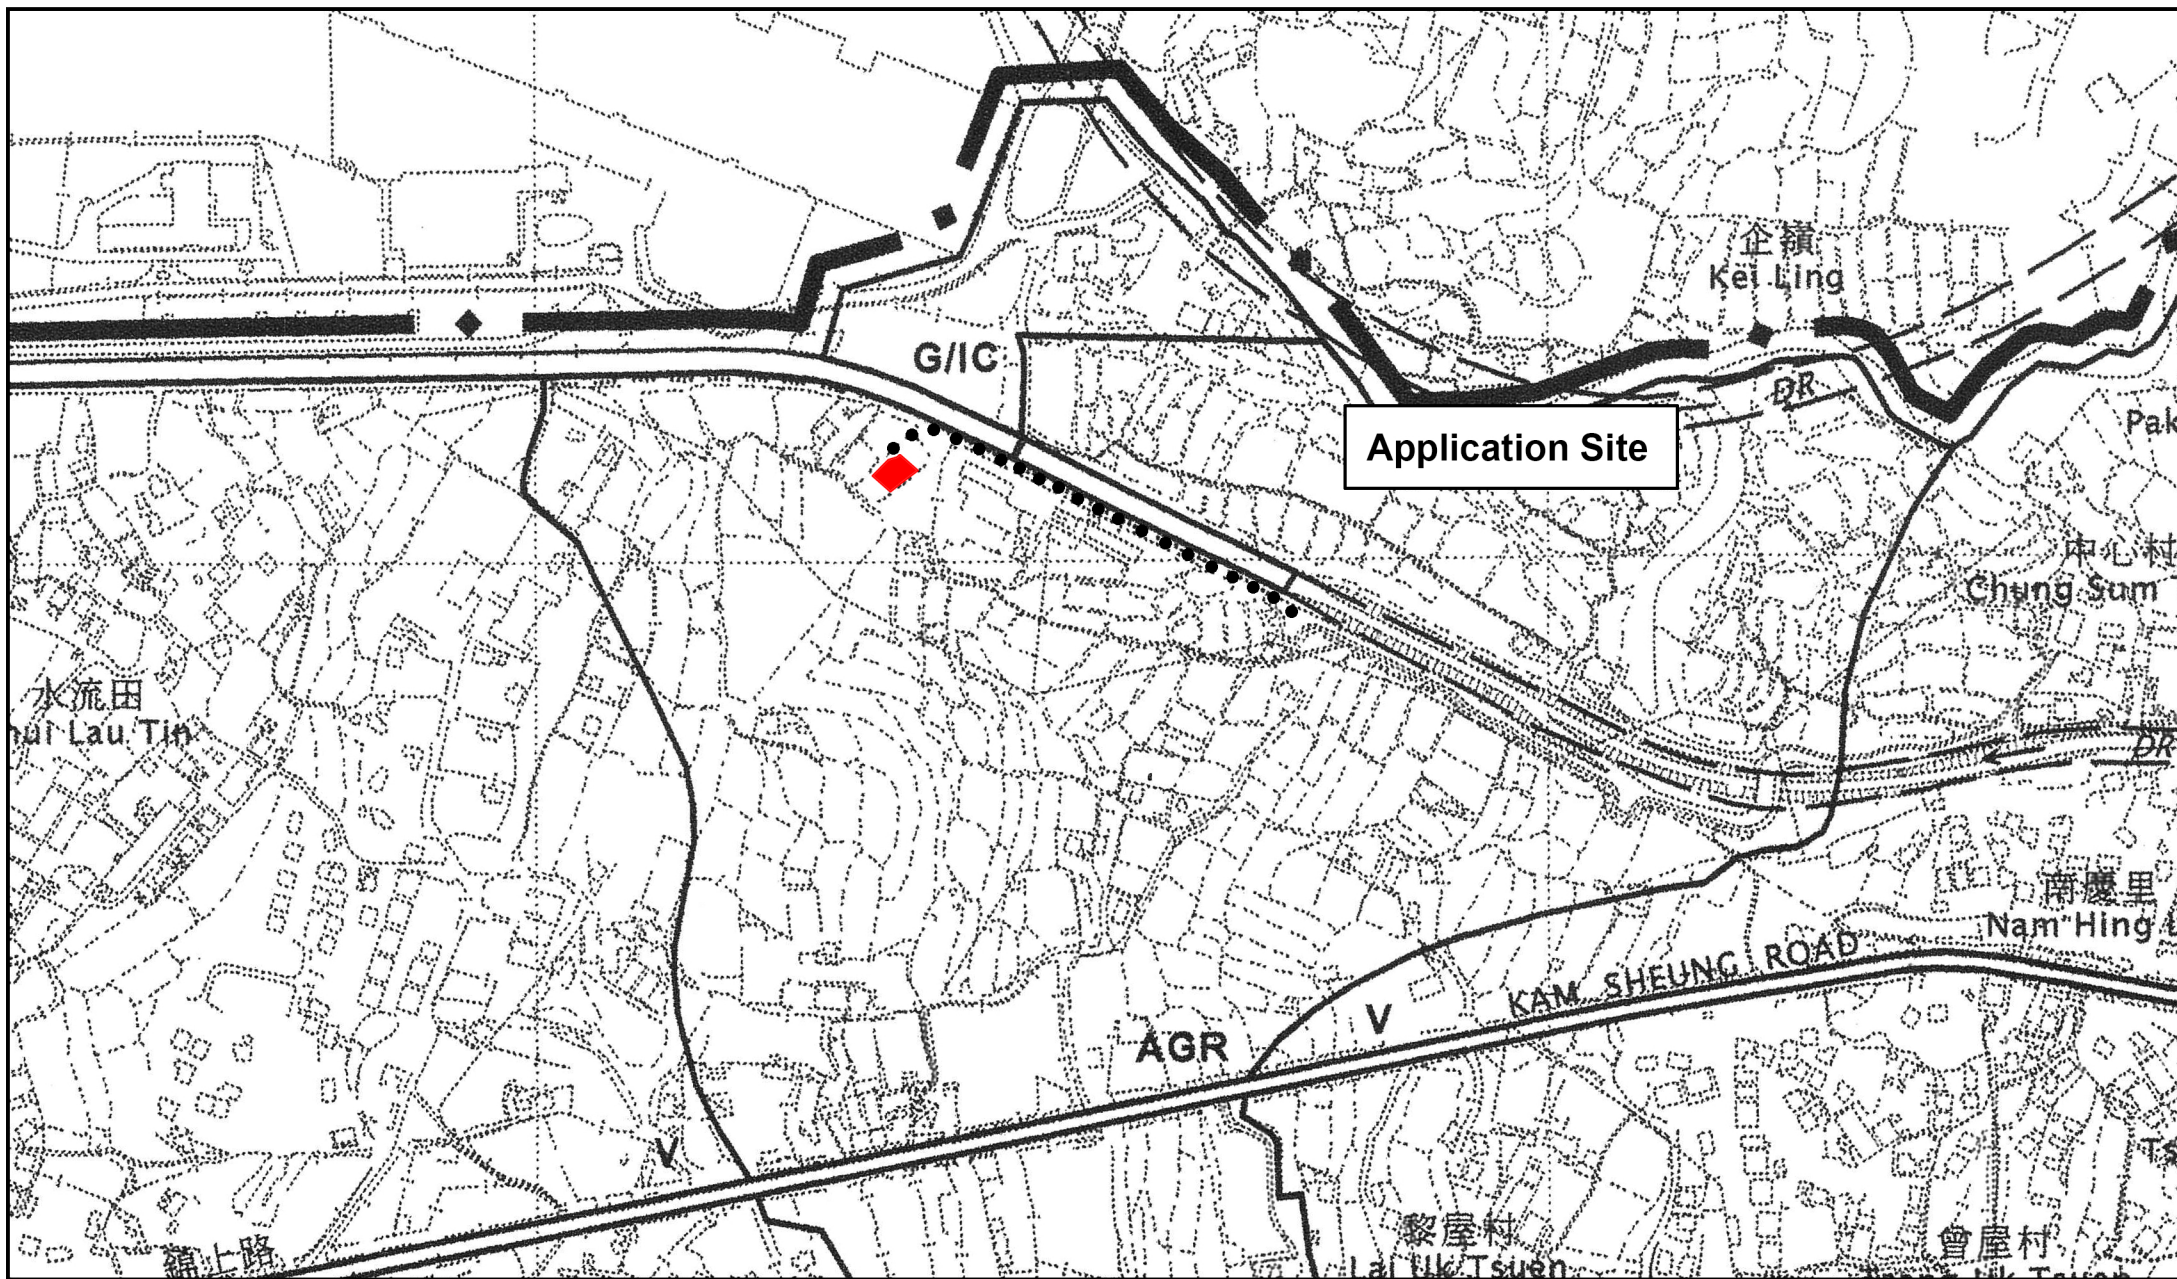

Project 項目名稱:

Proposed Temporary Shop and Service and Associated Filling of Land for a Period of 3 Years at lot 453 S.A ss.3 (part) and 453 S.A RP (part) in D.D.112, Shek Kong, Yuen Long, New Territories

Drawing Title 圖紙標題:


Location Plan

Drawing No. 圖號:

Remarks 備註:

●●● Walking access leading from Nam Hing West Road



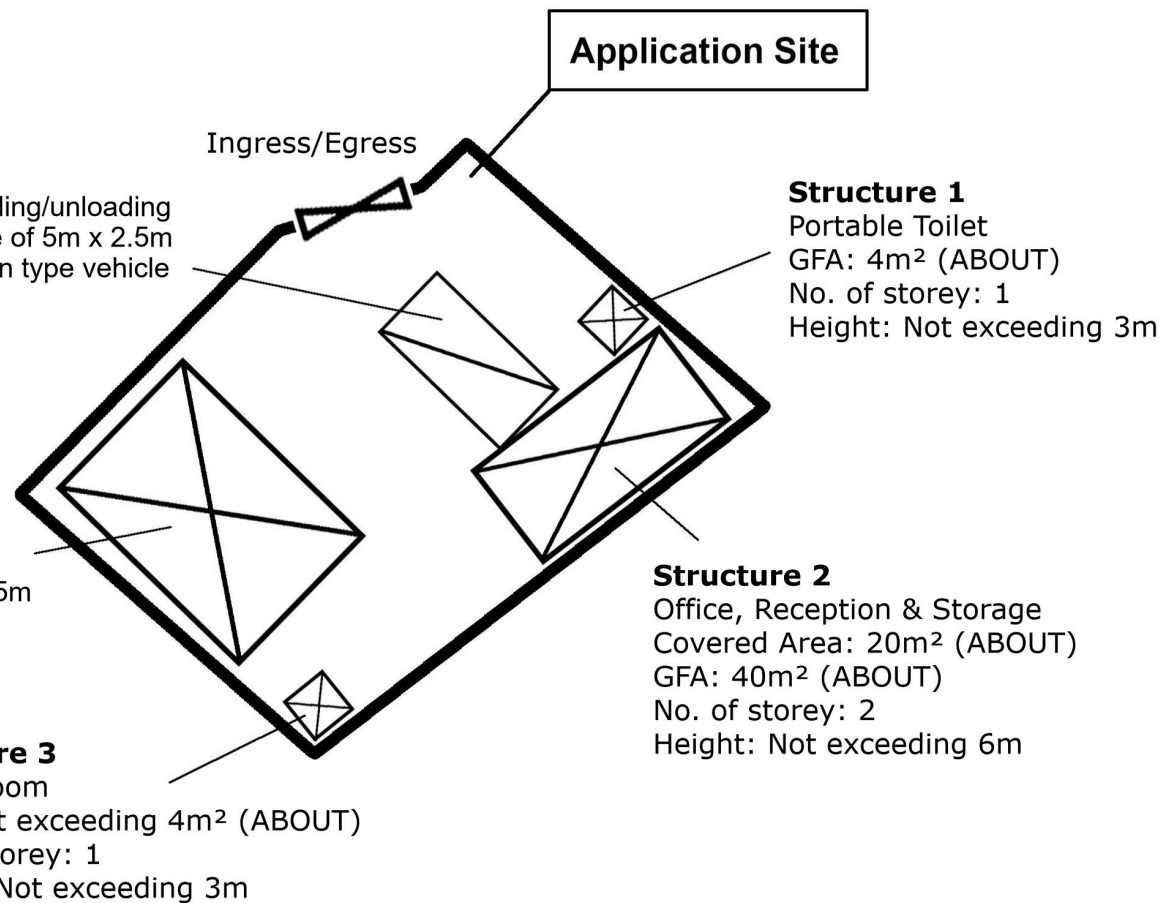

Project 項目名稱:

Proposed Temporary Shop and Service and Associated Filling of Land for a Period of 3 Years at lot 453 S.A ss.3 (part) and 453 S.A RP (part) in D.D.112, Shek Kong, Yuen Long, New Territories

Drawing Title 圖紙標題:


Layout Plan

Drawing No. 圖號:

Remarks



Structure

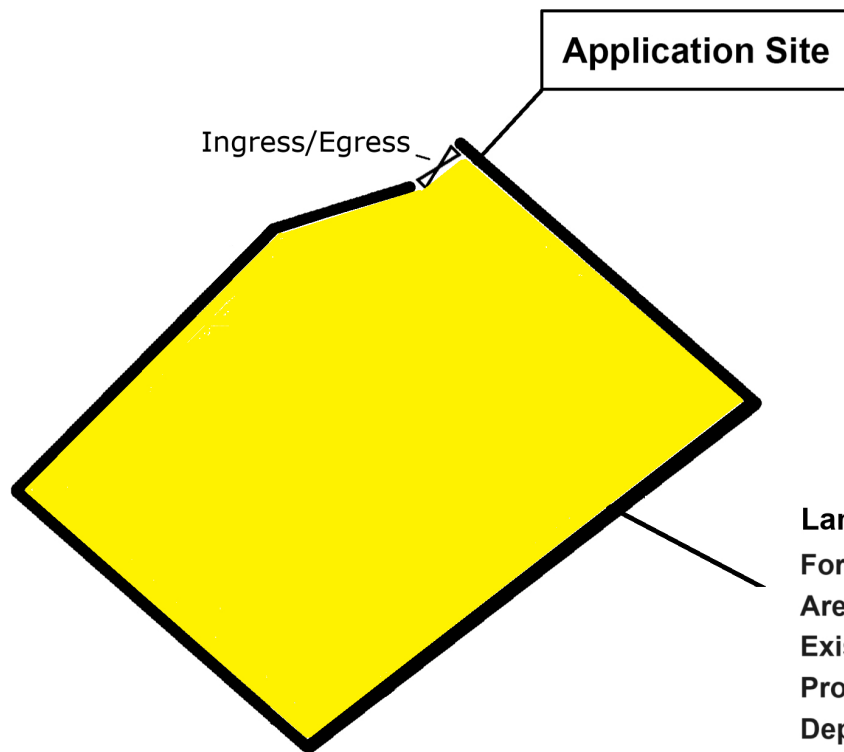

**Land Filling Area**

For erect structure and circulation path

Area: 168 m<sup>2</sup> (ABOUT)

Existing site level: +22mPD (ABOUT)

Proposed site level: +22.2mPD (ABOUT)

Depth of land filling : No more than 0.2m

Land filling materials : Concrete



Project 項目名稱:

Proposed Temporary Shop and Service and Associated Filling of Land for a Period of 3 Years at lot 453 S.A ss.3 (part) and 453 S.A RP (part) in D.D.112, Shek Kong, Yuen Long, New Territories

Drawing Title 圖紙標題:

**Land Filling Plan**

Drawing No. 圖號:

Remarks 備註:

 Land Filling Area