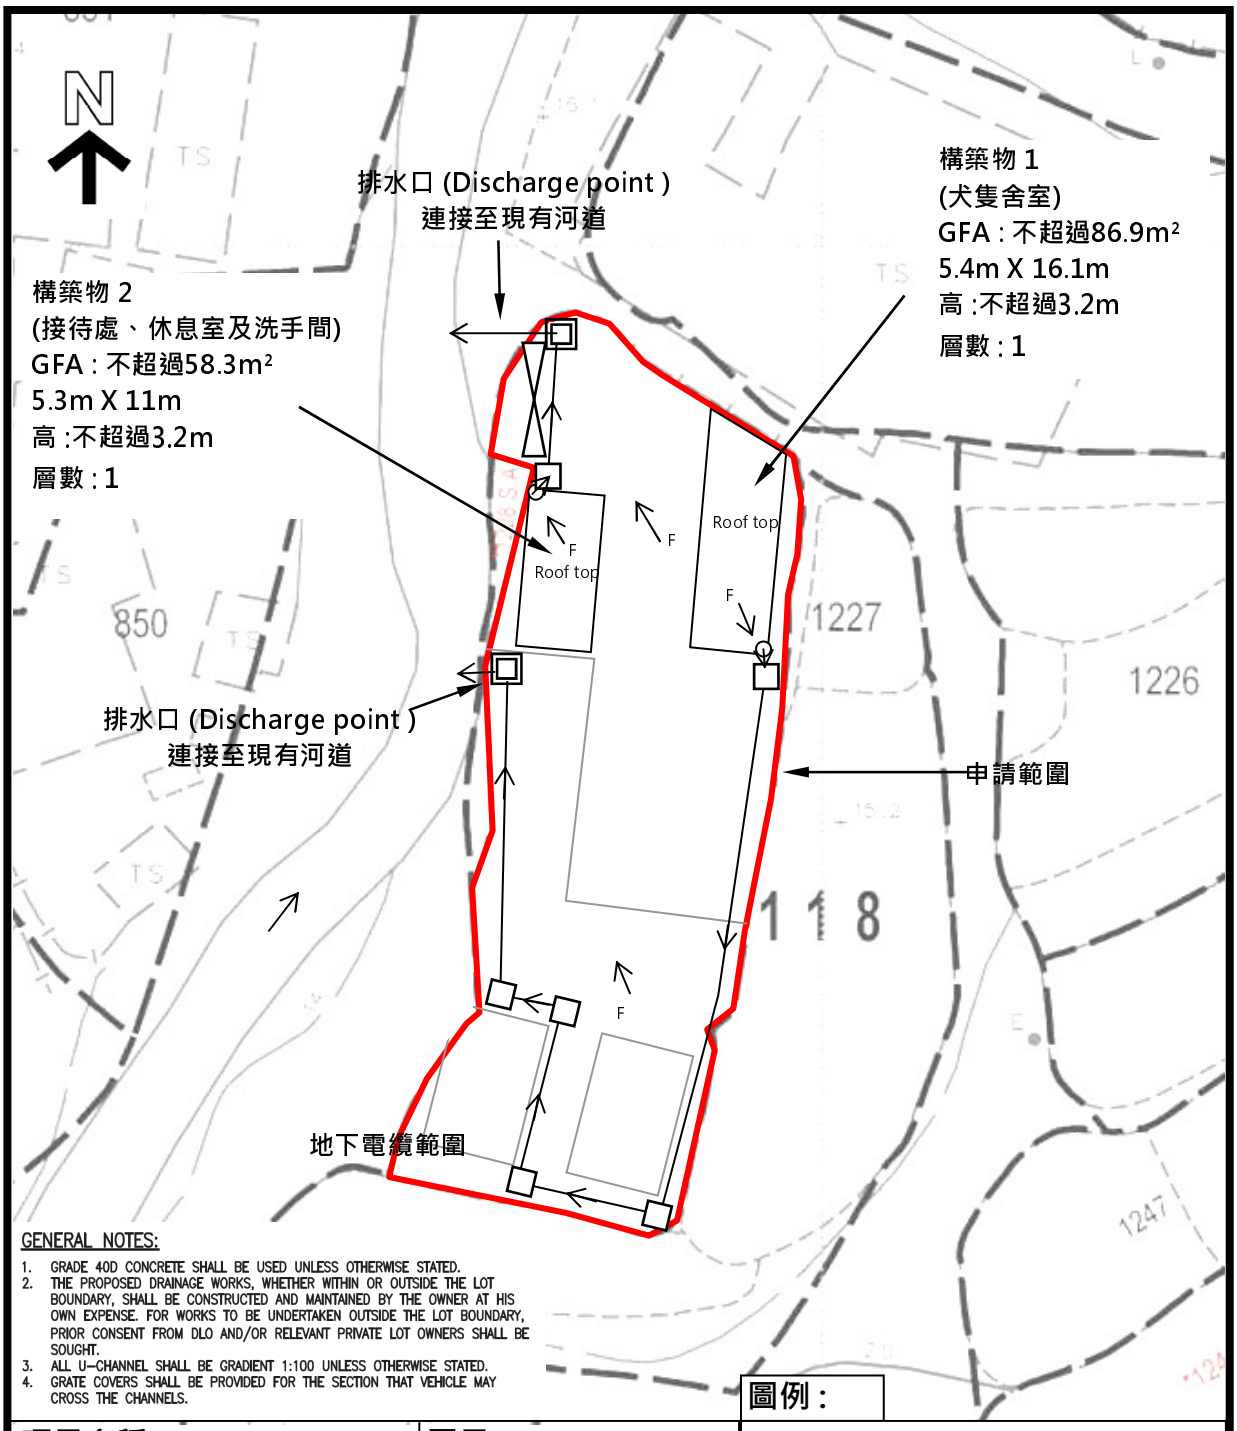

GENERAL NOTES:

1. GRADE 40D CONCRETE SHALL BE USED UNLESS OTHERWISE STATED.
2. THE PROPOSED DRAINAGE WORKS, WHETHER WITHIN OR OUTSIDE THE LOT BOUNDARY, SHALL BE CONSTRUCTED AND MAINTAINED BY THE OWNER AT HIS OWN EXPENSE. FOR WORKS TO BE UNDERTAKEN OUTSIDE THE LOT BOUNDARY, PRIOR CONSENT FROM DLO AND/OR RELEVANT PRIVATE LOT OWNERS SHALL BE SOUGHT.
3. ALL U-CHANNEL SHALL BE GRADIENT 1:100 UNLESS OTHERWISE STATED.
4. GRATE COVERS SHALL BE PROVIDED FOR THE SECTION THAT VEHICLE MAY CROSS THE CHANNELS.

項目名稱 : DD118 Lot 1228 RP 擬議臨時動物寄養所（犬舍）連附屬設施及相關的填土工程 (為期3年)	圖目 : Drainage proposal （Draft）	圖例 :
		○ 65mm Down Pipe
		▣ CP（尾井隔沙300mm）
		□ CP（沙井）
比例 : 1 : 500		→ F（水流方向）
日期 : 30/7/2025	圖號 :	備註 :

HONEST LAND SURVEYS COMPANY

Shop1,Luen Cheong Bldg.,44 Luen Cheong St. Fanling N.T.
Tel : 9073-8161 Email : fongsproperty@hotmail.com