Total: 2 pages

Date: 25 October 2026

TPB Ref.: A/YL-TT/788

By Email

Town Planning Board
15/F, North Point Government Offices
333, Java Road
North Point
Hong Kong
(Attn: The Secretary)

Dear Sir,

Proposed Temporary Shop & Services, Eating Place and Public Vehicle Park for Private Car with Ancillary Electric Vehicle Charging Station & Associated Facilities for a Period of 3 Years at Lot 4043 RP (Part) in D.D. 116, Tai Tong, Yuen Long, N.T.

In order to address the public comments, we are glad to submit the proposed landscape plan for your follow up action.


Should you have any enquiries, please feel free to contact our Mr. Patrick Tsui at [redacted] at your convenience.

Yours faithfully,



Patrick Tsui

c.c. Tuen Mun and Yuen Long West District Planning Office (Attn: Ms. Sandi TANG) – By Email

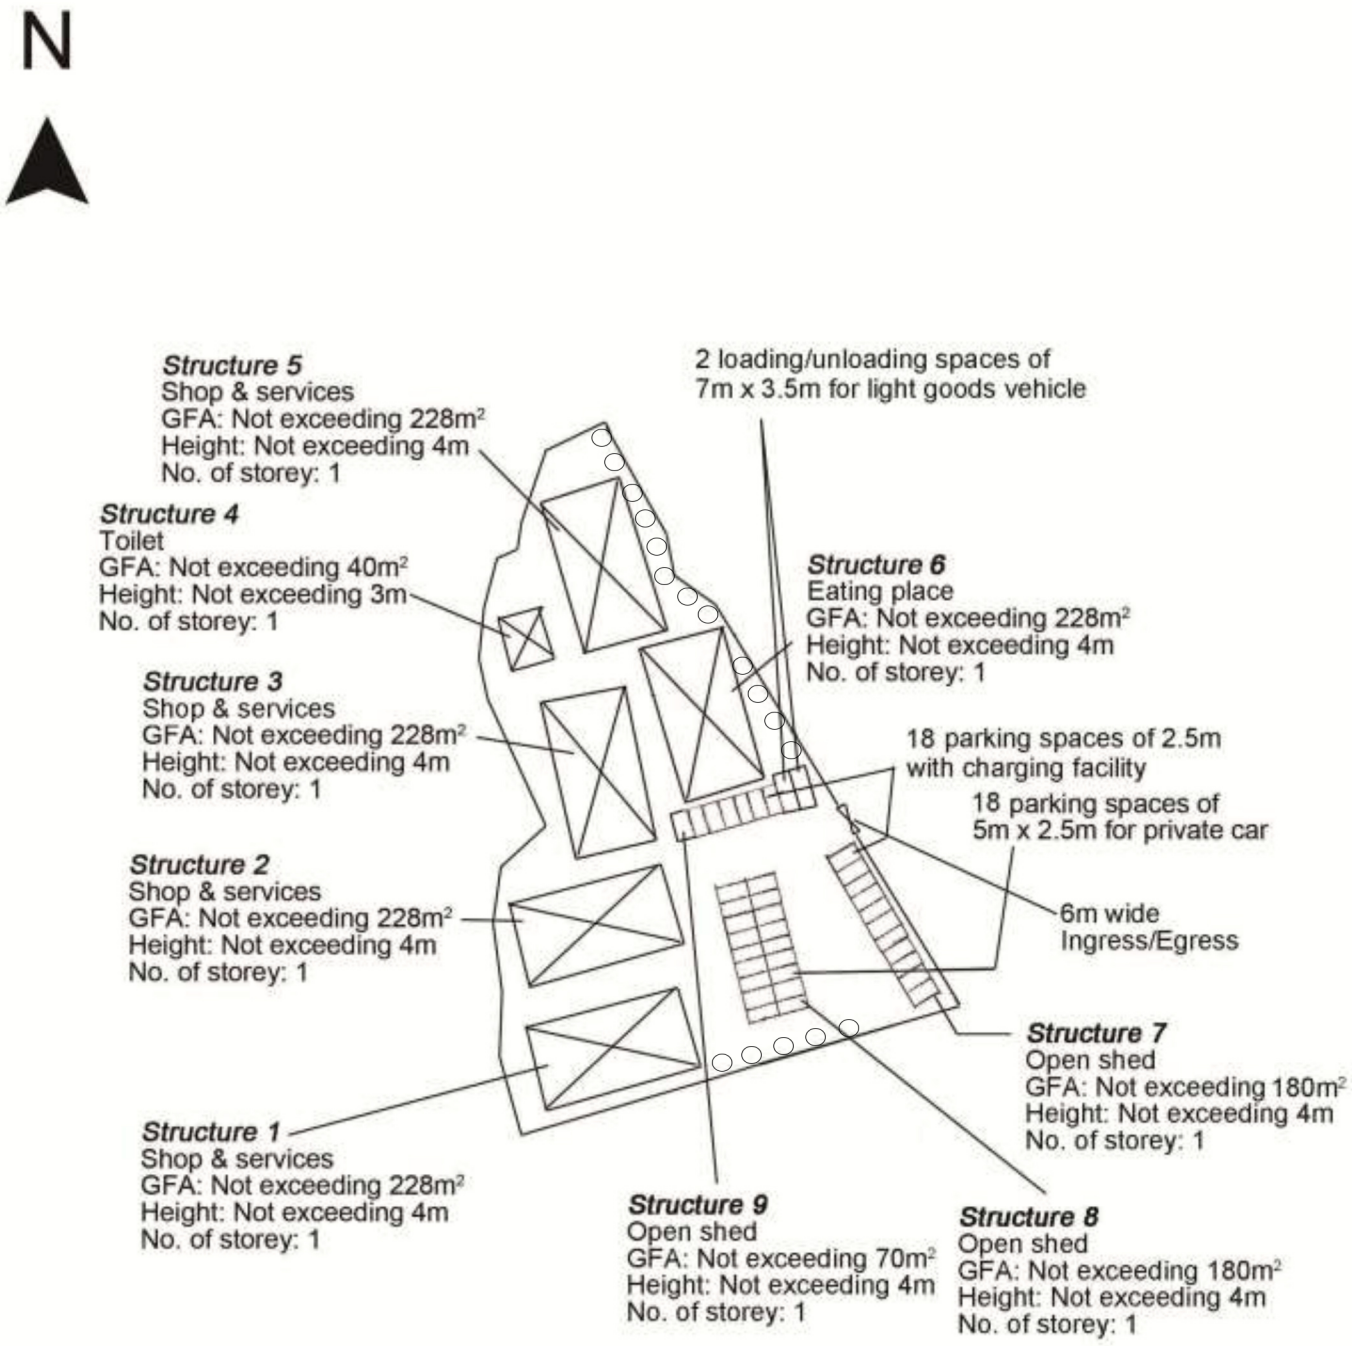

Proposed tree	Approximate Height	Spacing	Quantity
◯ *Cassia Surattensis*	About 2.75m	3m to 4m	17

Project 項目名稱:

Proposed Temporary Shop & Services, Eating Place and Public Vehicle Park for Private Car with Ancillary Electric Vehicle Charging Station & Associated Facilities for a Period of 3 Years at Lot 4043 RP (Part) in D.D. 116, Tai Tong, Yuen Long, N.T.

Drawing Title 圖目:

Proposed Landscape Plan

Drawing No. 圖號:

Figure 4

Remarks 備註:

Scale 比例:

1:1000