


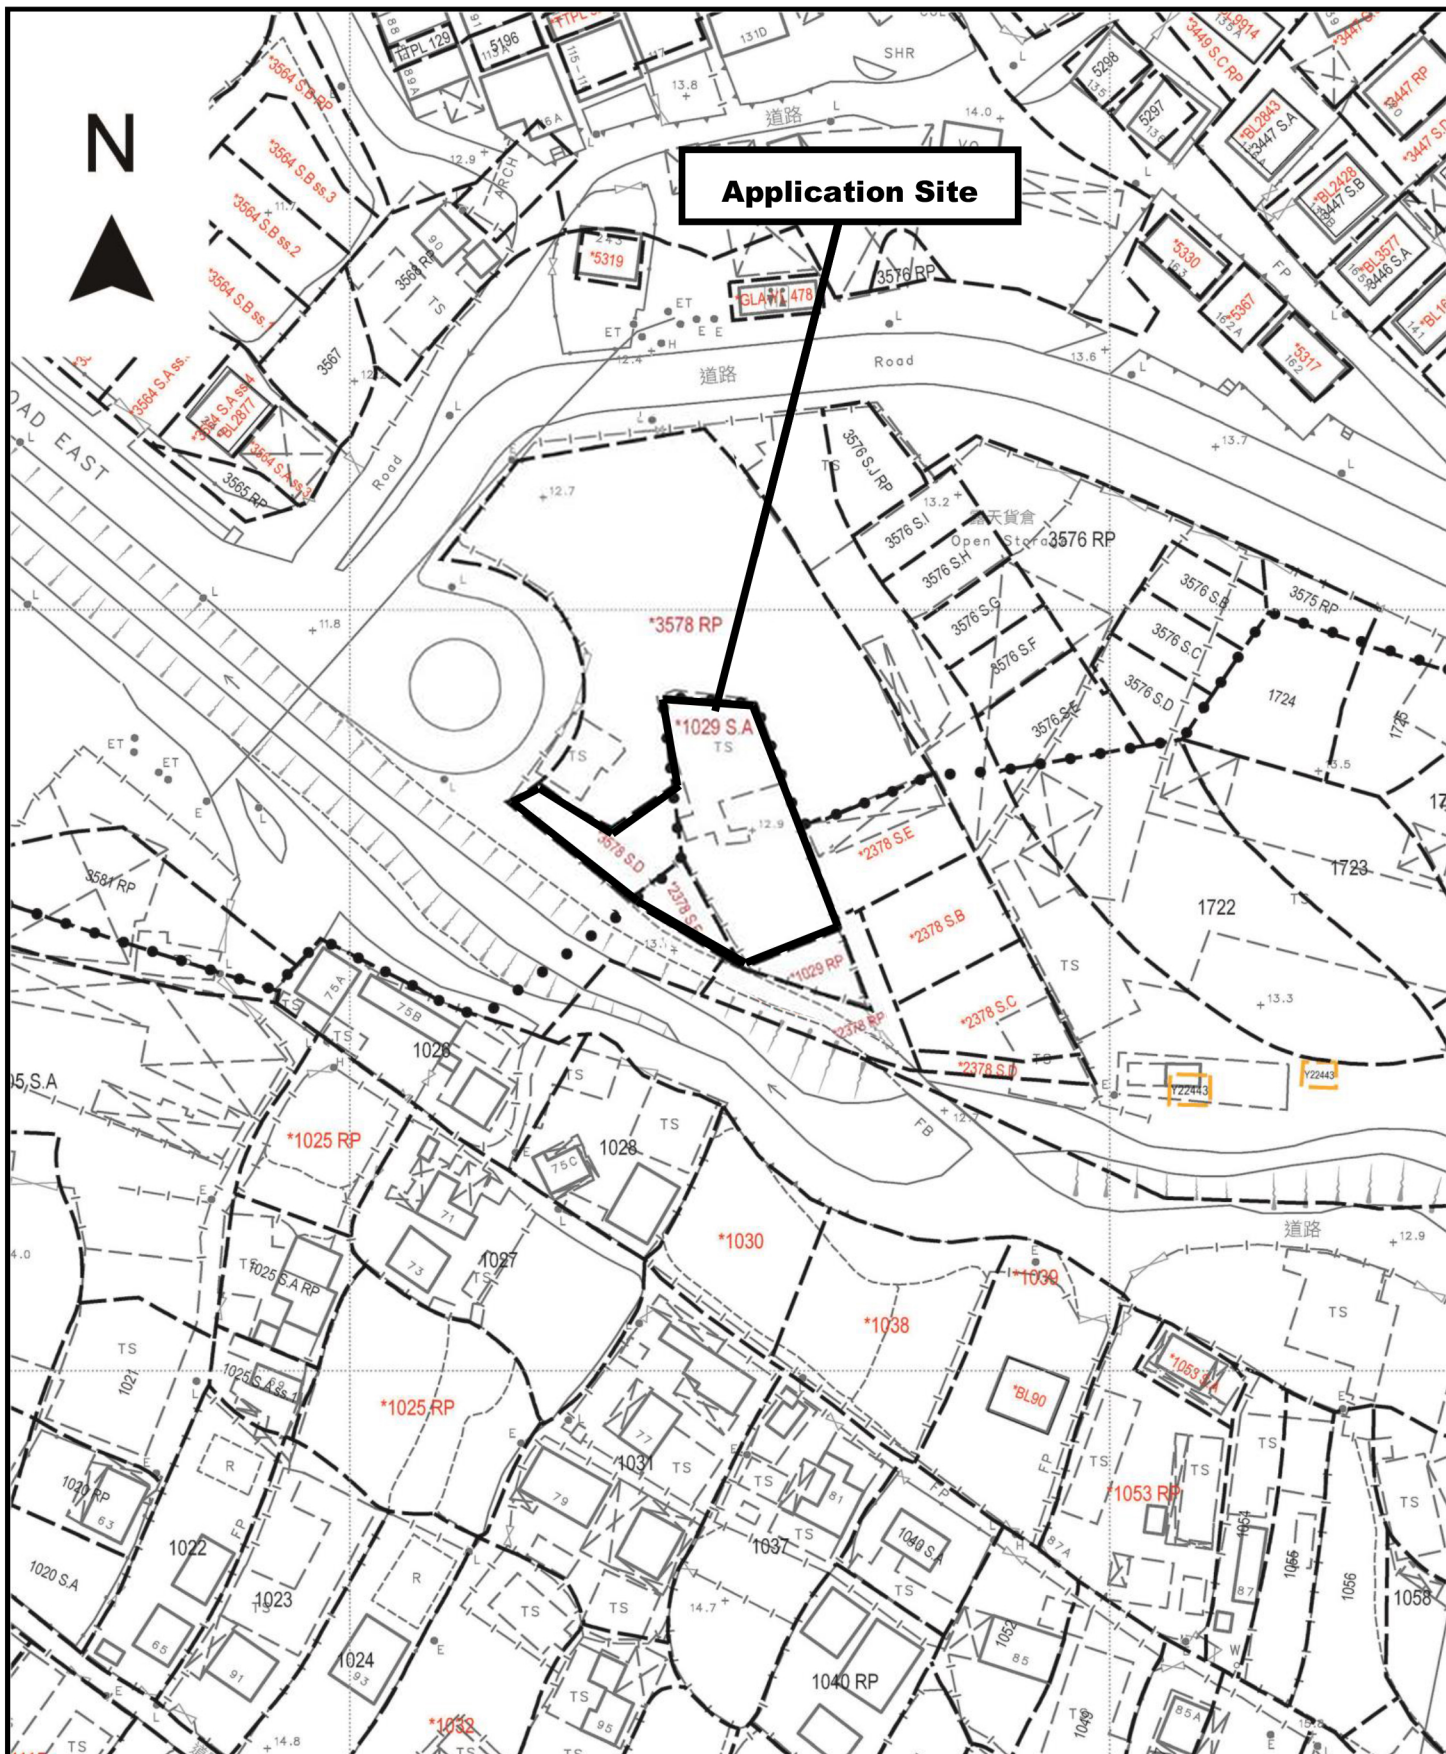

Project 項目名稱:

Proposed Temporary Shop and Services for a Period of 3 Years at Lot 3578 S.D in D.D.116 and Lots 1029 S.A & 2378 S.F in D.D.118, Tong Tau Po Tsuen, Yuen Long, N.T.

Drawing Title 圖目:

Application Site


Drawing No. 圖號:

Figure 1


Remarks 備註:

Scale 比例:

1:1000

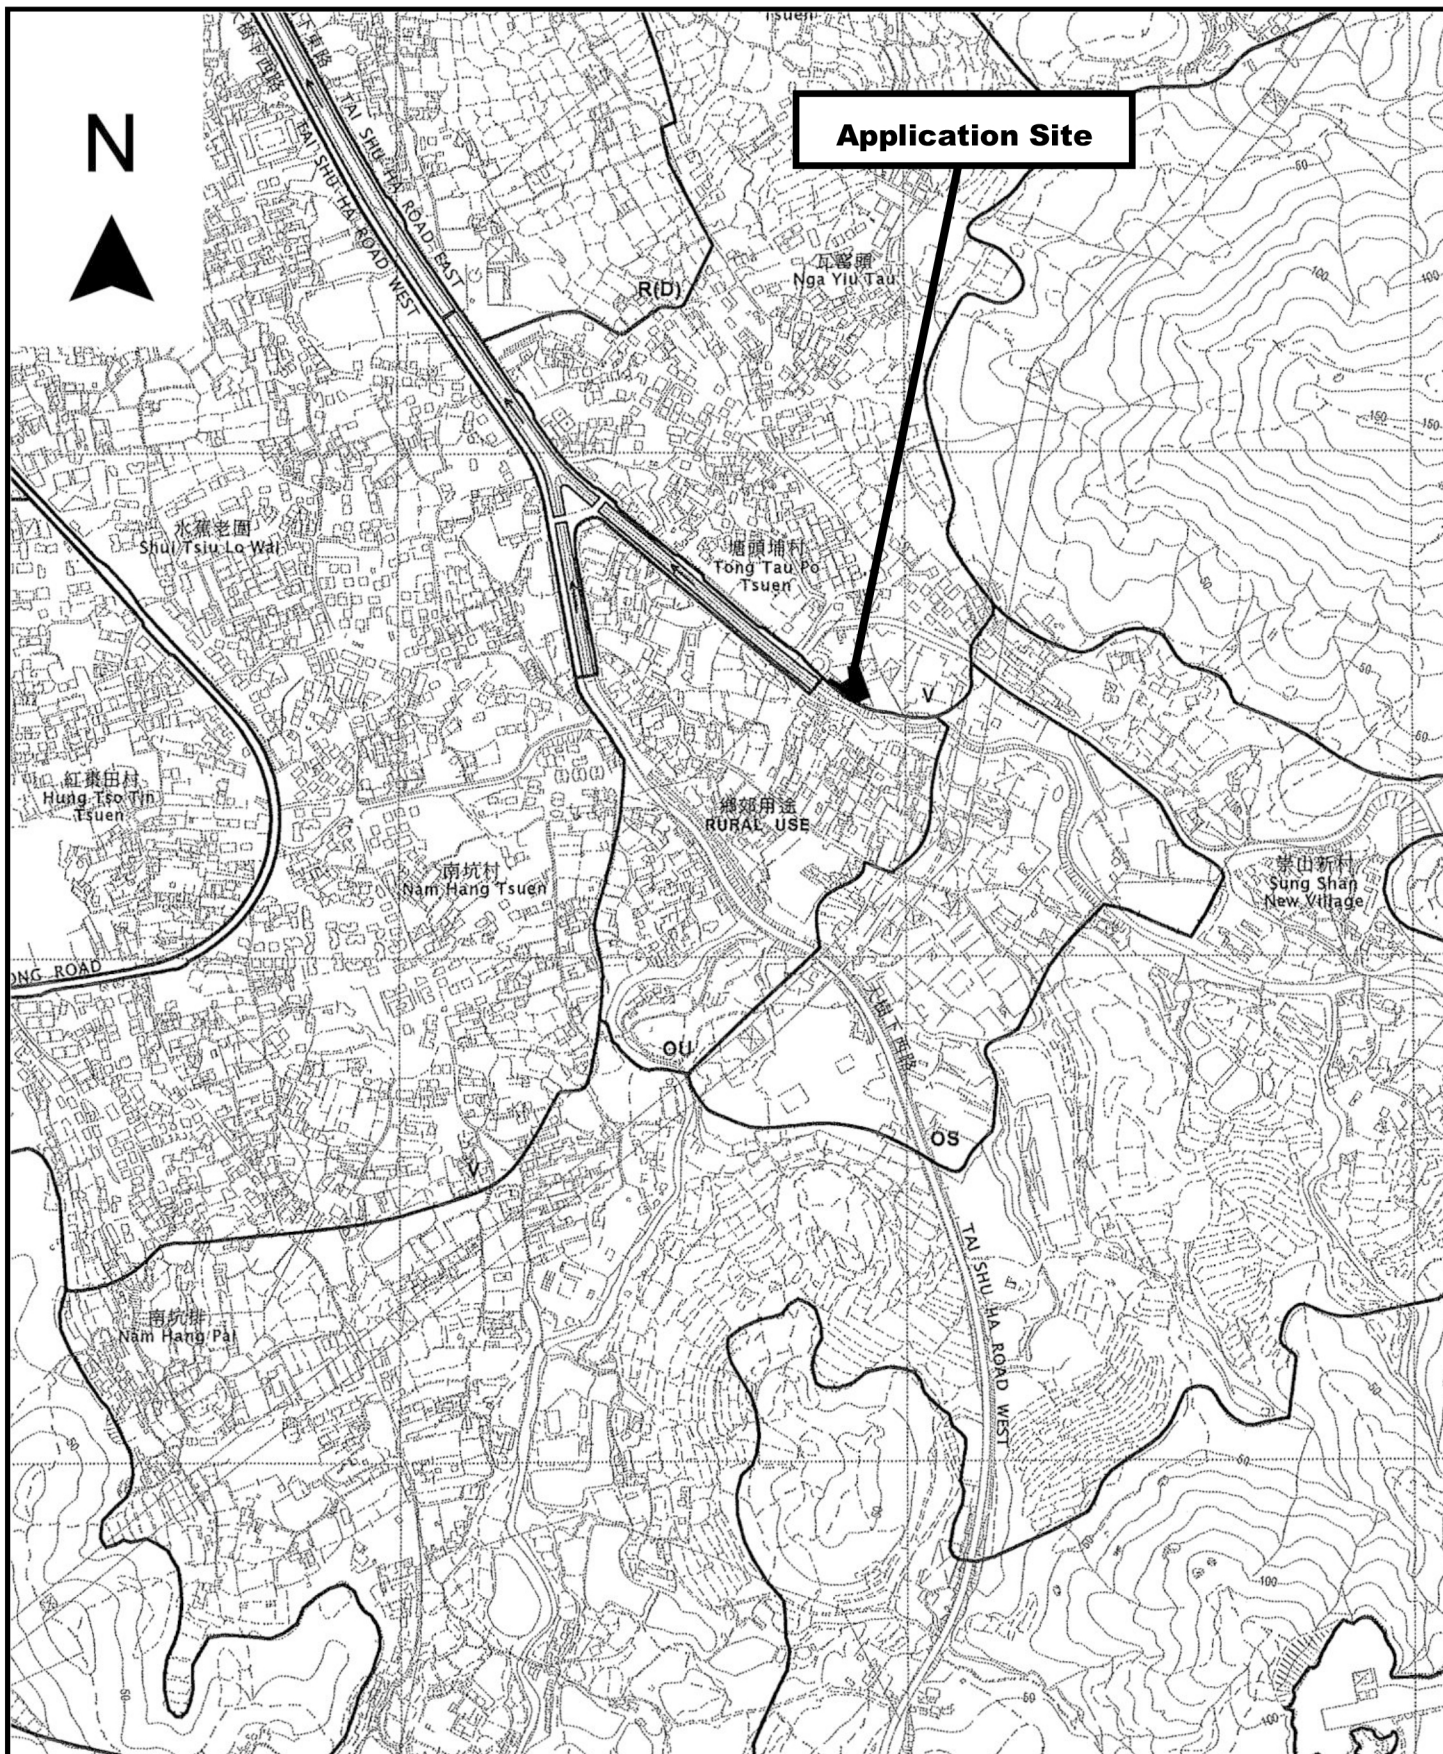

Project 項目名稱: Proposed Temporary Shop and Services for a Period of 3 Years at Lot 3578 S.D in D.D.116 and Lots 1029 S.A & 2378 S.F in D.D.118, Tong Tau Po Tsuen, Yuen Long, N.T.	Drawing Title 圖目: Location Plan Drawing No. 圖號: Figure 2	Remarks 備註: Scale 比例: 1:1000
---	--	---

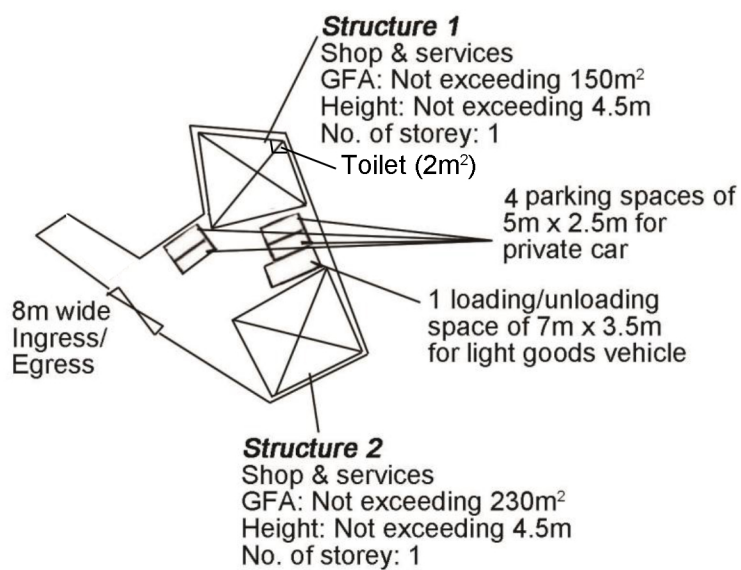

Project 項目名稱:

Proposed Temporary Shop and Services for a Period of 3 Years at Lot 3578 S.D in D.D.116 and Lots 1029 S.A & 2378 S.F in D.D.118, Tong Tau Po Tsuen, Yuen Long, N.T.

Drawing Title 圖目:

Proposed Layout Plan


Remarks 備註:

Drawing No. 圖號:

Figure 3

Scale 比例:

1:1000

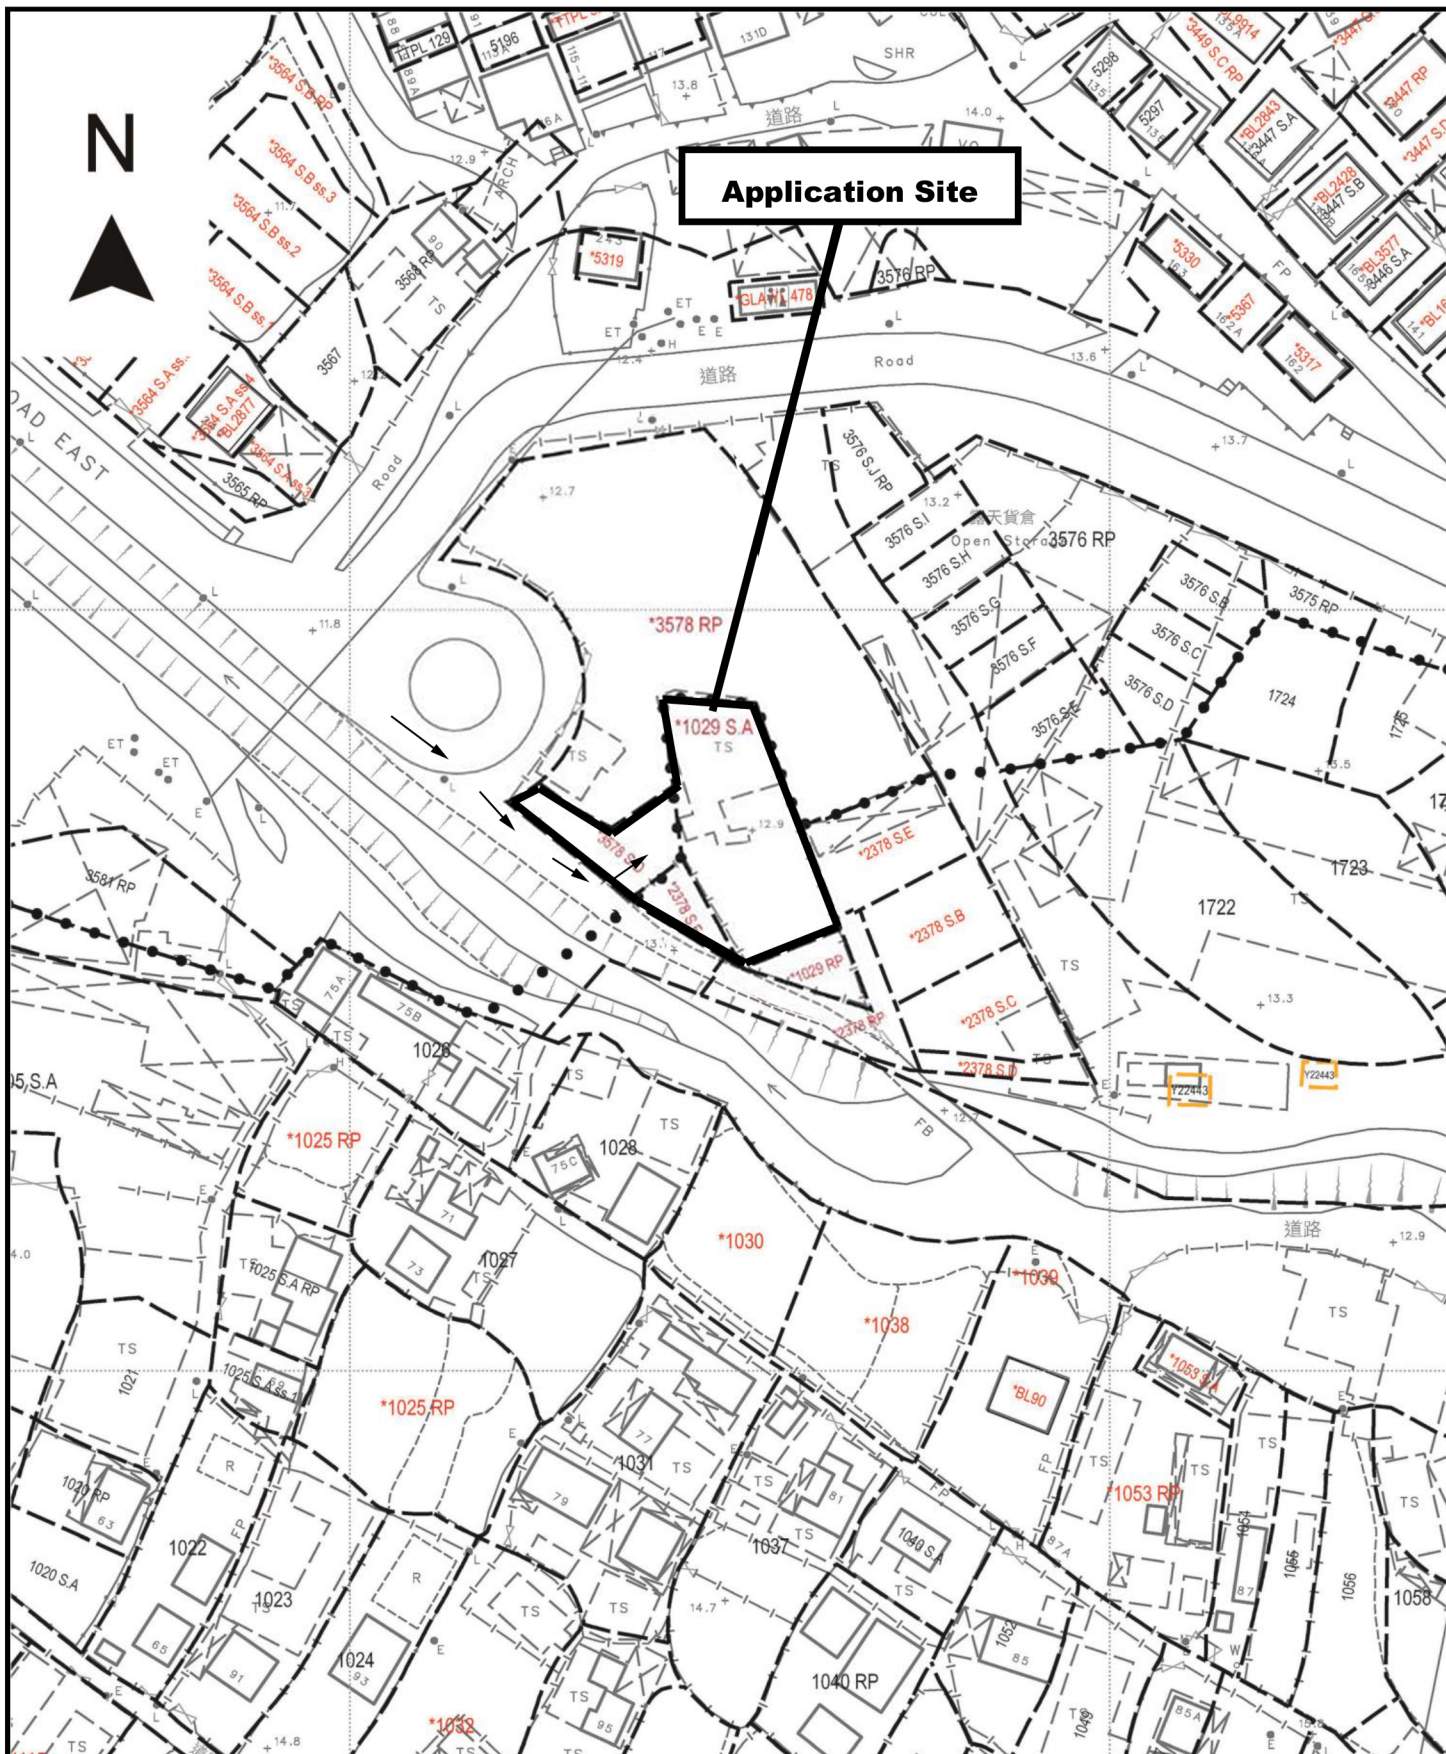

Project 項目名稱:

Proposed Temporary Shop and Services for a Period of 3 Years at Lot 3578 S.D in D.D.116 and Lots 1029 S.A & 2378 S.F in D.D.118, Tong Tau Po Tsuen, Yuen Long, N.T.

Drawing Title 圖目:

Vehicular Access Plan

Drawing No. 圖號:

Figure 5

Remarks 備註:

→ Vehicular access leading from Tai Shu Ha Road East

Scale 比例:

1:1000