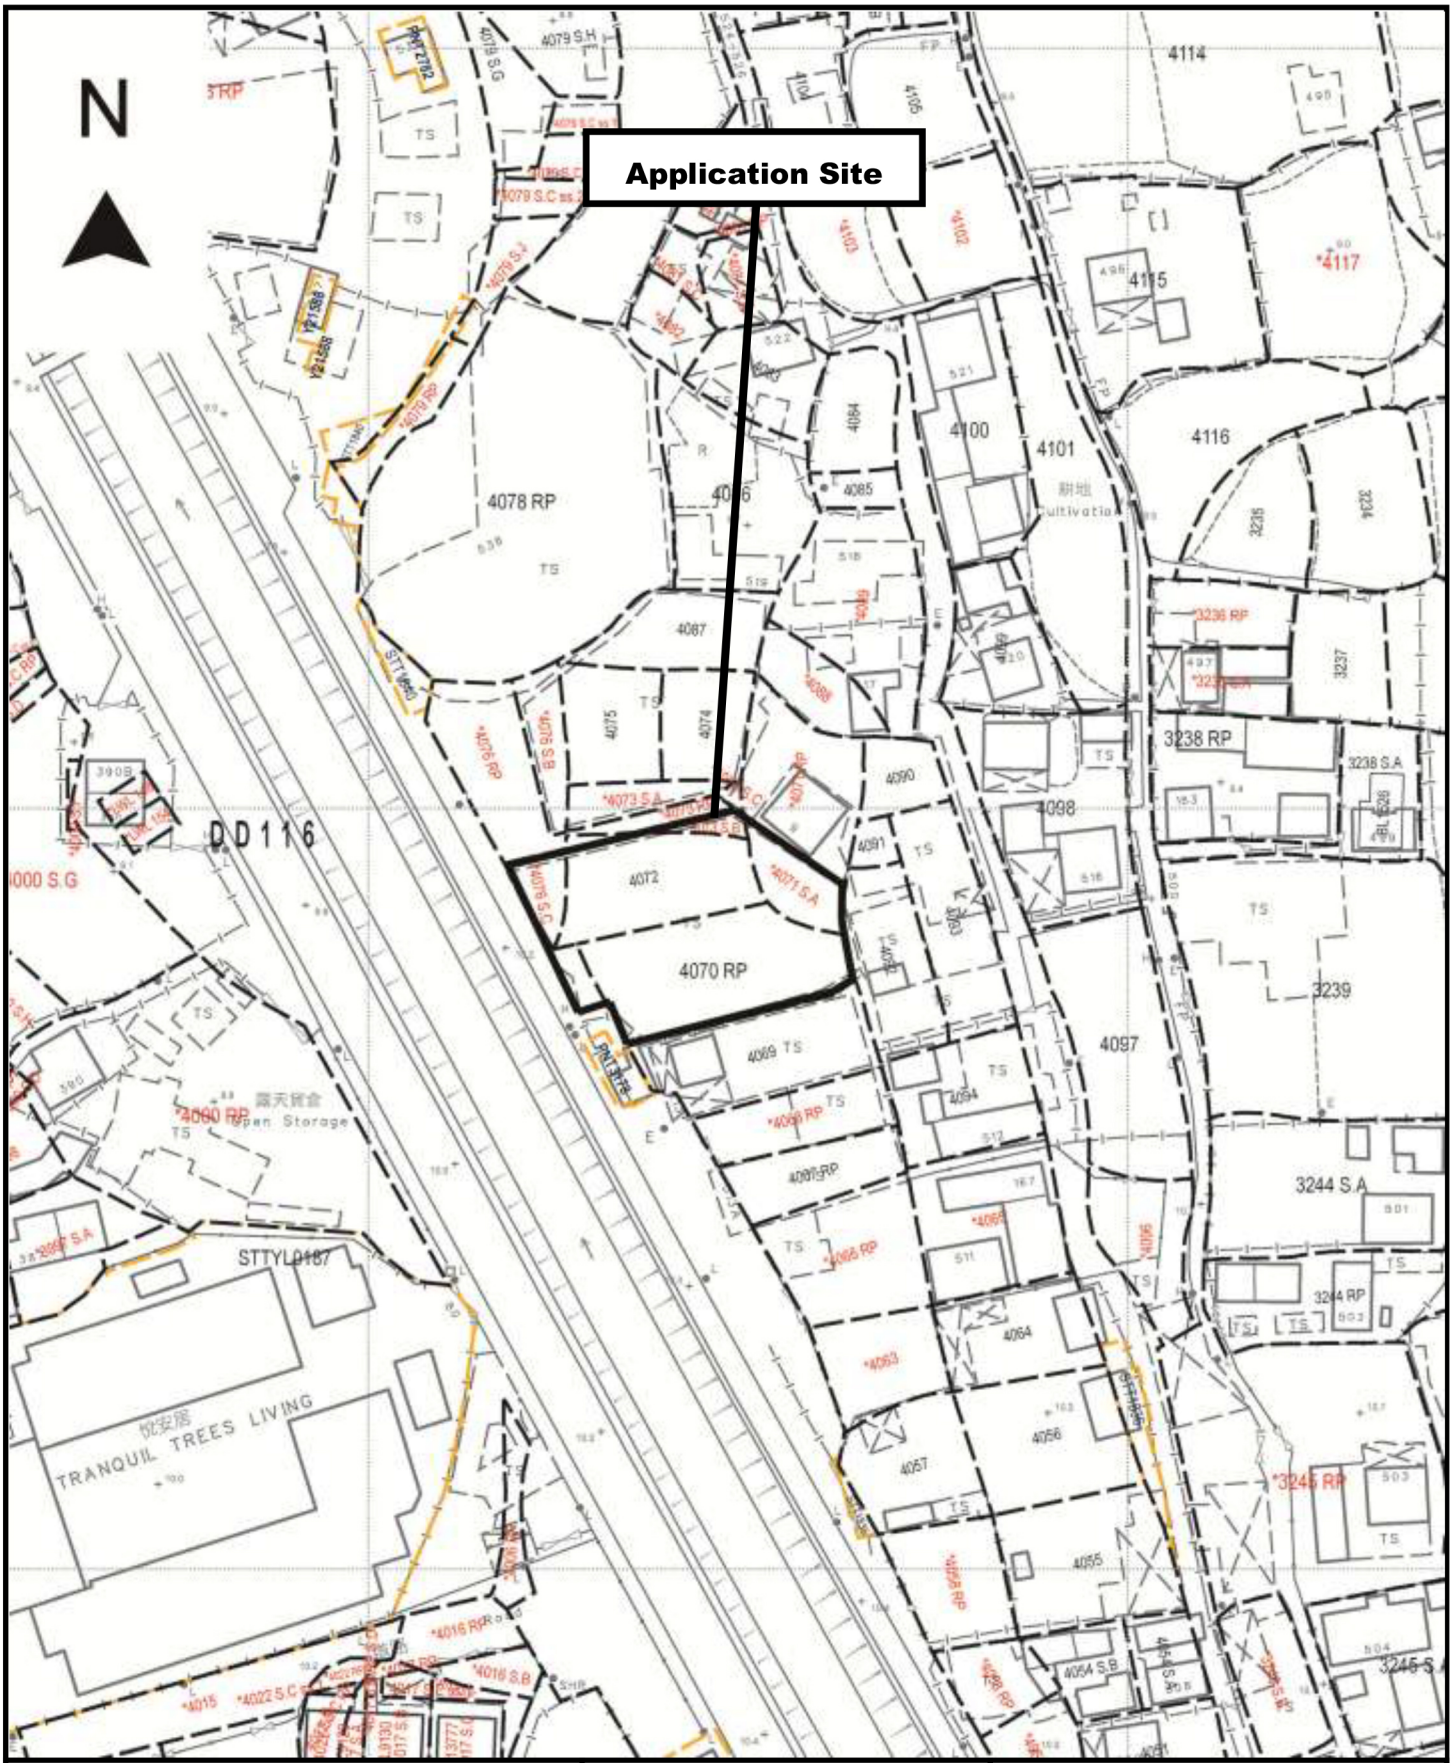


Project 項目名稱:

Temporary Shop & Services for a Period of 3 Years at Lots 4070 RP, 4071 S.A, 4072 (Part), 4073 S.B & 4076 S.C in D.D. 116 & Adjoining Government Land, Tai Kei Leng, Yuen Long, New Territories

Drawing Title 圖目:

Application Site


Drawing No. 圖號:

Figure 1

Remarks 備註:


Scale 比例:

1:1000

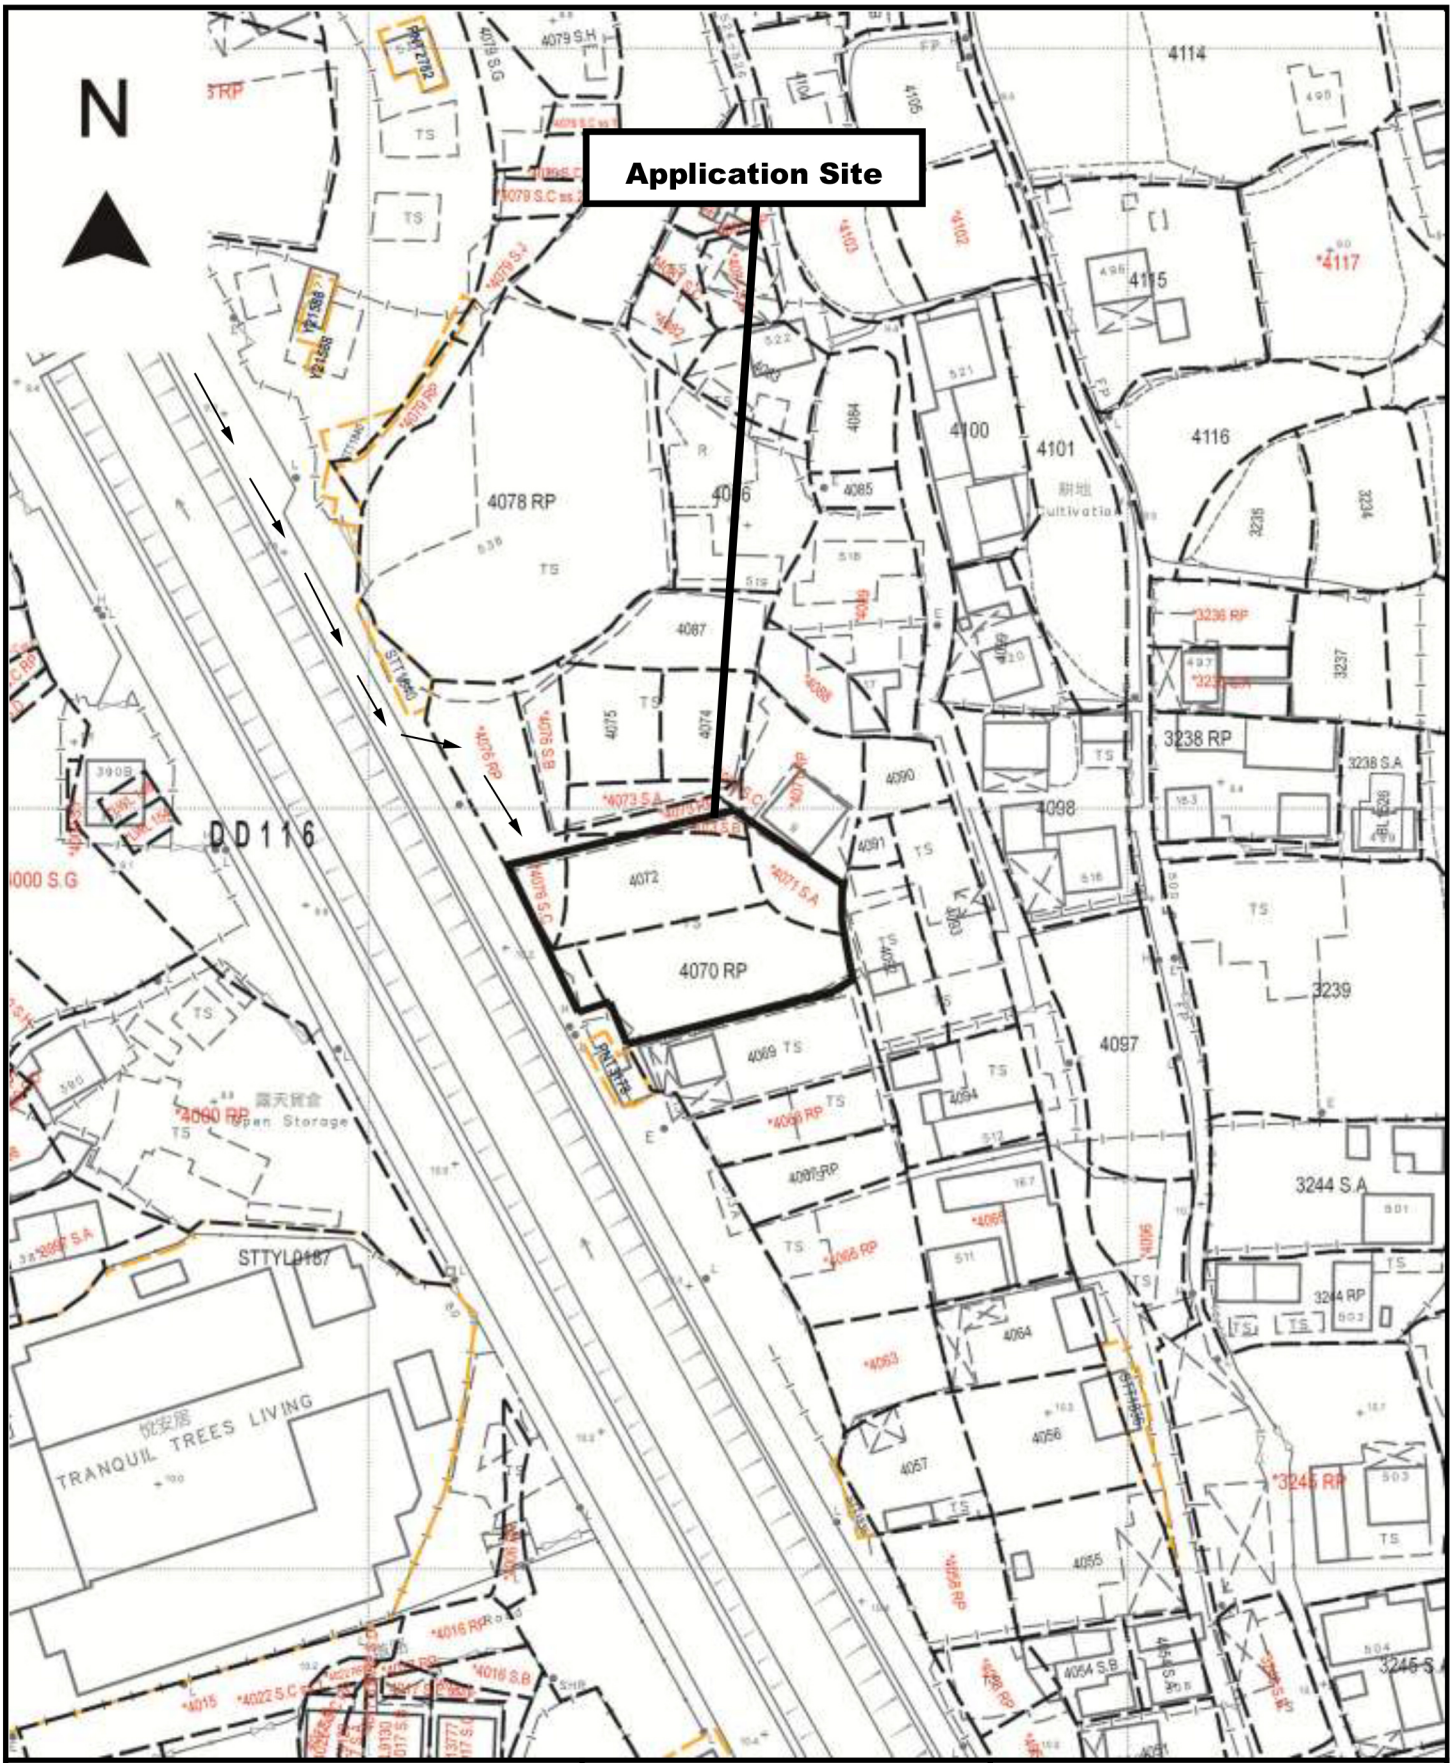

Project 項目名稱: Temporary Shop & Services for a Period of 3 Years at Lots 4070 RP, 4071 S.A, 4072 (Part), 4073 S.B & 4076 S.C in D.D. 116 & Adjoining Government Land, Tai Kei Leng, Yuen Long, New Territories	Drawing Title 圖目: Vehicular Access Plan	Remarks 備註: → Vehicular access leading from Tai Shu Ha Road East
	Drawing No. 圖號: Figure 2	Scale 比例: 1:1000

N

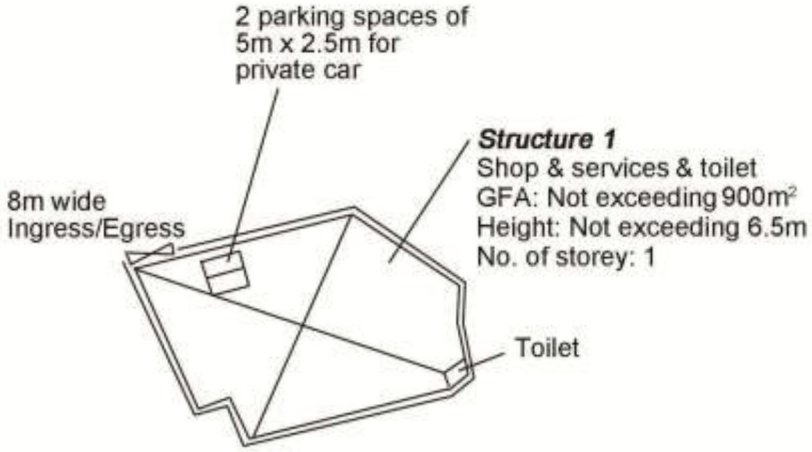

Project 項目名稱:	Drawing Title 圖目:	Remarks 備註:
Temporary Shop & Services for a Period of 3 Years at Lots 4070 RP, 4071 S.A, 4072 (Part), 4073 S.B & 4076 S.C in D.D. 116 & Adjoining Government Land, Tai Kei Leng, Yuen Long, New Territories	Proposed Layout Plan	
	Drawing No. 圖號: Figure 3	Scale 比例: 1:1000