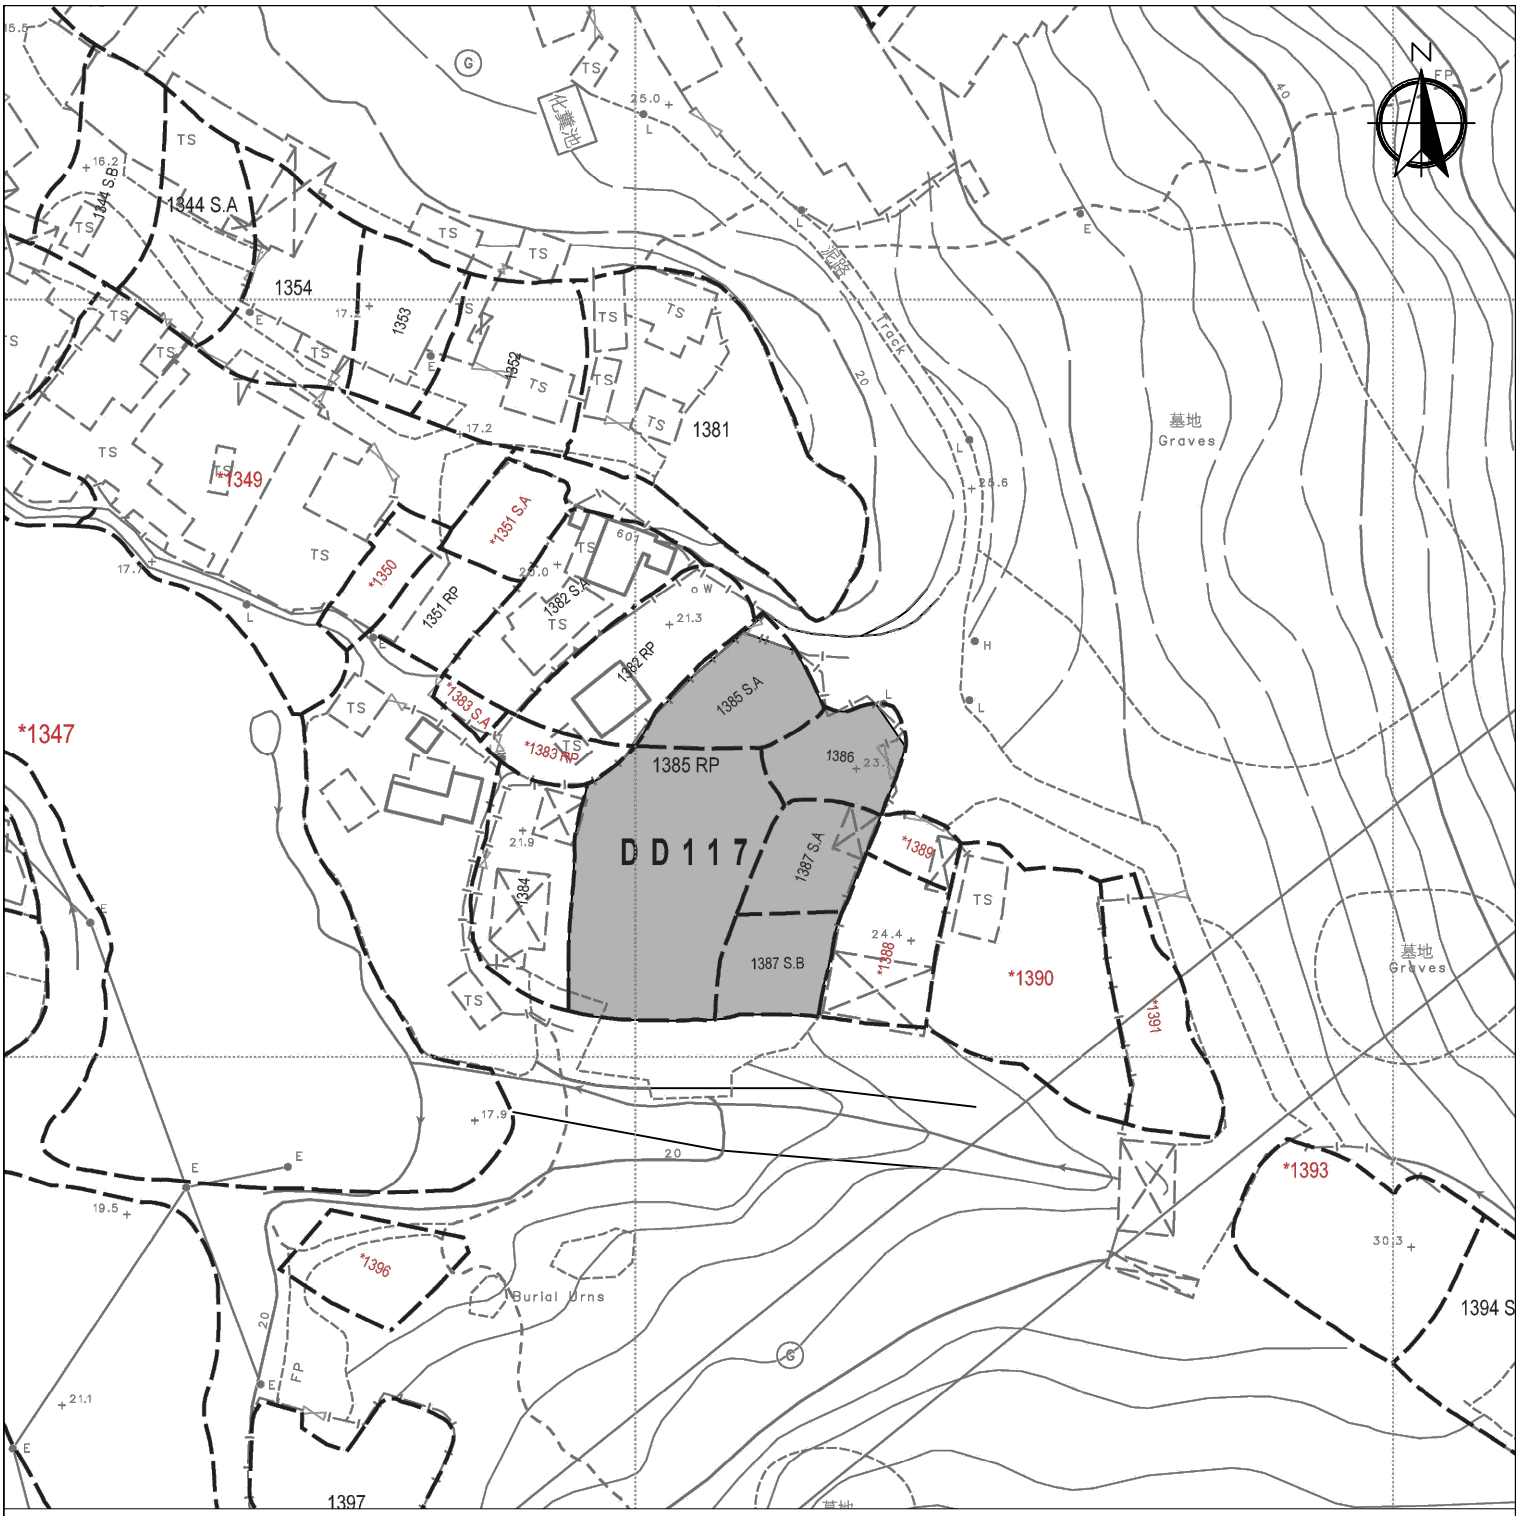



Legend:

Application Site 申請範圍

Appendix 1 Location: DD 117 Lot 1385 S.A (Part) 1385 RP, 1386 (Part), 1387 S.A, 1387 S.B OZP: S/YL-TT/20 District: Tai Tong Zoning: Agriculture Date: 14 October 2026	Location 位置圖 擬議臨時露天存放連附屬設施 及相關填土工程(為期3年) Proposed Temporary Open Storage with Ancillary Facilities and Associated Filling of Land For a Period of 3 Years	SCALE 1:1000 @A4 For Identification Only Drawing No.: 1

Proposed Structures Details

	Structures	Gross Floor Area (GFA)	Height (Not Exceeding)	No. of Storey	Unit(s)
O	Ancillary Office	About 11m x 9.5m = 104.5 m^2	3.5m	1	1
S1	Ancillary Storage (S1)	About 5m x 6.1m = 30.5 m^2	3.5m	1	1
	Open Shed (Between S1 and O)	About 1m x 8.3m = 8.3 m^2	3.5m		1
	Total Non-Domestic GFA	About 143.3 m^2			
	LGV L/UL Space	7m x 3.5m			1

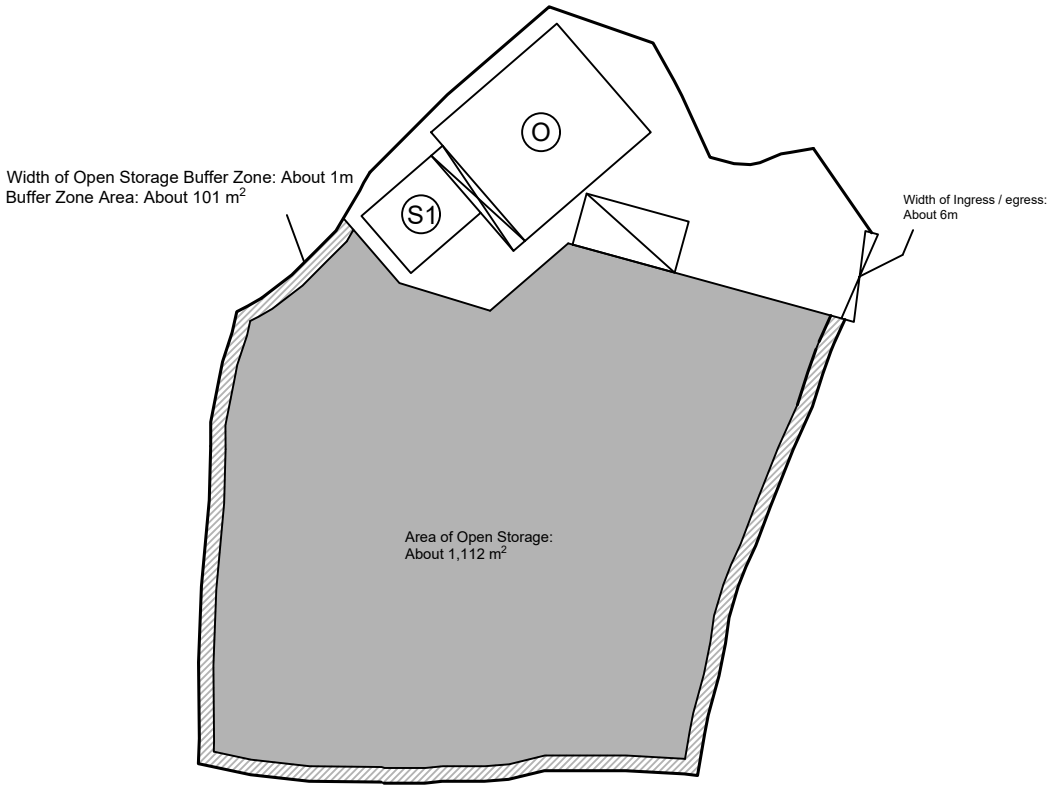

Legend:

- Ingress/egress (Width: About 6m)
- Open Storage (OS) Area
- Buffer Zone for OS Area
- Proposed Structures
- Open Shed
- LGV L/UL Space

Total Area: 1,615.2 m^2 (About)
Covered Area: 143.3 m^2 (About)
Uncovered Area: 1,471.9 m^2 (About)
Non-Domestic GFA: 143.3 m^2 (About)
Nos. of Proposed Structures: 3

Appendix 2

Location: DD 117 Lot 1385 S.A (Part)
1385 RP, 1386 (Part),
1387 S.A, 1387 S.B

OZP: S/YL-TT/20
District: Tai Tong
Zoning: Agriculture

Date: 4 November 2026

Proposed Layout Plan
擬議佈局平面圖

擬議臨時露天存放連附屬設施
及相關填土工程(為期3年)

Proposed Temporary Open Storage with Ancillary Facilities and Associated Filling of Land For a Period of 3 Years


SCALE

1:500

@A4

For Identification Only


Drawing No.: 2

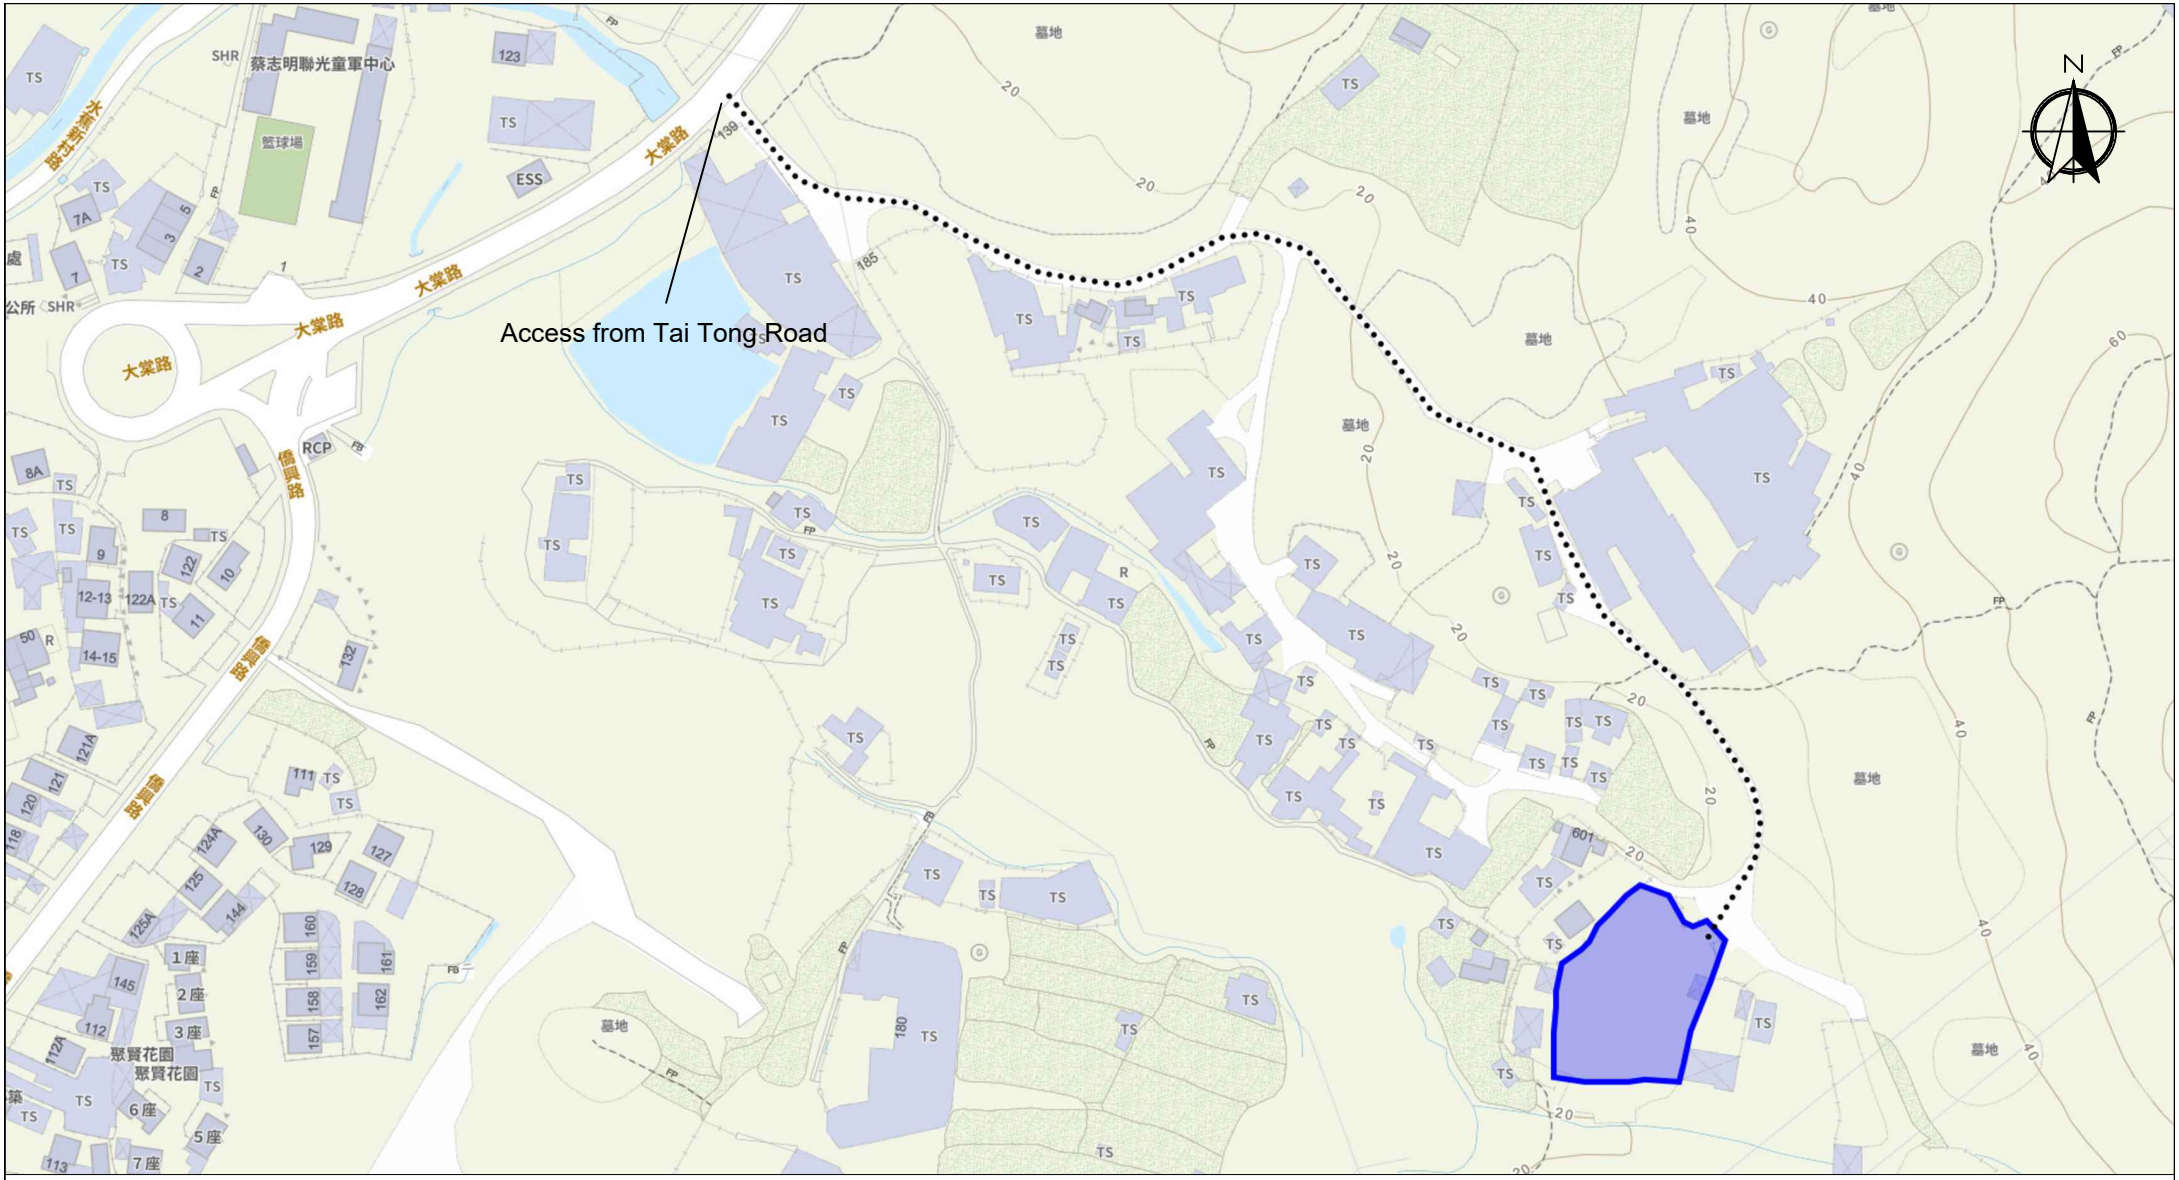

Scale: Undefined @A4

Captured from map.gov.hk on 28th October 2024

Appendix 3 Existing Vehicular Access	Location: D.D. 117 Lot 1385 S.A (Part), 1385 RP, 1386 (Part), 1387 S.A and 1387 S.B OZP: S/YL-TT/20 District: Tai Tong Zoning: Agriculture	Project: Proposed Temporary Open Storage with Ancillary Facilities and Associated Filling of Land for a Period of 3 Years	Width of Unnamed Road: 3-5m (About) with passing place Map Legend: ●●●●● Road Path Site Boundary	Drawing No.: 3 For Identification Only Date: 20/10/2026

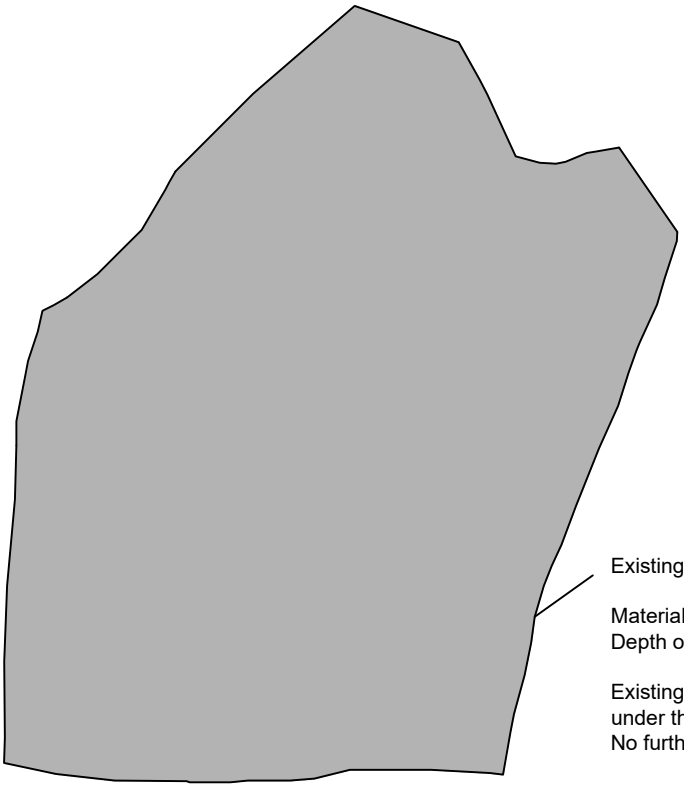

Existing Site Level: +23.4 mPD (About)

Material of Filling: Concrete
Depth of Filling: 0.3 m (About)

Existing Filling of Land has been completed
under the Planning Application No. A/YL-TT/691.
No further filling of land under this planning application.


Paved Area: About 1,615.2 m^2

Legend:

Paved Area 已平整範圍

Appendix 4 Location: DD 117 Lot 1385 S.A (Part) 1385 RP, 1386 (Part), 1387 S.A, 1387 S.B OZP: S/YL-TT/20 District: Tai Tong Zoning: Agriculture Date: 14 October 2026	Paved Area 已平整位置圖 擬議臨時露天存放連附屬設施 及相關填土工程(為期3年) Proposed Temporary Open Storage with Ancillary Facilities and Associated Filling of Land For a Period of 3 Years	SCALE 1:500 @A4 For Identification Only Drawing No.: 4-01


Vehicle In

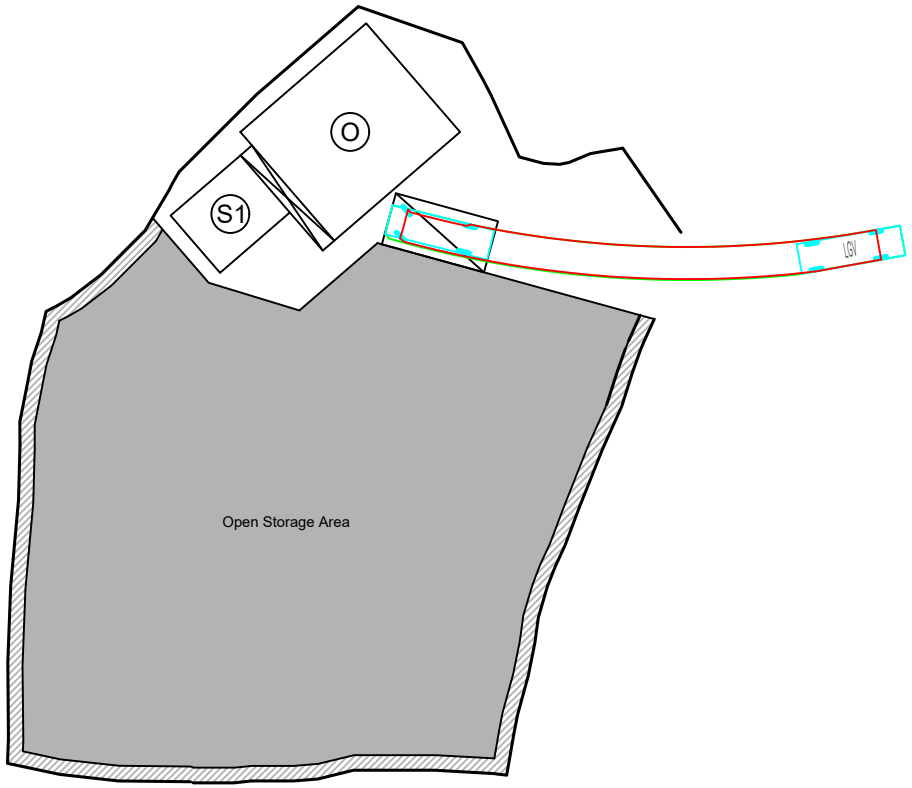

Swept Path Analysis

Type of Vehicle : Light Goods Vehicle
Dimension of Vehicle : 2 m (W) x 7 m (L)

Vehicle Out

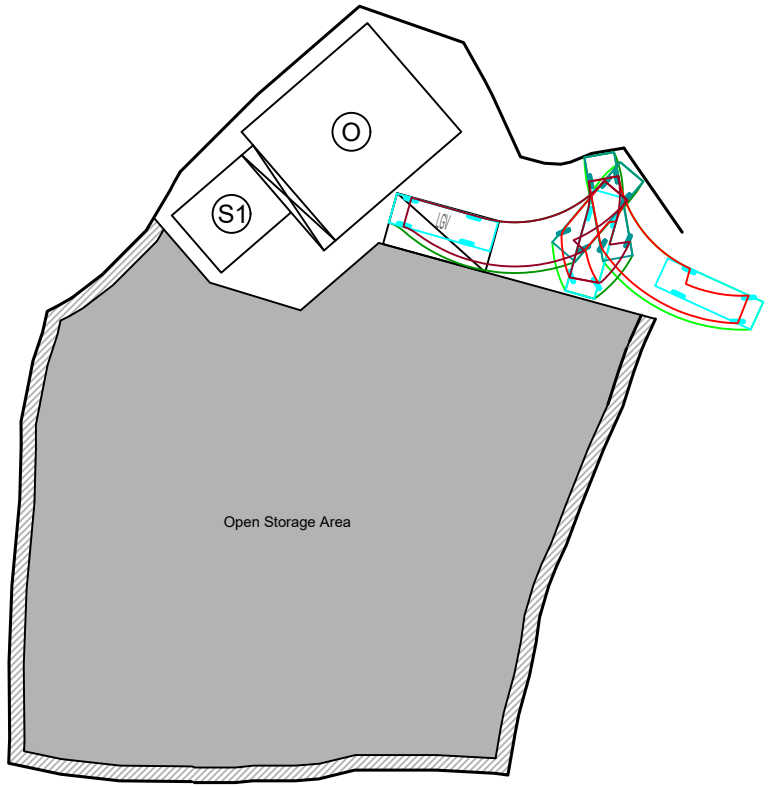

Swept Path Analysis

Type of Vehicle : Light Goods Vehicle
Dimension of Vehicle : 2 m (W) x 7 m (L)

N

Scale: 1:500 @A4

Appendix 5 Swept Path Analysis	Location: D.D. 117 Lot 1385 S.A (Part), 1385 RP, 1386 (Part), 1387 S.A and 1387 S.B OZP: S/YL-TT/20 District: Tai Tong Zoning: Agriculture	Project: Proposed Temporary Open Storage with Ancillary Facilities and Associated Filling of Land for a Period of 3 Years	Legend: LGV L/UL Space Open Storage (OS) Area	Drawing No.: 5 For Identification Only Date: 24/10/2026