PLAN 2

NET AREA:
80.35m² + 8.78m² (OSA)
= **89.13m²**

GOVERNMENT LAND

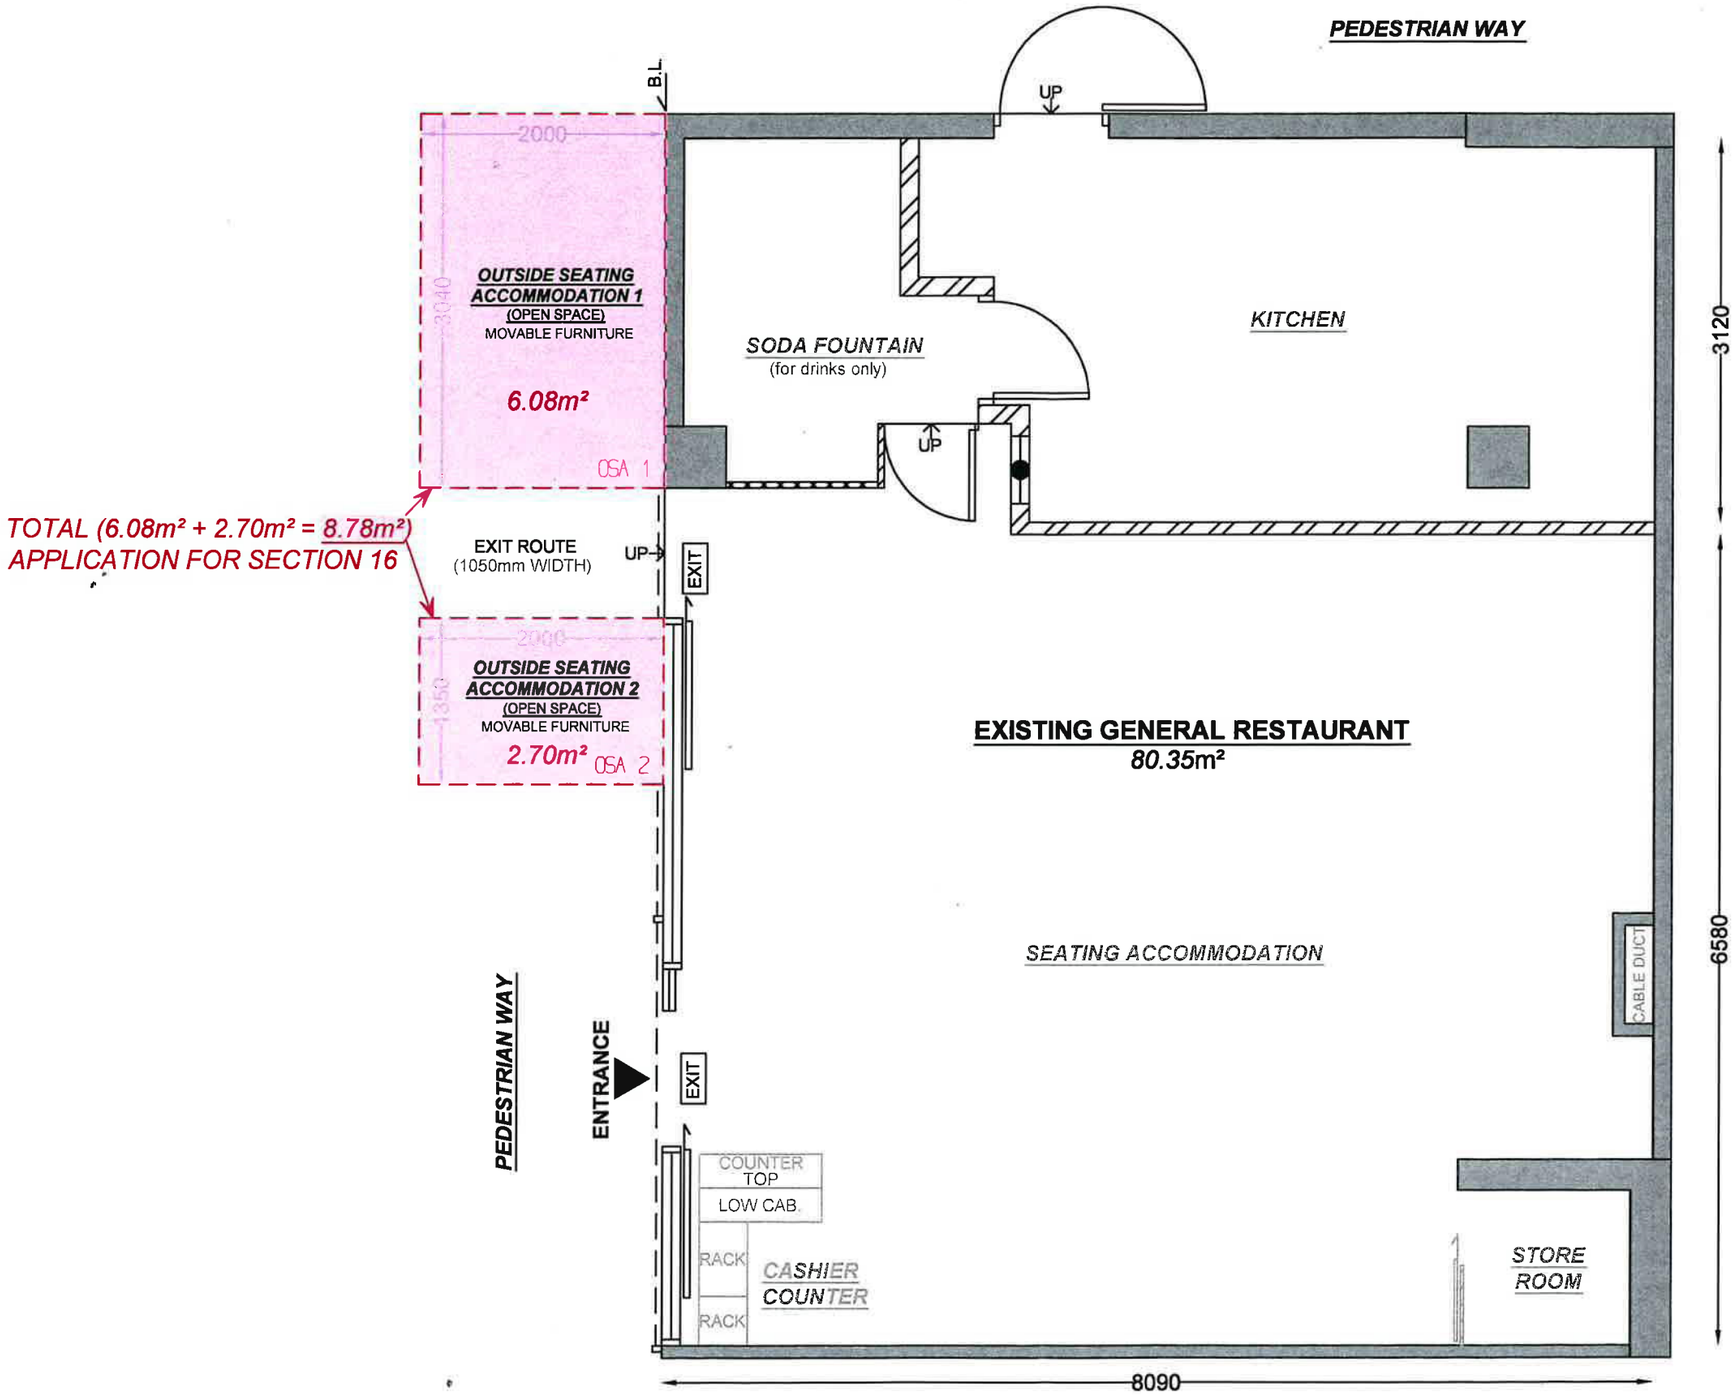

N

卓高牌照顧問有限公司 卓高測量師行 SENIOR CONSULTANT LIMITED SENIOR SURVEYING [redacted]	Project : THE GOVERNMENT LAND IN FRONT OF SHOP NO.9 AND THE OUTSIDE SEATING ACCOMMODATION AT SHOP FRONT, G/F., LAI HUNG GARDEN, 1 TAK KWAI TSUEN ROAD, HUNG SHUI KIU, YUEN LONG, NEW TERRITORIES	Drawing Title : PROPOSED LAYOUT PLAN	Date : 29 APR, 2026
			Drawn By : CYRUS
			Check By : S.H.CHAN
	APPLICATION FOR SECTION 16 OF TOWN PLANNING BOARD	Drawing No : LP-3388-3682-1	Scale : 1:50(A3)