

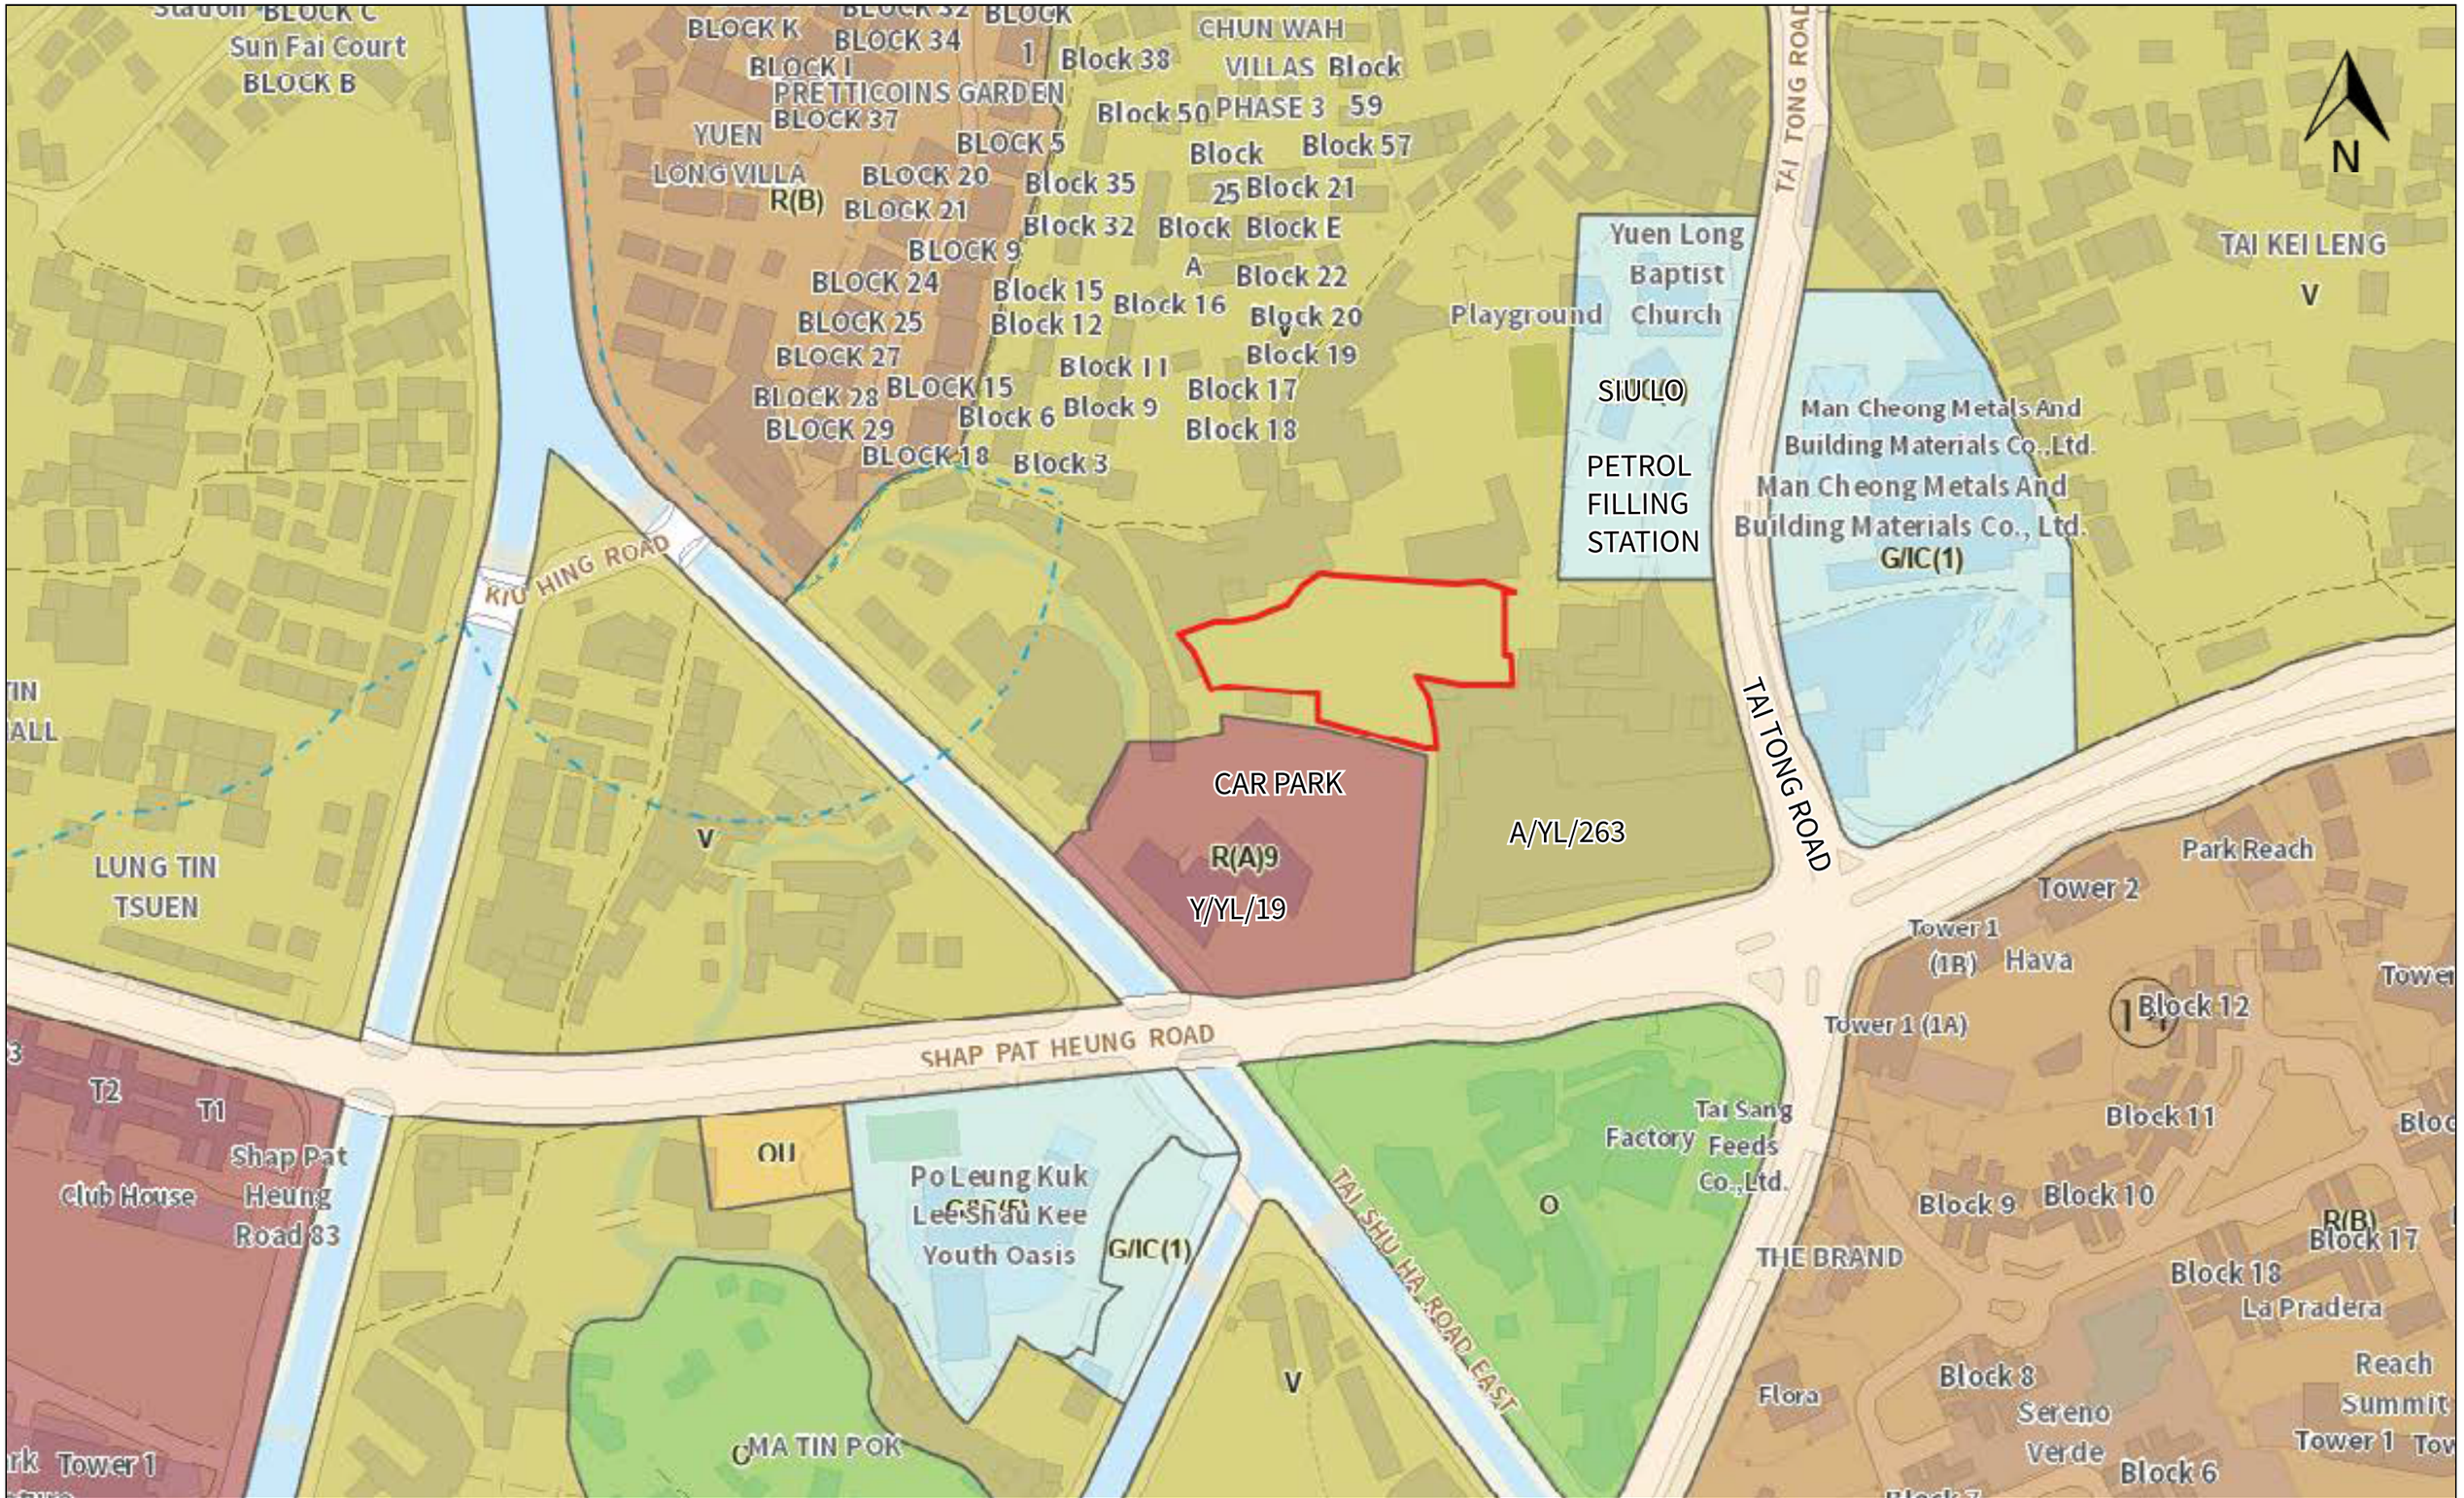


DRAWING TITLE: LOCATION PLAN	**LEGEND:** APPLICATION BOUNDARY VILLAGE ENVIRON	**SCALE:** N.T.S	**PREPARED BY:** DeSPACE (International) Limited
DRAWING NO.: FIGURE 1		**DATE:** OCT 2026	

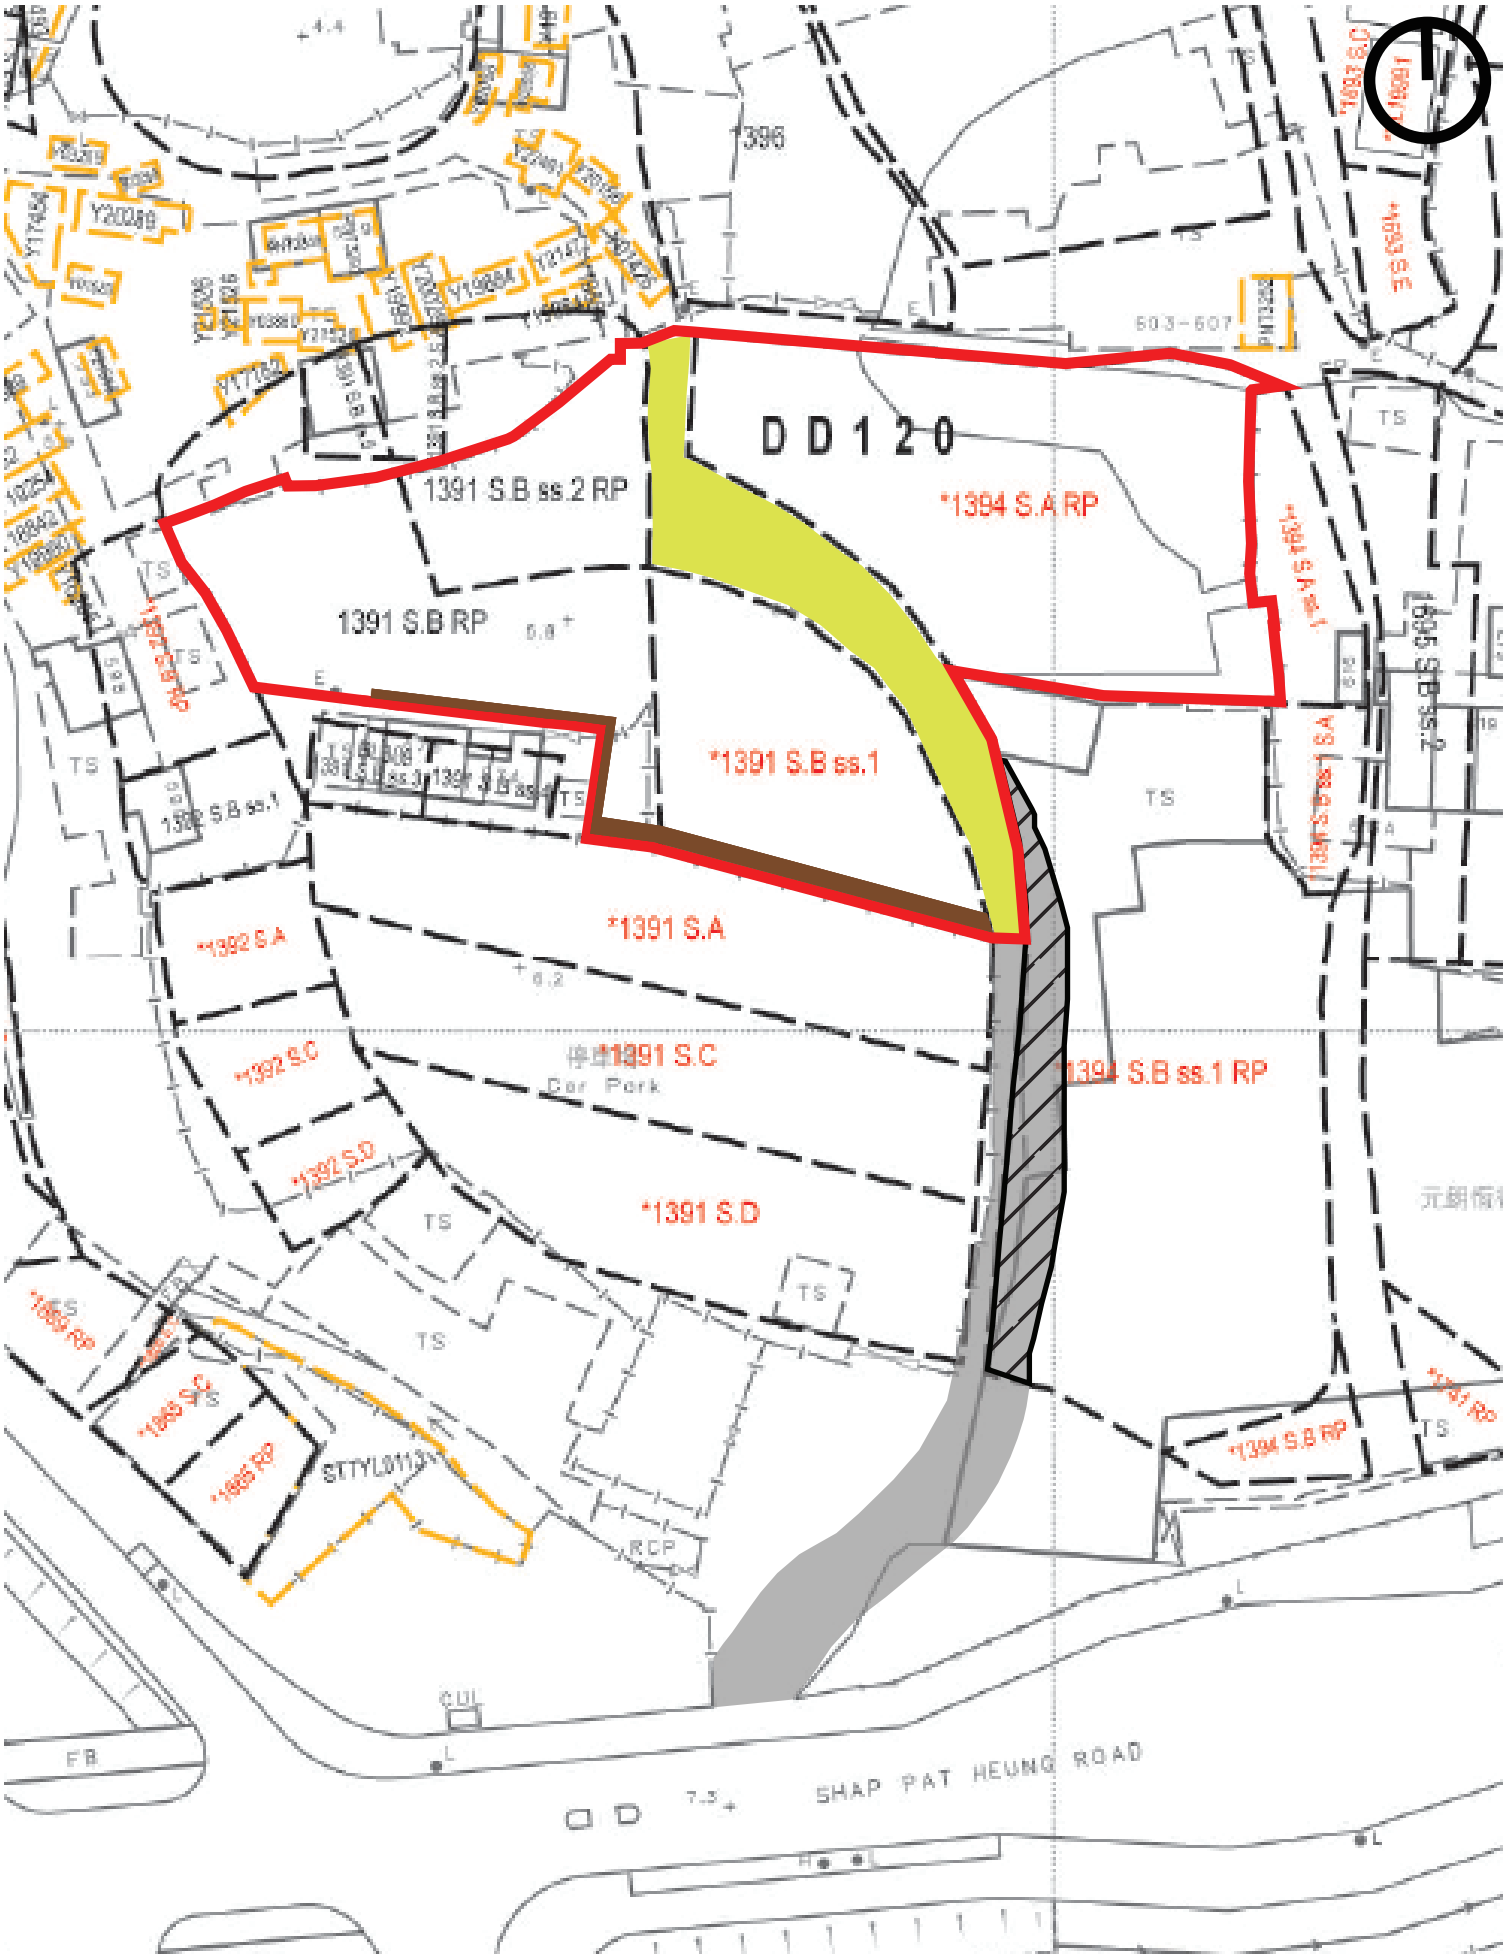

DRAWING TITLE: Lot Index Plan	**LEGEND:** Application Boundary; Government Land; Right of Way/Consent to be obtained; Proposed 2m-wide Alternative Path; Existing Access Road	**SCALE:** N.T.S	**PREPARED BY:** DeSPACE (International) Limited
DRAWING NUMBER: Figure 2		**DATE:** OCT 2026	

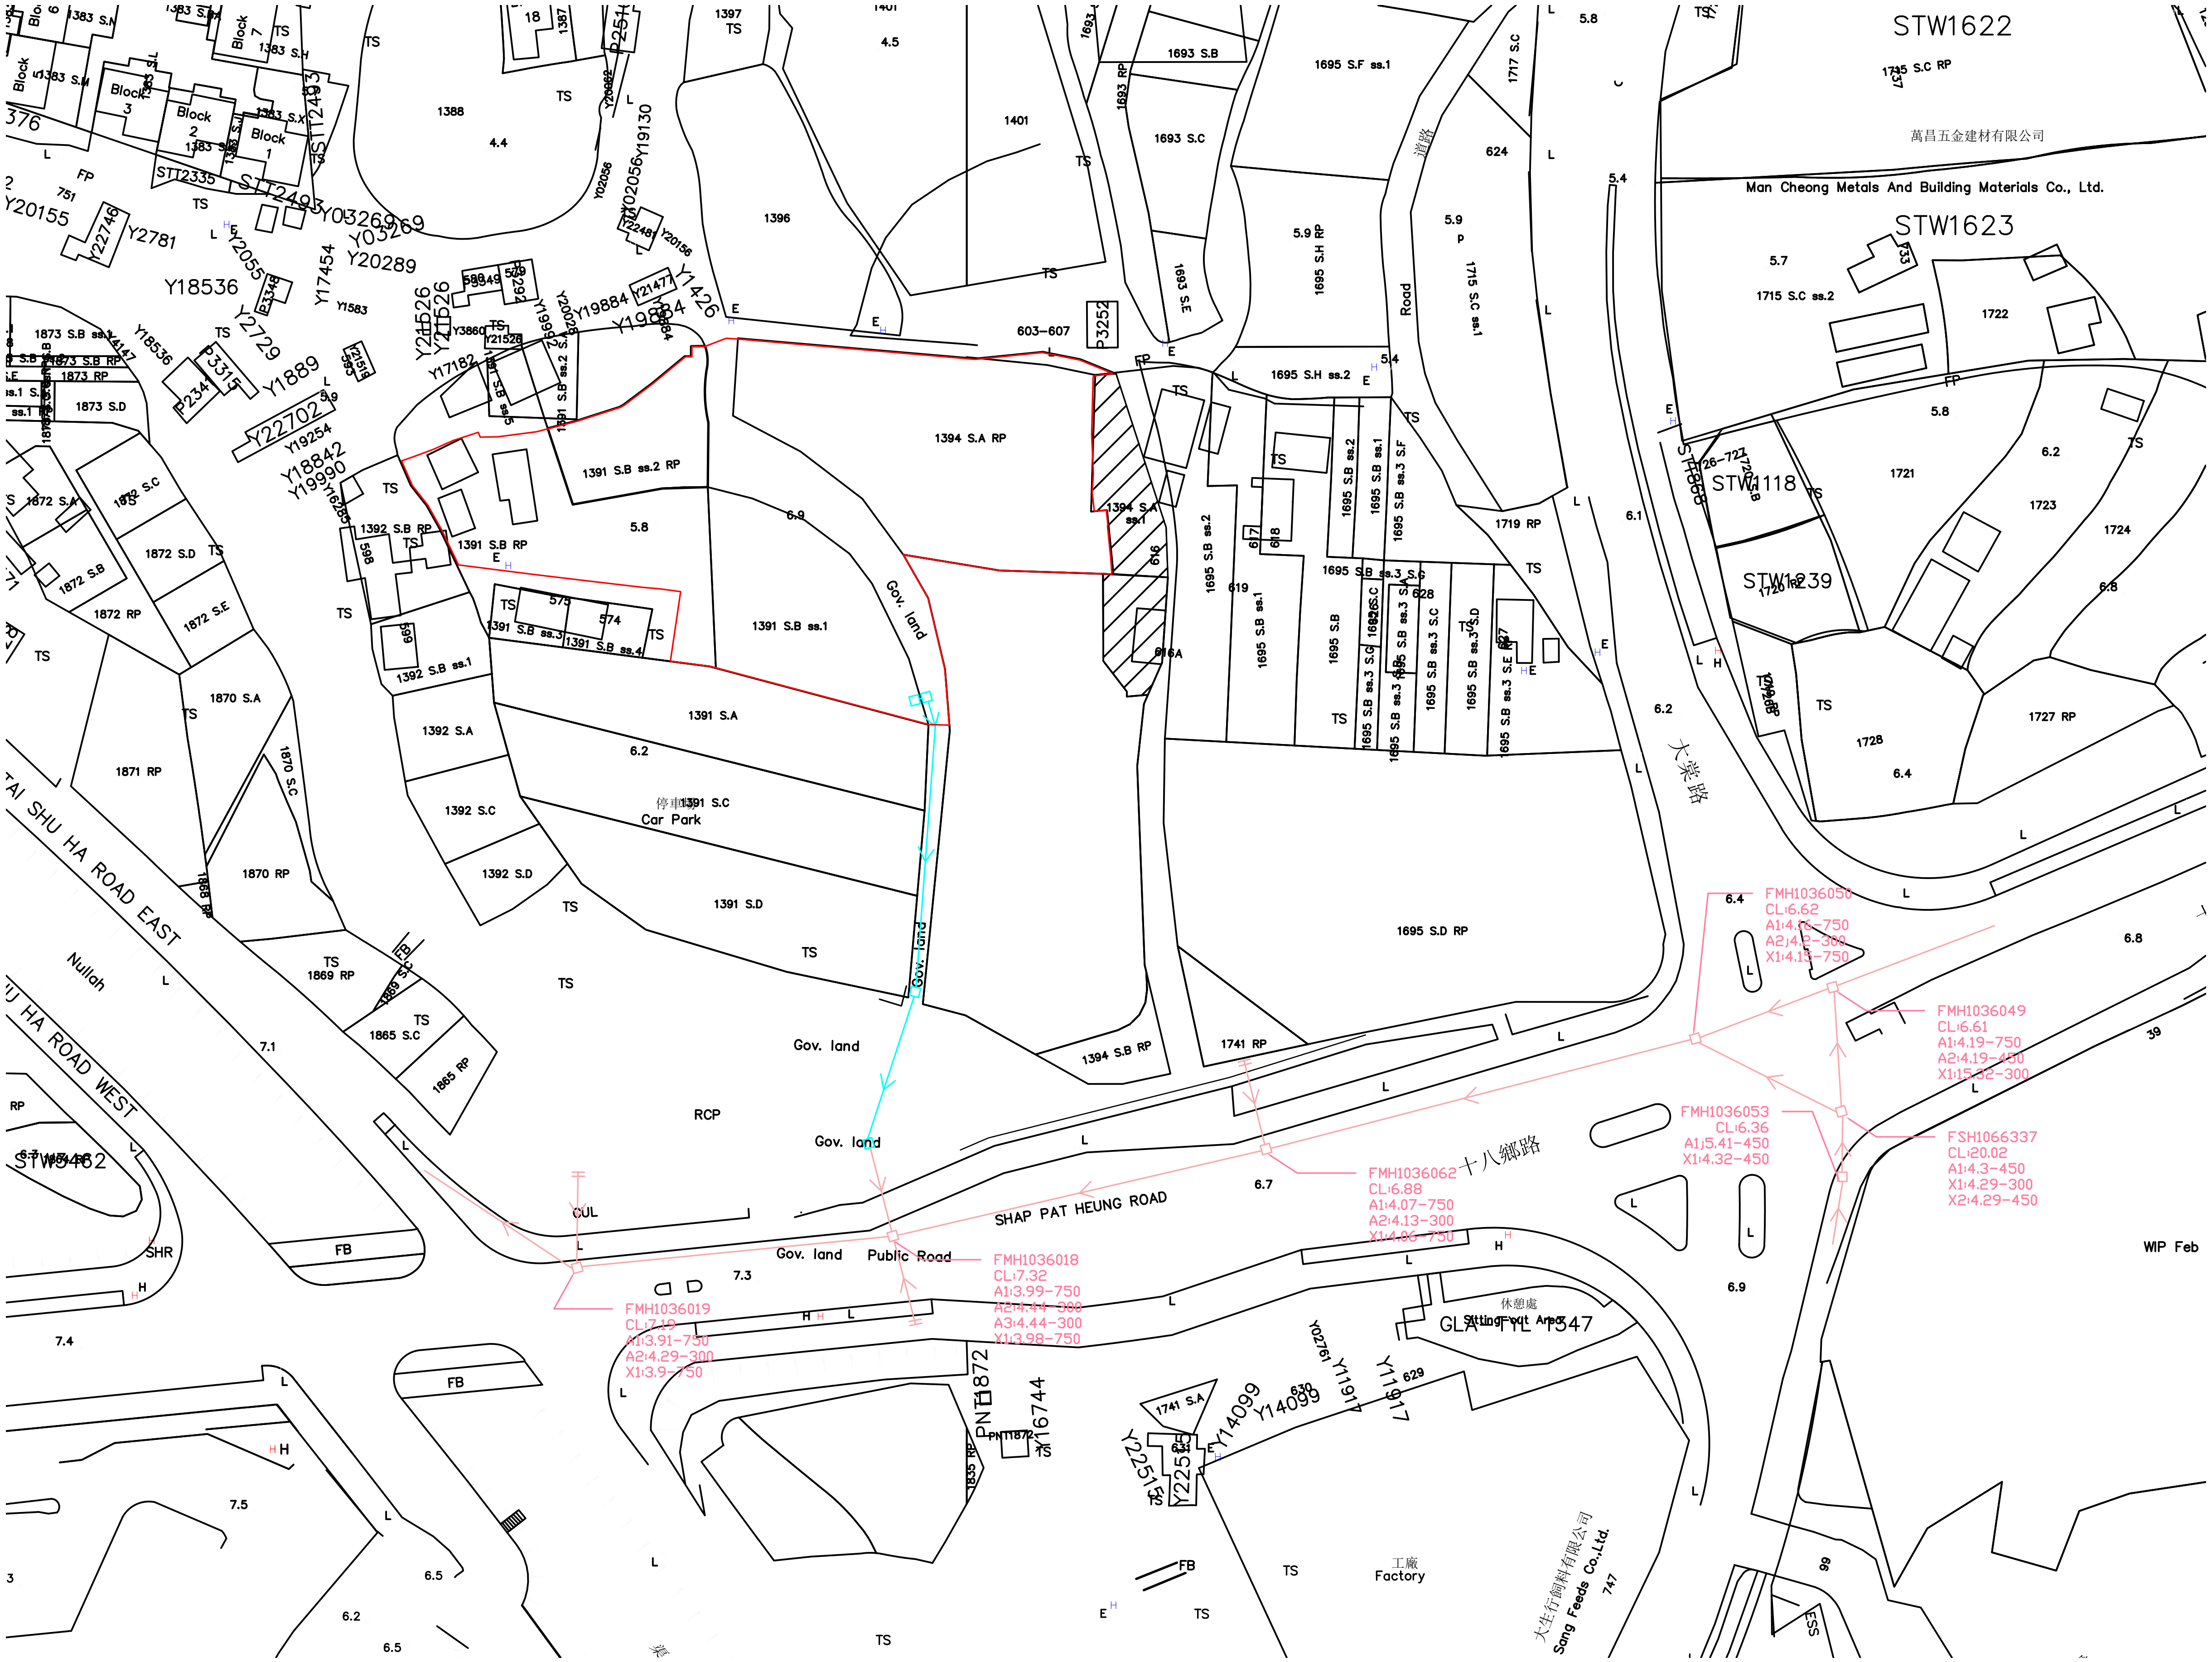

DRAWING TITLE:

SEWAGE DISPOSAL PLAN

DRAWING NUMBER:

FIGURE 3

LEGEND:

SITE BOUNDARY

PROPOSED SEWAGE PIPE

PROPOSED SEWAGE MANHOLE

EXISTING SEWAGE PIPE

EXISTING SEWAGE MANHOLE

SCALE:

N.T.S

DATE:

OCT 2026

PREPARED BY:

DeSPACE (International) Limited