
Appendix 1

Proposed Development Scheme

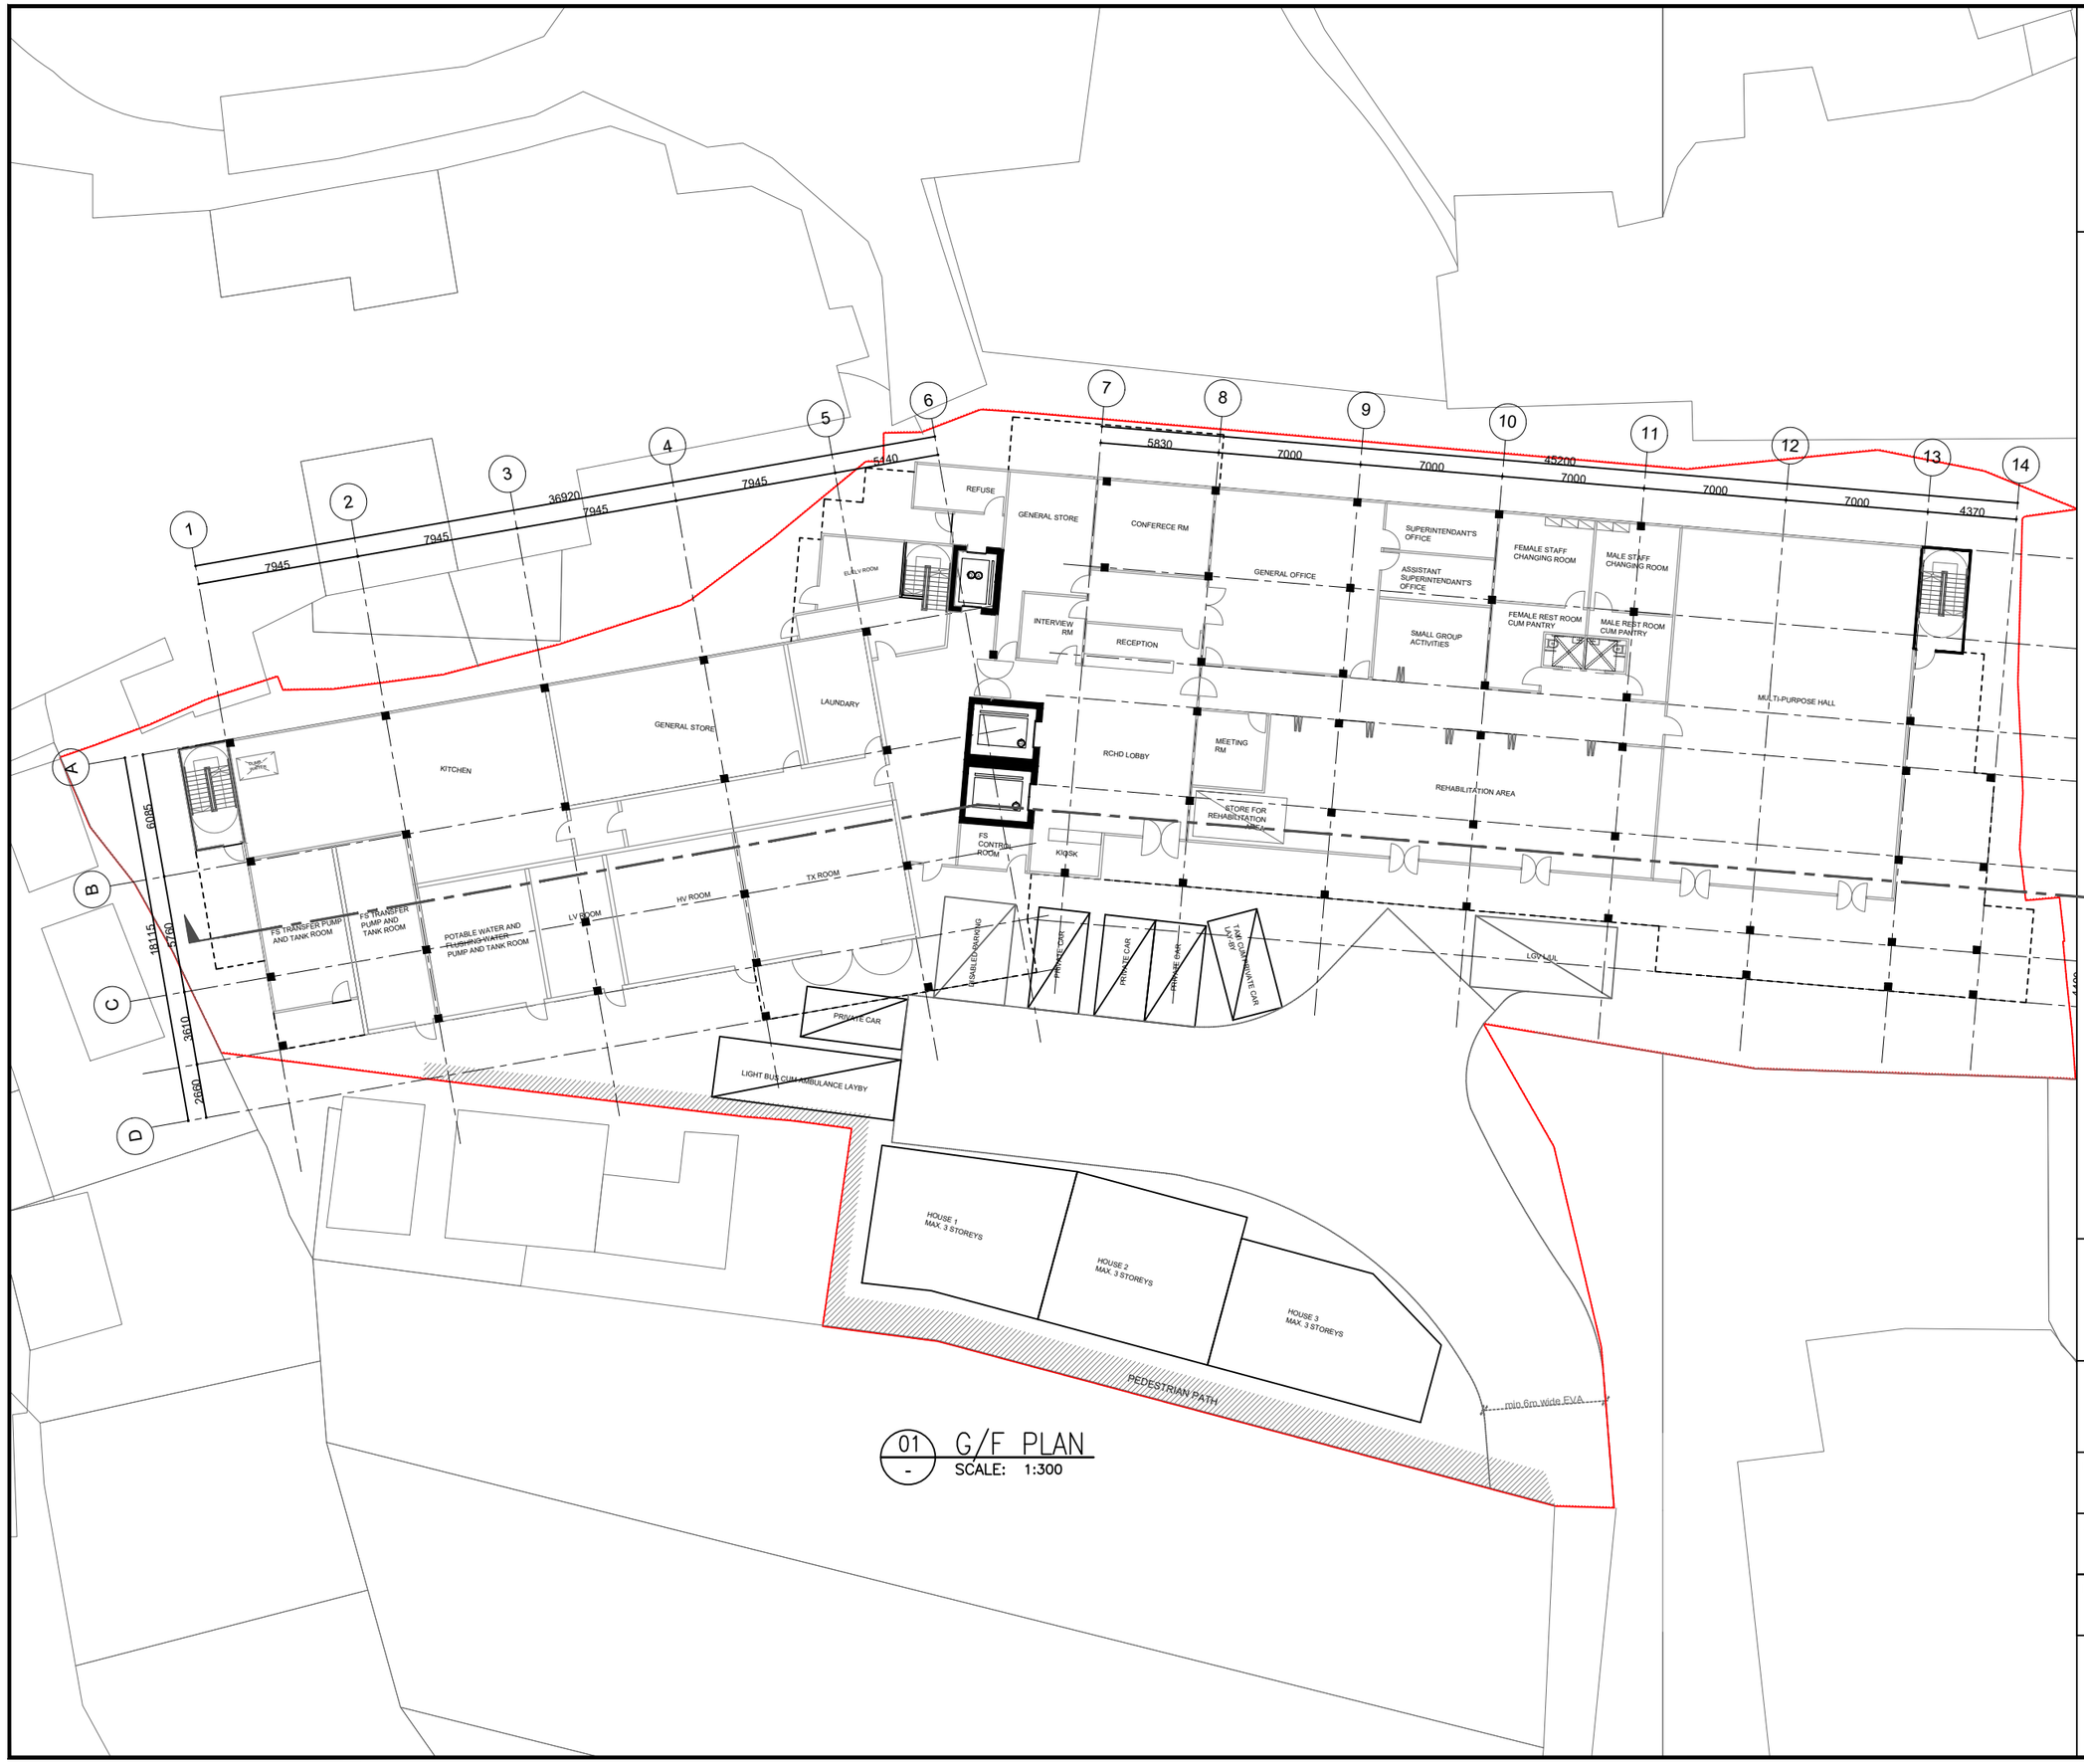

01 G/F PLAN
SCALE: 1:300

– This drawing and the contents are the copyright of I Consultants & Contracting Co. Ltd.
– No part of the drawing and the design contained herein may be reproduced without the prior written consent of a director of I Consultants & Contracting Co. Ltd.
– Do not take measurements directly from this drawing.
– Check and verify all dimensions on site.
– Read this drawing in conjunction with the specifications and all other related drawings.
– Notify the Architect immediately of any discrepancy found herein.

REV.	DESCRIPTION	DATE


PROJECT NAME
PROPOSED RCHD AT HANG HEUNG SITE C

DRAWING TITLE
G/F LAYOUT PLAN

DESIGNED BY	DRAWN BY
CP POON	E.T.
APPROVED BY	DATE
CALVIN FUNG	22-10-2026

PROJECT NO	DRAWING NO	REVISION	SCALE
–	LAY001	–	1:300@A3

I 富誠興工程有限公司
CONSULTANTS & CONTRACTING CO LTD
Room 601, 6 / F, Eastern Centre, 1065 King's Road, Quarry Bay, H. K. TEL : 852 - 2834 6888 FAX : 852 - 2838 4663

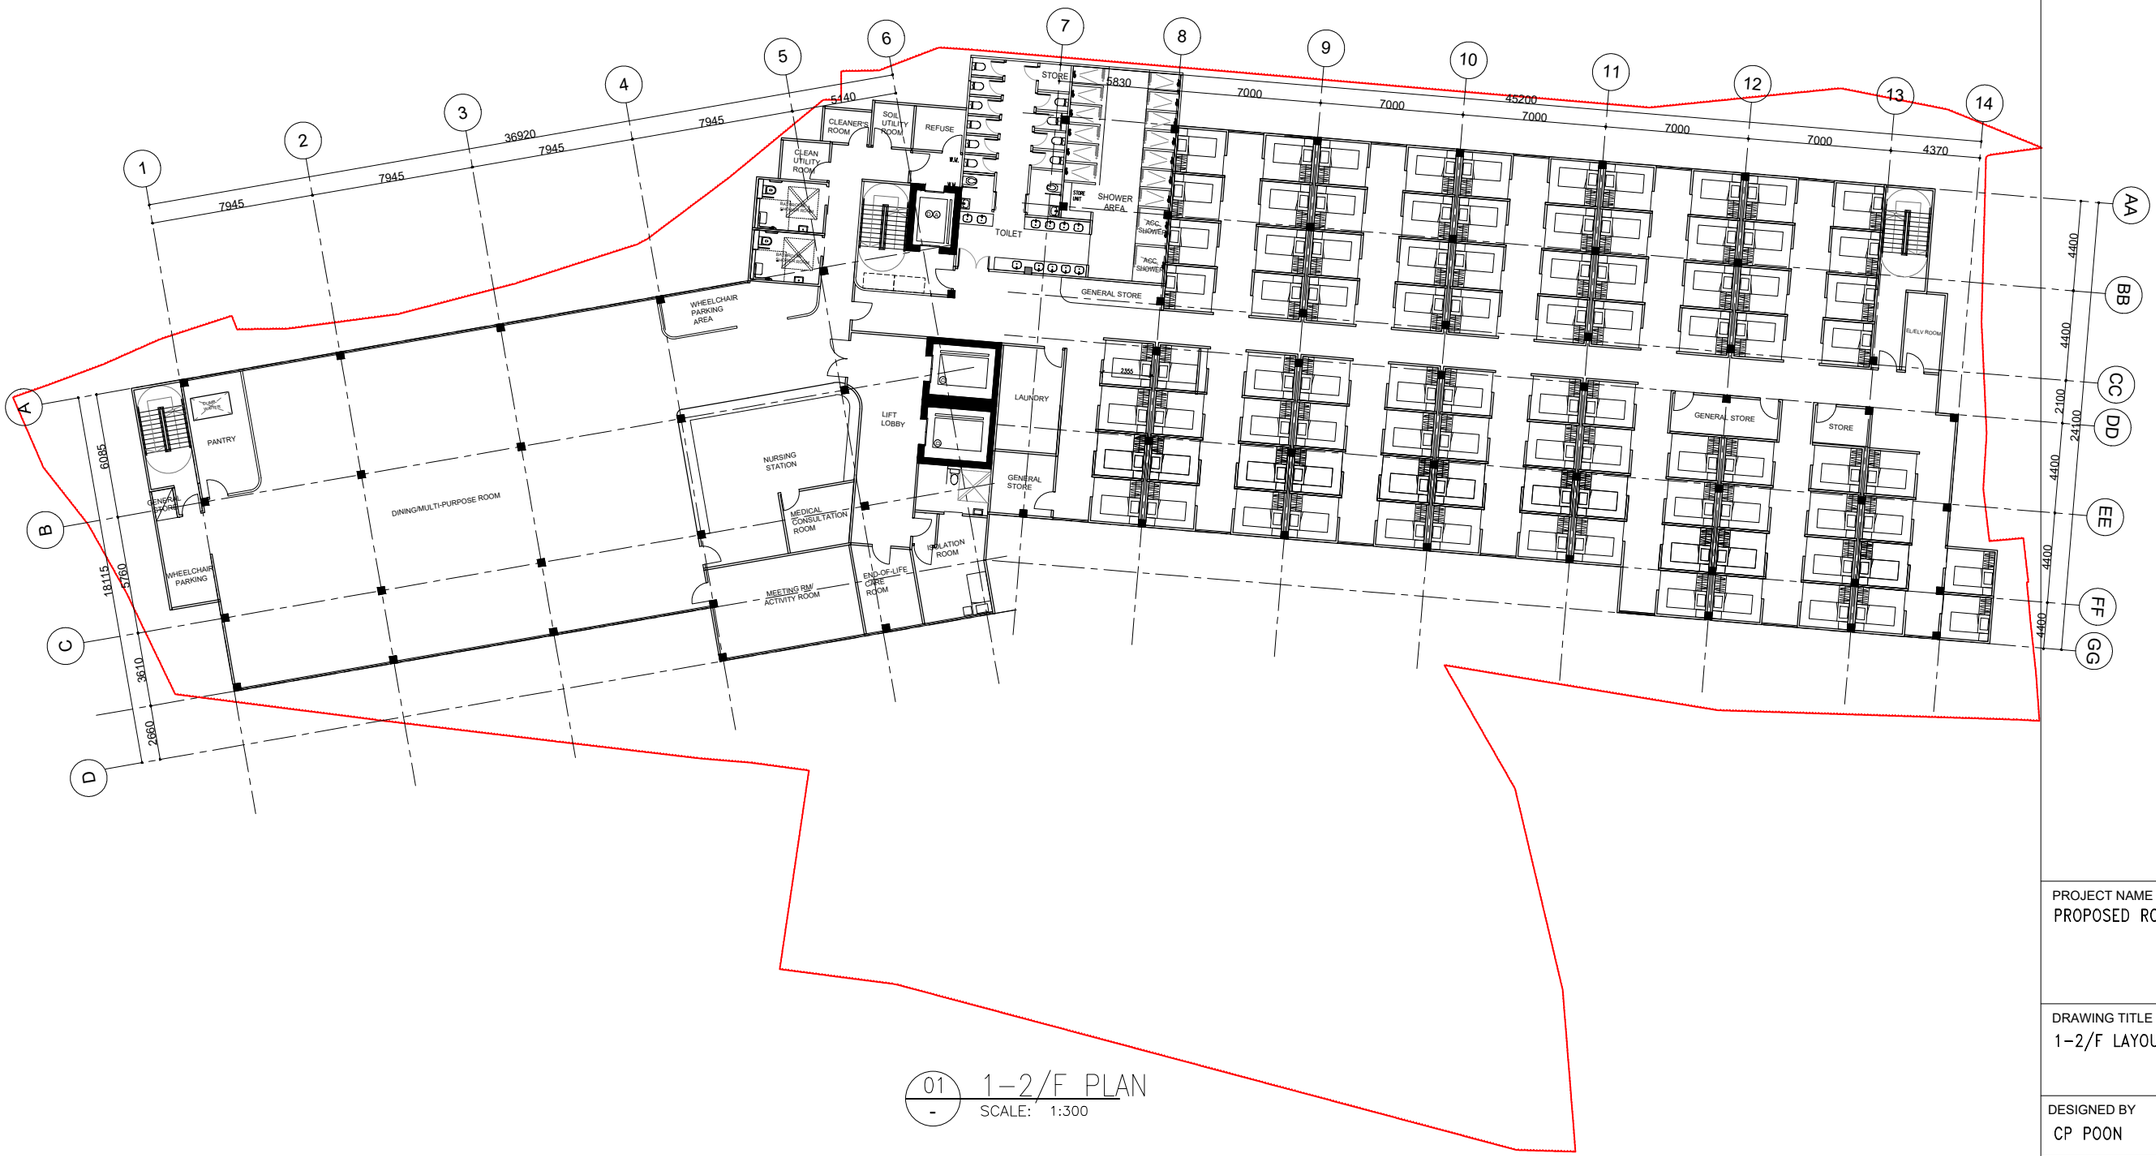

01 1-2/F PLAN
- SCALE: 1:300

- This drawing and the contents are the copyright of I Consultants & Contracting Co. Ltd.
- No part of the drawing and the design contained herein may be reproduced without the prior written consent of a director of I Consultants & Contracting Co. Ltd.
- Do not take measurements directly from this drawing.
- Check and verify all dimensions on site.
- Read this drawing in conjunction with the specifications and all other related drawings.
- Notify the Architect immediately of any discrepancy found herein.

REV.	DESCRIPTION	DATE

PROJECT NAME
PROPOSED RCHD AT HANG HEUNG SITE C

DRAWING TITLE
1-2/F LAYOUT PLAN

DESIGNED BY	DRAWN BY
CP POON	E.T.
APPROVED BY	DATE
CALVIN FUNG	22-10-2026

PROJECT NO	DRAWING NO	REVISION	SCALE
-	LAY002	-	1:300@A3

I 匯 顧 問 工 程 有 限 公 司
CONSULTANTS & CONTRACTING CO LTD
Room 601, 6 / F, Eastern Centre, 1065 King's Road, Quarry Bay, H. K. TEL : 852 - 2834 6888 FAX : 852 - 2838 4663



01 - R/F PLAN
SCALE: 1:300

- This drawing and the contents are the copyright of I Consultants & Contracting Co. Ltd.
- No part of the drawing and the design contained herein may be reproduced without the prior written consent of a director of I Consultants & Contracting Co. Ltd.
- Do not take measurements directly from this drawing.
- Check and verify all dimensions on site.
- Read this drawing in conjunction with the specifications and all other related drawings.
- Notify the Architect immediately of any discrepancy found herein.

REV.	DESCRIPTION	DATE


PROJECT NAME
PROPOSED RCHD AT HANG HEUNG SITE C

DRAWING TITLE
R/F LAYOUT PLAN

DESIGNED BY	DRAWN BY
CP POON	E.T.
APPROVED BY	DATE
CALVIN FUNG	22-10-2026

PROJECT NO	DRAWING NO	REVISION	SCALE
-	LAY003	-	1:300@A3

I 建築測工程有限公司
CONSULTANTS & CONTRACTING CO LTD
Room 601, 6/F, Eastern Centre, 1065 King's Road, Quarry Bay, H. K. TEL : 852 - 2834 6888 FAX : 852 - 2838 4663

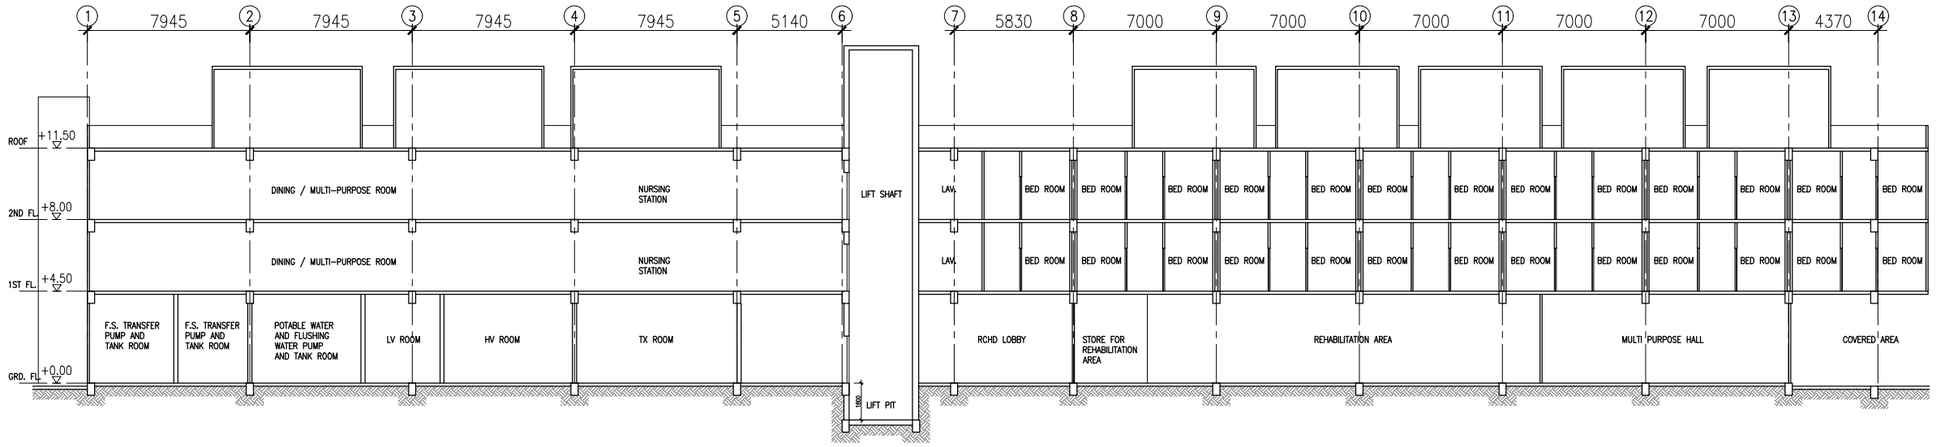

01 SECTION
\- SCALE: 1:300

- This drawing and the contents are the copyright of I Consultants & Contracting Co. Ltd.
- No part of the drawing and the design contained herein may be reproduced without the prior written consent of a director of I Consultants & Contracting Co. Ltd.
- Do not take measurements directly from this drawing.
- Check and verify all dimensions on site.
- Read this drawing in conjunction with the specifications and all other related drawings.
- Notify the Architect immediately of any discrepancy found herein.

REV.	DESCRIPTION	DATE

PROJECT NAME
PROPOSED RCHD AT HANG HEUNG SITE C

DRAWING TITLE
SECTION

DESIGNED BY	DRAWN BY
CP POON	E.T.

APPROVED BY	DATE
CALVIN FUNG	22-10-2026

PROJECT NO	DRAWING NO	REVISION	SCALE
-	SEC001	-	1:300@A3

I 創毅顧工程有限公司
CONSULTANTS & CONTRACTING CO LTD
Room 601, 6/F, Eastern Centre, 1065 King's Road, Quarry Bay, H. K. TEL : 852 - 2834 6888 FAX : 852 - 2838 4663