Annex A

Supplementary Plan for Non-Building Area

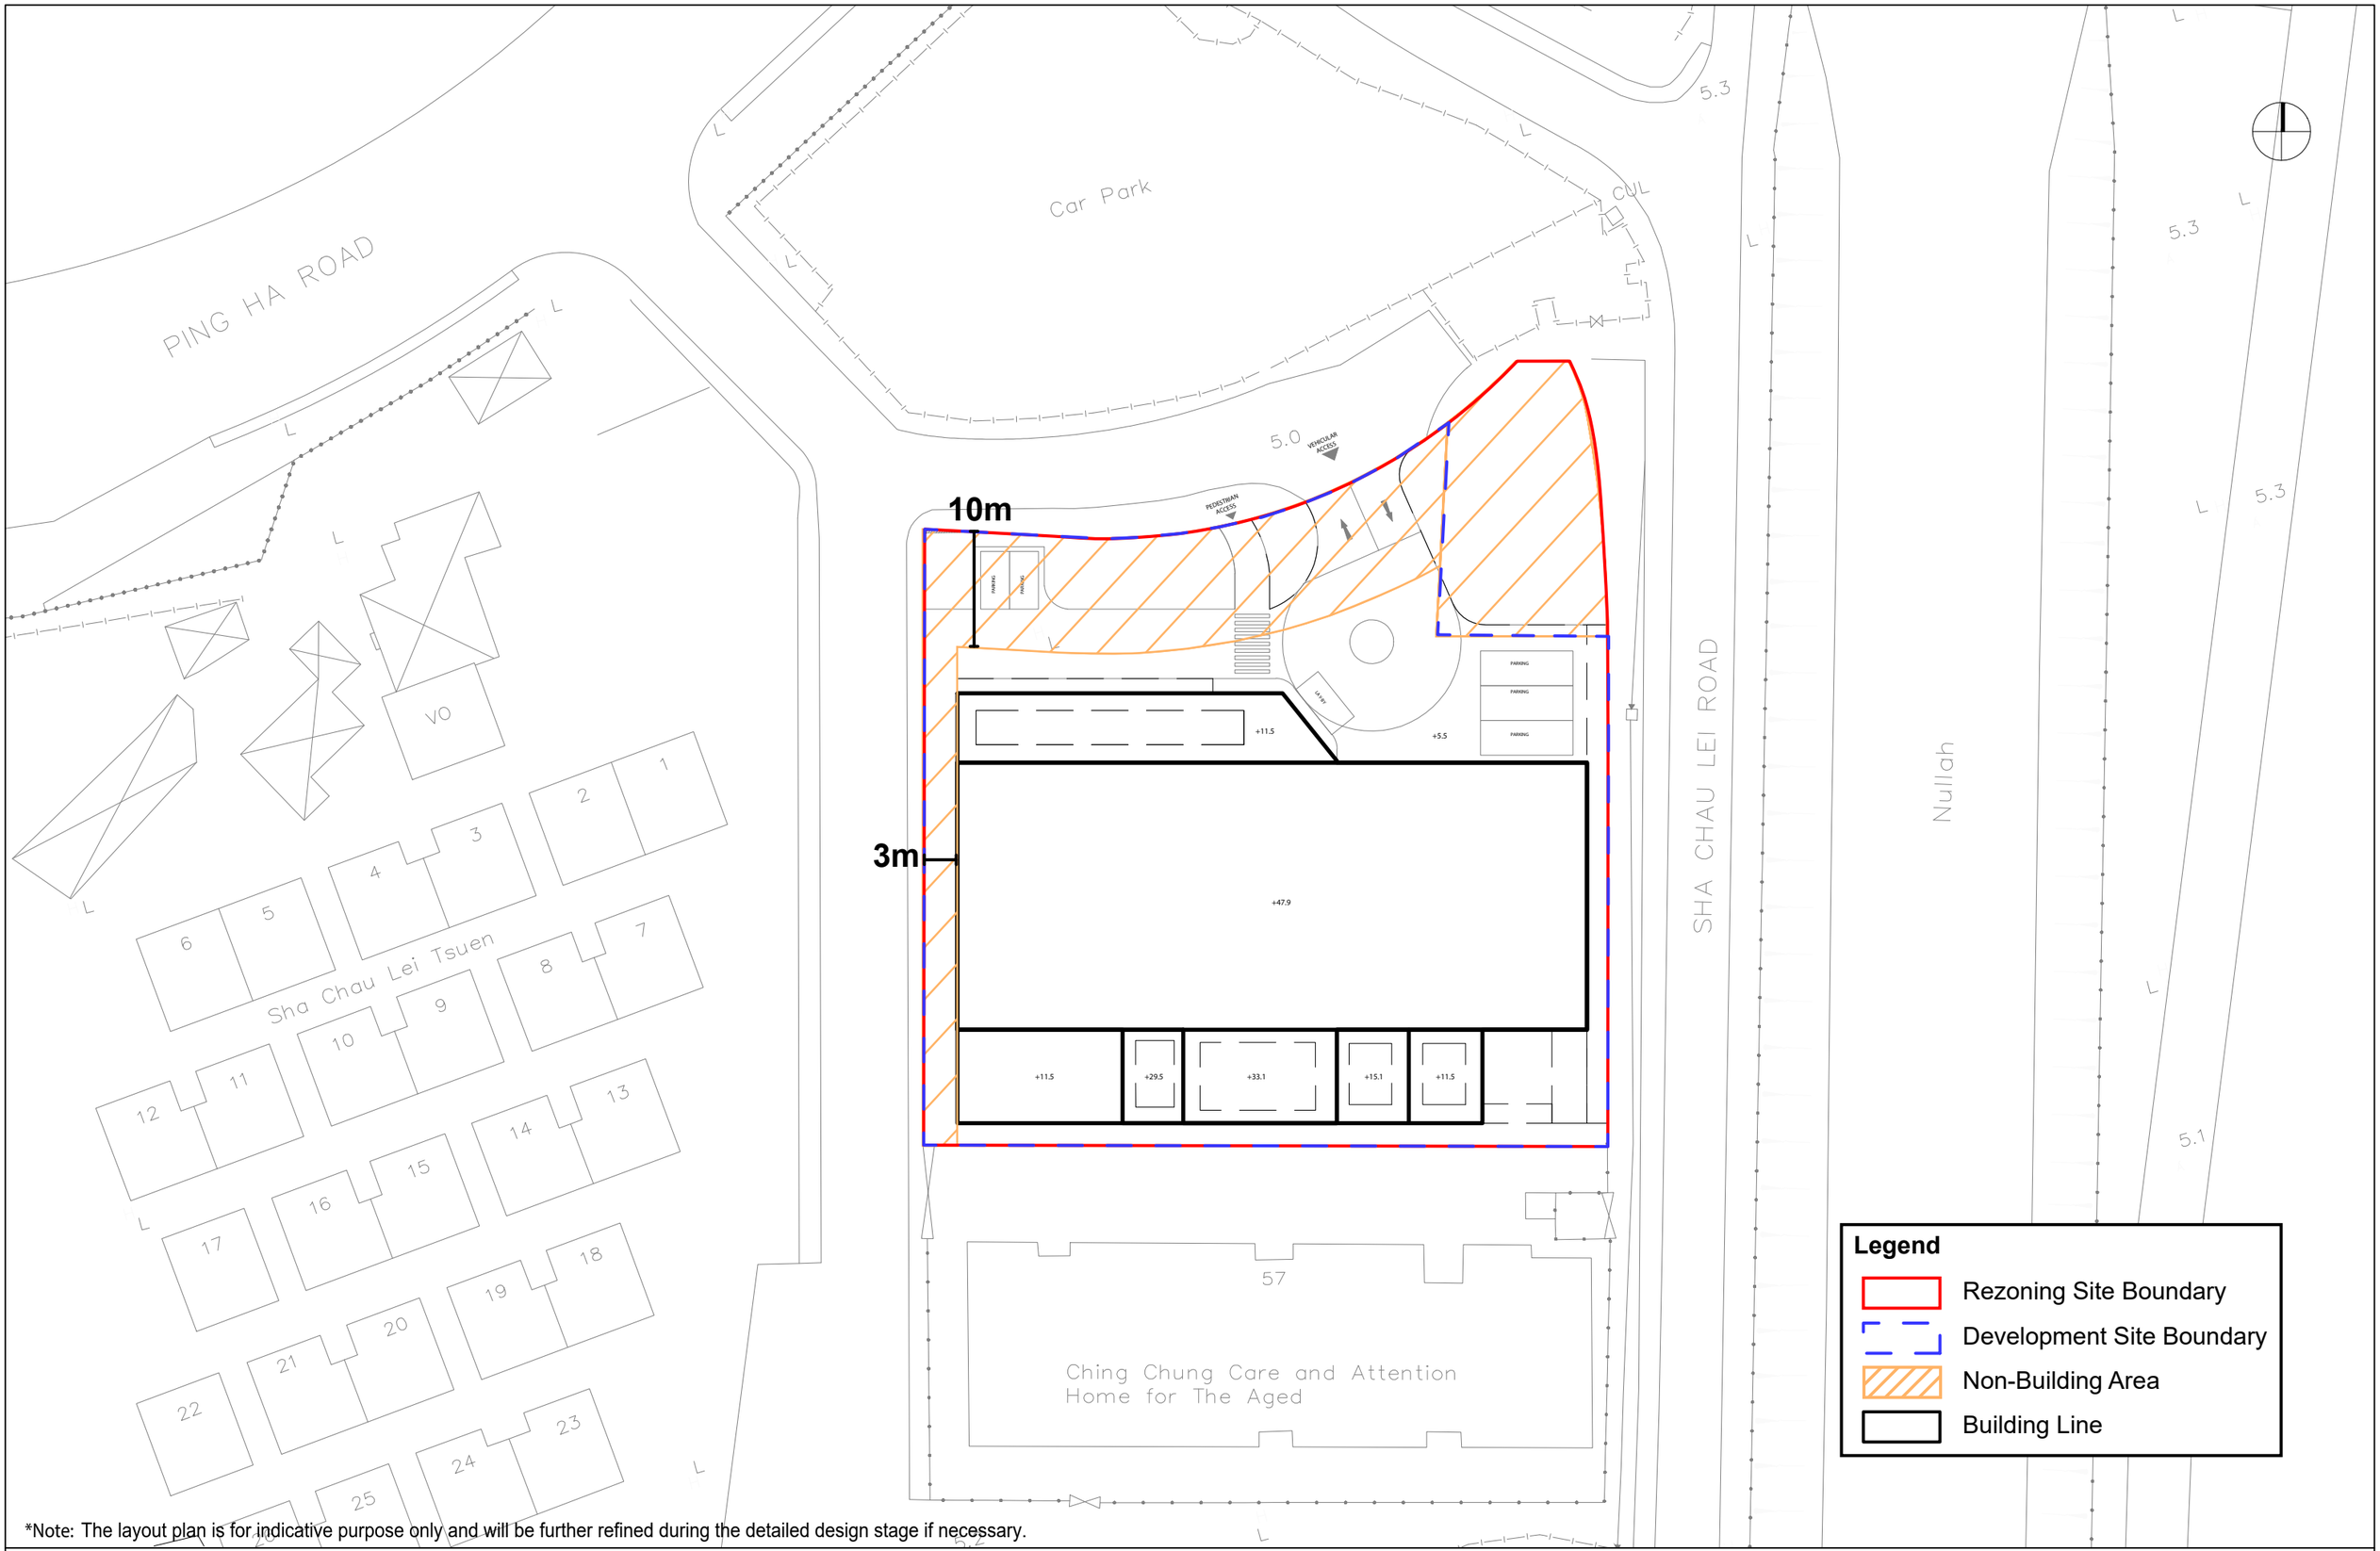

*Note: The layout plan is for indicative purpose only and will be further refined during the detailed design stage if necessary.

Proposed Redevelopment of Pok Oi Hospital
Yeung Chun Pui Care and Attention Home in Yuen Long

PLAN FOR NON-BUILDING AREA

Date : 2 JAN 2025
Scale : 1 : 500 (A3)