

Appendix 2


Proposed Development Scheme

LEGEND

- ⊗ PROPOSED NEW TREE
- ⊗ EXISTING TREE TO BE PRESERVED OUTSIDE THE SITE
- ⊗ EXISTING TREE WITHIN THE SITE TO BE FELL
- Pa PSYCHOTRIA ASIATICA
- Mp MAESA PERLARIUS
- Cb CARALLIA BRACHIATA

TREE SCHEDULE

TREE NO.	DIAMETER (M)	HEIGHT (M)	SPREAD (M)
T1	0.82	12	9
T2	0.60	6	10
T3	0.67	12	6
T4	0.20	4	3
T5	0.30	6	5
T6	0.40	8	7
T7	0.26	7	5
T8	0.15	5	4

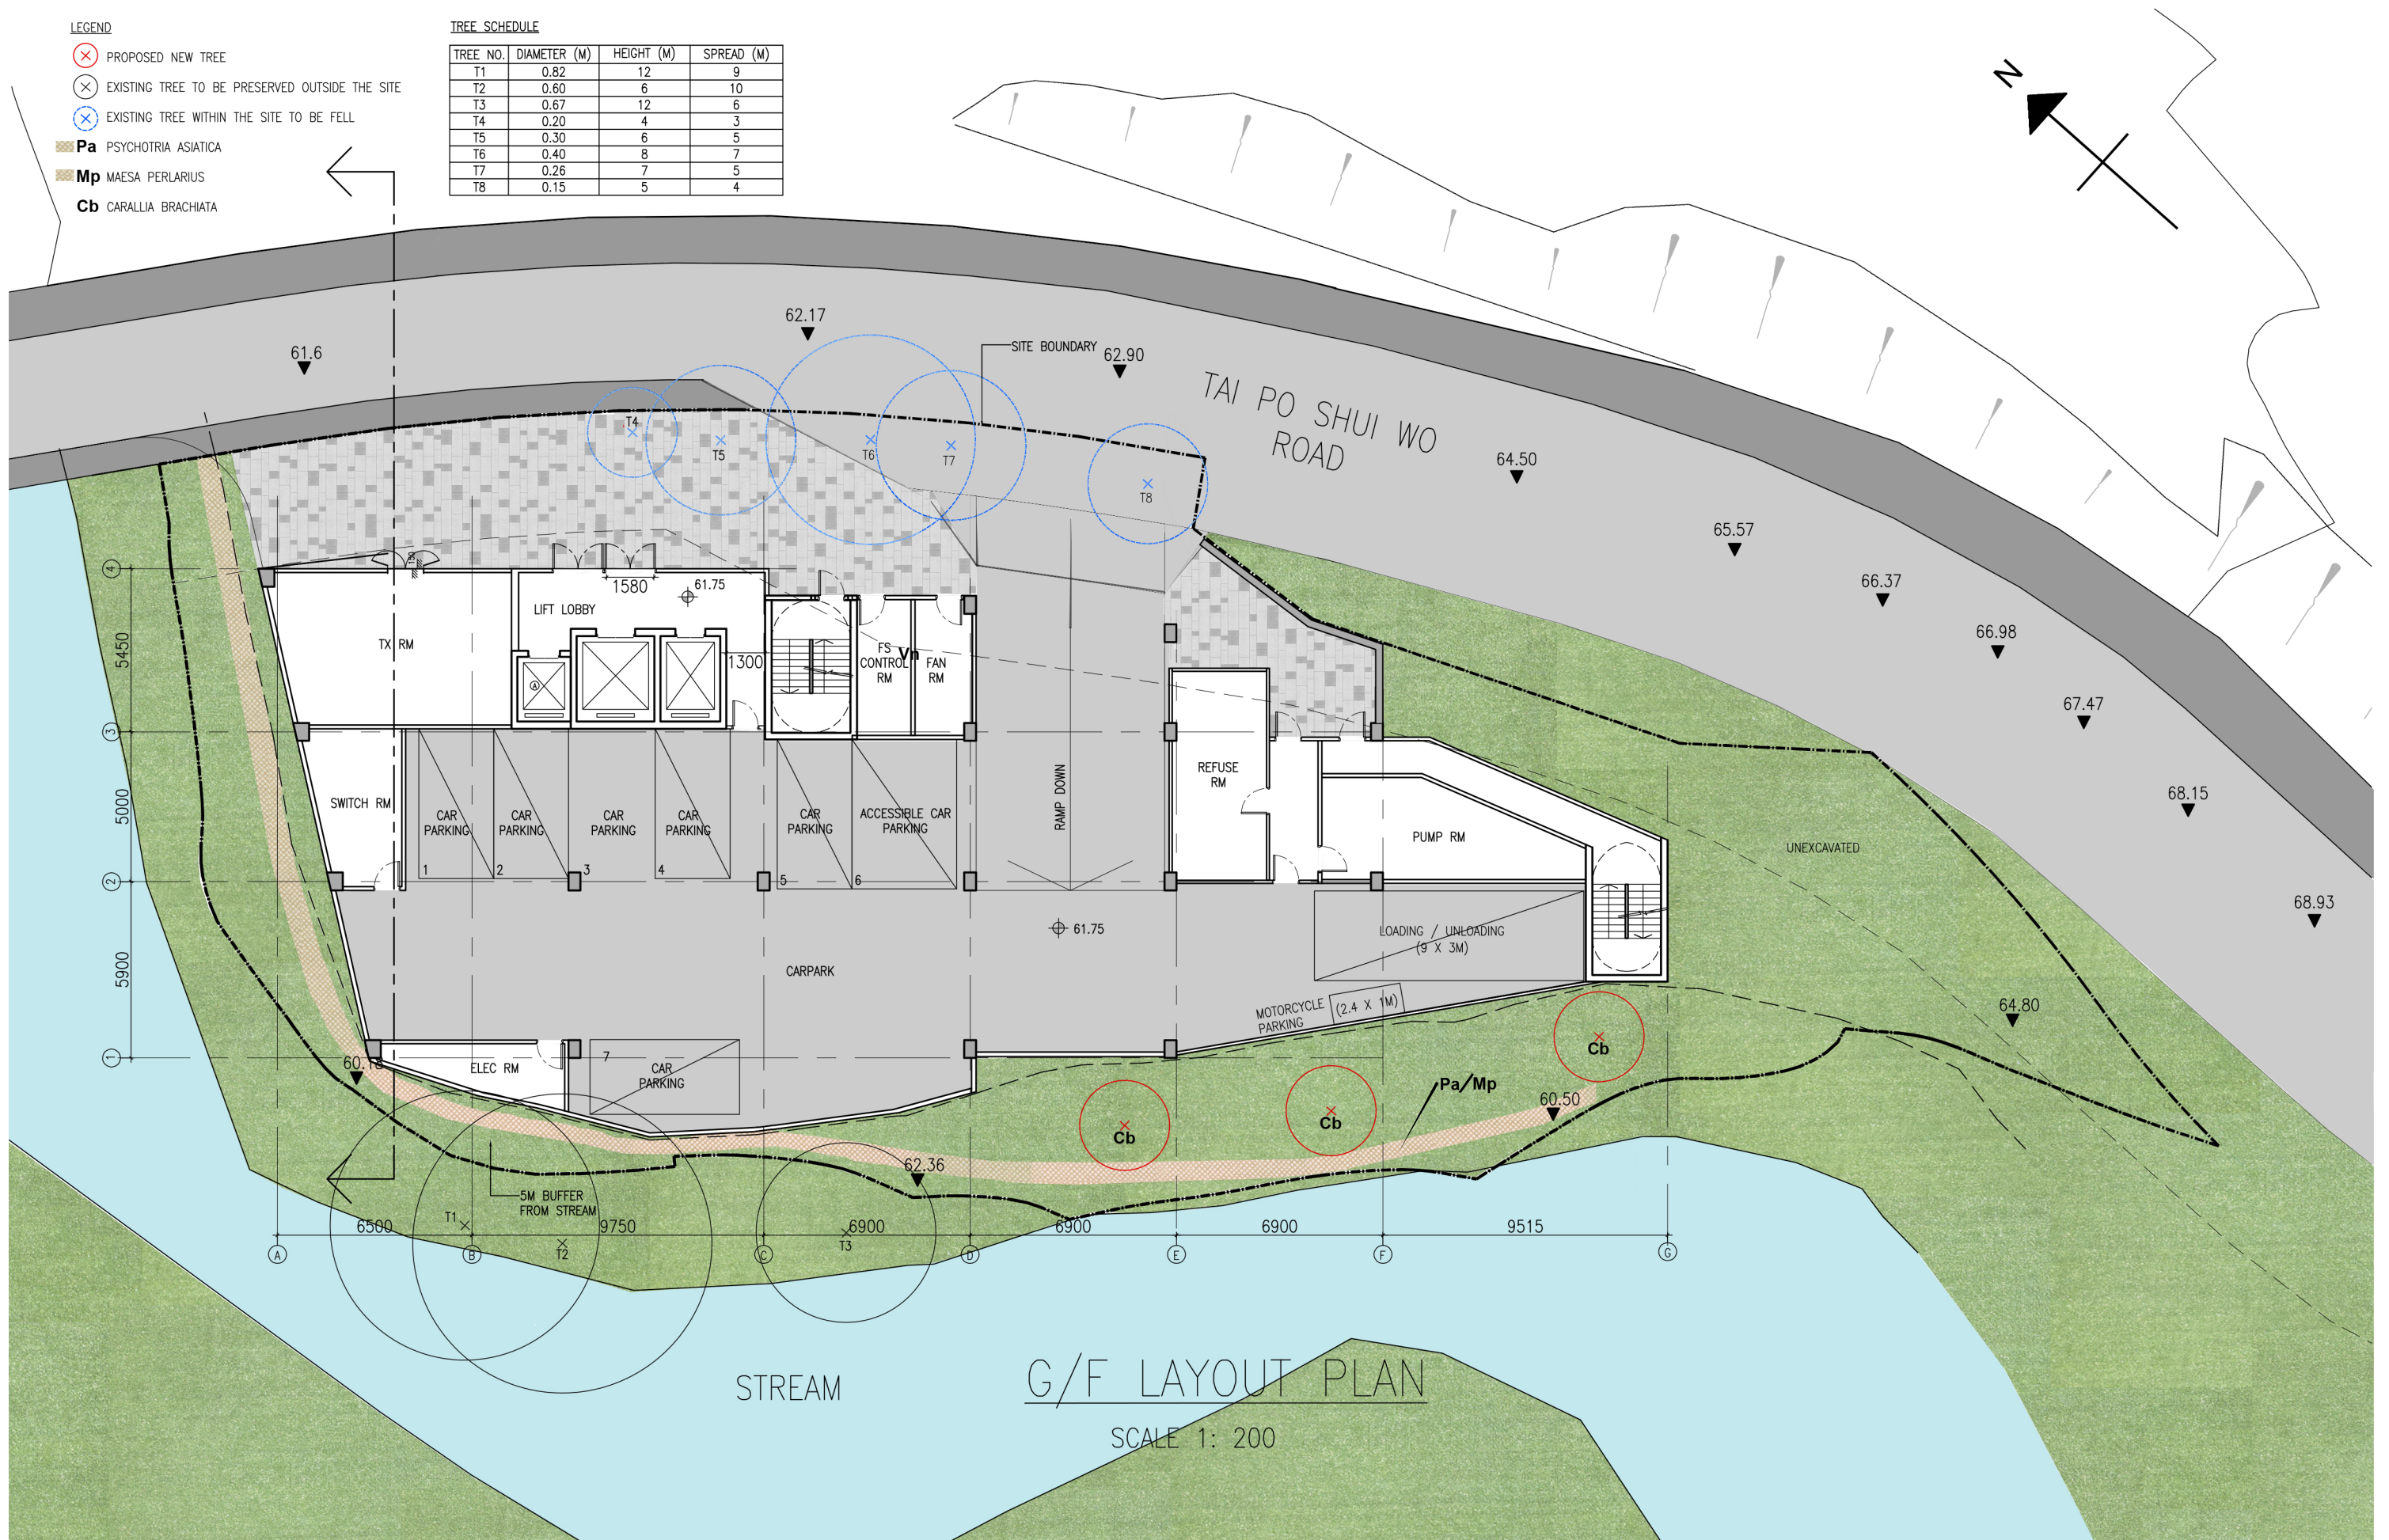

REV.	DESCRIPTION	DATE
-	PLANNING STATEMENT	12102026

BD. REF. NO.	-
F.S.D. REF. NO.	-
FILE REF.	-

PROJECT NAME	PROPOSED RESIDENTIAL CARE HOME FOR PERONS WITH DISABILITIES (RCHD) AT LAM TSUEN
DRAWING TITLE	LANDSCAPE MASTER PLAN (G/F)
PROJECT NO.	1918

DESIGNED BY	CALVIN FUNG	DRAWN BY	E.T.
APPROVED BY	CALVIN FUNG	DATE	12-10-2026
DRAWING NO	LAY021	REVISION	SCALE 1:200



1/F-2/F LAYOUT PLAN

SCALE 1: 200

REV.	DESCRIPTION	DATE
-	PLANNING STATEMENT	06102026


BD. REF. NO.	-
F.S.D. REF. NO.	-
FILE REF.	1918

PROJECT NAME	PROPOSED RESIDENTIAL CARE HOME FOR PERONS WITH DISABILITIES (RCHD) AT LAM TSUEN
DRAWING TITLE	1/F-2/F LAYOUT PLAN
PROJECT NO.	1918

DESIGNED BY	CALVIN FUNG	DRAWN BY	E.T.
APPROVED BY	CALVIN FUNG	DATE	06-10-2026
DRAWING NO	LAY002	REVISION	SCALE 1:200

LEGEND

- Vn** VITEX NEGUNDO
Jl JASMINUM LANCEOLARIA
 RAISED BED PLANTING GARDEN

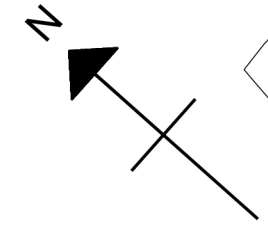

I 意顧問工程有限公司
CONSULTANTS & CONTRACTING CO LTD
 Room 601, 6/F., Eastern Centre, 1065 King's Road, Quarry Bay, Hong Kong Tel: (852) 2834 6888 Fax: (852) 2838 4663


- This drawing and the contents are the copyright of I Consultants & Contracting Co. Ltd.
- No part of the drawing and the design contained herein may be reproduced without the prior written consent of a director of I Consultants & Contracting Co. Ltd.
- Do not take measurements directly from this drawing.
- Check and verify all dimensions on site.
- Read this drawing in conjunction with the specifications and all other related drawings.
- Notify the Architect immediately of any discrepancy found herein.

REV.	DESCRIPTION	DATE
-	PLANNING STATEMENT	12102026

BD. REF. NO.	-
F.S.D. REF. NO.	-
FILE REF.	-

PROJECT NAME	PROPOSED RESIDENTIAL CARE HOME FOR PERONS WITH DISABILITIES (RCHD) AT LAM TSUEN
DRAWING TITLE	LANDSCAPE MASTER PLAN (3/F)
PROJECT NO.	1918

DESIGNED BY	CALVIN FUNG	DRAWN BY	E.T.
APPROVED BY	CALVIN FUNG	DATE	26-06-2026
DRAWING NO	LAY022	REVISION	SCALE
			1:200

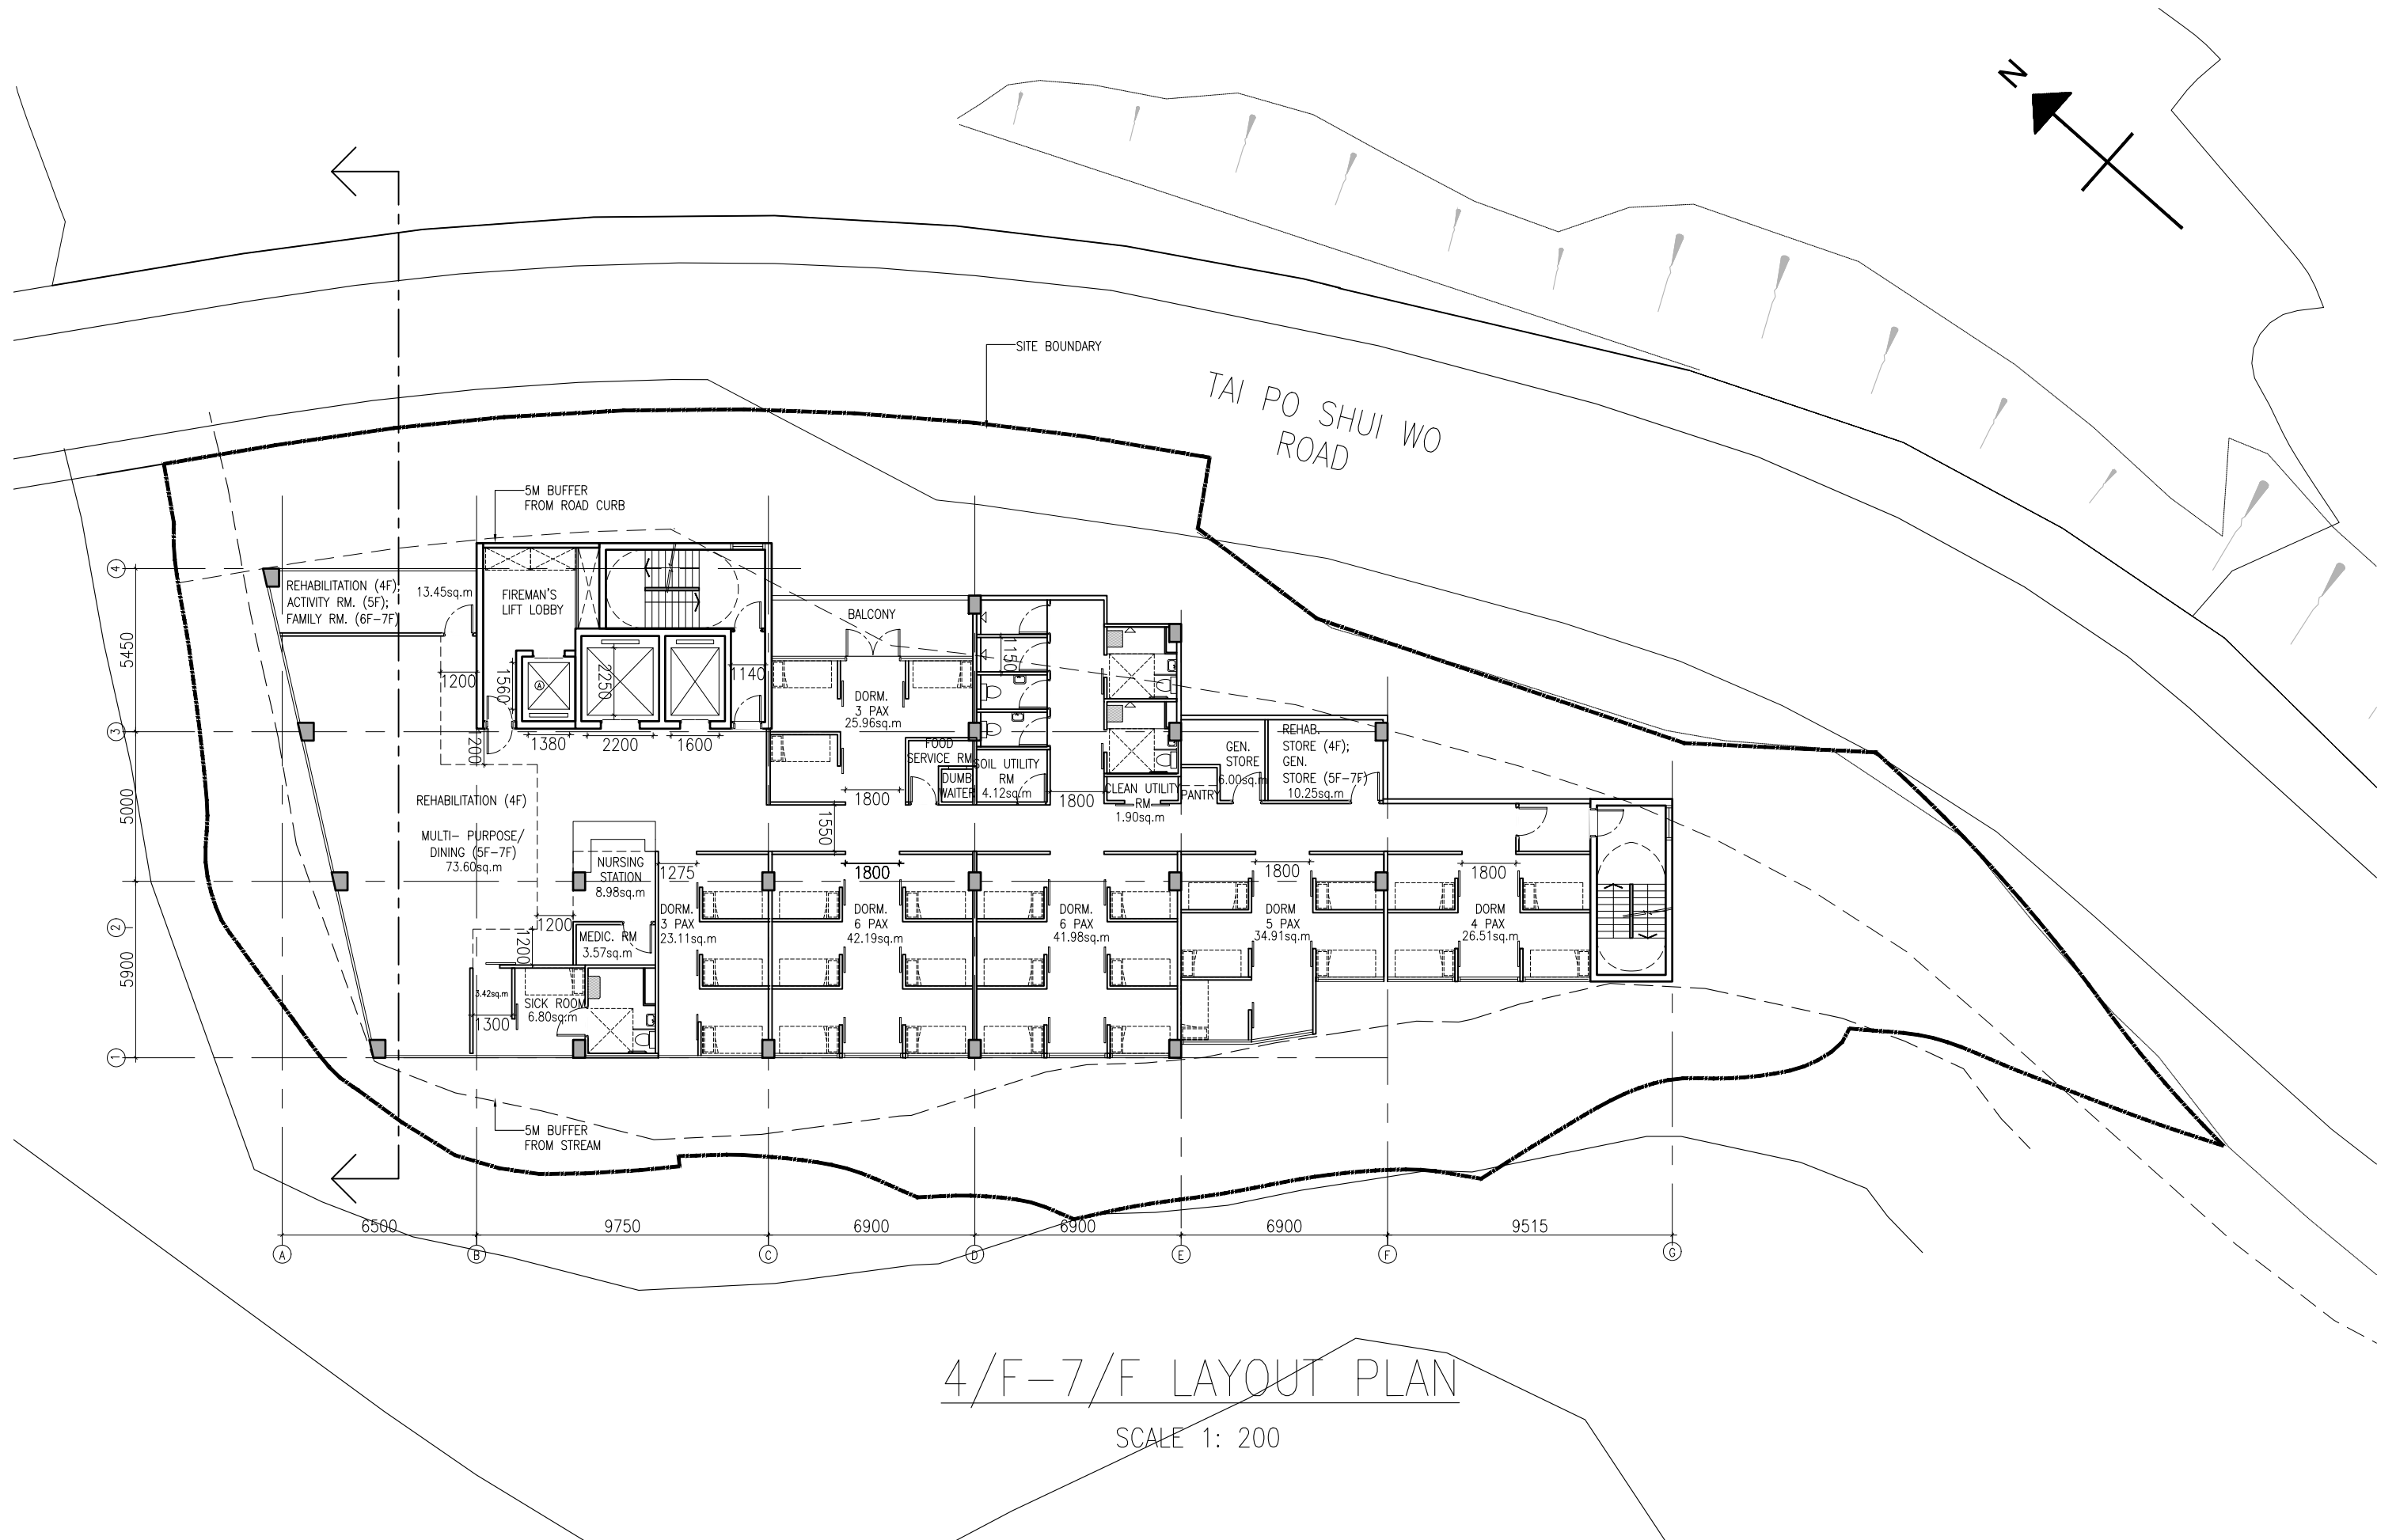

4/F-7/F LAYOUT PLAN


SCALE 1: 200

REV.	DESCRIPTION	DATE
-	PLANNING STATEMENT	06102026


BD. REF. NO.	-
F.S.D. REF. NO.	-
FILE REF.	-

PROJECT NAME	PROPOSED RESIDENTIAL CARE HOME FOR PERONS WITH DISABILITIES (RCHD) AT LAM TSUEN
DRAWING TITLE	4/F-7/F LAYOUT PLAN
PROJECT NO.	1918

DESIGNED BY	CALVIN FUNG	DRAWN BY	E.T.
APPROVED BY	CALVIN FUNG	DATE	06-10-2026
DRAWING NO	LAY004	REVISION	SCALE
			1:200

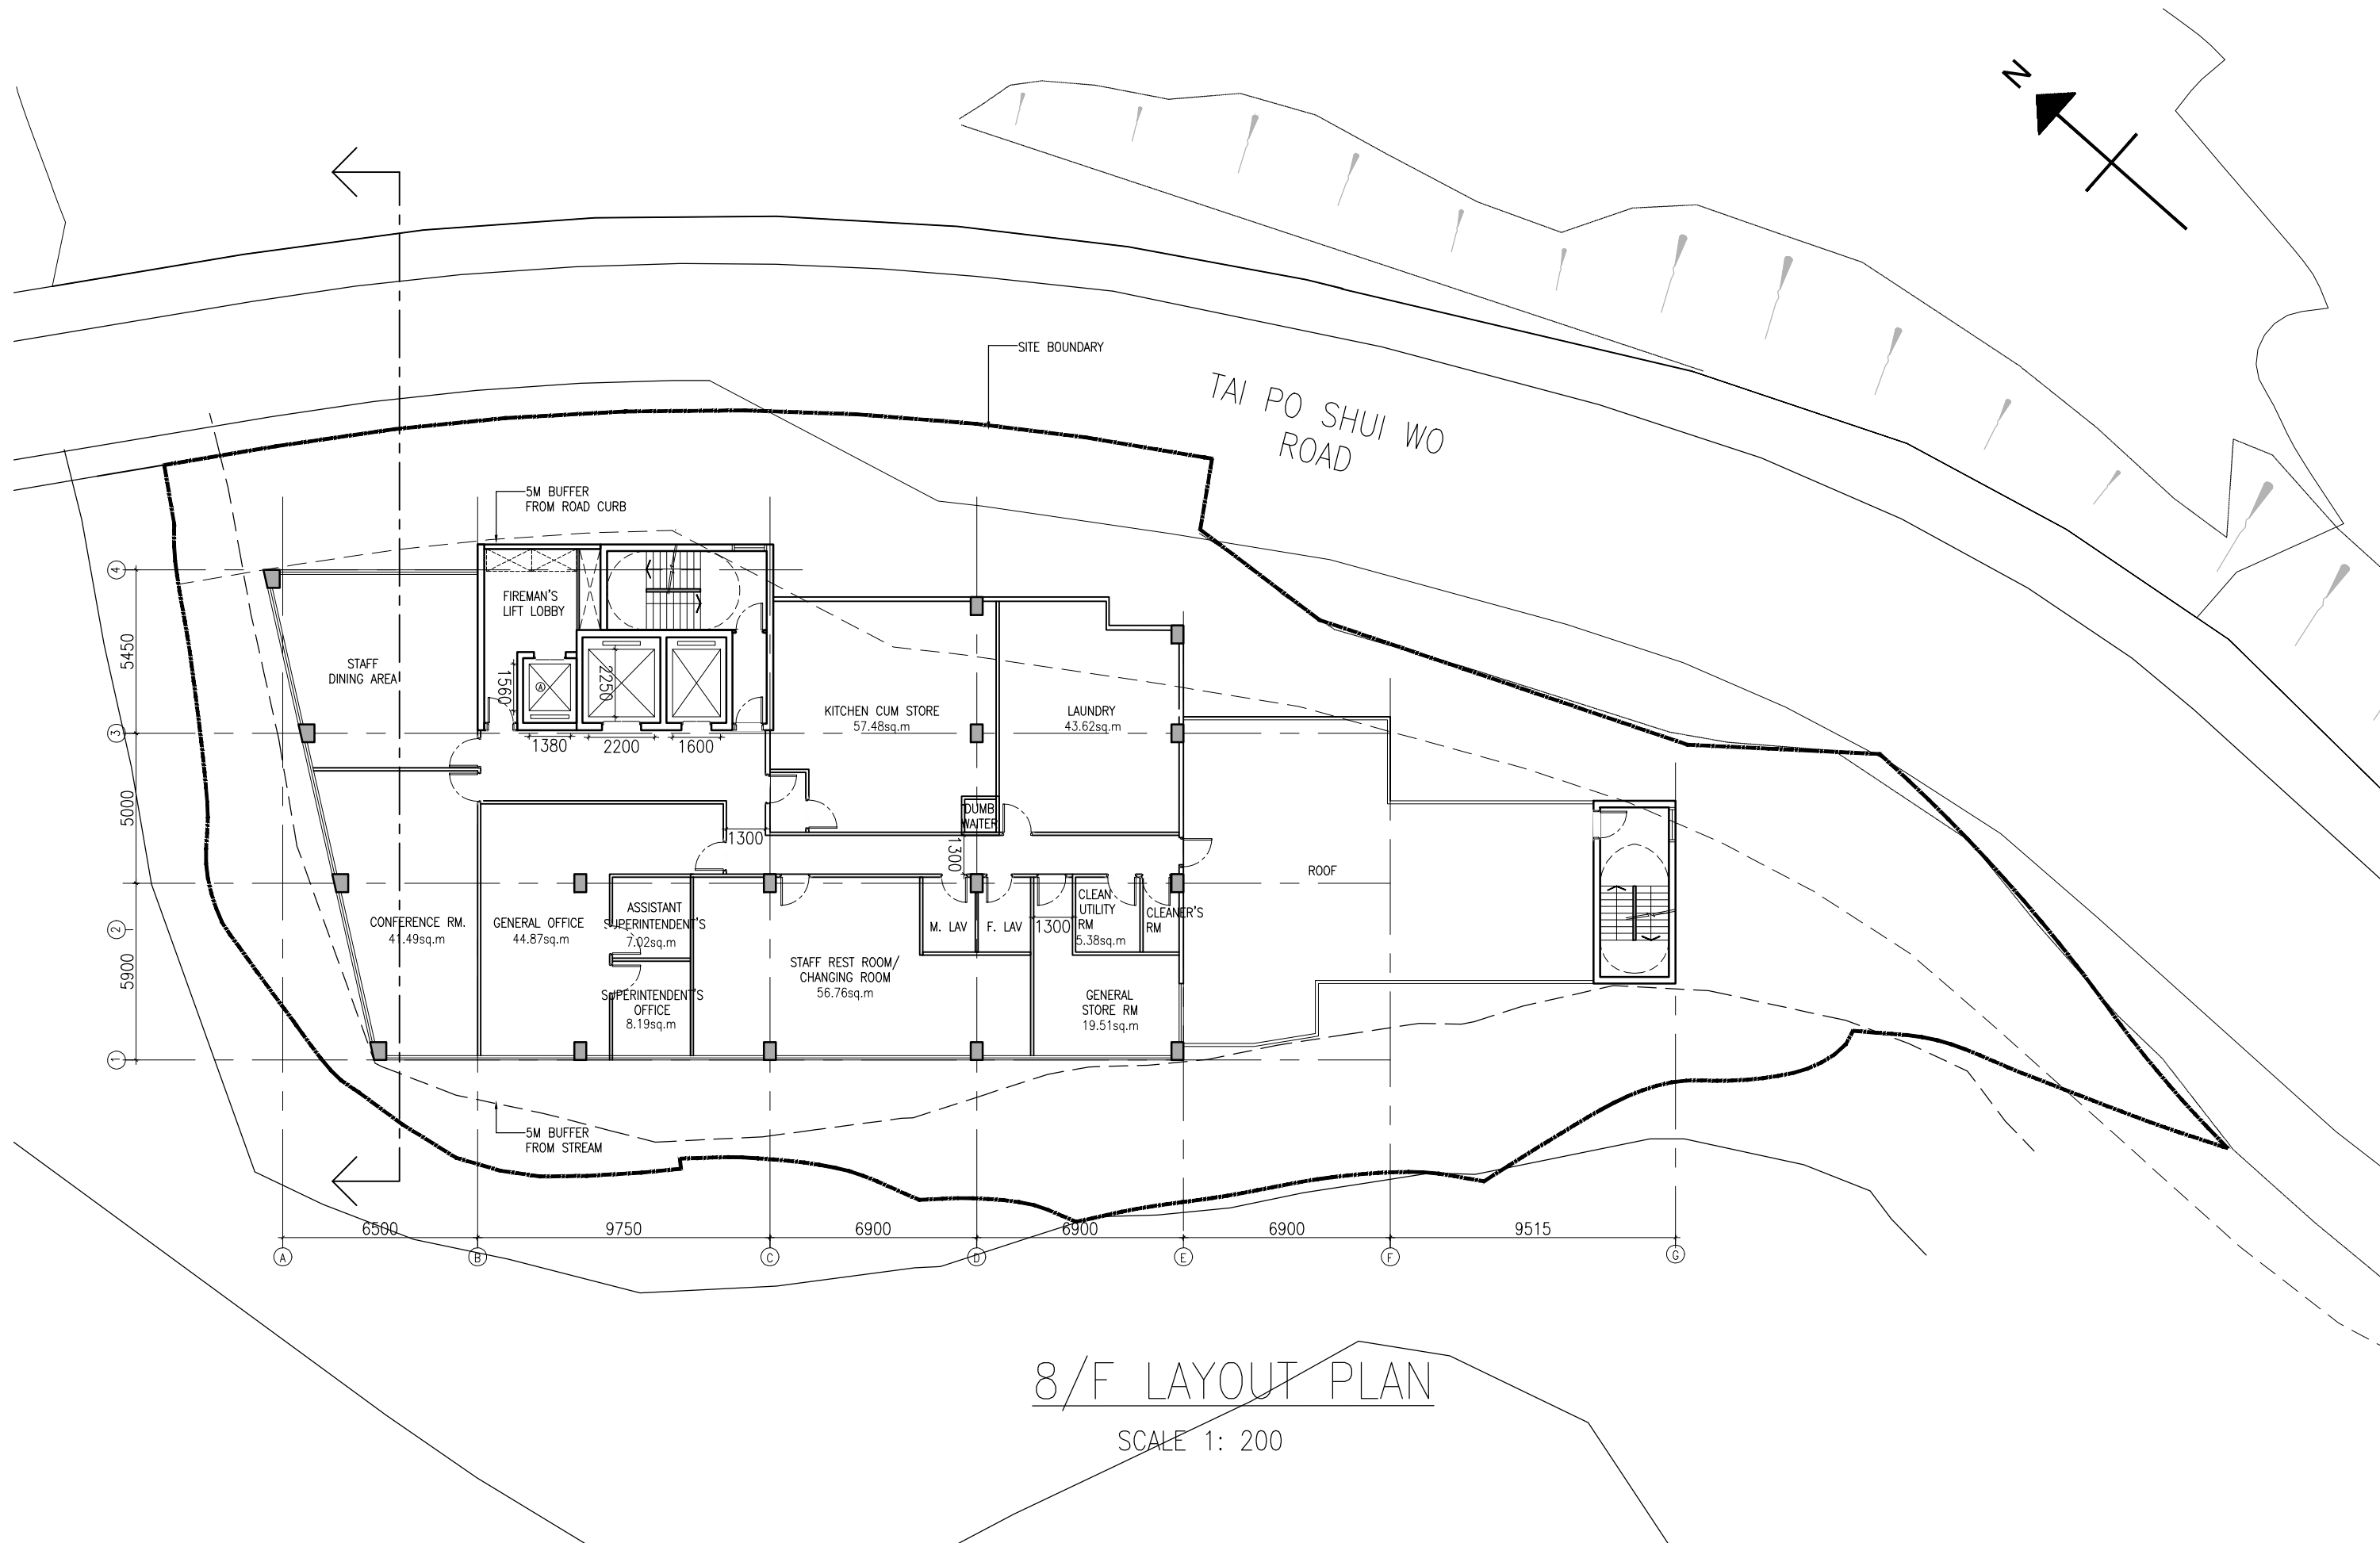

I 顧問工程有限公司 CONSULTANTS & CONTRACTING CO LTD Room 601, 6/F., Eastern Centre, 1065 King's Road, Quarry Bay, Hong Kong	- This drawing and the contents are the copyright of I Consultants & Contracting Co. Ltd. - No part of the drawing and the design contained herein may be reproduced without the prior written consent of a director of I Consultants & Contracting Co. Ltd. - Do not take measurements directly from this drawing. - Check and verify all dimensions on site. - Read this drawing in conjunction with the specifications and all other related drawings. - Notify the Architect immediately of any discrepancy found herein.	<table><tr><th>REV.</th><th>DESCRIPTION</th><th>DATE</th></tr><tr><td>-</td><td>PLANNING STATEMENT</td><td>06102026</td></tr><tr><td> </td><td> </td><td> </td></tr><tr><td> </td><td> </td><td> </td></tr><tr><td> </td><td> </td><td> </td></tr></table>	REV.	DESCRIPTION	DATE	-	PLANNING STATEMENT	06102026										<table><tr><td>BD. REF. NO.</td><td>PROJECT NAME</td></tr><tr><td>-</td><td>PROPOSED RESIDENTIAL CARE HOME FOR PERONS WITH DISABILITIES (RCHD) AT LAM TSUEN</td></tr><tr><td>F.S.D. REF. NO.</td><td>DRAWING TITLE</td></tr><tr><td>-</td><td>8/F LAYOUT PLAN</td></tr><tr><td>FILE REF.</td><td>PROJECT NO.</td></tr><tr><td> </td><td>1918</td></tr></table>	BD. REF. NO.	PROJECT NAME	-	PROPOSED RESIDENTIAL CARE HOME FOR PERONS WITH DISABILITIES (RCHD) AT LAM TSUEN	F.S.D. REF. NO.	DRAWING TITLE	-	8/F LAYOUT PLAN	FILE REF.	PROJECT NO.		1918	<table><tr><td colspan="2">DESIGNED BY</td><td colspan="2">DRAWN BY</td></tr><tr><td colspan="2">CALVIN FUNG</td><td colspan="2">E.T.</td></tr><tr><td colspan="2">APPROVED BY</td><td colspan="2">DATE</td></tr><tr><td colspan="2">CALVIN FUNG</td><td colspan="2">06-10-2026</td></tr><tr><td>DRAWING NO</td><td>REVISION</td><td colspan="2">SCALE</td></tr><tr><td>LAY005</td><td> </td><td colspan="2">1:200</td></tr></table>	DESIGNED BY		DRAWN BY		CALVIN FUNG		E.T.		APPROVED BY		DATE		CALVIN FUNG		06-10-2026		DRAWING NO	REVISION	SCALE		LAY005		1:200	
	REV.	DESCRIPTION	DATE	
	-	PLANNING STATEMENT	06102026	
BD. REF. NO.	PROJECT NAME	
-	PROPOSED RESIDENTIAL CARE HOME FOR PERONS WITH DISABILITIES (RCHD) AT LAM TSUEN	
F.S.D. REF. NO.	DRAWING TITLE	
-	8/F LAYOUT PLAN	
FILE REF.	PROJECT NO.	
	1918	
DESIGNED BY		DRAWN BY	
CALVIN FUNG		E.T.	
APPROVED BY		DATE	
CALVIN FUNG		06-10-2026	
DRAWING NO	REVISION	SCALE	
LAY005		1:200	

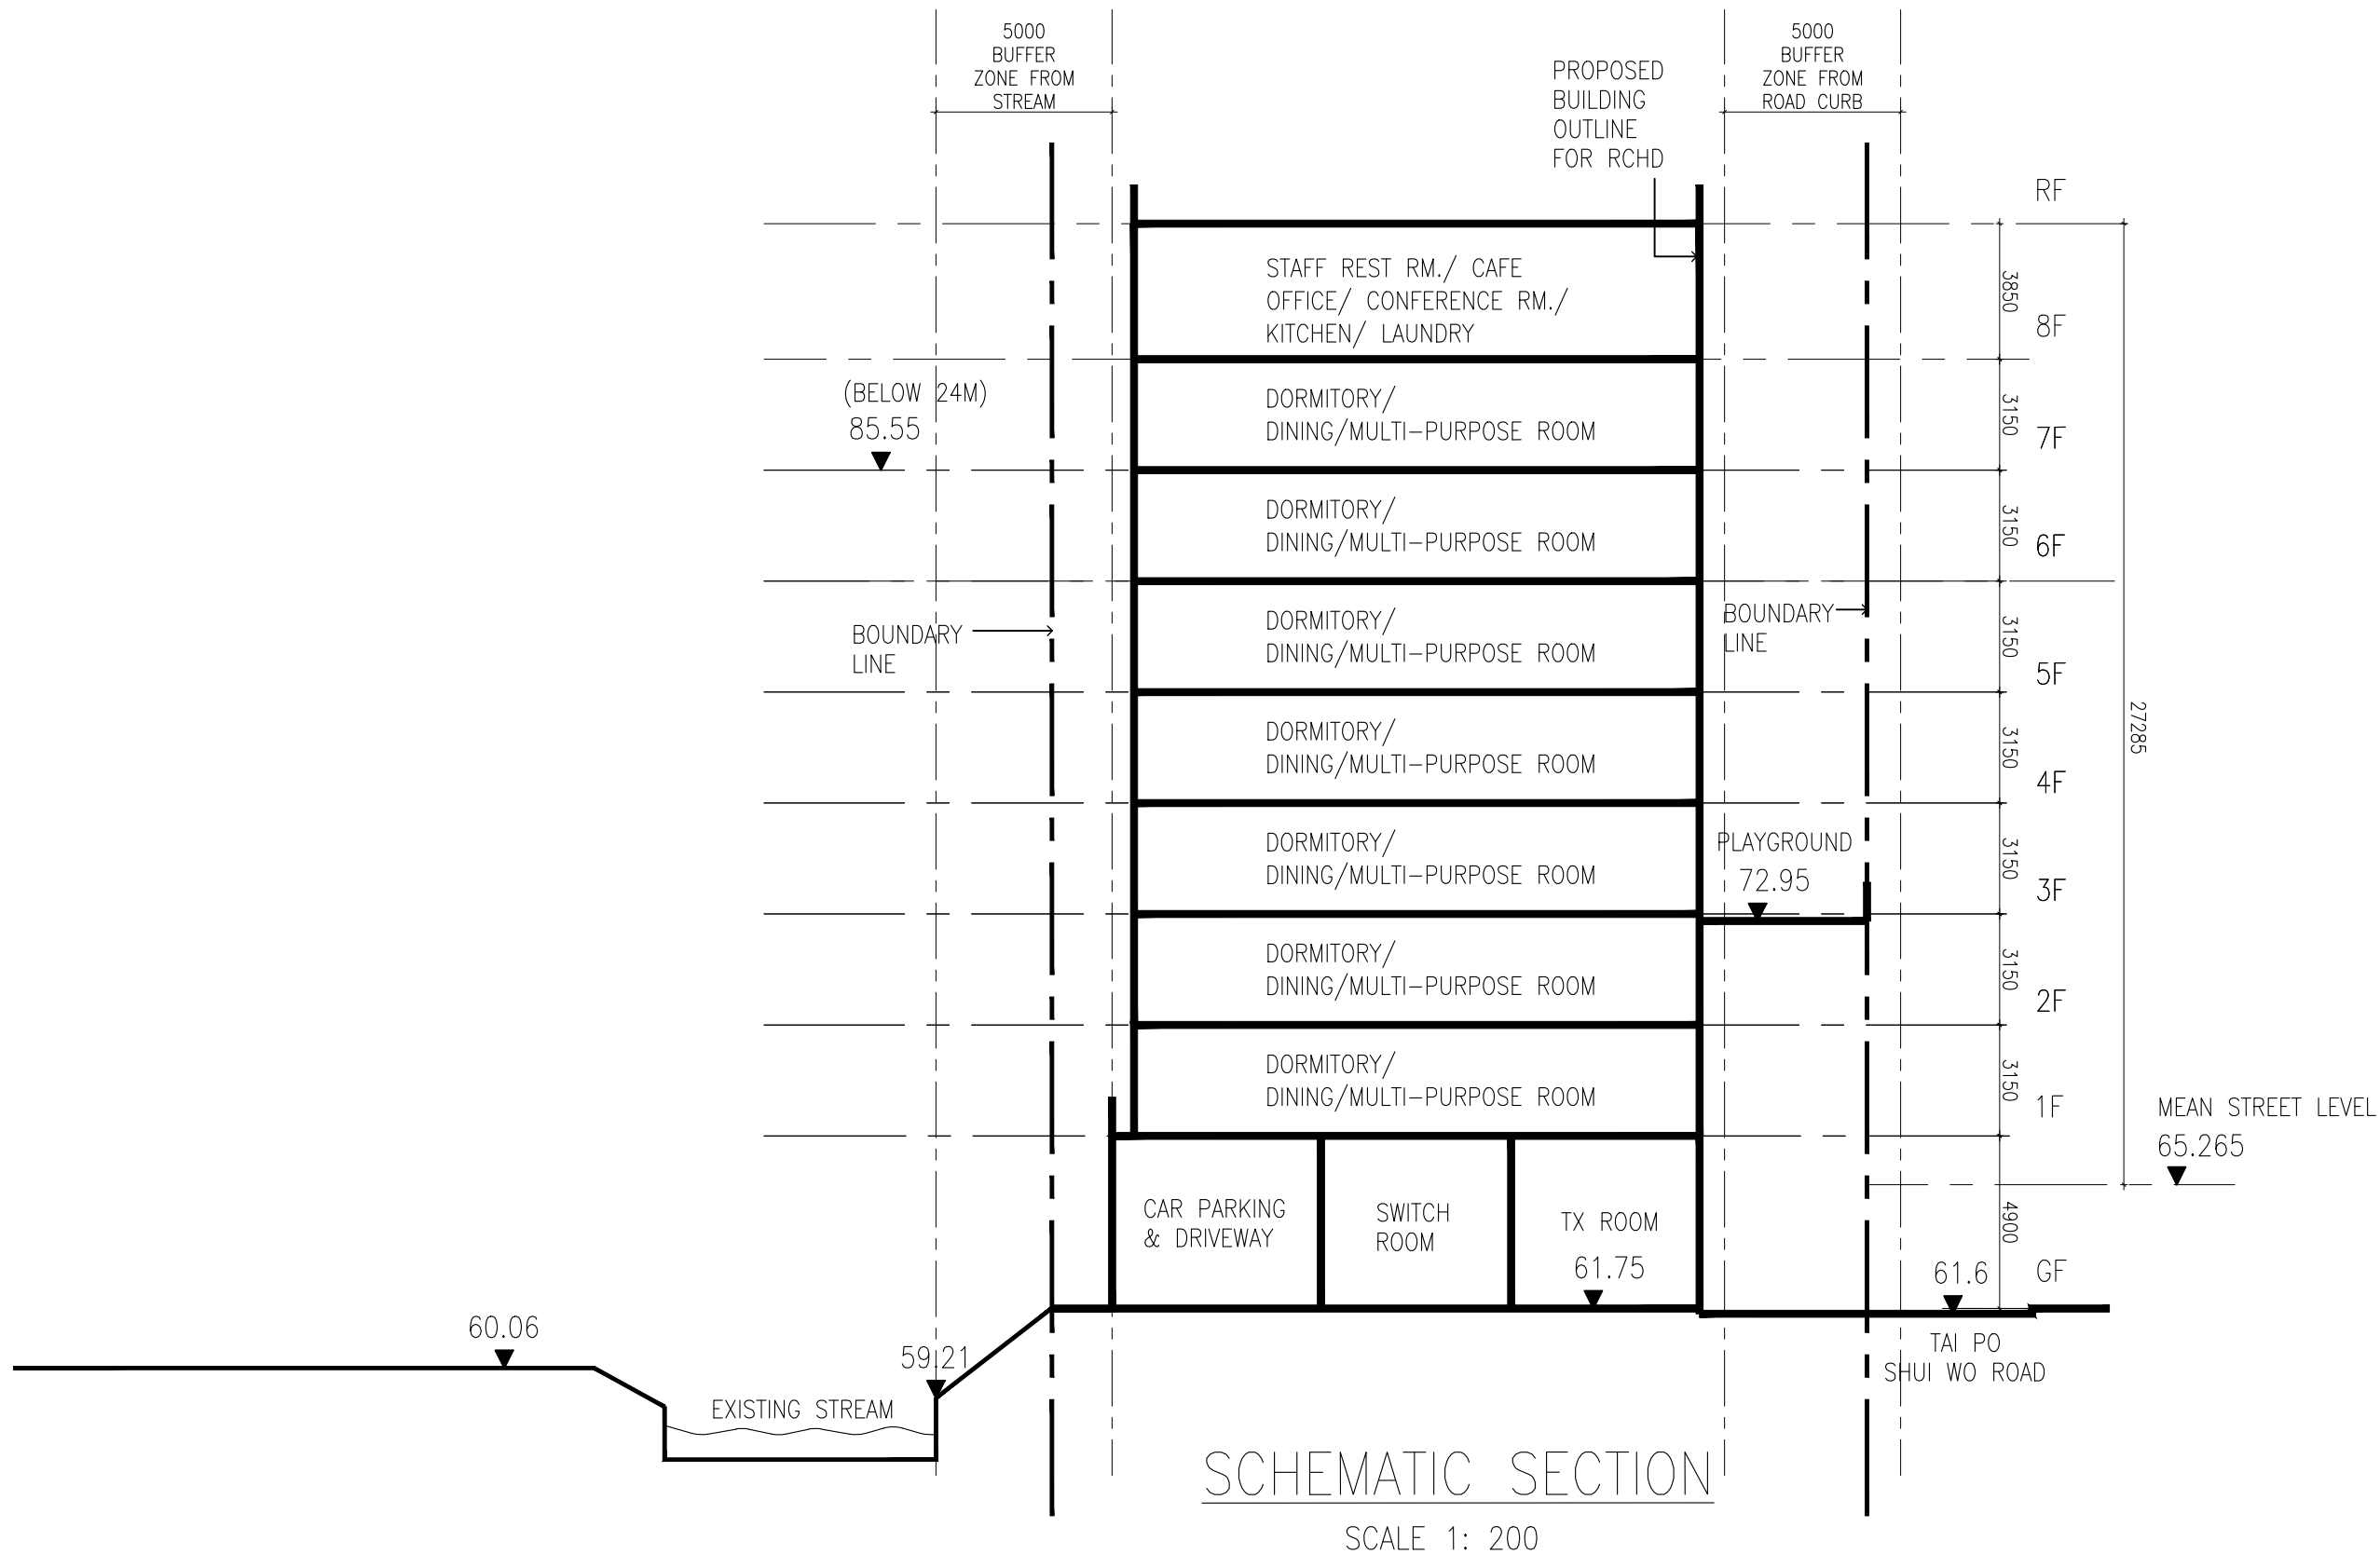

意顧問工程有限公司 CONSULTANTS & CONTRACTING CO LTD Room 601, 6/F., Eastern Centre, 1065 King's Road, Quarry Bay, Hong Kong	- This drawing and the contents are the copyright of I Consultants & Contracting Co. Ltd. - No part of the drawing and the design contained herein may be reproduced without the prior written consent of a director of I Consultants & Contracting Co. Ltd. - Do not take measurements directly from this drawing. - Check and verify all dimensions on site. - Read this drawing in conjunction with the specifications and all other related drawings. - Notify the Architect immediately of any discrepancy found herein.	REV. DESCRIPTION DATE	BD. REF. NO. -	PROJECT NAME PROPOSED RESIDENTIAL CARE HOME FOR PERONS WITH DISABILITIES (RCHD) AT LAM TSUEN	DESIGNED BY CALVIN FUNG	DRAWN BY E.T.
		- PLANNING STATEMENT 05062026	F.S.D. REF. NO. -	DRAWING TITLE SECTION	APPROVED BY CALVIN FUNG	DATE 25-09-2026
			FILE REF.	PROJECT NO. 1918	DRAWING NO SEC001	REVISION
					SCALE 1:200	