Appendix A Indicative Architectural Drawings

BLOCK PLAN SK-1
PROPOSED DEVELOPMENT AT PING CHE DD77, N.T.

0 10 20 50m

SINGULAR STUDIO LTD
6 OCTOBER 2023

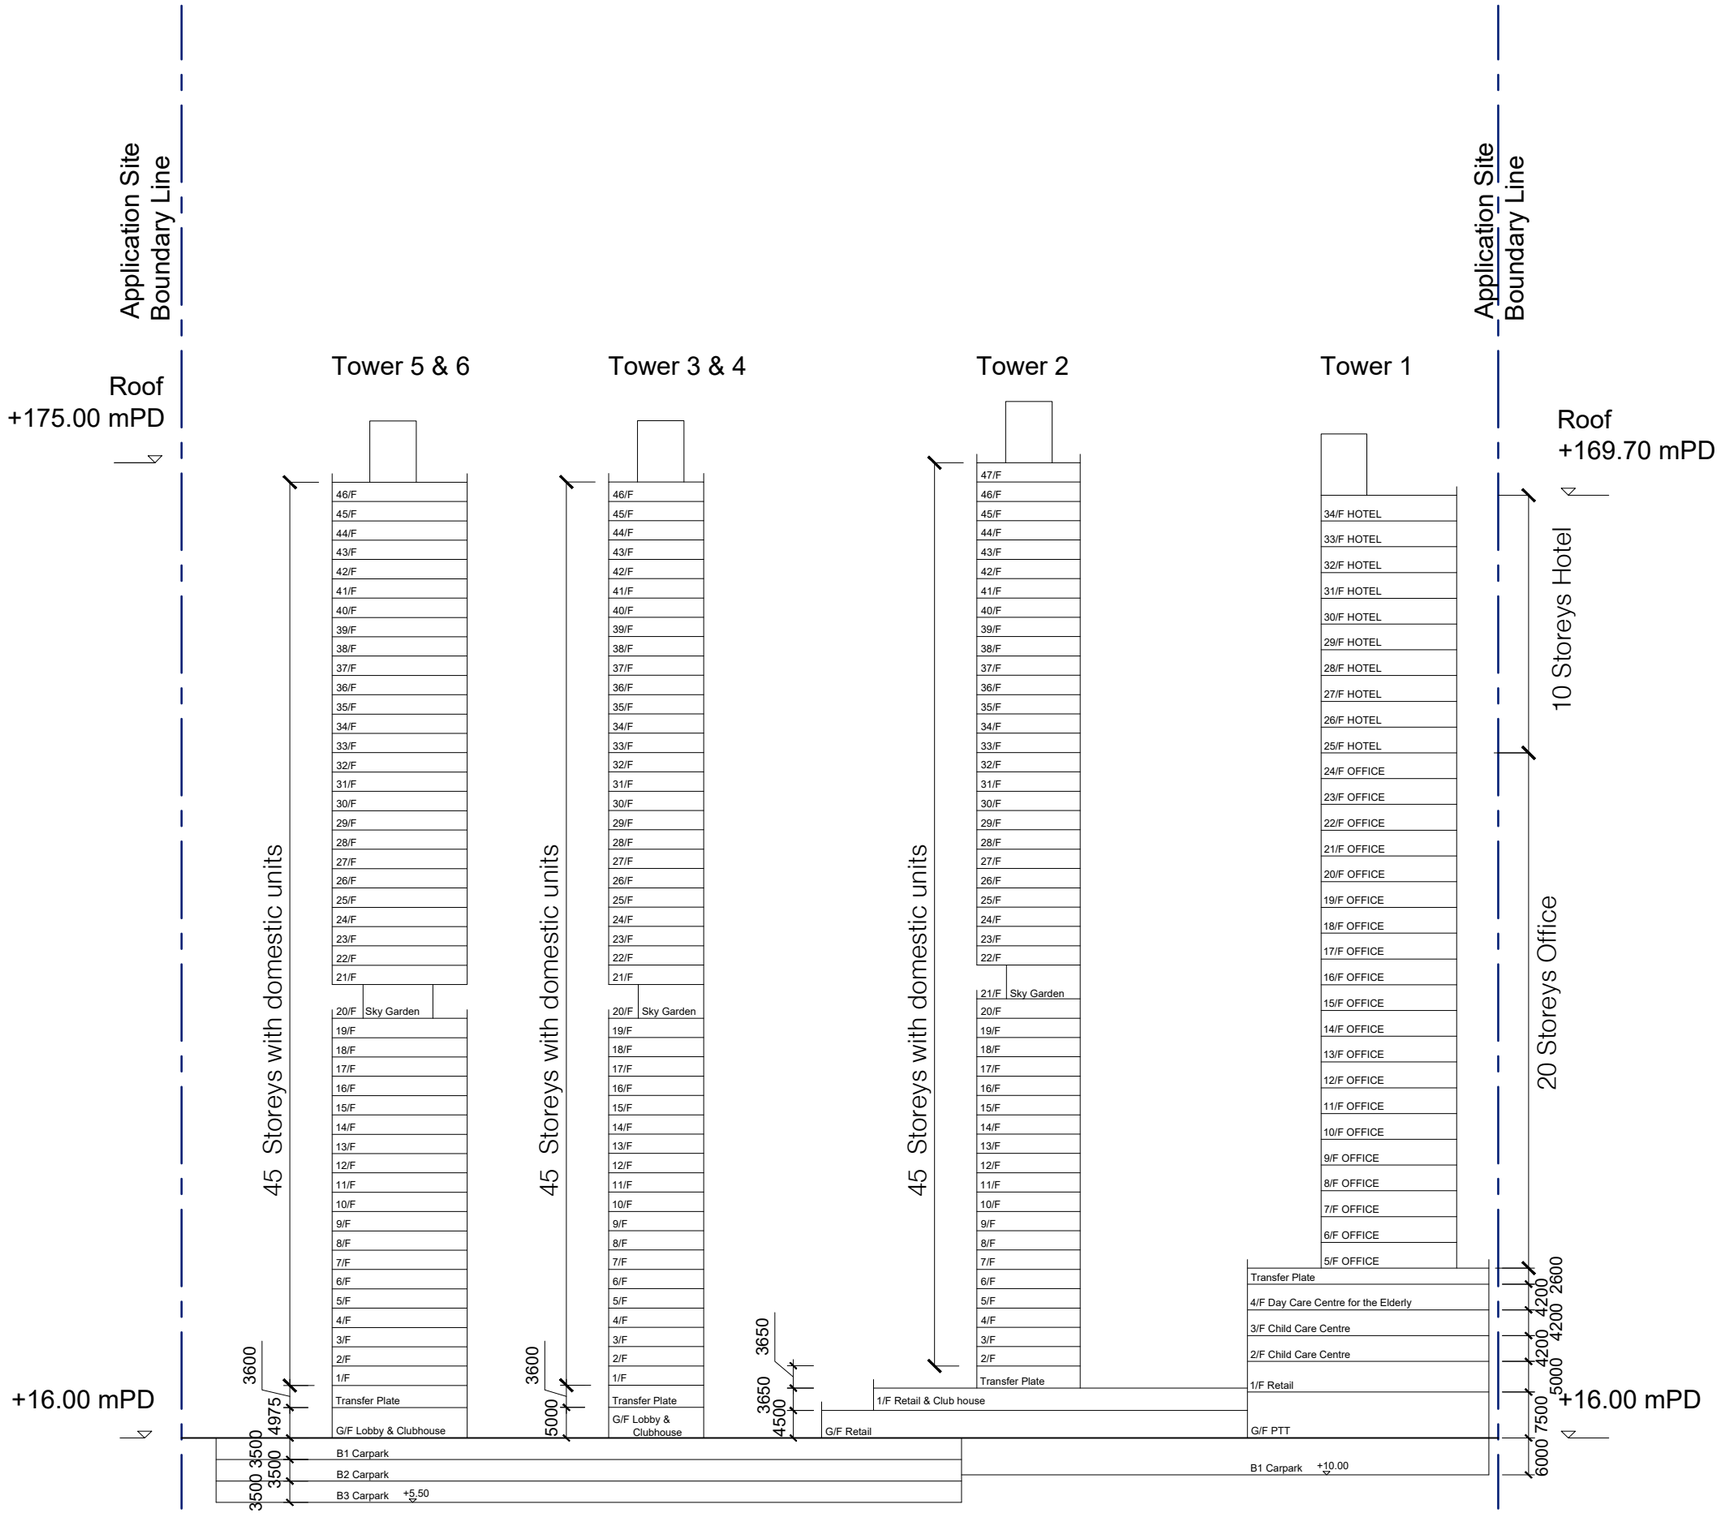

SCHEMATIC SECTION AA' SK-2
PROPOSED DEVELOPMENT AT PING CHE DD77, N.T.

0 10 20 50m

SINGULAR STUDIO LTD
6 OCTOBER 2023

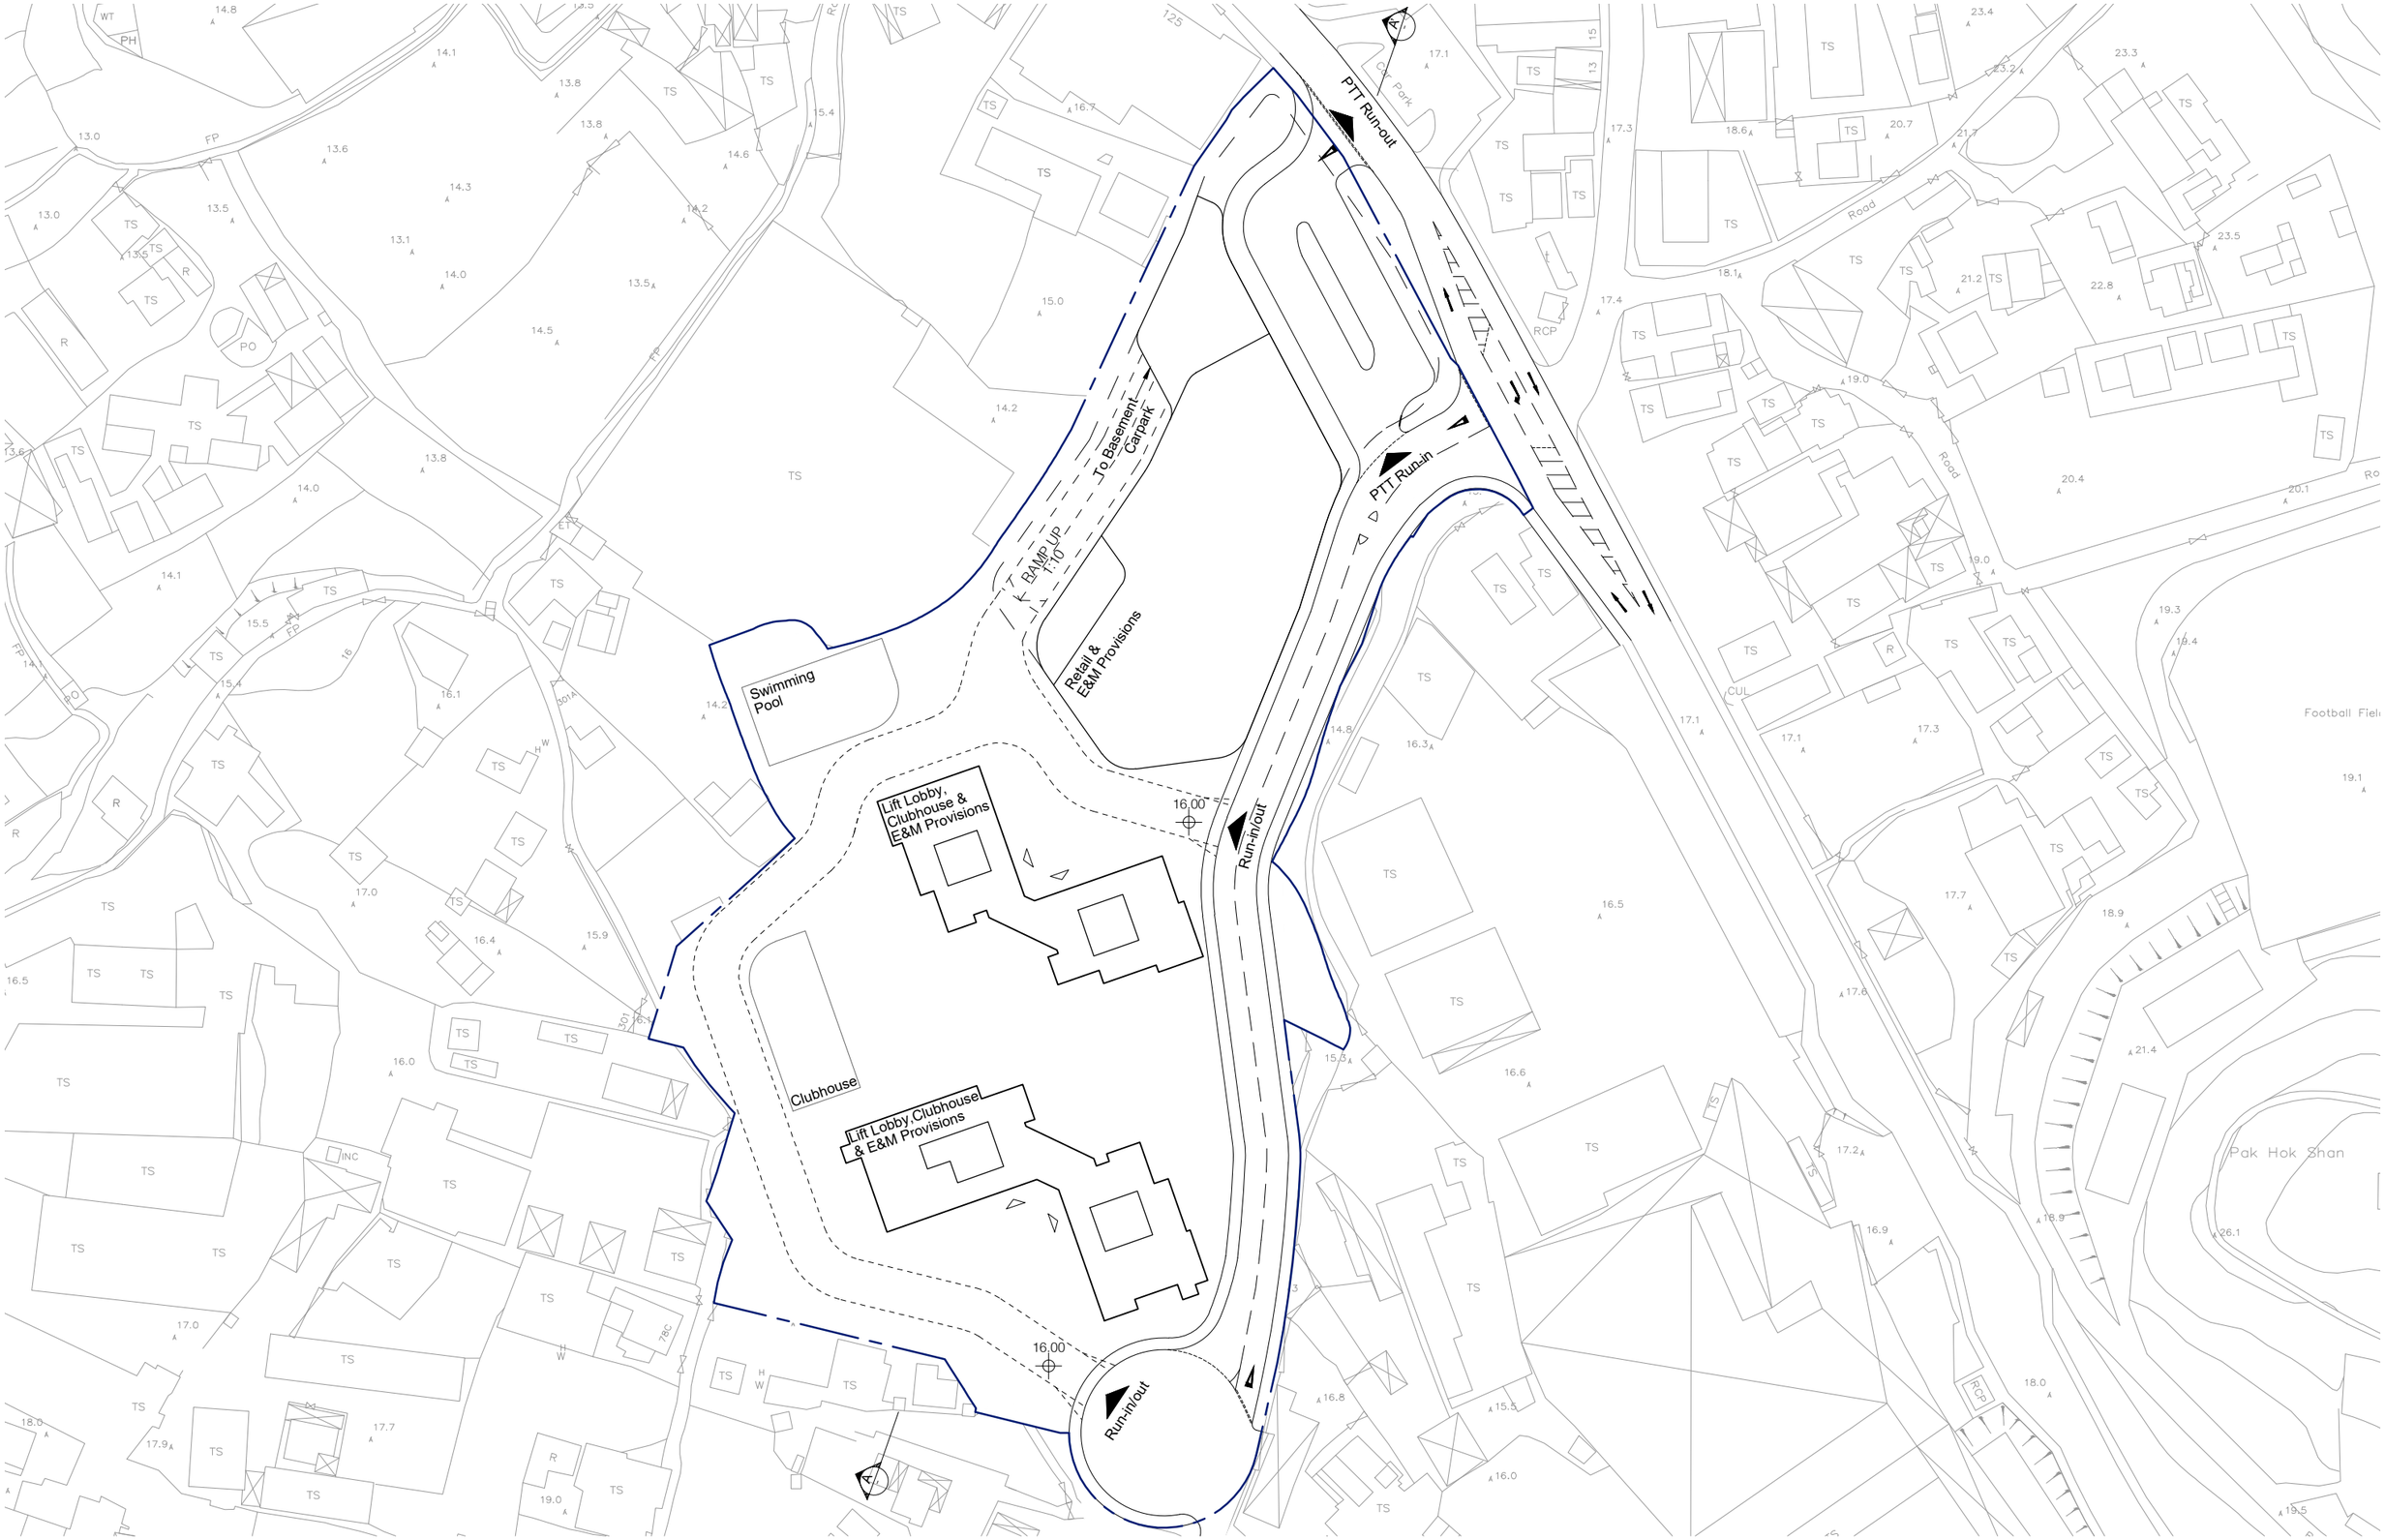

GROUND FLOOR PLAN SK-3
PROPOSED DEVELOPMENT AT PING CHE DD77, N.T.

0 10 20 50m

SINGULAR STUDIO LTD
6 OCTOBER 2023

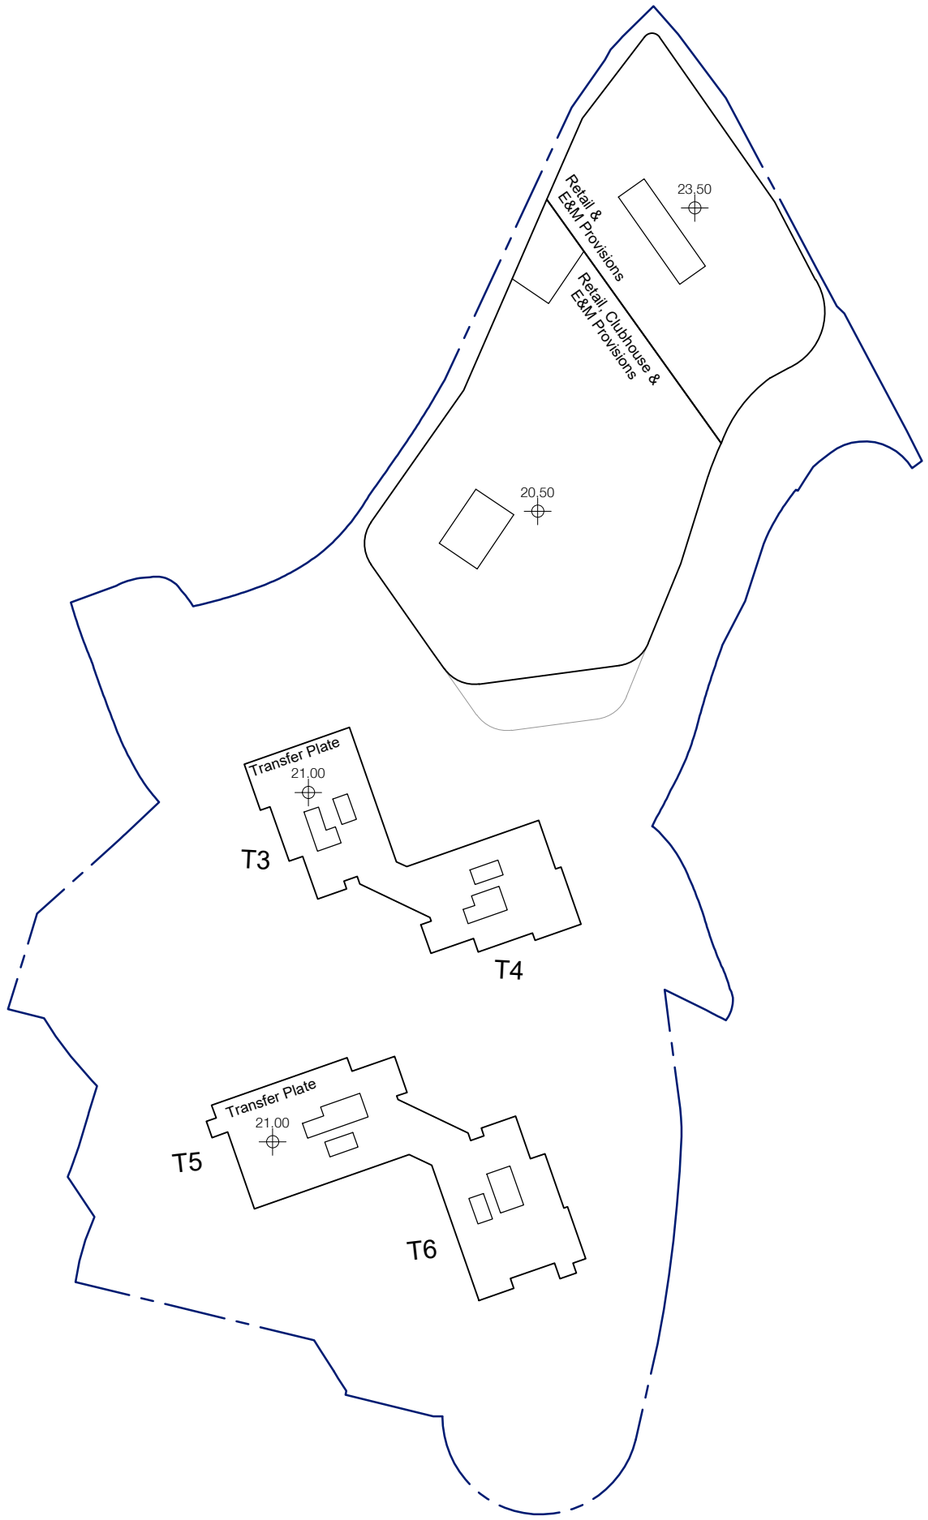

FIRST FLOOR PLAN SK-4
PROPOSED DEVELOPMENT AT PING CHE DD77, N.T.

0 10 20 50m

SINGULAR STUDIO LTD
12 OCTOBER 2023

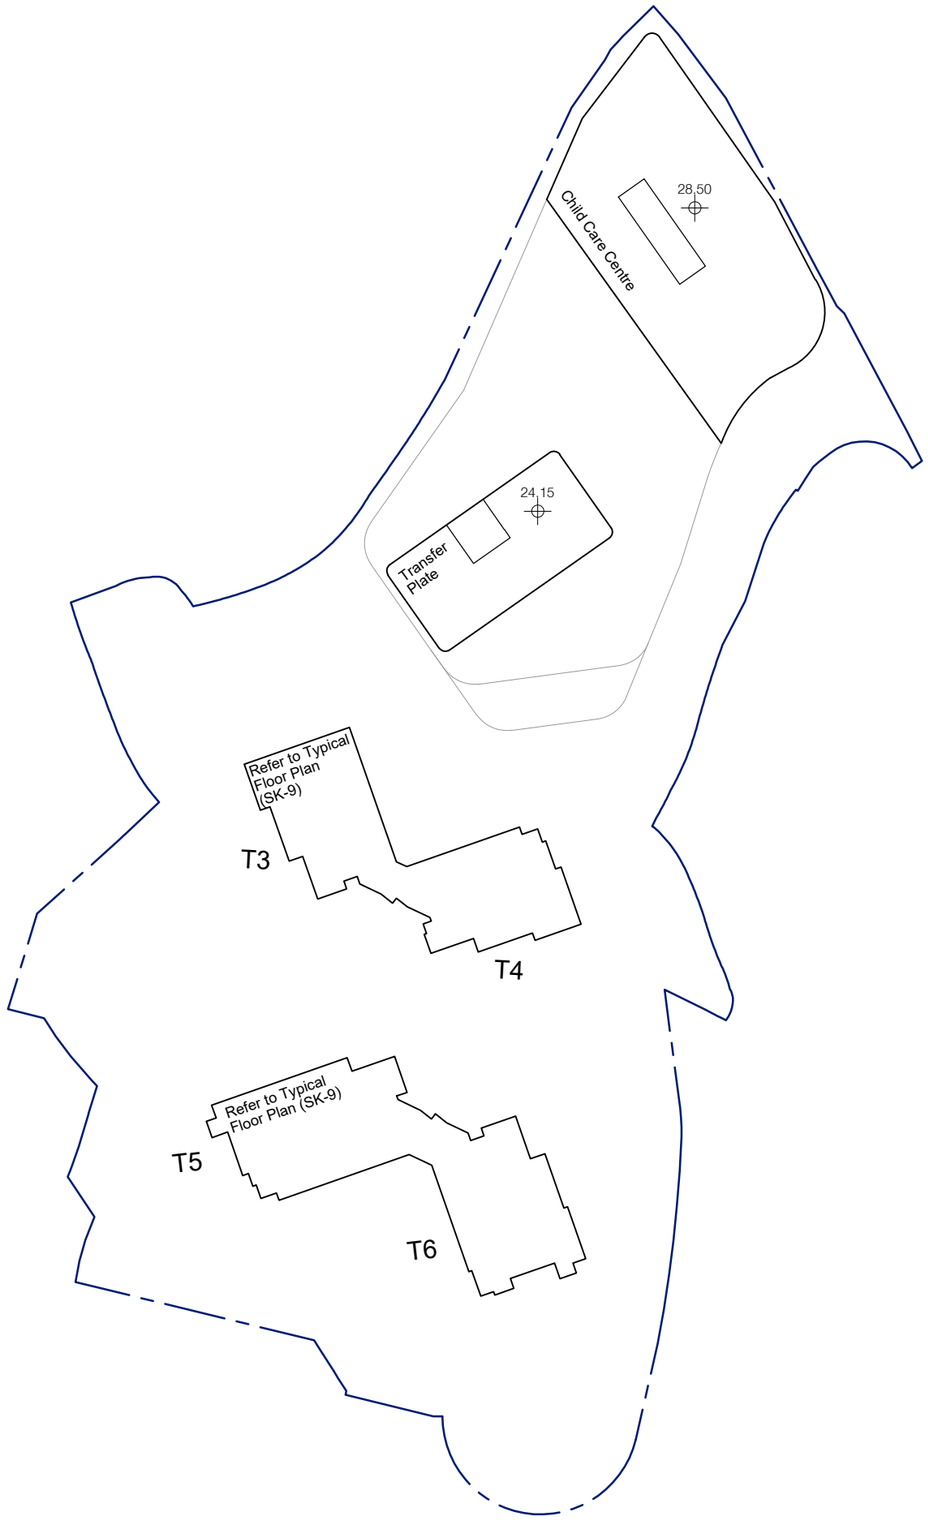

SECOND FLOOR PLAN SK-5
PROPOSED DEVELOPMENT AT PING CHE DD77, N.T.

0 10 20 50m

SINGULAR STUDIO LTD
12 OCTOBER 2023

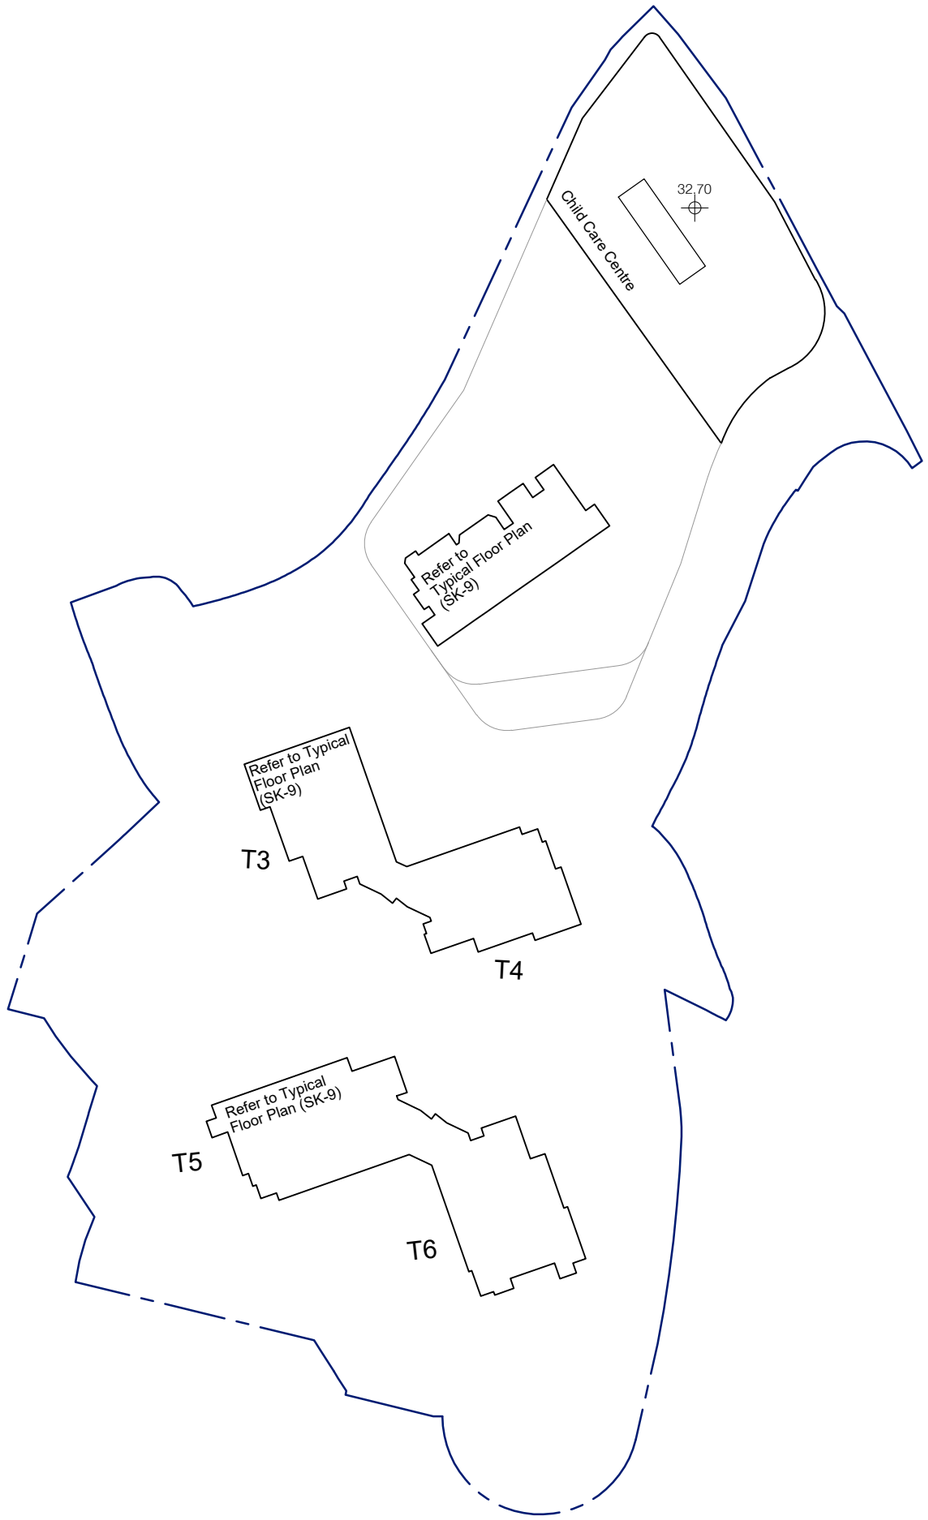

THIRD FLOOR PLAN SK-6
PROPOSED DEVELOPMENT AT PING CHE DD77, N.T.

0 10 20 50m

SINGULAR STUDIO LTD
12 OCTOBER 2023

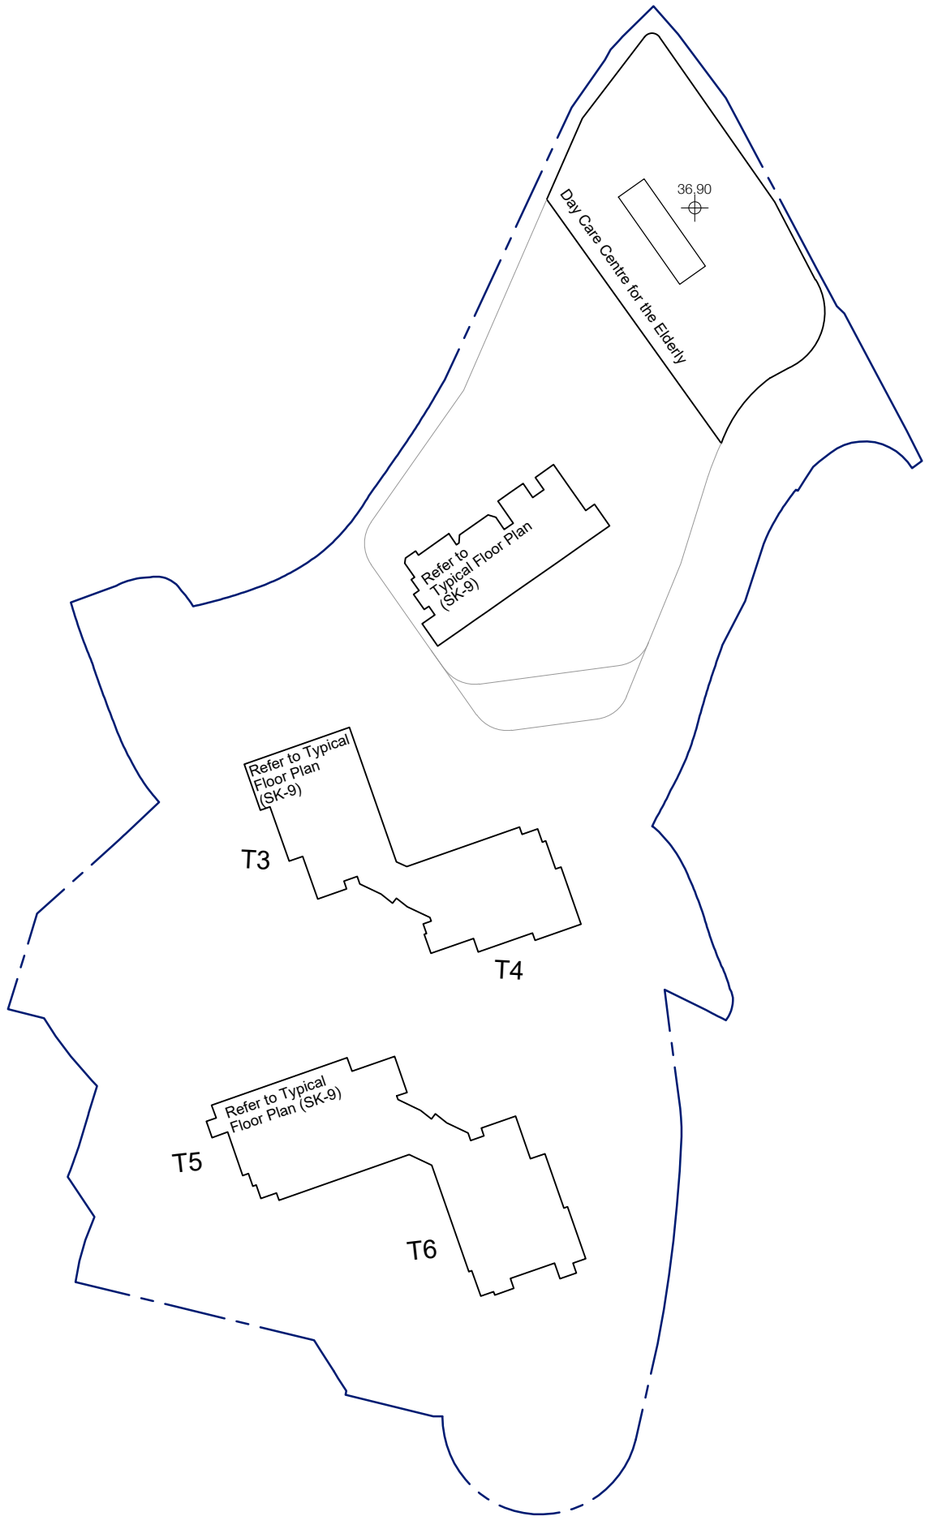

FOURTH FLOOR PLAN SK-7
PROPOSED DEVELOPMENT AT PING CHE DD77, N.T.

0 10 20 50m

SINGULAR STUDIO LTD
12 OCTOBER 2023

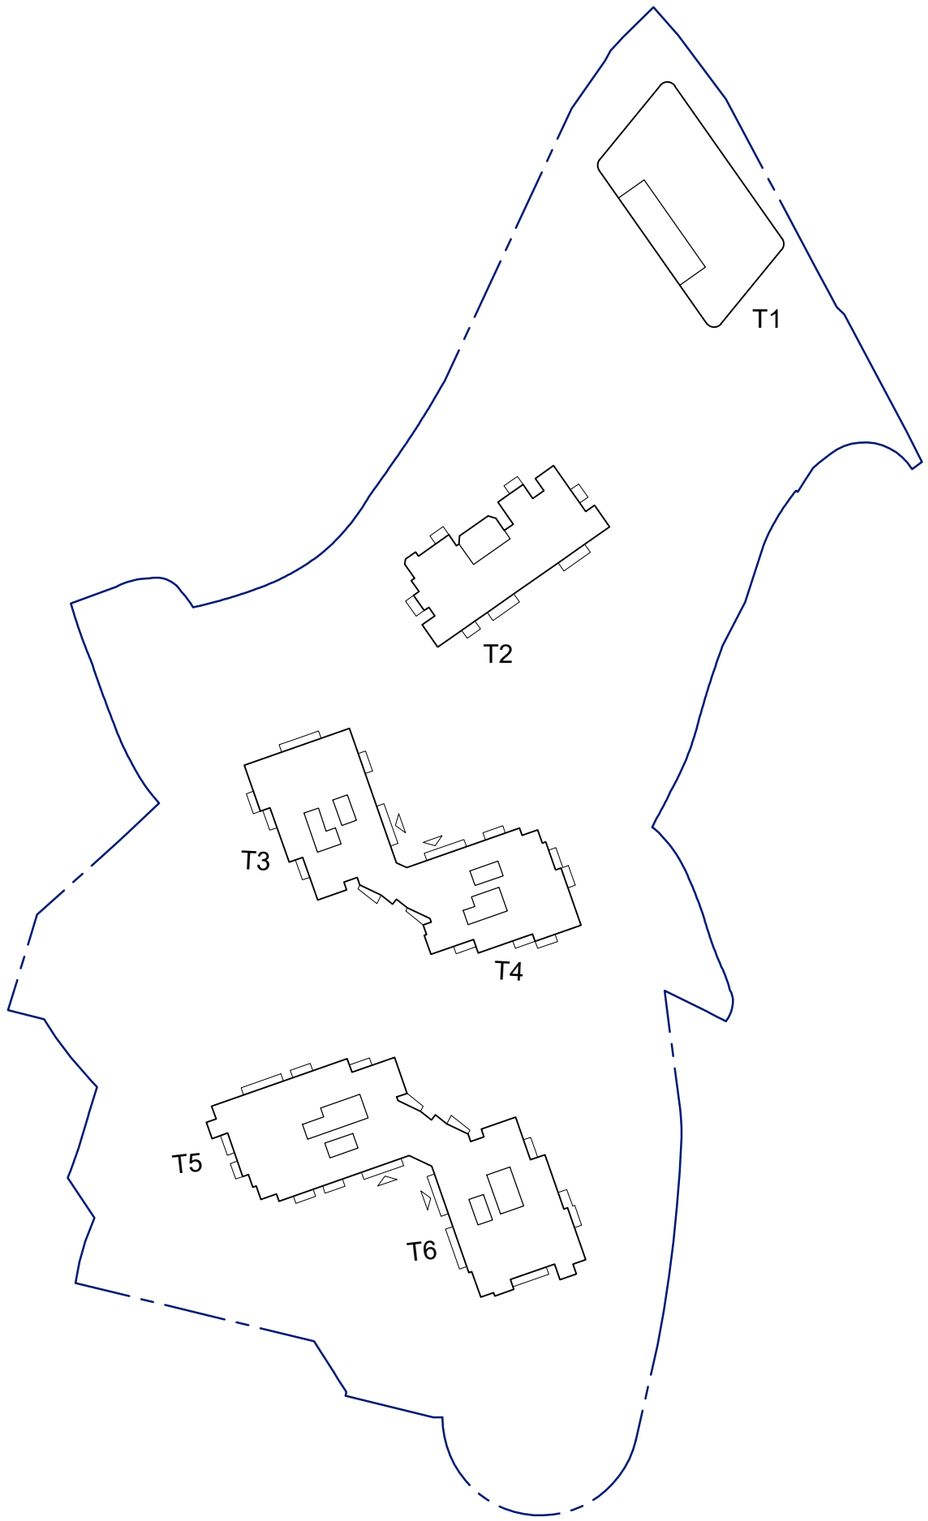

TYPICAL FLOOR PLAN SK-9
PROPOSED DEVELOPMENT AT PING CHE DD77, N.T.

0 10 20 50m

SINGULAR STUDIO LTD
12 OCTOBER 2023

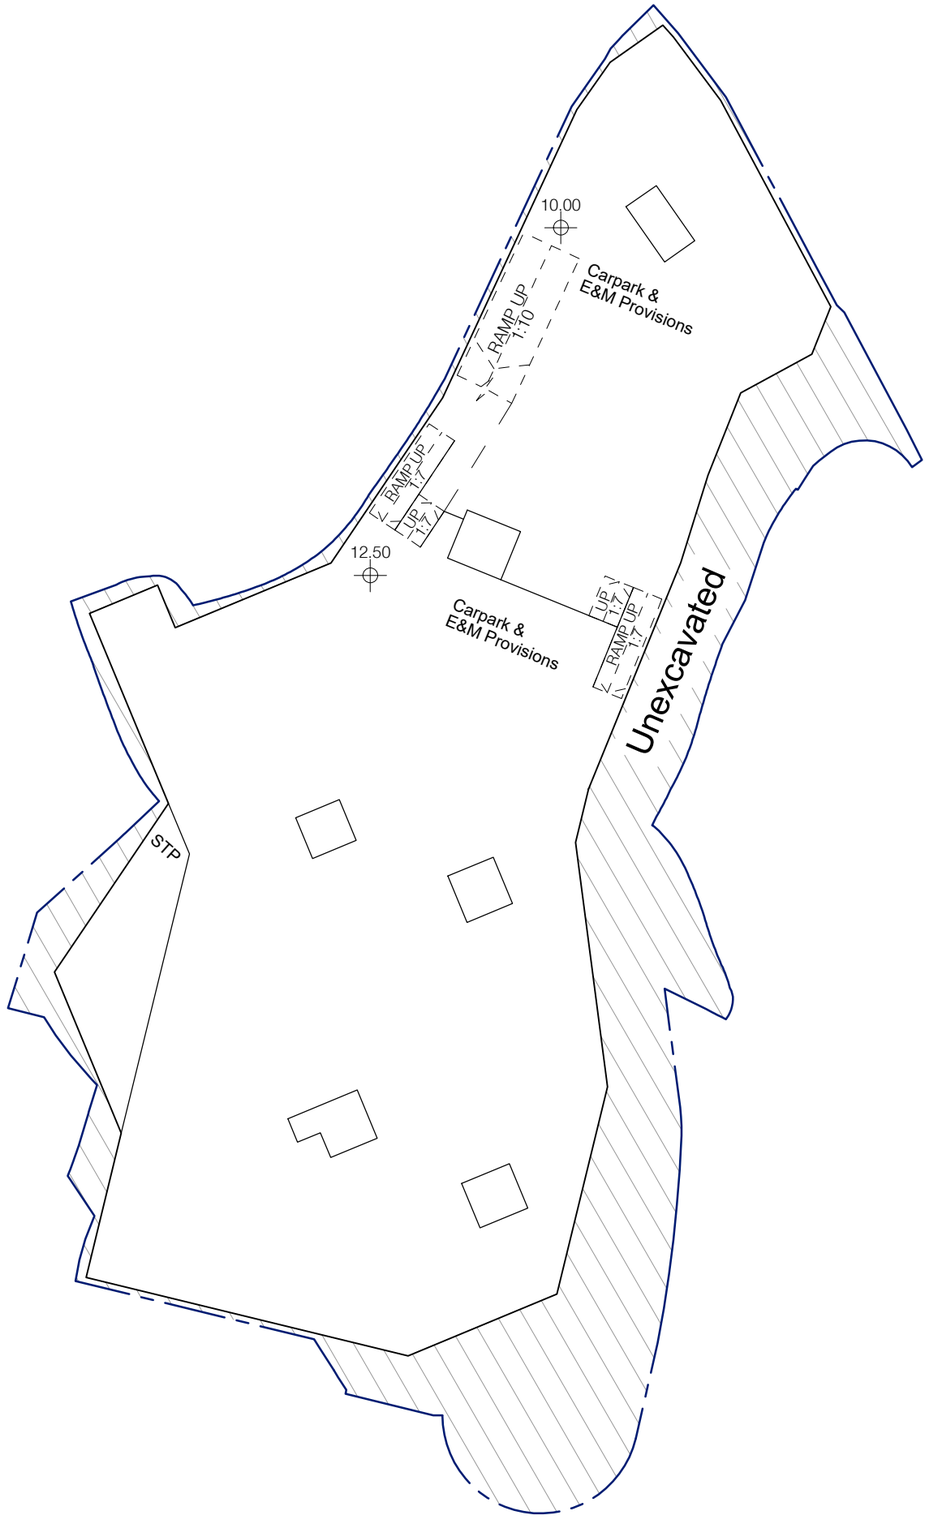

BASEMENT LEVEL 1 PLAN SK-10
PROPOSED DEVELOPMENT AT PING CHE DD77, N.T.

0 10 20 50m

SINGULAR STUDIO LTD
12 OCTOBER 2023

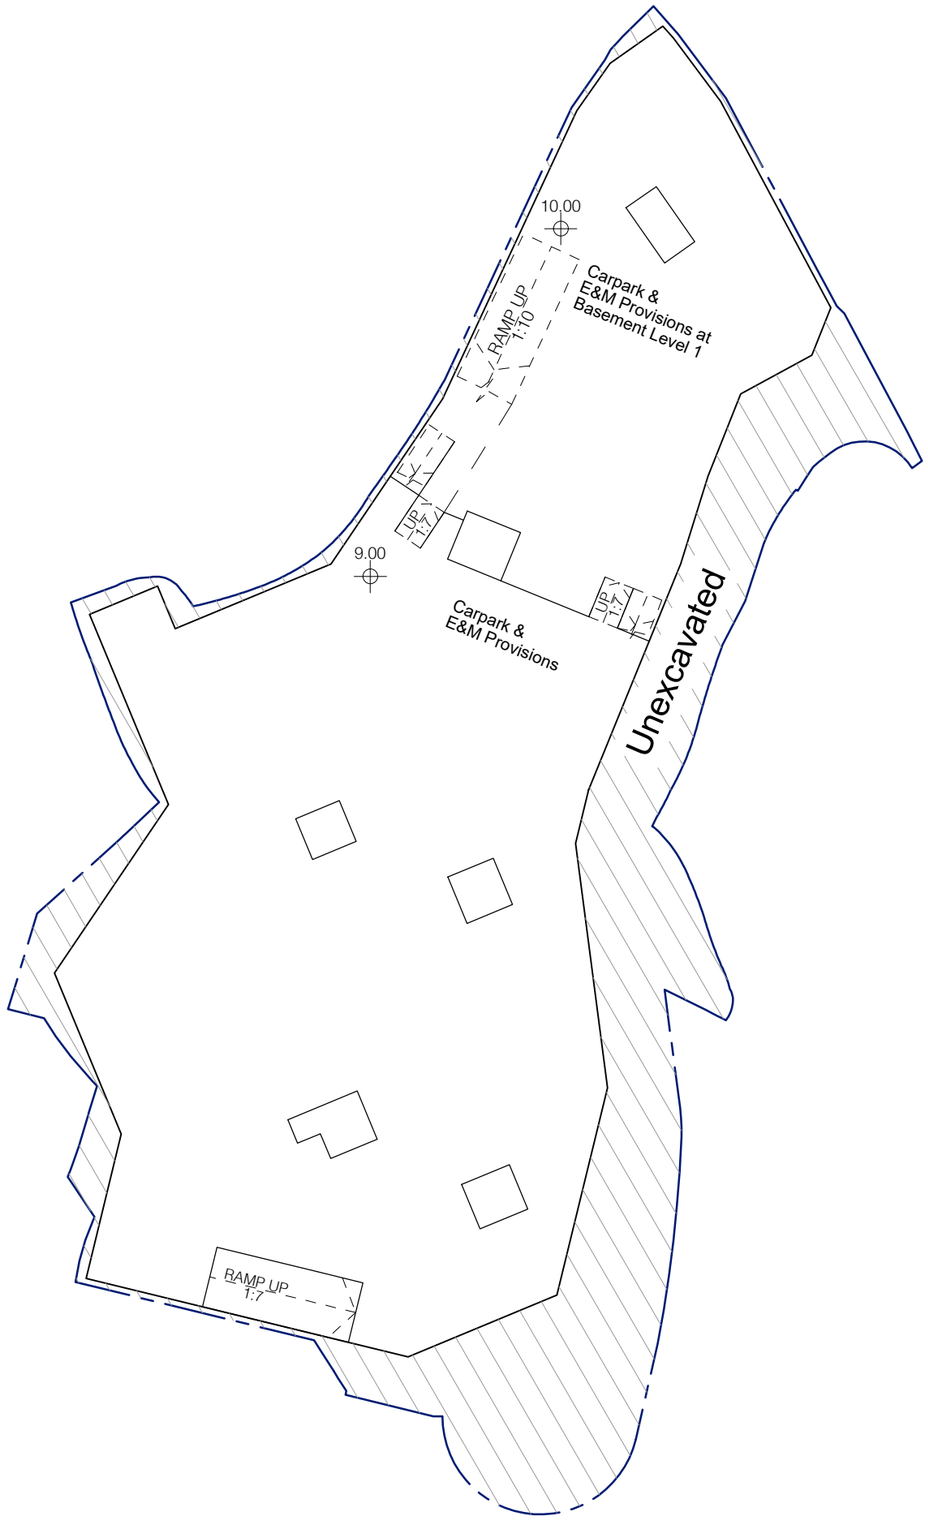

BASEMENT LEVEL 2 PLAN SK-11
PROPOSED DEVELOPMENT AT PING CHE DD77, N.T.

0 10 20 50m

SINGULAR STUDIO LTD
12 OCTOBER 2023

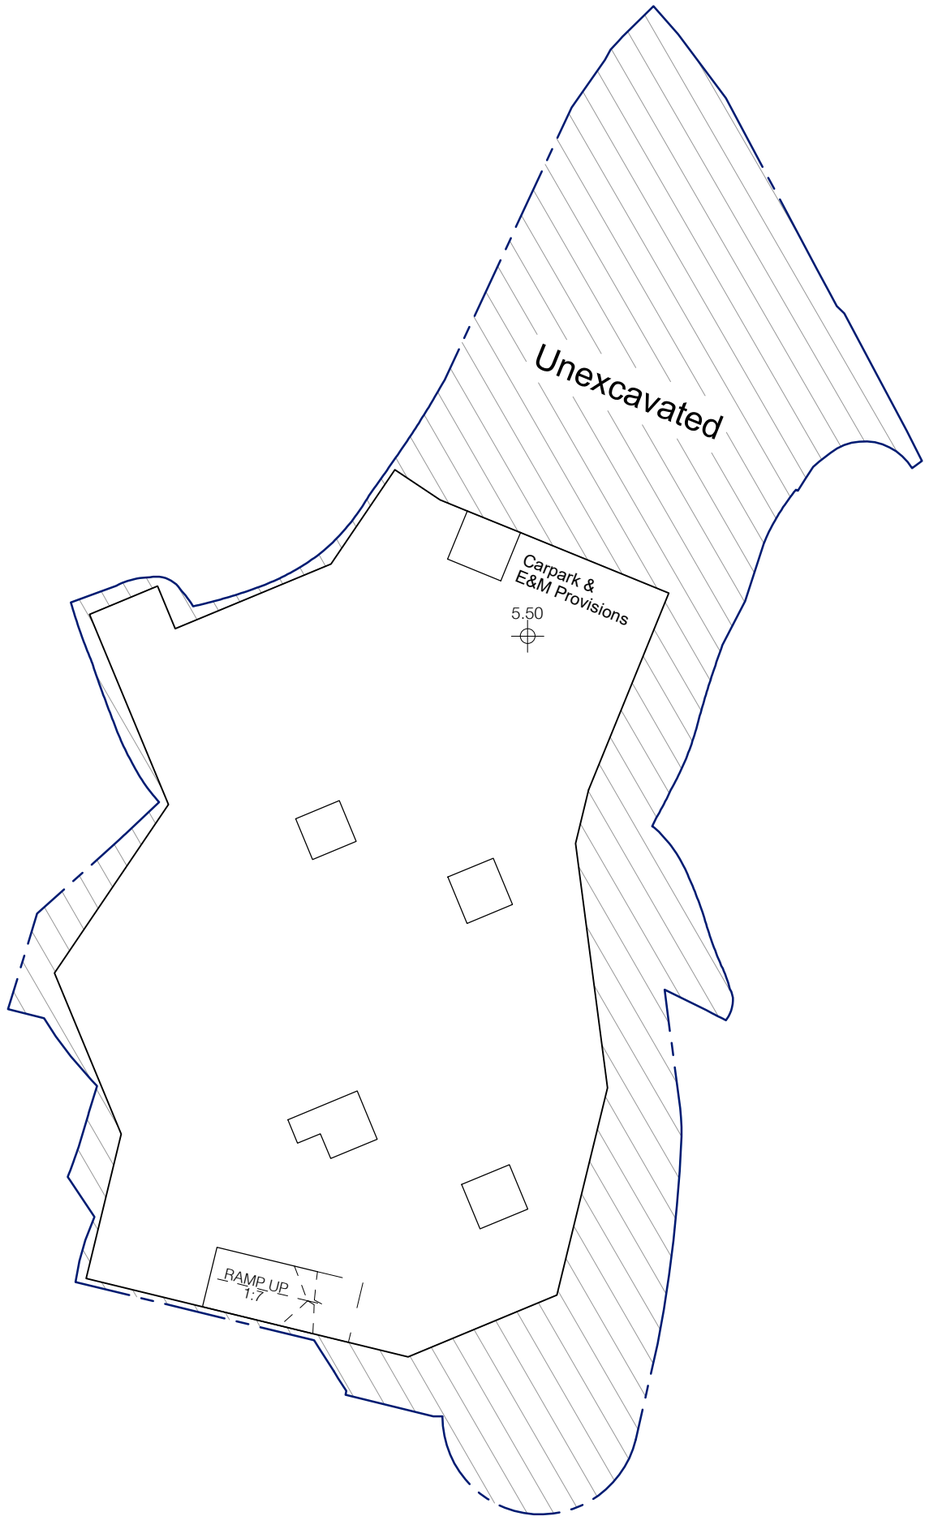

BASEMENT LEVEL 3 PLAN SK-12
PROPOSED DEVELOPMENT AT PING CHE DD77, N.T.

0 10 20 50m

SINGULAR STUDIO LTD
12 OCTOBER 2023