

Attachment 6
Revised Development Scheme


Proposed Layout Plans

THE OWNERSHIP OF THE COPYRIGHT IN THIS DRAWING IS RETAINED BY THE EMPLOYER. ANY UNAUTHORIZED USE, DISCLOSURE, DISSEMINATION OR REPRODUCTION OF ANY INFORMATION CONTAINED HEREIN MAY RESULT IN LIABILITY UNDER APPLICABLE LAW

DO NOT SCALE DRAWINGS AND DIMENSIONS. ALL DIMENSIONS SHOULD BE VERIFIED ON SITE BY THE CONTRACTORS BEFORE PROCEEDING AND ANY DISCREPANCIES SHOULD BE REPORTED TO PROJECT MANAGER & ARCHITECT IMMEDIATELY.

 DEVELOPMENT SITE BOUNDARY

 APPLICATION SITE BOUNDARY

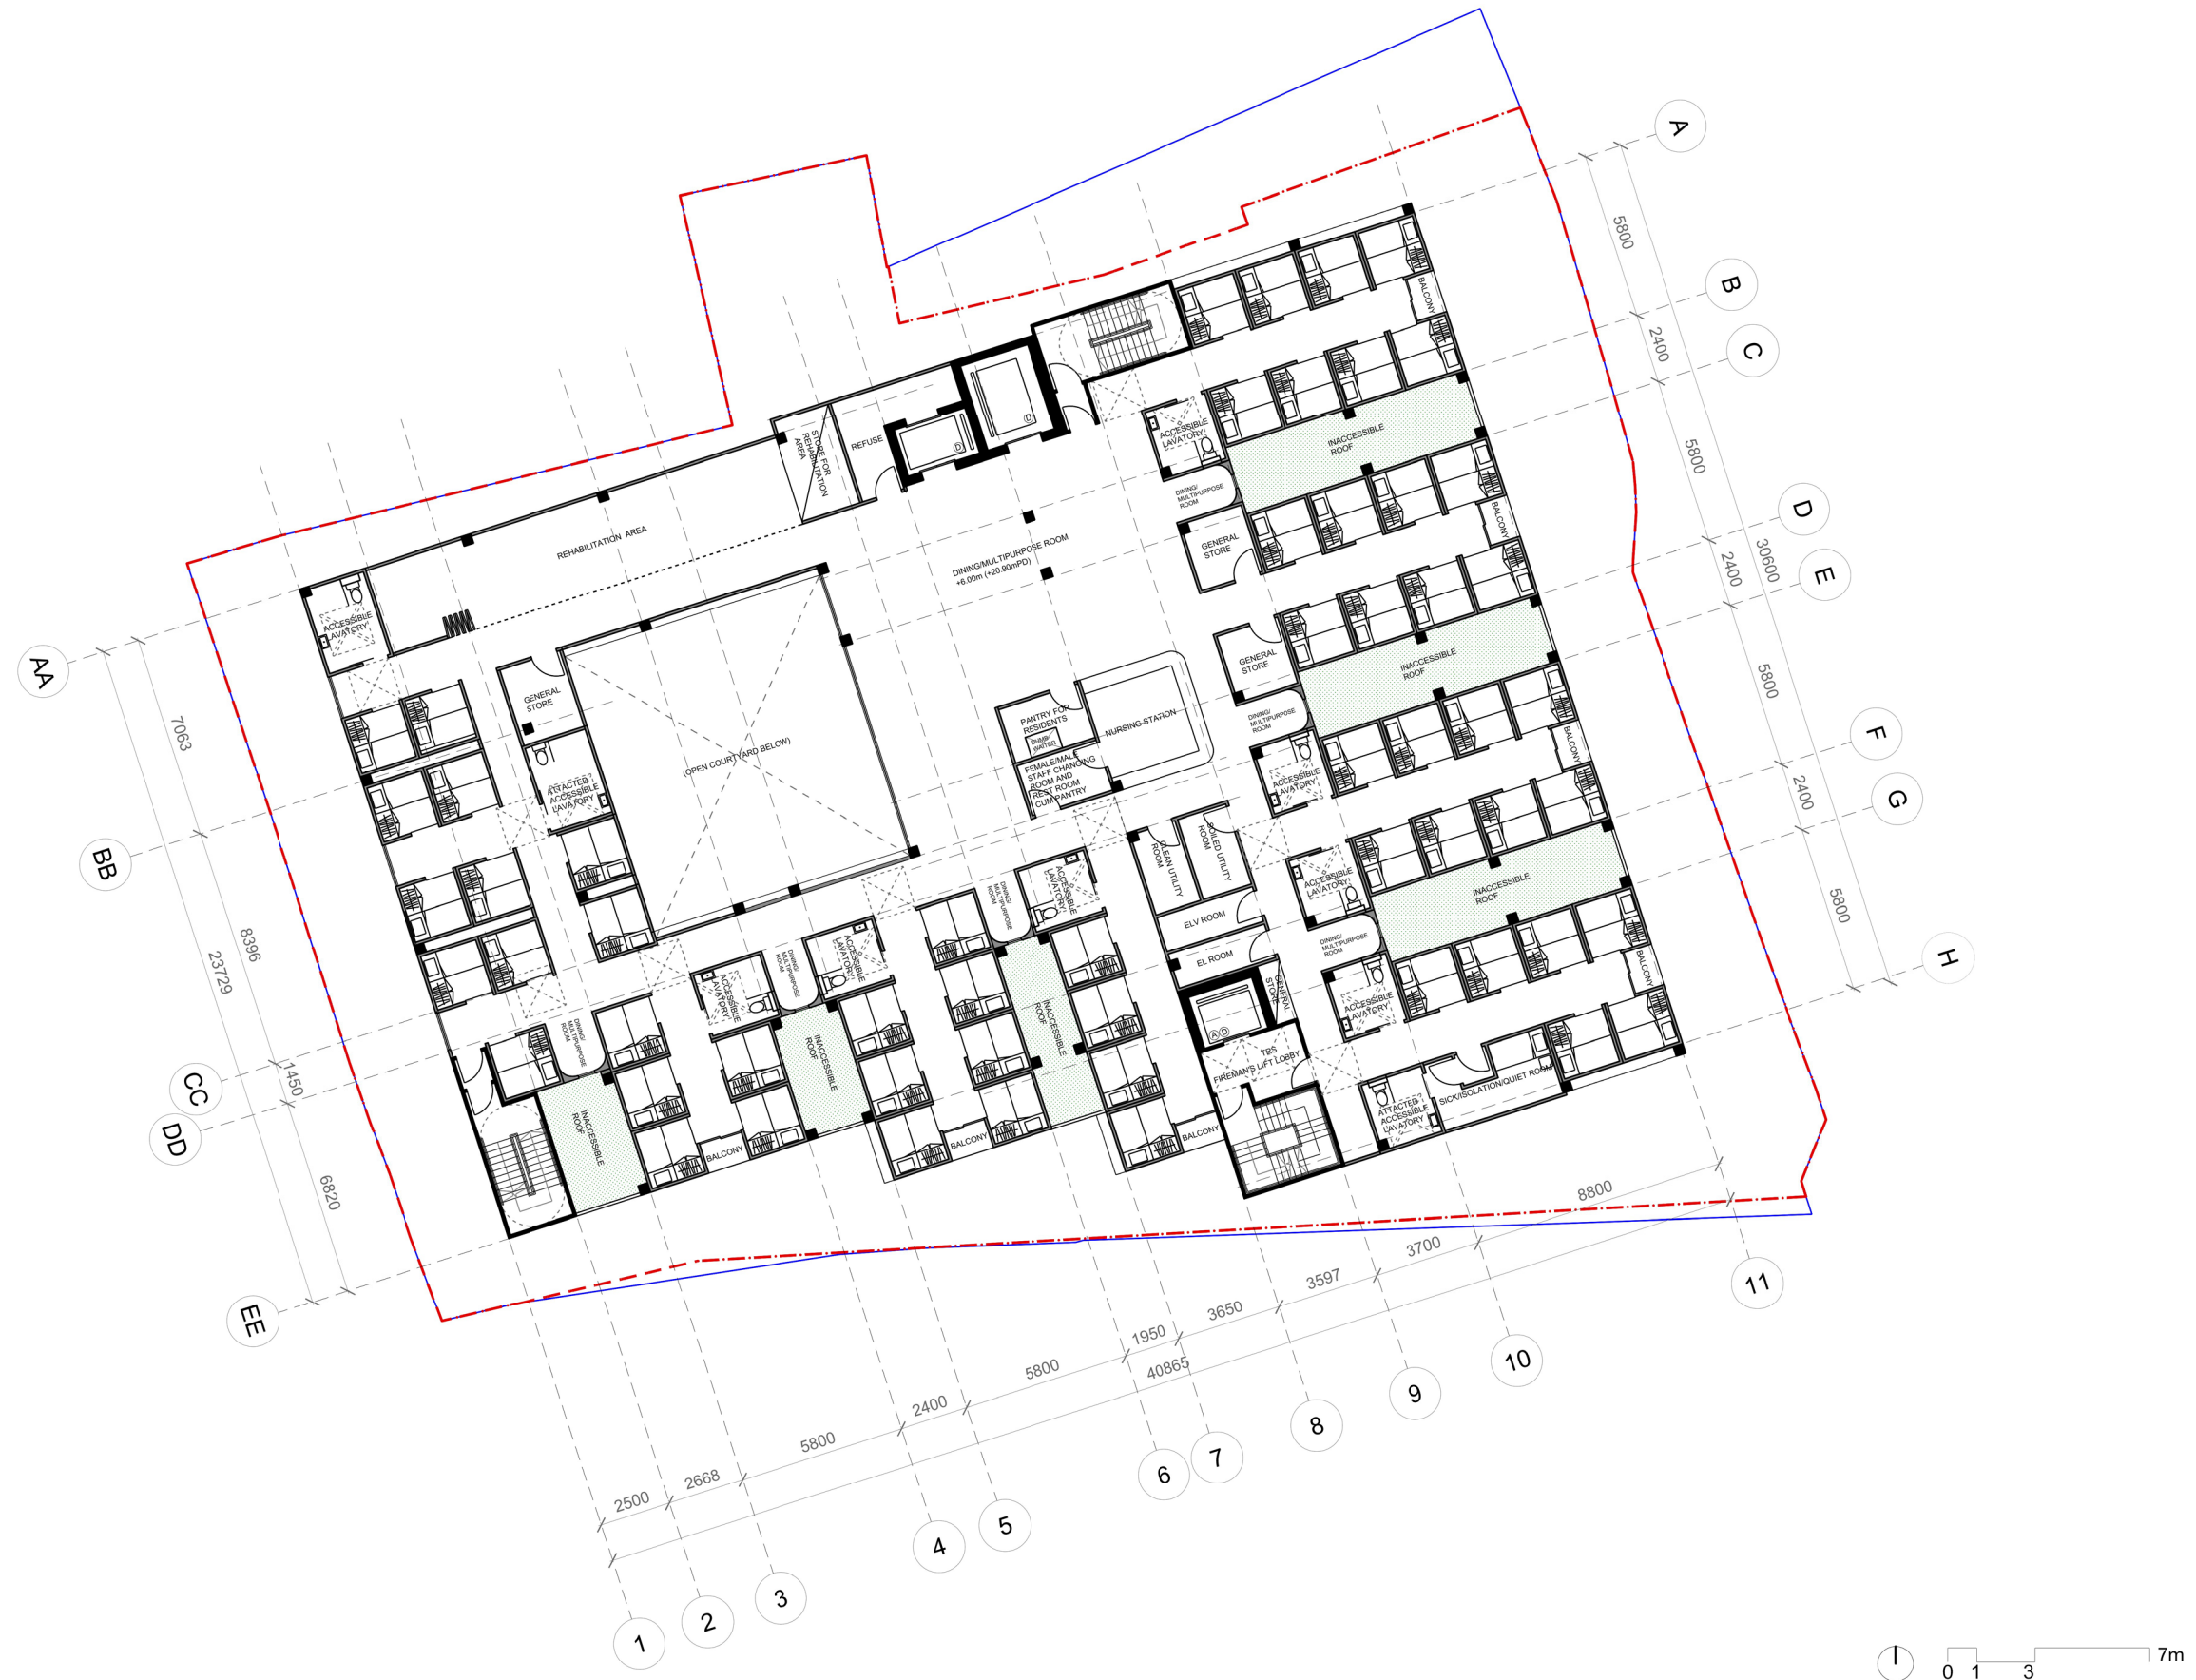

1	23/06/2026	FOR SUBMISSION
1	20/04/2026	FOR SUBMISSION
0	13/04/2026	FOR INFORMATION

DESIGNER



PROJECT MANAGER

PROJECT

PROPOSED RESIDENTIAL CARE HOME
FOR PERSONS WITH DISABILITIES AT
AM TEI, TUEN MUN

DRAWING TITLE

A.S. @ A3

DRAWN BY


Proposed Layout Plans

THE OWNERSHIP OF THE COPYRIGHT IN THIS DRAWING IS RETAINED BY THE EMPLOYER. ANY UNAUTHORIZED USE, DISCLOSURE, DISSEMINATION OR DUPLICATION OF ANY INFORMATION CONTAINED HEREIN MAY RESULT IN LIABILITY UNDER APPLICABLE LAW

DO NOT SCALE DRAWINGS AND DIMENSIONS. ALL DIMENSIONS SHOULD BE VERIFIED ON SITE BY THE CONTRACTORS BEFORE PROCEEDING AND ANY DISCREPANCIES SHOULD BE REPORTED TO PROJECT MANAGER & ARCHITECT IMMEDIATELY.

 DEVELOPMENT SITE BOUNDARY

 APPLICATION SITE BOUNDARY

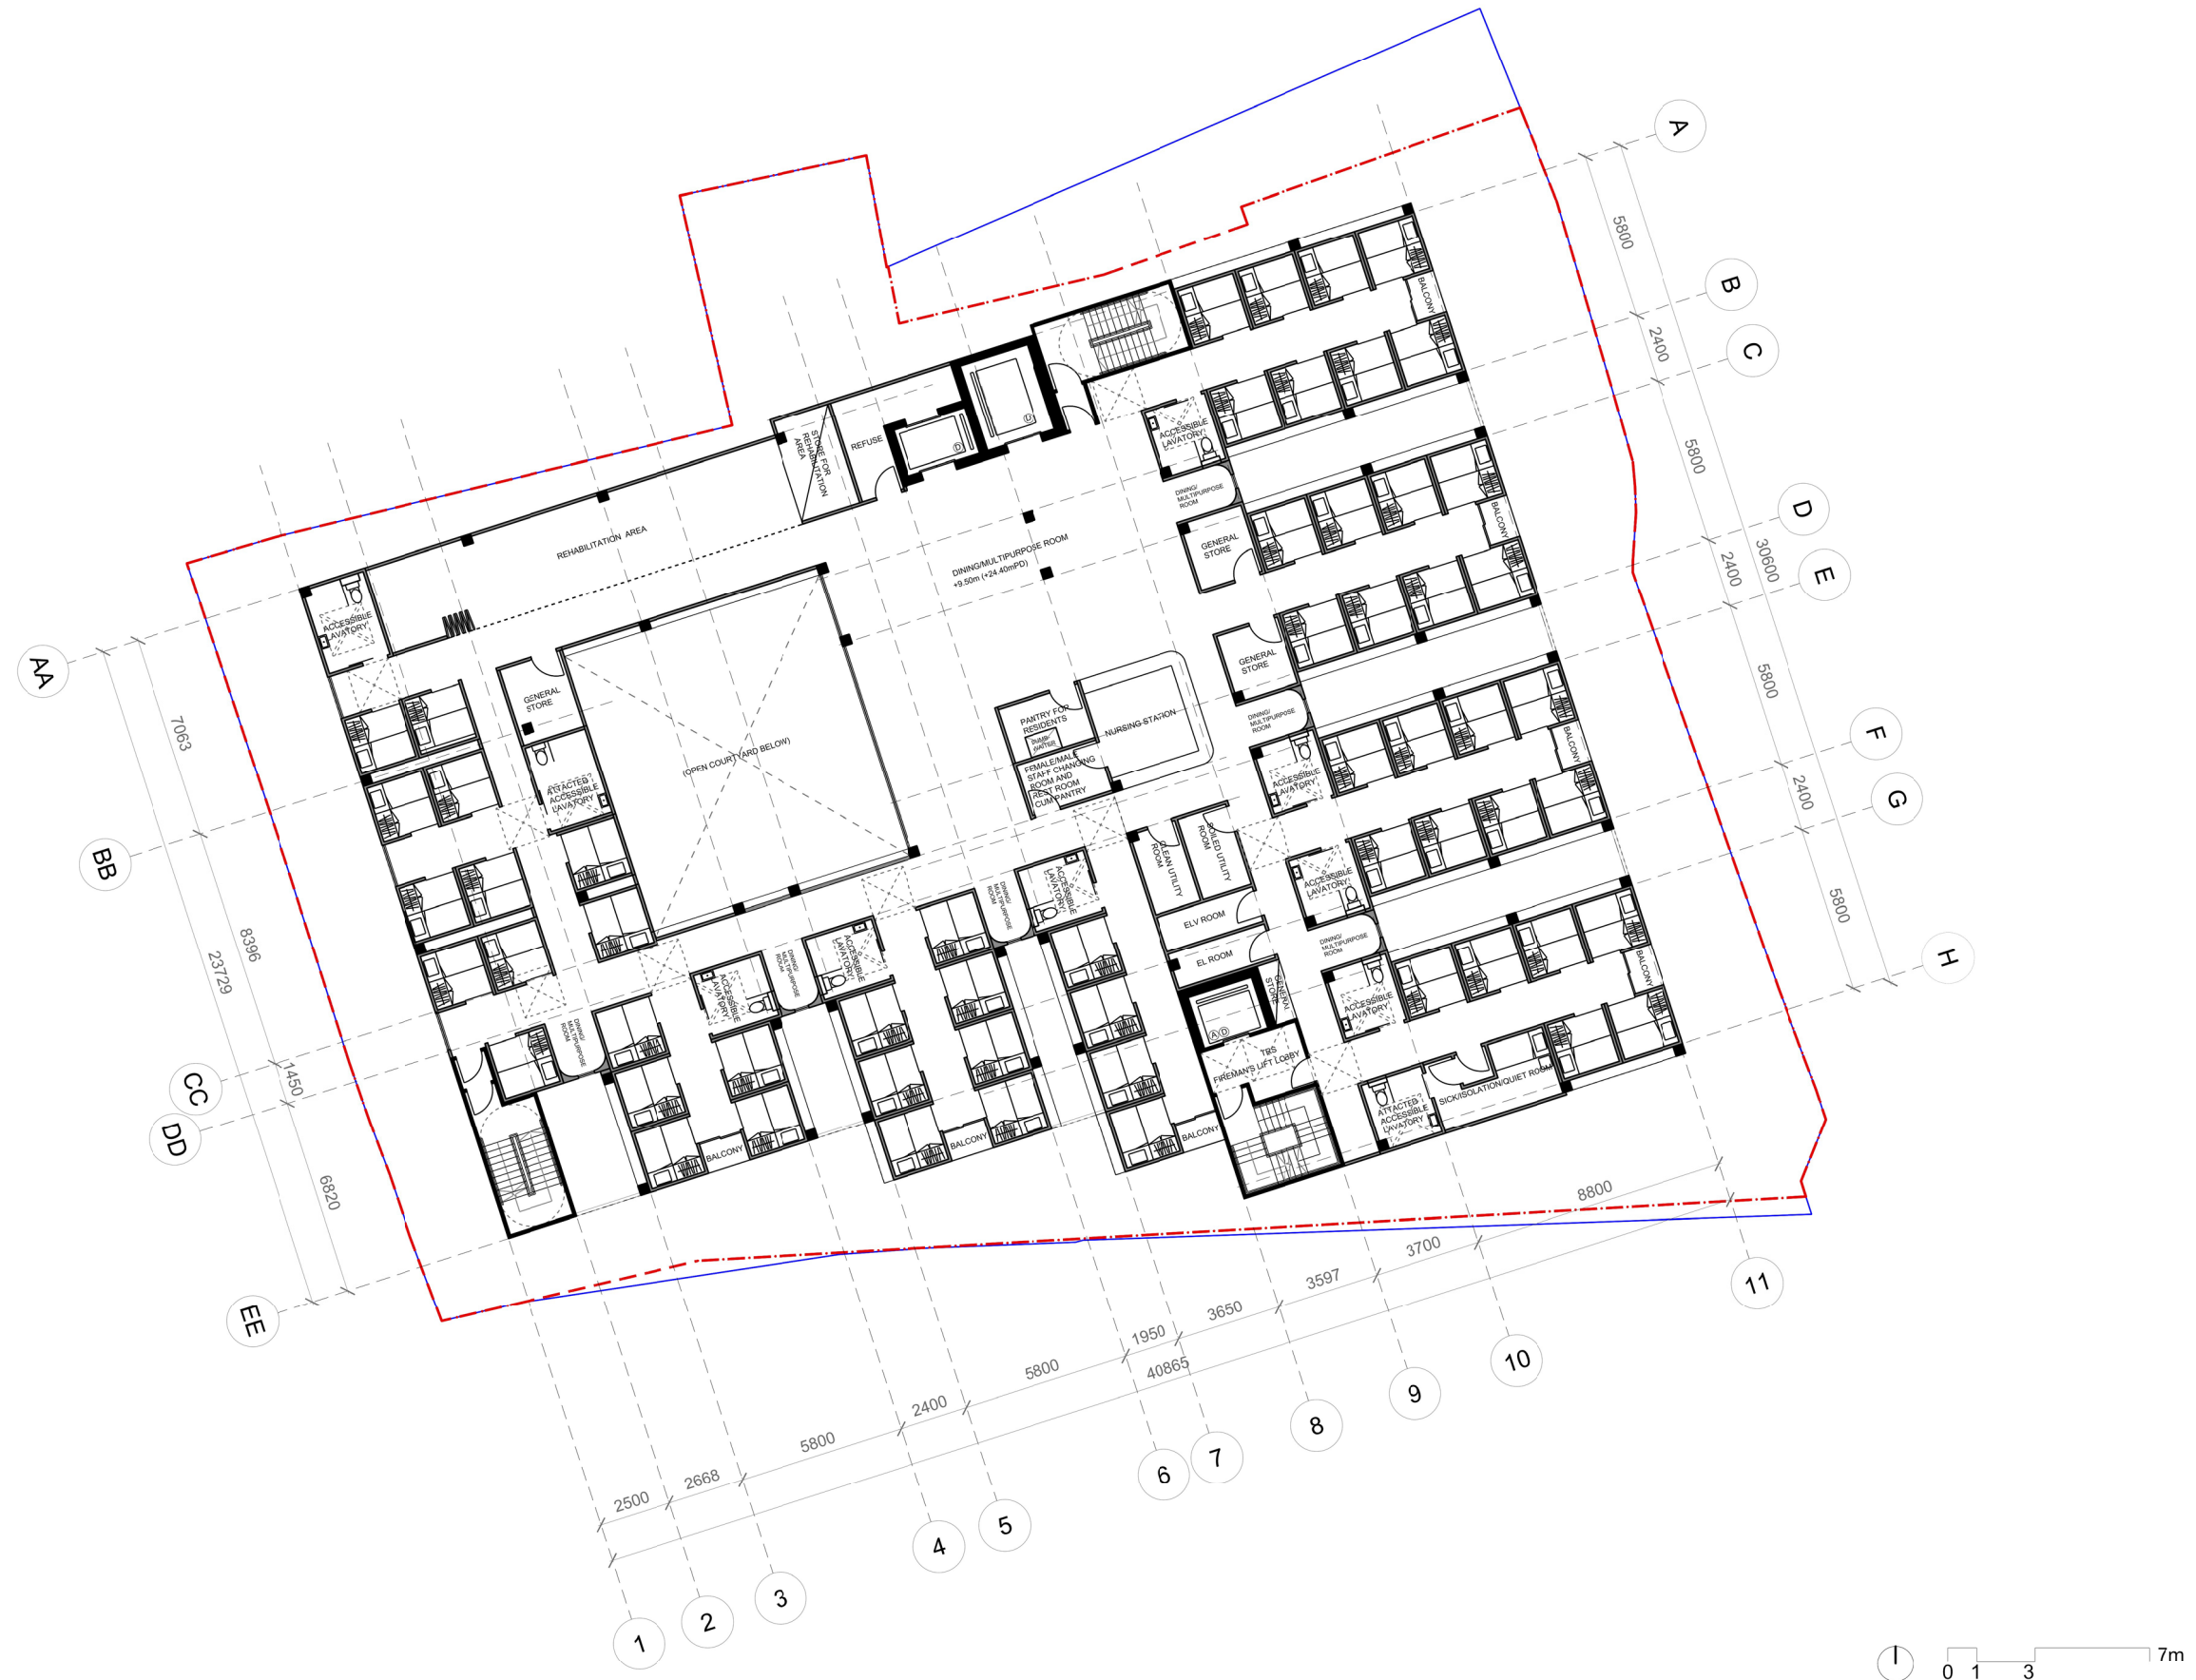

1	23/06/2026	FOR SUBMISSION
1	20/04/2026	FOR SUBMISSION
0	13/04/2026	FOR INFORMATION

DESIGNER



PROJECT MANAGER

PROJECT

PROPOSED RESIDENTIAL CARE HOME
FOR PERSONS WITH DISABILITIES AT
AM TEI, TUEN MUN

DRAWING TITLE

A.S. @ A3

DRAWN BY


Proposed Layout Plans

THE OWNERSHIP OF THE COPYRIGHT IN THIS DRAWING IS RETAINED BY THE EMPLOYER. ANY UNAUTHORIZED USE, DISCLOSURE, DISSEMINATION OR DUPLICATION OF ANY INFORMATION CONTAINED HEREIN MAY RESULT IN LIABILITY UNDER APPLICABLE LAW

DO NOT SCALE DRAWINGS AND DIMENSIONS. ALL DIMENSIONS SHOULD BE VERIFIED ON SITE BY THE CONTRACTORS BEFORE PROCEEDING AND ANY DISCREPANCIES SHOULD BE REPORTED TO PROJECT MANAGER & ARCHITECT IMMEDIATELY.

 DEVELOPMENT SITE BOUNDARY

APPLICATION SITE BOUNDARY

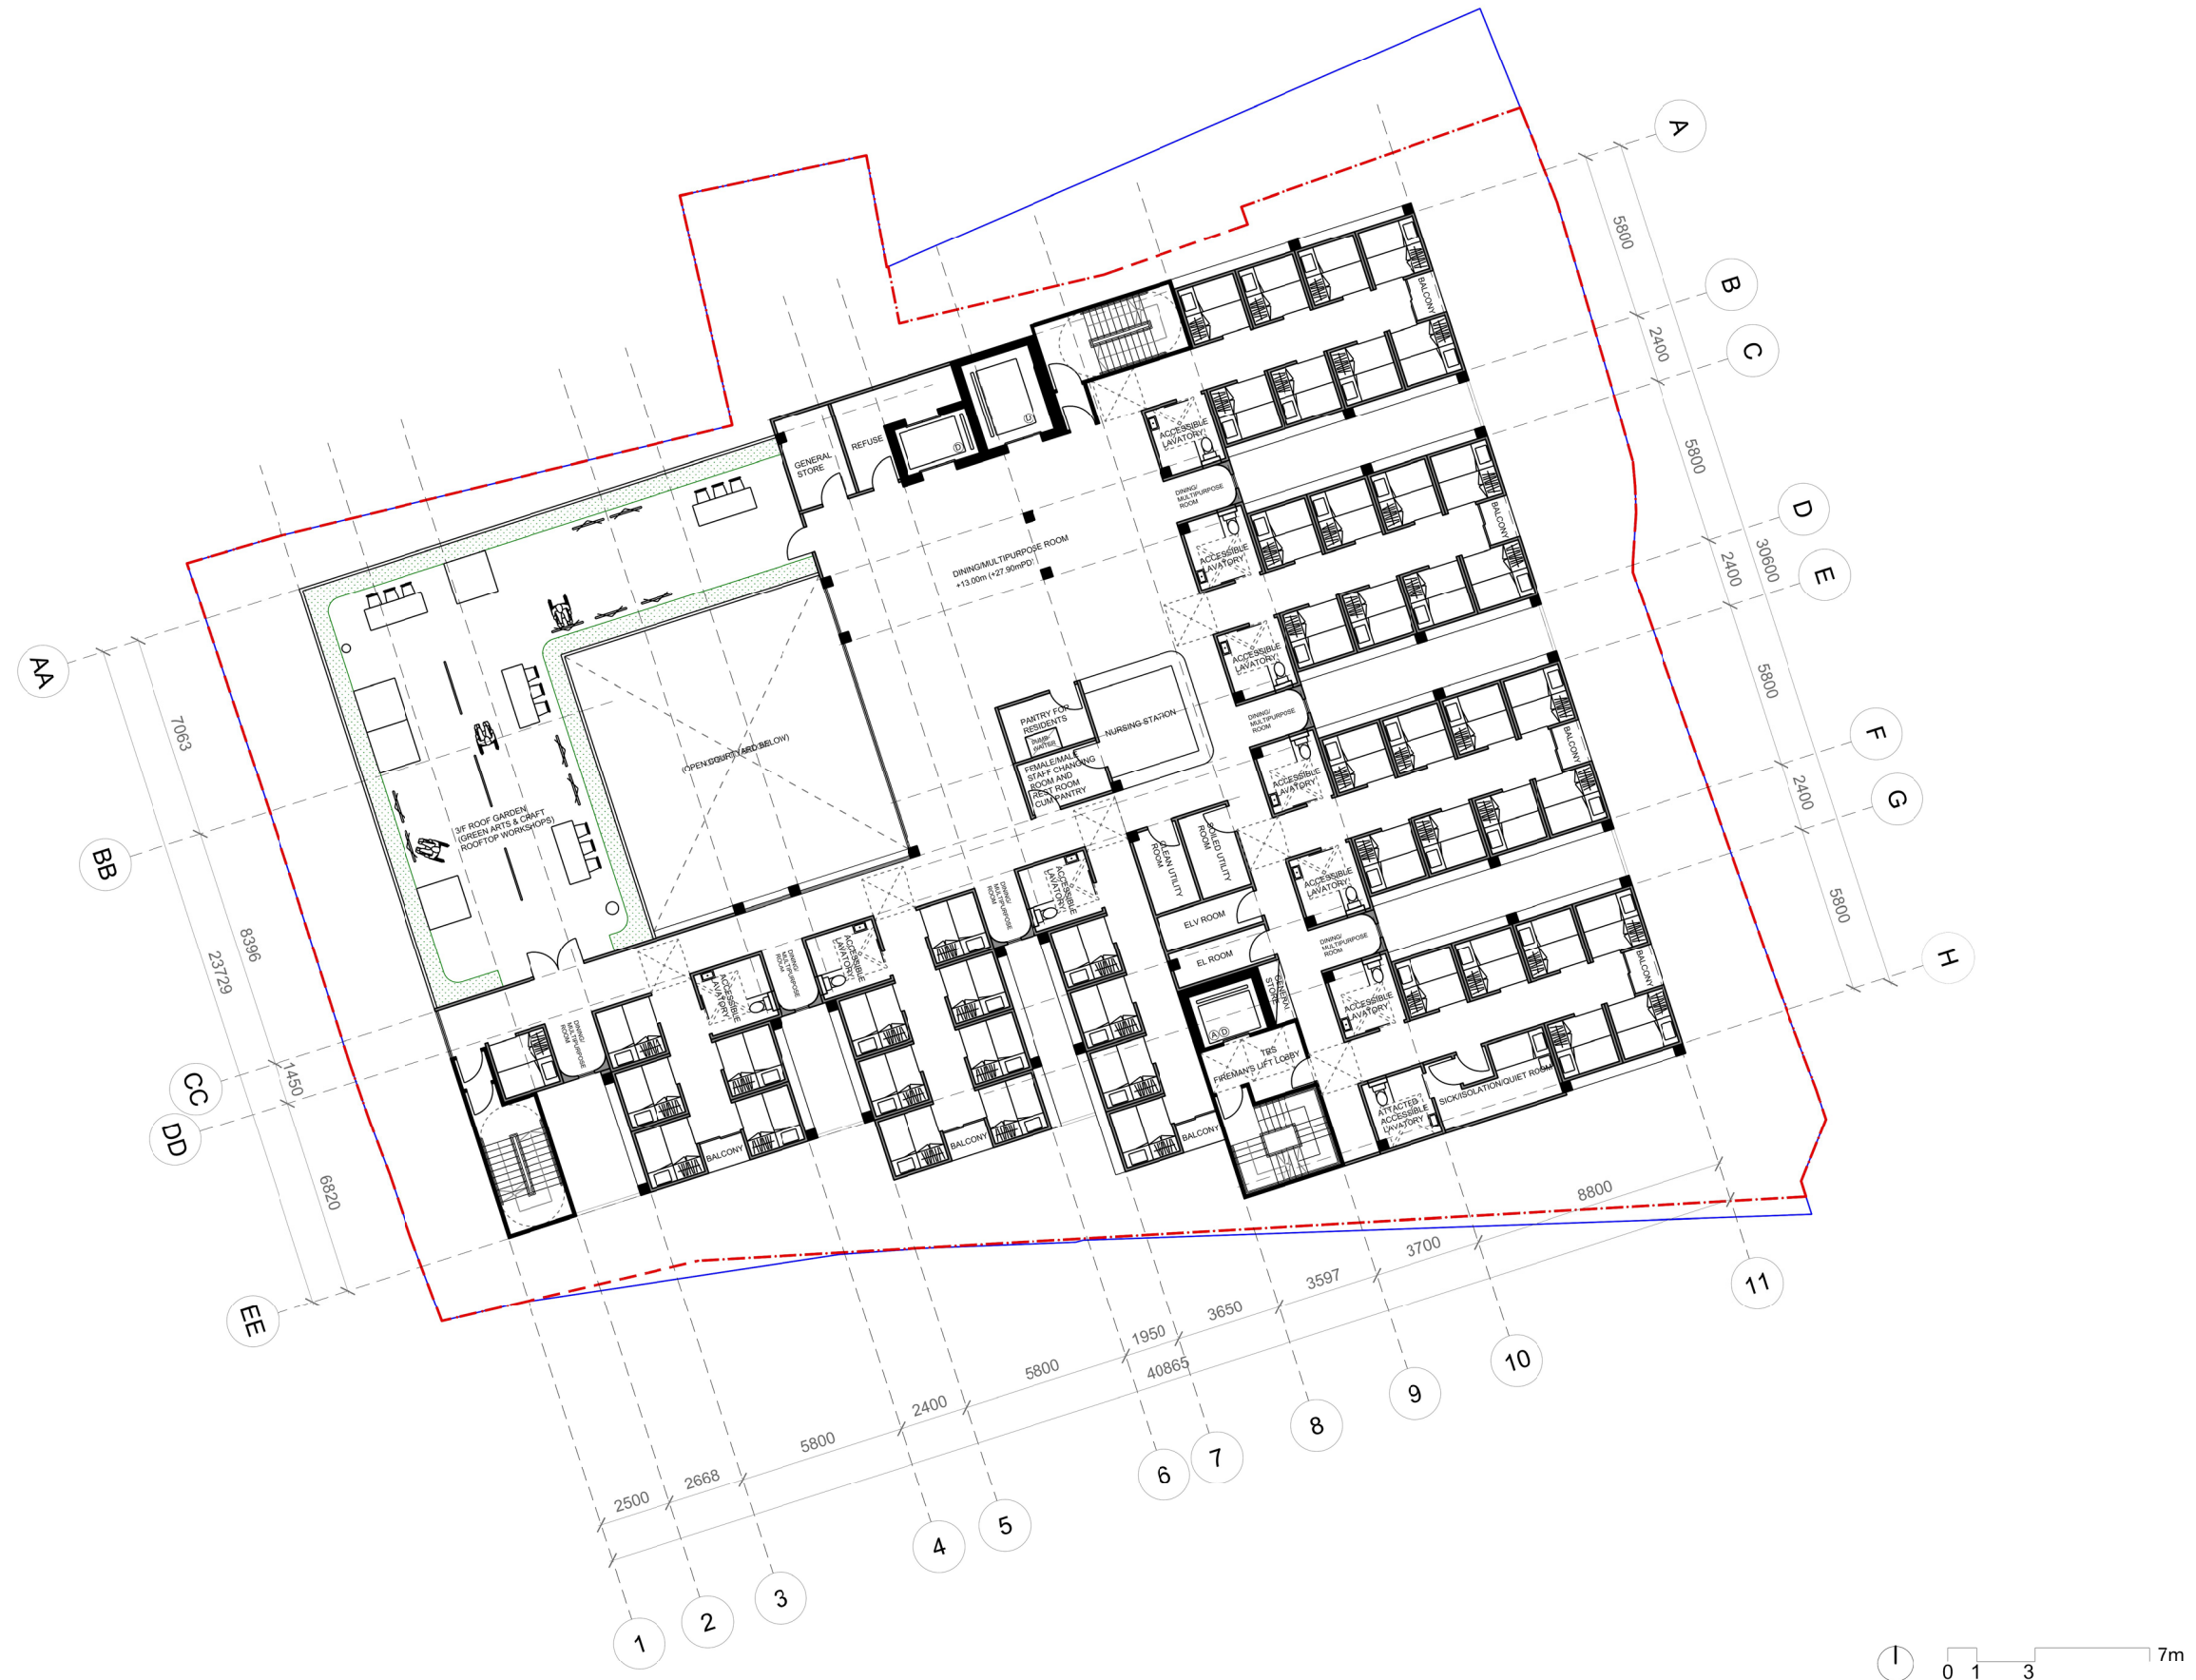

1	23/06/2026	FOR SUBMISSION
1	20/04/2026	FOR SUBMISSION
0	13/04/2026	FOR INFORMATION

DESIGNER



PROJECT MANAGER

PROJECT


PROPOSED RESIDENTIAL CARE HOME
FOR PERSONS WITH DISABILITIES AT
AM TEI, TUEN MUN

DRAWING TITLE

A.S. @ A3

DRAWN BY

Proposed Layout Plans

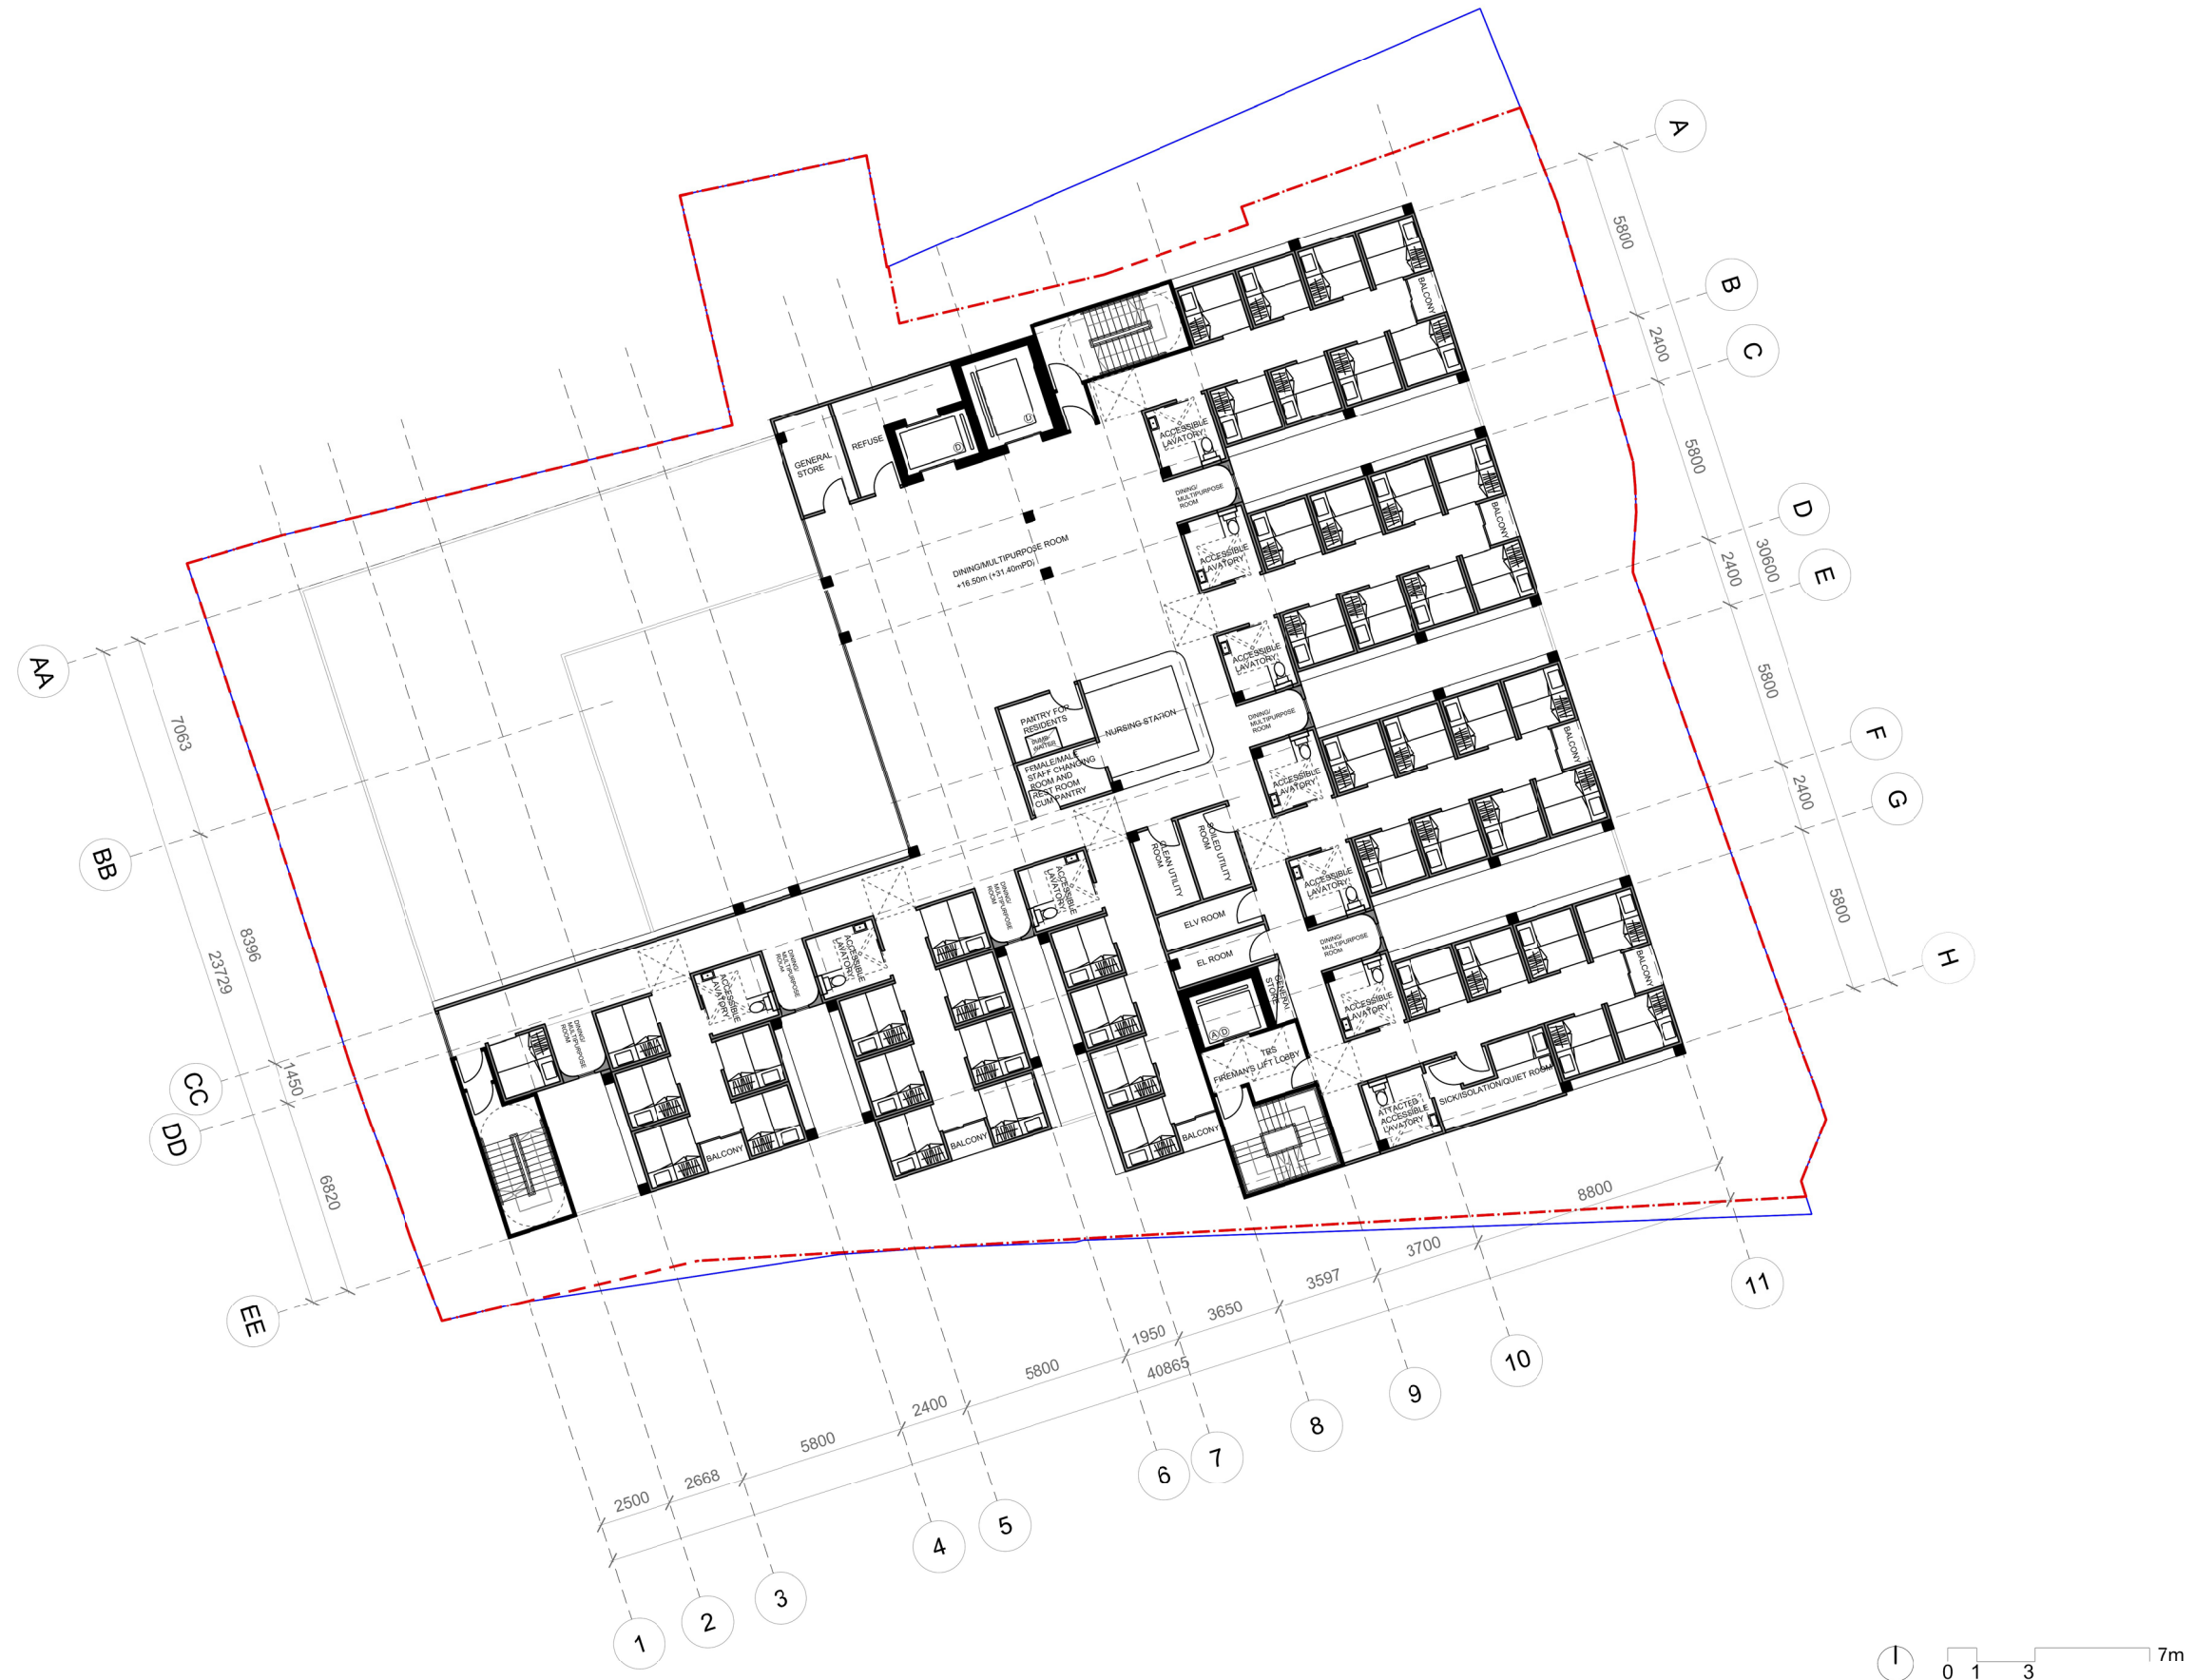

THE OWNERSHIP OF THE COPYRIGHT IN THIS DRAWING IS RETAINED BY THE EMPLOYER. ANY UNAUTHORIZED USE, DISCLOSURE, DISSEMINATION OR REPRODUCTION OF ANY INFORMATION CONTAINED HEREIN MAY RESULT IN LIABILITY UNDER APPLICABLE LAW

DO NOT SCALE DRAWINGS AND DIMENSIONS. ALL DIMENSIONS SHOULD BE VERIFIED ON SITE BY THE CONTRACTORS BEFORE PROCEEDING AND ANY DISCREPANCIES SHOULD BE REPORTED TO PROJECT MANAGER & ARCHITECT IMMEDIATELY.

 DEVELOPMENT SITE BOUNDARY

APPLICATION SITE BOUNDARY

[illegible]

DESIGNER



PROJECT MANAGER

PROJECT


PROPOSED RESIDENTIAL CARE HOME
FOR PERSONS WITH DISABILITIES AT
AM TEI, TUEN MUN

DRAWING TITLE

A.S. @ A3

DRAWN BY

Proposed Layout Plans

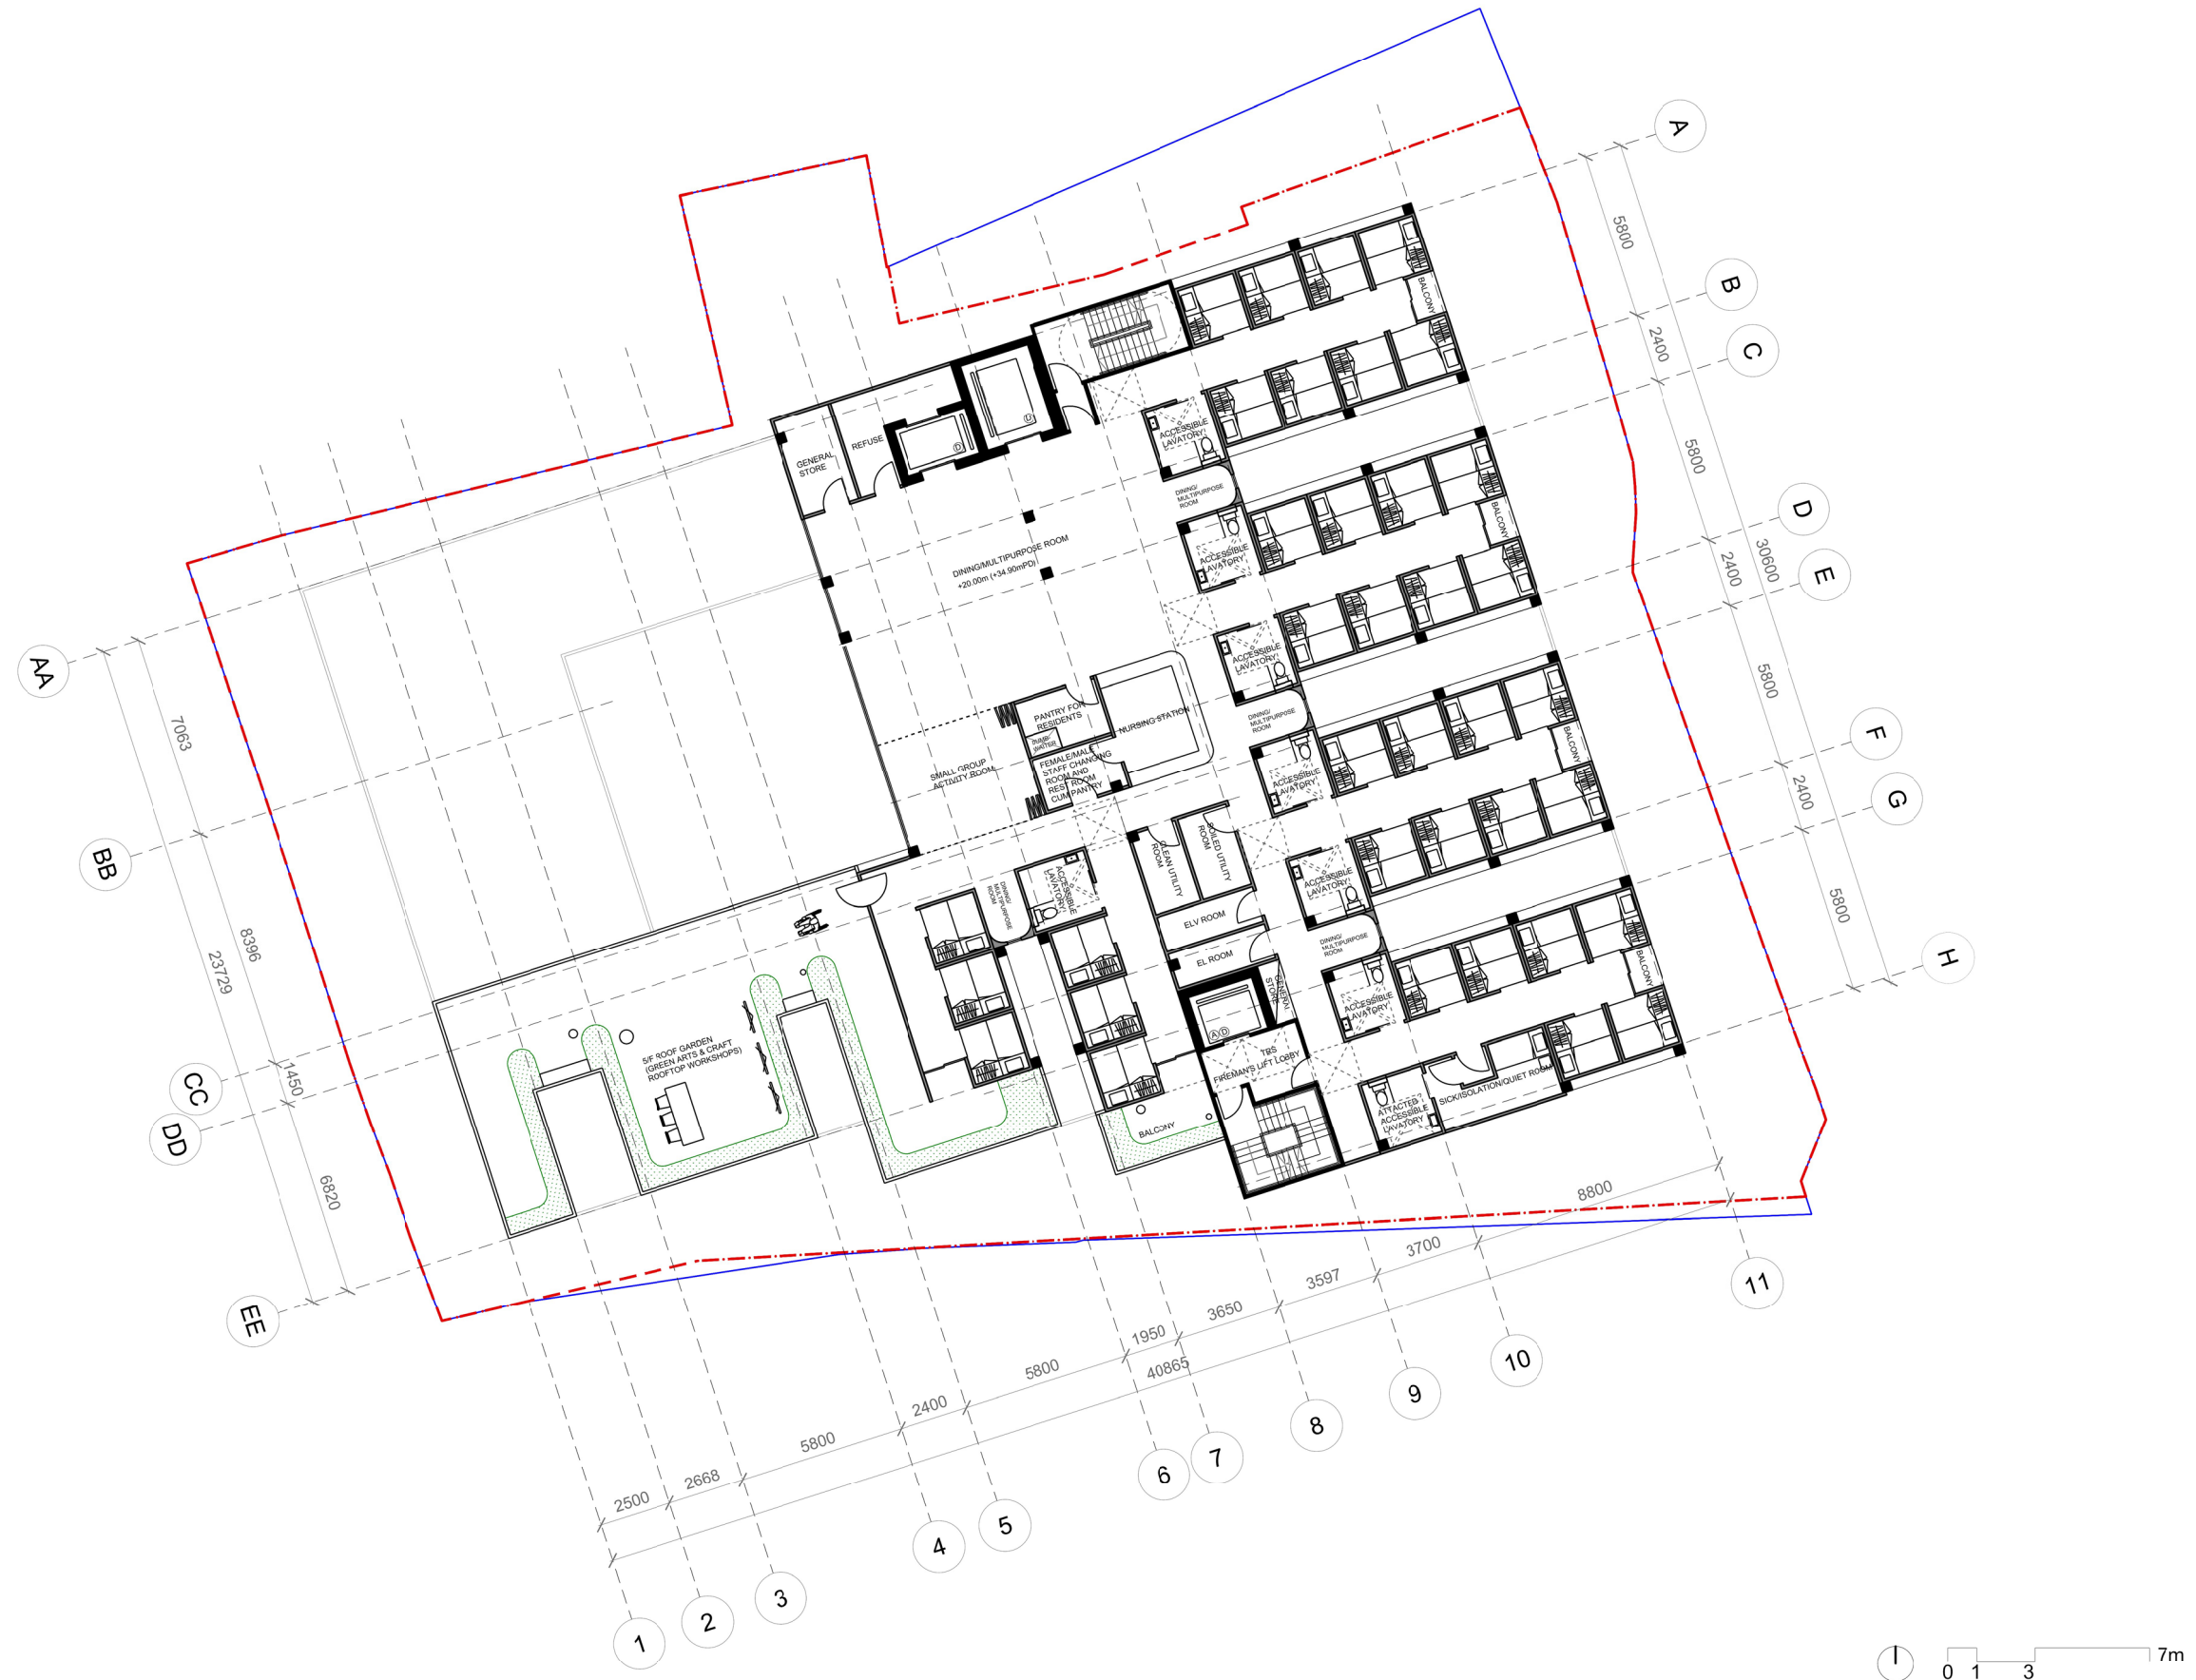

THE OWNERSHIP OF THE COPYRIGHT IN THIS DRAWING IS RETAINED BY THE EMPLOYER. ANY UNAUTHORIZED USE, DISCLOSURE, DISSEMINATION OR DUPLICATION OF ANY INFORMATION CONTAINED HEREIN MAY RESULT IN LIABILITY UNDER APPLICABLE LAW

DO NOT SCALE DRAWINGS AND DIMENSIONS. ALL DIMENSIONS SHOULD BE VERIFIED ON SITE BY THE CONTRACTORS BEFORE PROCEEDING AND ANY DISCREPANCIES SHOULD BE REPORTED TO PROJECT MANAGER & ARCHITECT IMMEDIATELY.

 DEVELOPMENT SITE BOUNDARY

APPLICATION SITE BOUNDARY

[illegible]

DESIGNER



PROJECT MANAGER

PROJECT


PROPOSED RESIDENTIAL CARE HOME
FOR PERSONS WITH DISABILITIES AT
AM TEI, TUEN MUN

DRAWING TITLE

A.S. @ A3

DRAWN BY

Proposed Layout Plans

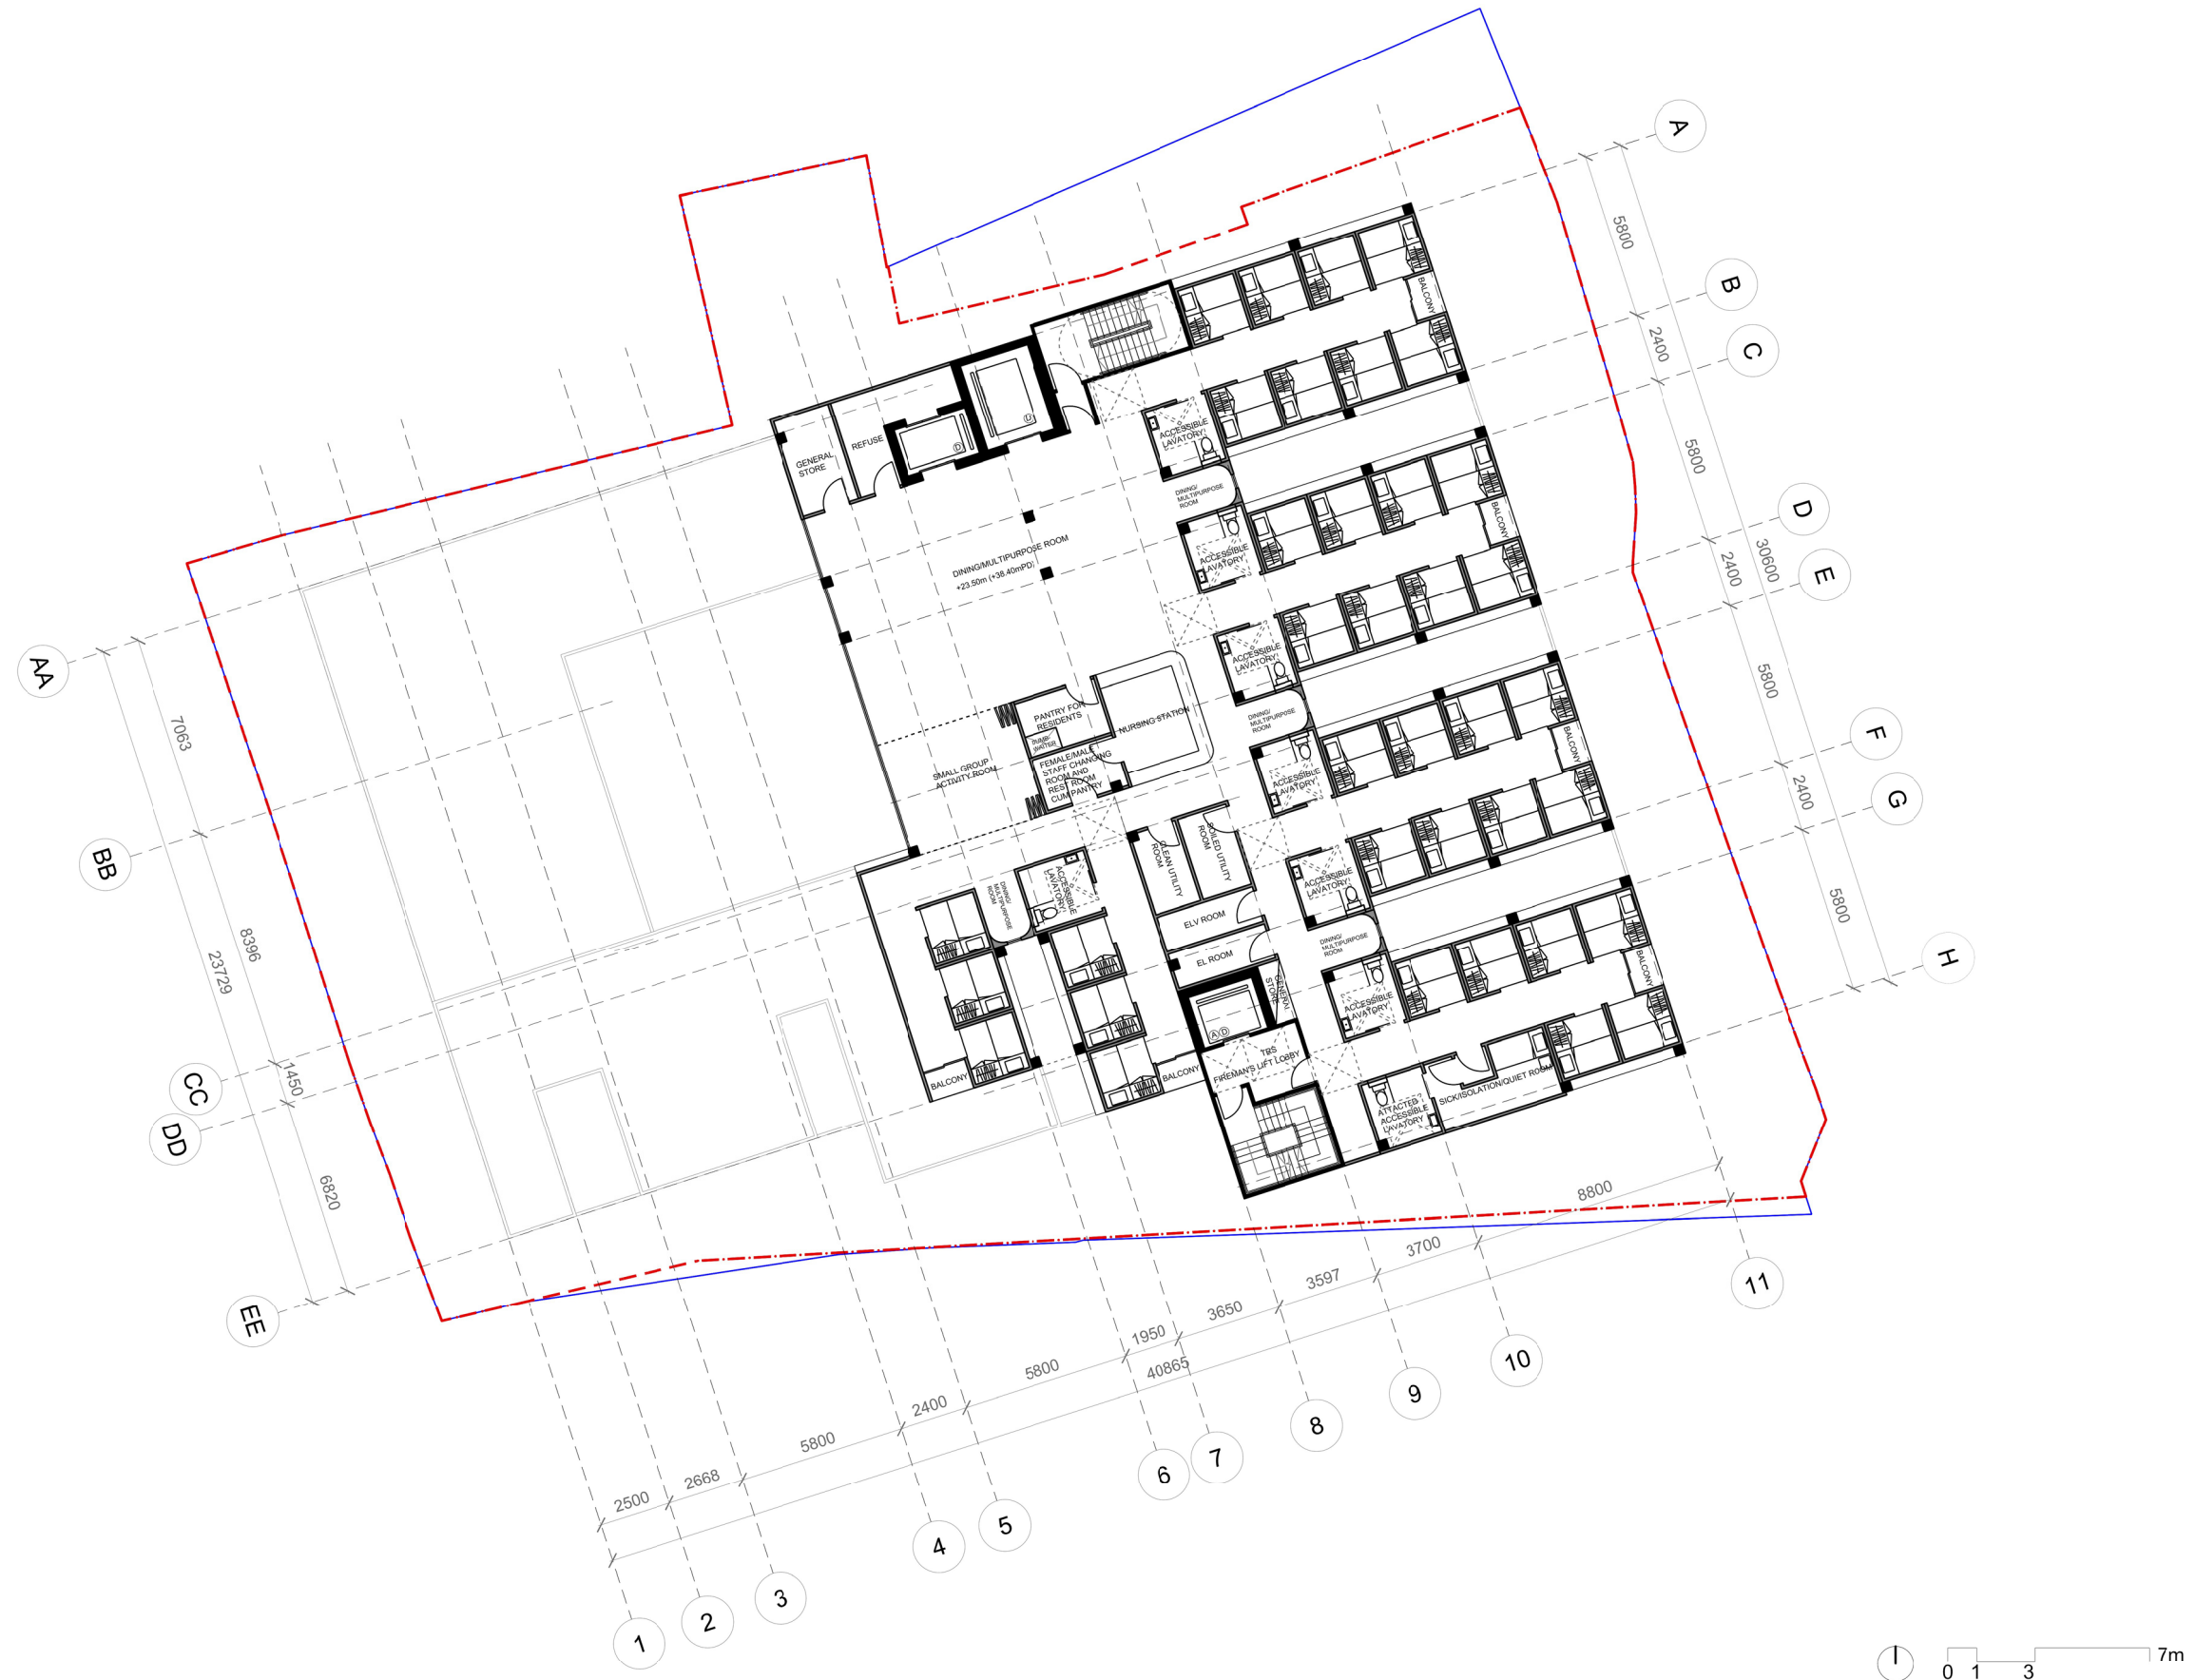

THE OWNERSHIP OF THE COPYRIGHT IN THIS DRAWING IS RETAINED BY THE EMPLOYER. ANY UNAUTHORIZED USE, DISCLOSURE, DISSEMINATION OR DUPLICATION OF ANY INFORMATION CONTAINED HEREIN MAY RESULT IN LIABILITY UNDER APPLICABLE LAW

DO NOT SCALE DRAWINGS AND DIMENSIONS. ALL DIMENSIONS SHOULD BE VERIFIED ON SITE BY THE CONTRACTORS BEFORE PROCEEDING AND ANY DISCREPANCIES SHOULD BE REPORTED TO PROJECT MANAGER & ARCHITECT IMMEDIATELY.

 DEVELOPMENT SITE BOUNDARY

APPLICATION SITE BOUNDARY

1	23/06/2026	FOR SUBMISSION
1	20/04/2026	FOR SUBMISSION
0	13/04/2026	FOR INFORMATION

DESIGNER



PROJECT MANAGER

PROJECT

PROPOSED RESIDENTIAL CARE HOME
FOR PERSONS WITH DISABILITIES AT
AM TEI, TUEN MUN

DRAWING TITLE

A.S. @ A3

DRAWN BY

Proposed Layout Plans


Notes:

THE OWNERSHIP OF THE COPYRIGHT IN
THIS DRAWING IS RETAINED BY THE
EMPLOYER. ANY UNAUTHORIZED USE,
DISCLOSURE, DISSEMINATION OR
DUPLICATION OF ANY INFORMATION
CONTAINED HEREIN MAY RESULT IN
LIABILITY UNDER APPLICABLE LAW

DO NOT SCALE DRAWINGS AND DIMENSIONS. ALL DIMENSIONS SHOULD BE VERIFIED ON SITE BY THE CONTRACTORS BEFORE PROCEEDING AND ANY DISCREPANCIES SHOULD BE REPORTED TO PROJECT MANAGER & ARCHITECT IMMEDIATELY.

 DEVELOPMENT SITE BOUNDARY

APPLICATION SITE BOUNDARY

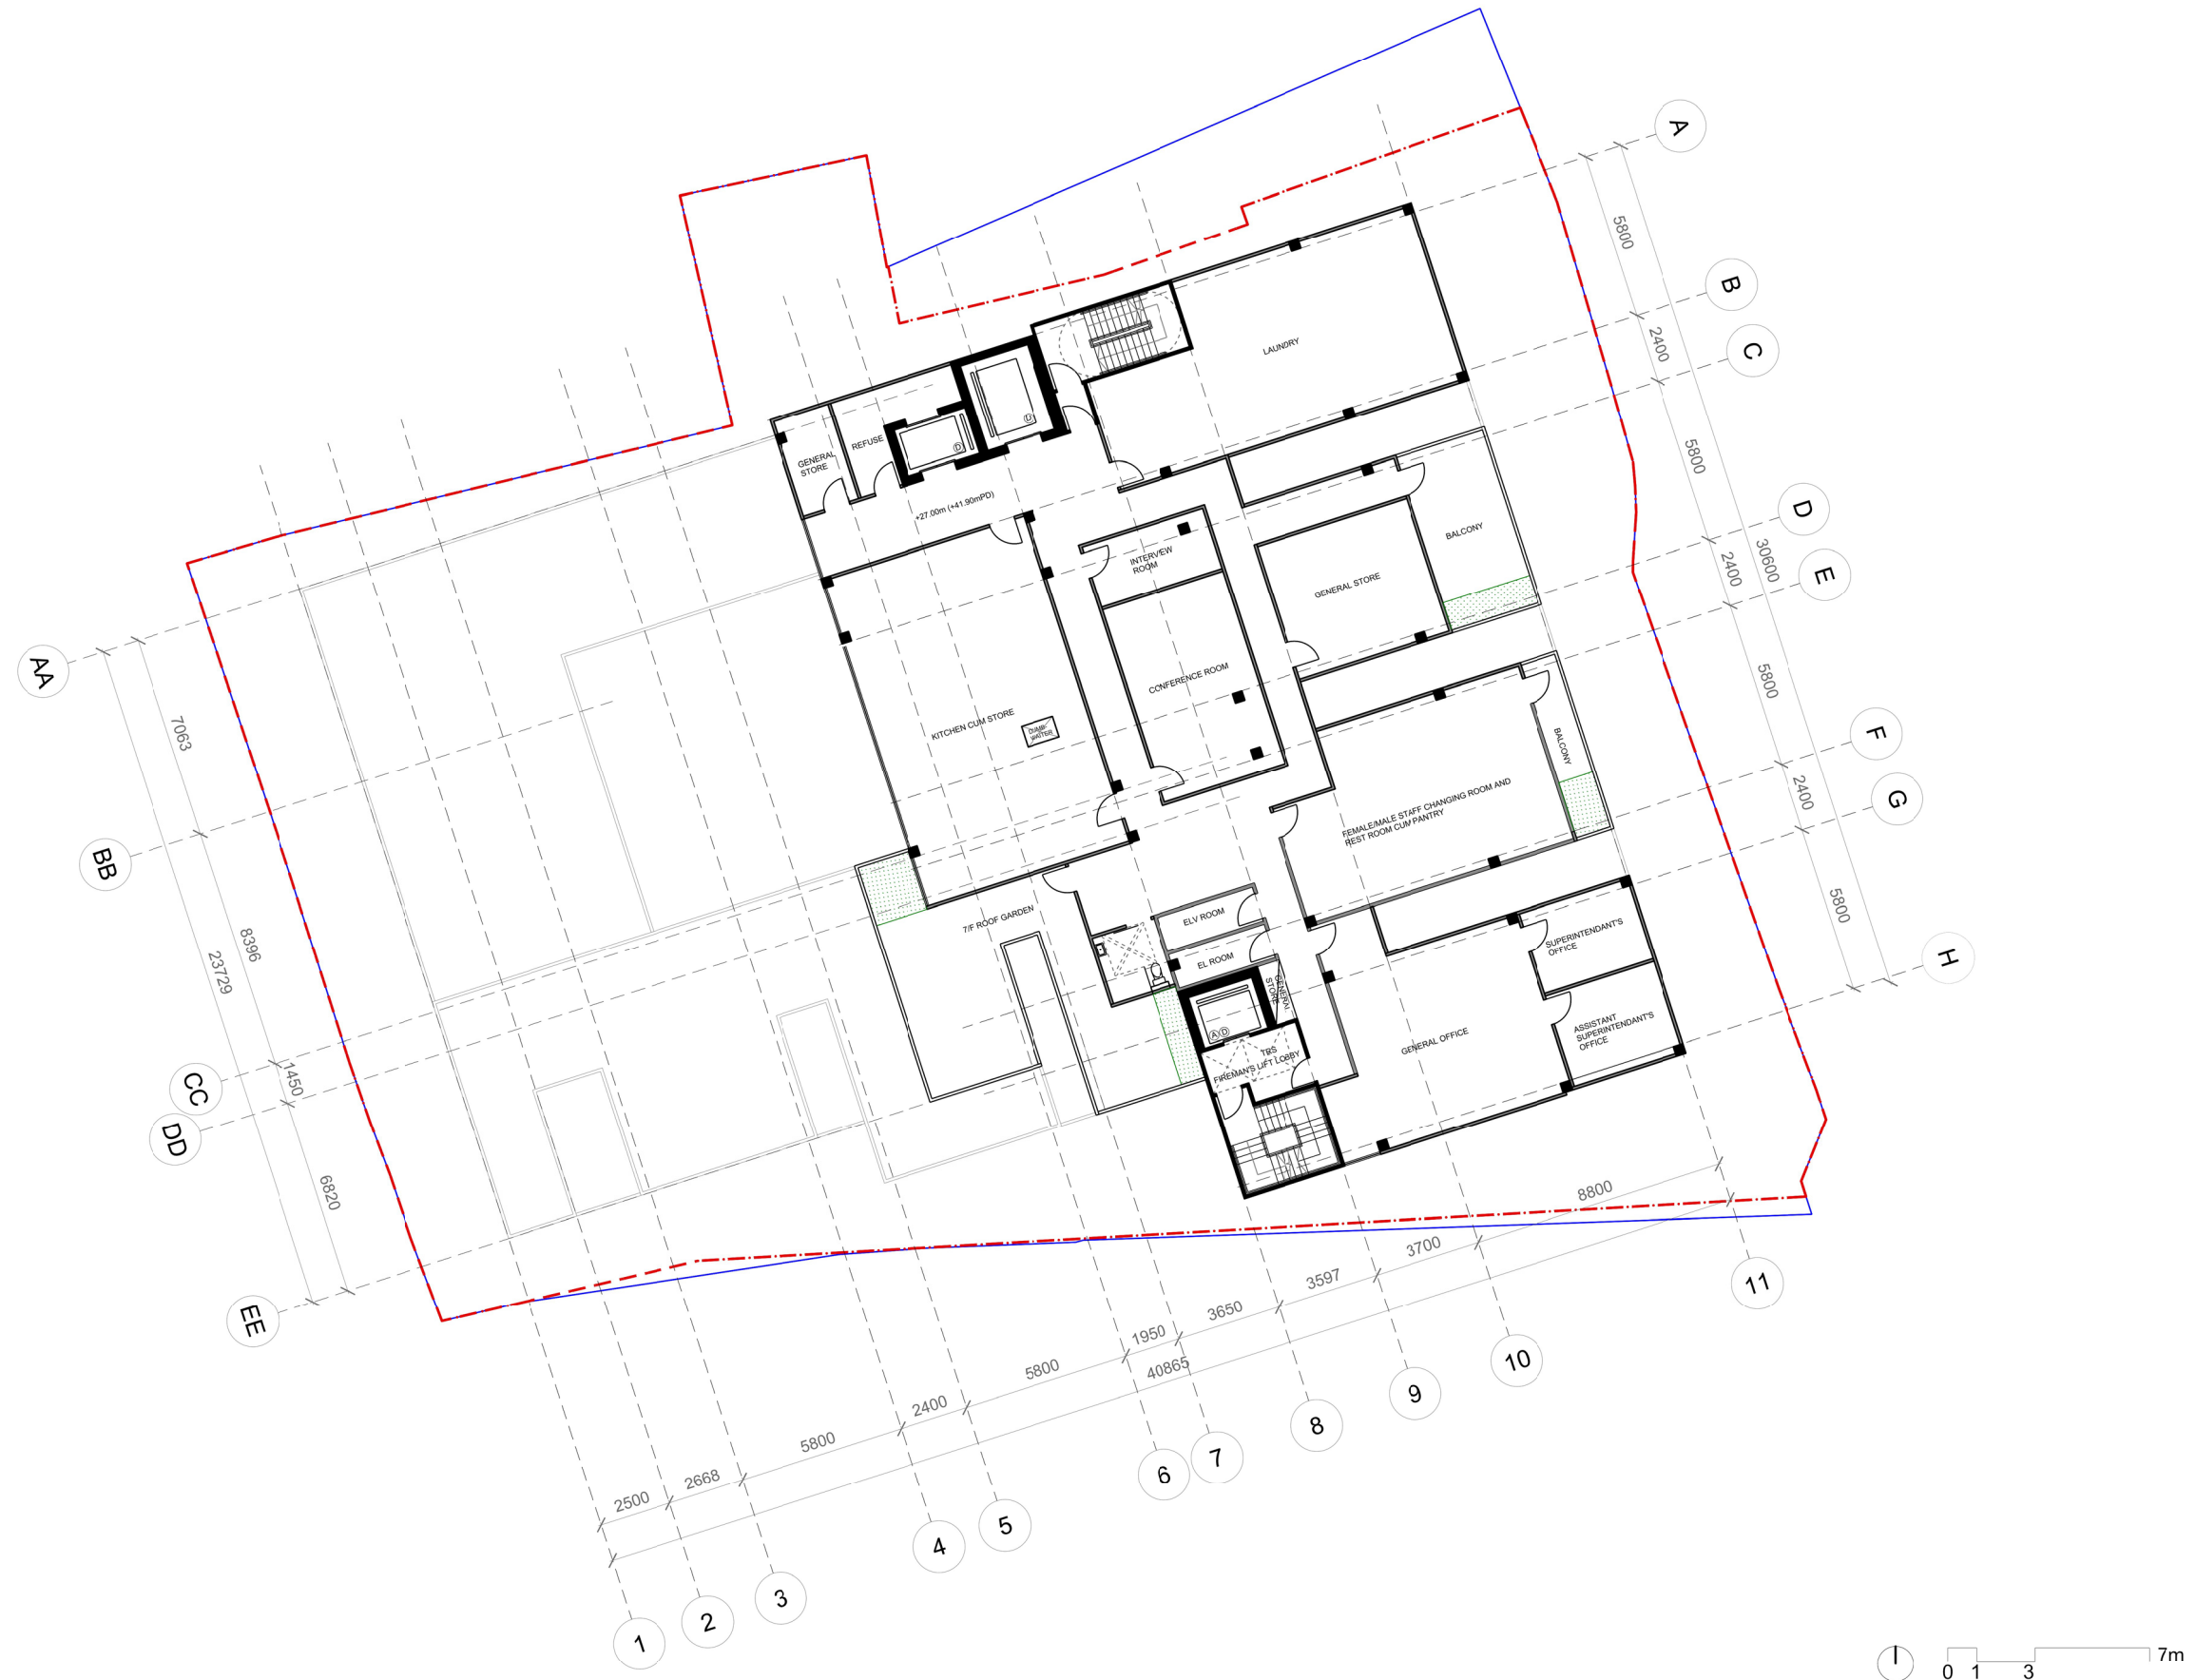

1	23/06/2026	FOR SUBMISSION
1	20/04/2026	FOR SUBMISSION
0	13/04/2026	FOR INFORMATION

DESIGNER



PROJECT MANAGER

PROJECT

PROPOSED RESIDENTIAL CARE HOME
FOR PERSONS WITH DISABILITIES AT
AM TEI, TUEN MUN


DRAWING TITLE

A.S. @ A3

DRAWN BY

DO NOT SCALE DRAWINGS AND DIMENSIONS. ALL DIMENSIONS SHOULD BE VERIFIED ON SITE BY THE CONTRACTORS BEFORE PROCEEDING AND ANY DISCREPANCIES SHOULD BE REPORTED TO PROJECT MANAGER & ARCHITECT IMMEDIATELY.

 APPLICATION SITE BOUNDARY

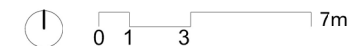

DeSPACE (International) Limited

PROPOSED RESIDENTIAL CARE HOME
FOR PERSONS WITH DISABILITIES AT
LAM TEI, TUEN MUN

DRAWN BY