


DD3 Tung Chung Lot 2536(Part)(House No.2)
DD3 Tung Chung Lot 742RP(Part)

擬申請更改現有位於 **DD3 Tung Chung Lot 2536(Part) (House No.2)**
地段土地用途上的建築

DD3 Tung Chung Lot 742RP(Part)

已完成 1 傷殘人士車位(5Mx3M)及 1 普通私家車位

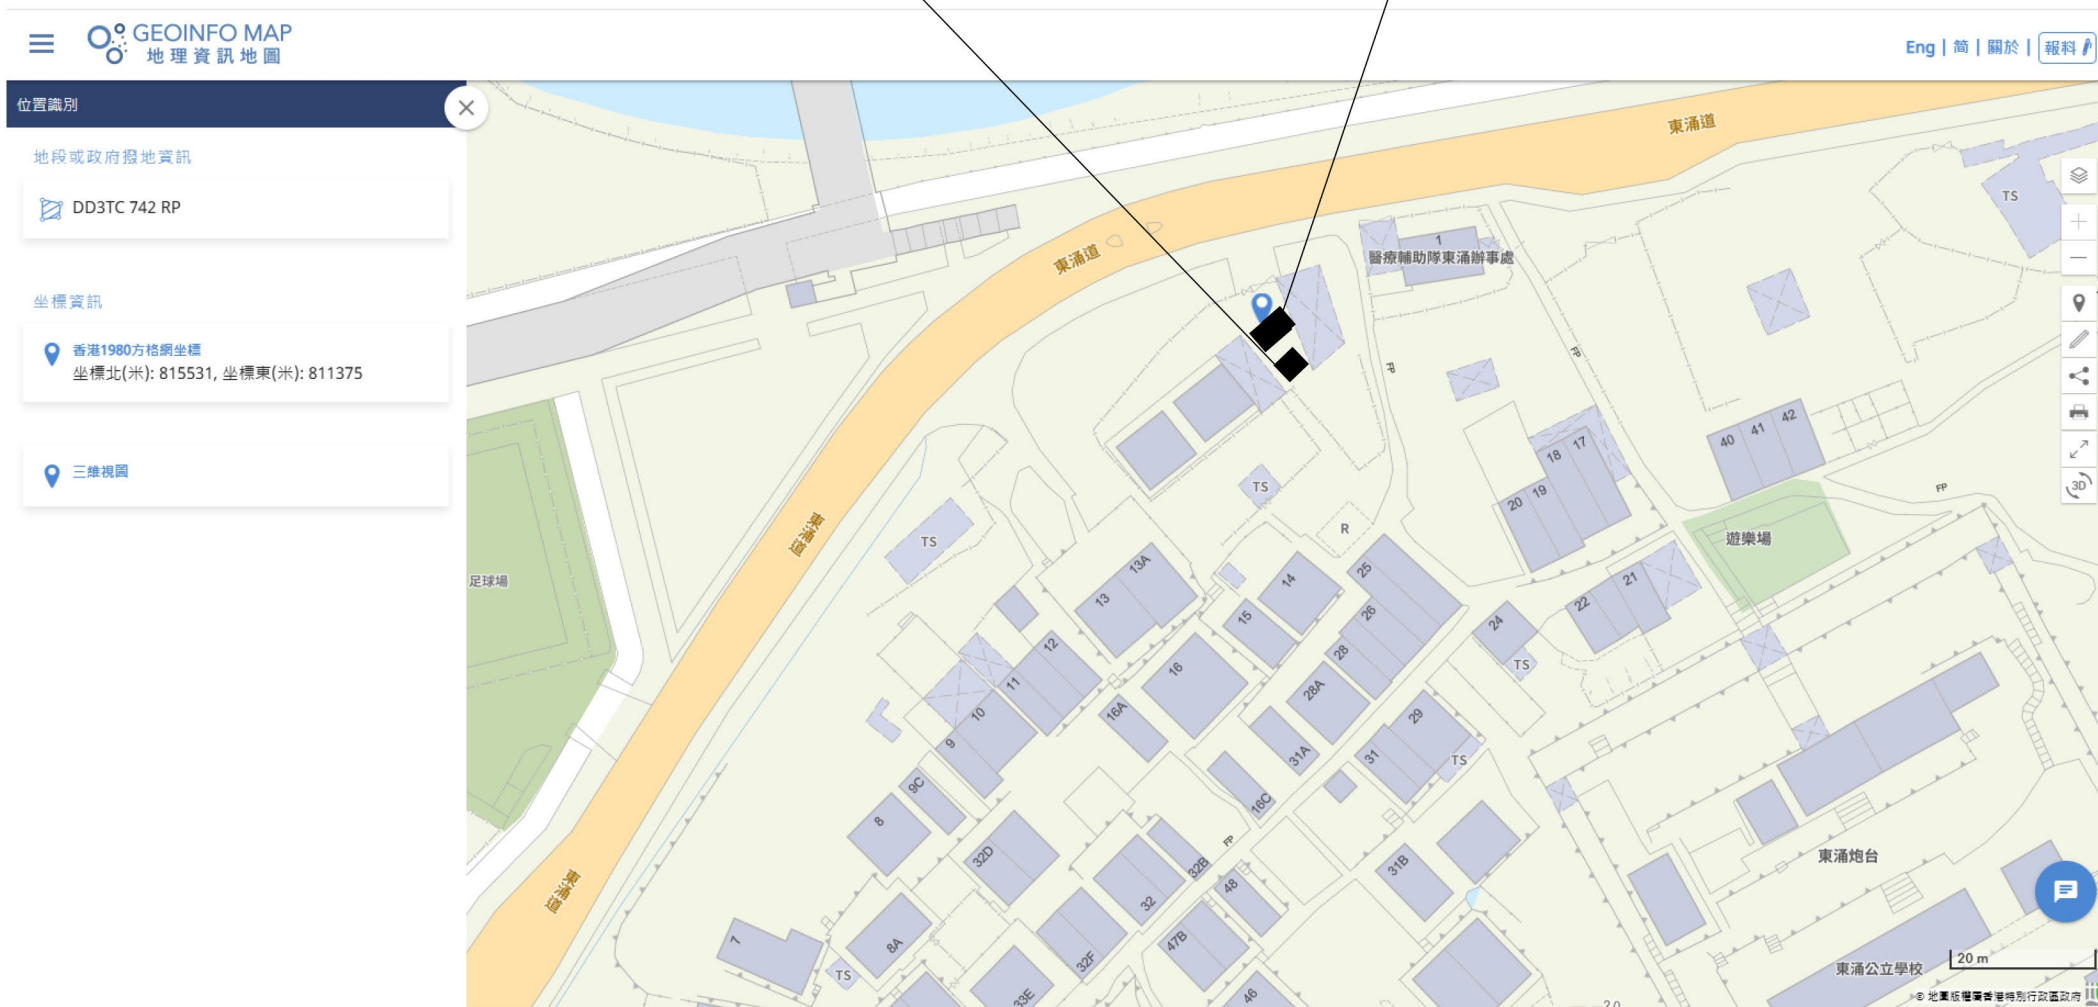


(SOURCE : SUBMITTED BY APPLICANT ON 10.9.2025)

繪圖
DRAWING
A-2

NOTES:

1. ALL DIMENSION SHALL BE VERIFIED ON SITE
2. SHOP DRAWINGS SHALL BE SUBMITTED FOR APPROVAL
3. ALL MATERIALS SHALL BE SUBMITTED/PREPARED
MOCK UP FOR PM APPROVAL.

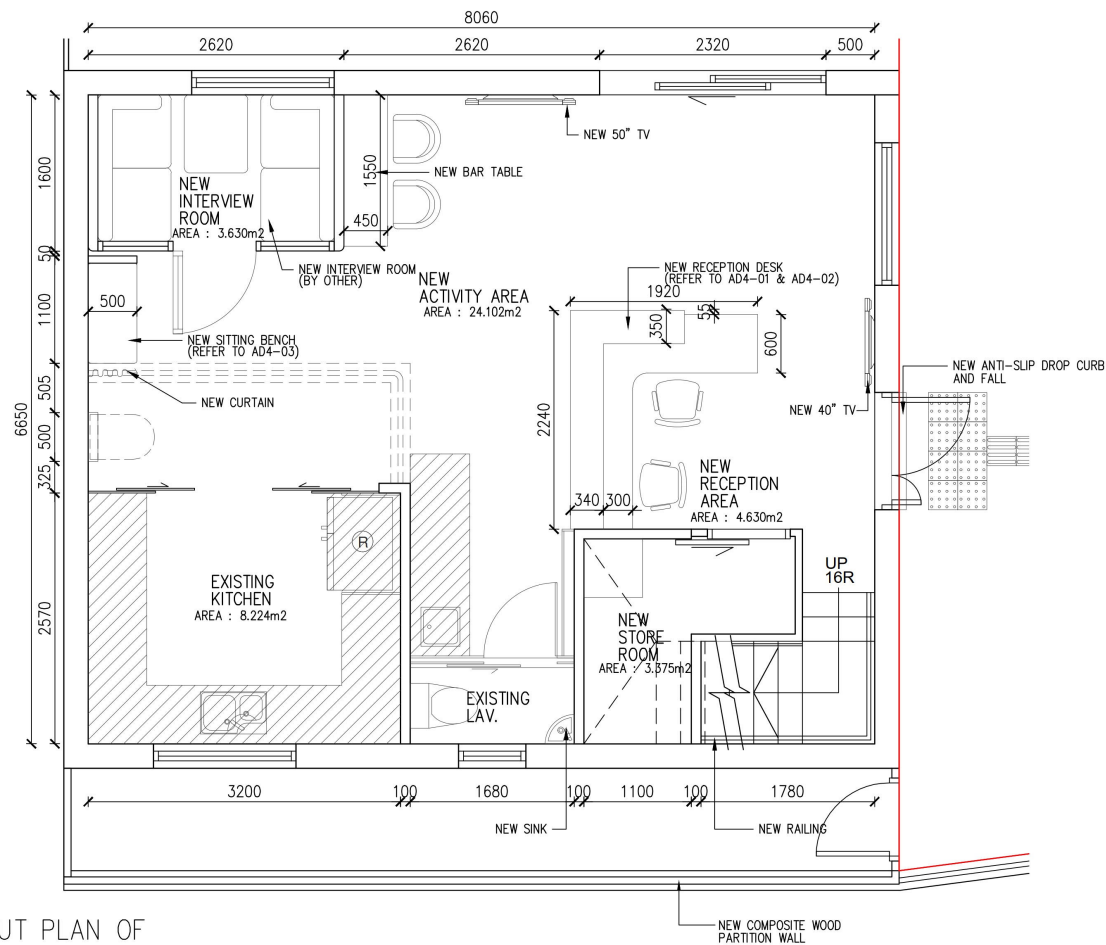

1 PROPOSED LAYOUT PLAN OF
GROUND FLOOR (PART 1)

BD. REF.

FSD. REF.

LEGENDS:

KEEP EXISTING

DATE	REV. NO.	PARTICULARS	INITIAL
03-09-2021	A	TENDER ADDENDUM	-

ARCHITECT



Spence Robinson LT Ltd
Architects - Project Managers - Interior Designers

ROOM 911, 9/F, CC WU BUILDING,
302-8 HENNESSY ROAD, WANCHAI, HONG KONG
TEL (852) 26380009 FAX (852) 3529 4801

PROJECT

FITTING-OUT WORKS FOR
SETTING-UP A CORE CENTRE OF
THE NEIGHBOURHOOD ADVICE-
ACTION COUNCIL ISLANDS
DISTRICT HEALTH CENTRE EXPRESS
AT HOUSE 2, LOT 2536 DD 3
TUNG CHUNG, LANTAU ISLAND

DRAWING TITLE

PROPOSED LAYOUT PLAN OF
GROUND FLOOR (PART 1)

SCALE

1:50

DATE

14 SEP 2021

JOB NO.

6454

COMPUTER REF.

DRAWN

YC

CHECKED

CC

DRAWING NO.

AD1-05



(來源:申請人於2025年9月10日提交)
(SOURCE : SUBMITTED BY APPLICANT ON 10.9.2025)

參考編號
REFERENCE No.
A/I-TCTC/69

繪圖
DRAWING
A-3

- NOTES:
1. ALL DIMENSION SHALL BE VERIFIED ON SITE
 2. SHOP DRAWINGS SHALL BE SUBMITTED FOR APPROVAL
 3. ALL MATERIALS SHALL BE SUBMITTED/PREPARED
MOCK UP FOR PM APPROVAL

BD. REF.

FSD. REF.

LEGENDS:



KEEP EXISTING

DATE	REV. NO.	PARTICULARS	INITIAL
03-09-2021	A	TENDER ADDENDUM	-

ARCHITECT



Spence Robinson LT Ltd
Architects - Project Managers - Interior Designers

ROOM 911, 9/F, CC WU BUILDING,
302-8 HENNESSY ROAD, WANCHAI, HONG KONG
TEL (852) 26380009 FAX (852) 3520 4801

PROJECT

FITTING-OUT WORKS FOR
SETTING-UP A CORE CENTRE OF
THE NEIGHBOURHOOD ADVICE-
ACTION COUNCIL ISLANDS
DISTRICT HEALTH CENTRE EXPRESS
AT HOUSE 2, LOT 2536 DD 3
TUNG CHUNG, LANTAU ISLAND

DRAWING TITLE

PROPOSED LAYOUT PLAN OF
FIRST FLOOR

SCALE

1:50

DATE

14 SEP 2021

JOB NO.

6454

COMPUTER REF.

DRAWN


YC

CHECKED

CC

DRAWING NO.

AD1-06

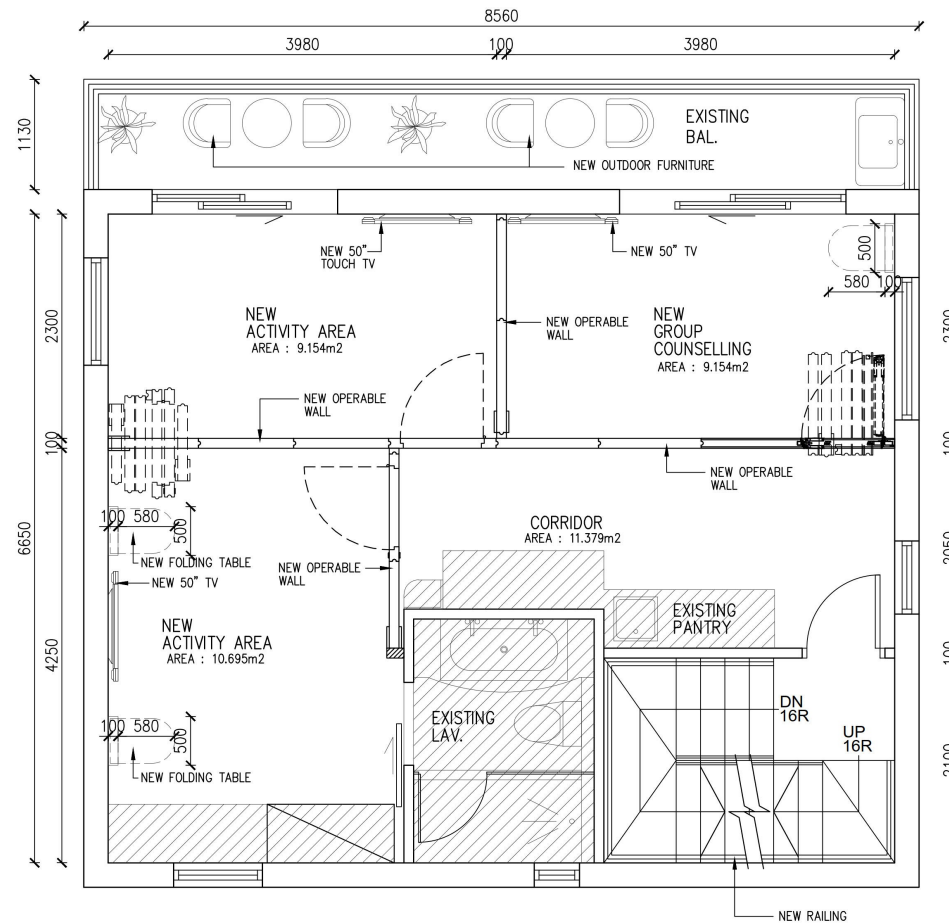

1 PROPOSED LAYOUT PLAN OF
FIRST FLOOR

1:50

(來源:申請人於2025年9月10日提交)
(SOURCE : SUBMITTED BY APPLICANT ON 10.9.2025)

參考編號
REFERENCE No.
A/I-TCTC/69

繪圖
DRAWING
A-4


- NOTES:
1. ALL DIMENSION SHALL BE VERIFIED ON SITE
 2. SHOP DRAWINGS SHALL BE SUBMITTED FOR APPROVAL
 3. ALL MATERIALS SHALL BE SUBMITTED/PREPARED
MOCK UP FOR PM APPROVAL.

BD. REF.

FSD. REF.

LEGENDS:

 KEEP EXISTING

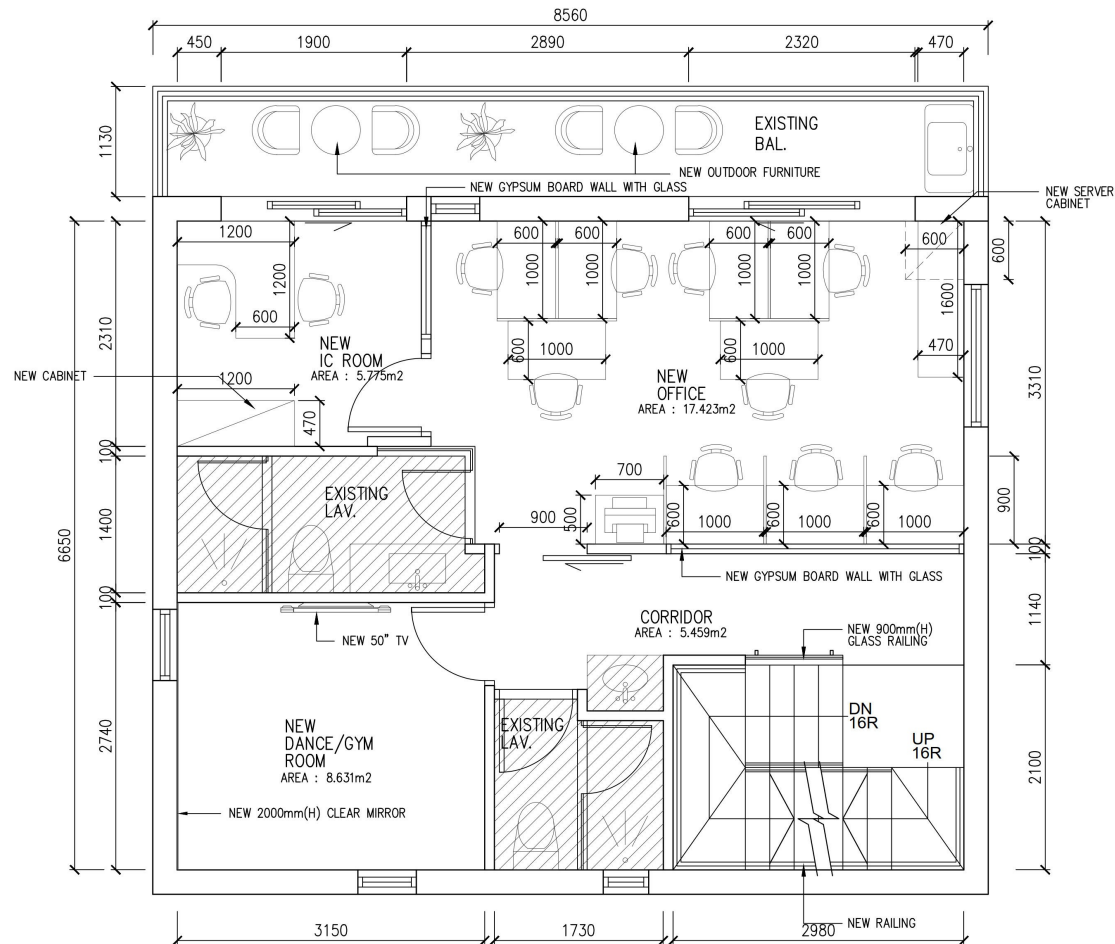

DATE	REV. NO.	PARTICULARS	INITIAL
03-09-2021	A	TENDER ADDENDUM	-

ARCHITECT



Spence Robinson LT Ltd
Architects - Project Managers - Interior Designers

ROOM 911, 9/F, CC WU BUILDING,
302-8 HENNESSY ROAD, WANCHAI, HONG KONG
TEL (852) 26380009 FAX (852) 3520 4801

PROJECT

FITTING-OUT WORKS FOR
SETTING-UP A CORE CENTRE OF
THE NEIGHBOURHOOD ADVICE-
ACTION COUNCIL ISLANDS
DISTRICT HEALTH CENTRE EXPRESS
AT HOUSE 2, LOT 2536 DD 3
TUNG CHUNG, LANTAU ISLAND

DRAWING TITLE

PROPOSED LAYOUT PLAN OF
SECOND FLOOR

SCALE

1:50

DATE

03 SEP 2021

JOB NO.

6454

COMPUTER REF.

DRAWN

YC

CHECKED

CC

DRAWING NO.

AD1-07




1 PROPOSED LAYOUT PLAN OF
SECOND FLOOR
1:50

(來源:申請人於2025年9月10日提交)
(SOURCE : SUBMITTED BY APPLICANT ON 10.9.2025)

參考編號
REFERENCE No.
A/I-TCTC/69

繪圖
DRAWING
A-5

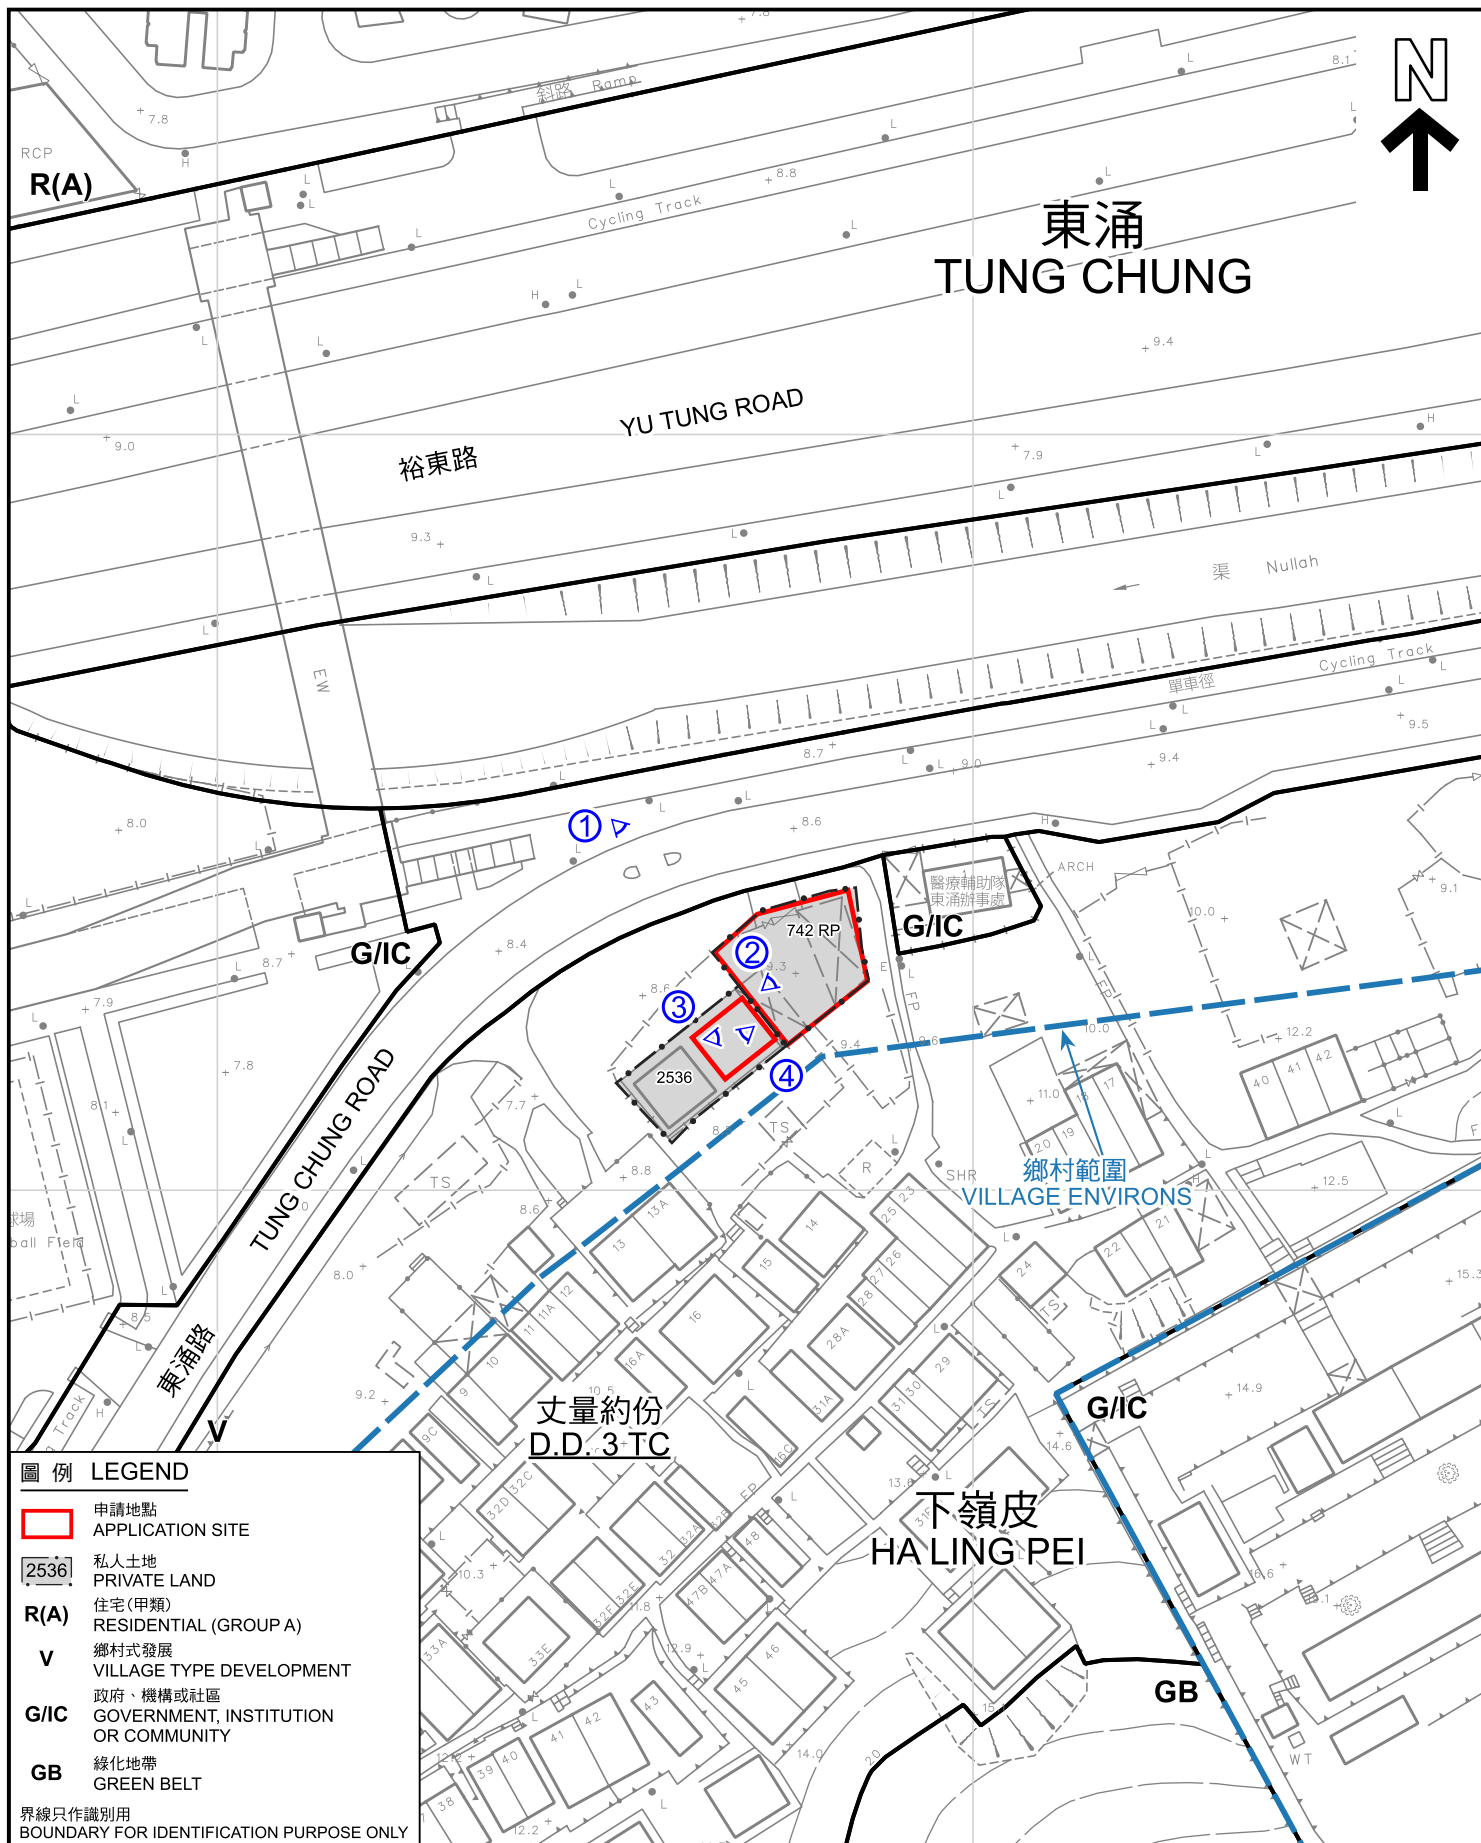

圖例 LEGEND

- 申請地點 APPLICATION SITE
- 2536 私人土地 PRIVATE LAND
- R(A)** 住宅(甲類) RESIDENTIAL (GROUP A)
- V** 鄉村式發展 VILLAGE TYPE DEVELOPMENT
- G/IC** 政府、機構或社區 GOVERNMENT, INSTITUTION OR COMMUNITY
- GB** 綠化地帶 GREEN BELT

界線只作識別用
BOUNDARY FOR IDENTIFICATION PURPOSE ONLY

本摘要圖於2025年10月14日擬備，
所根據的資料為測量圖編號9-SE-13B
和 9-SE-8D

EXTRACT PLAN PREPARED ON
14.10.2025 BASED ON SURVEY SHEETS
No. 9-SE-13B and 9-SE-8D

平面圖 SITE PLAN

臨時商店及服務行業（地區康健站）規劃許可續期（為期 4 年）
大嶼山東涌東涌丈量約份第 3 約地段
第 2 5 3 6 號（部份）及第 7 4 2 號餘段（部份）
RENEWAL OF PLANNING APPROVAL FOR TEMPORARY SHOP AND
SERVICES (DISTRICT HEALTH CENTRE EXPRESS) FOR
A PERIOD OF 4 YEARS
LOTS 2536 (PART) AND 742 RP (PART)
IN D.D.3 TC, TUNG CHUNG, LANTAU ISLAND

SCALE 1 : 1 000 比例尺

米 20 0 20 40 米
METRES



規劃署
Planning Department

參考編號
REFERENCE No.
A/I-TCTC/69

圖 PLAN
A-2



圖例 LEGEND

申請地點（界線只作識別用）
APPLICATION SITE (BOUNDARY
FOR IDENTIFICATION PURPOSE ONLY)

本摘要圖於2025年9月23日擬備，所根據的資料為真數碼正射影像圖（2025年7月）

EXTRACT PLAN PREPARED ON
23.9.2025 BASED ON TRUE DIGITAL
ORTHOGRAPHIC (JUL 2025)

航攝照片 AERIAL PHOTO

臨時商店及服務行業（地區康健站）規劃許可續期（為期 4 年）
大嶼山東涌丈量約份第 3 約地段
第 2 5 3 6 號（部份）及第 7 4 2 號餘段（部份）
RENEWAL OF PLANNING APPROVAL FOR TEMPORARY SHOP AND
SERVICES (DISTRICT HEALTH CENTRE EXPRESS) FOR
A PERIOD OF 4 YEARS
LOTS 2536 (PART) AND 742 RP (PART)
IN D.D.3 TC, TUNG CHUNG, LANTAU ISLAND



規劃署
Planning Department

參考編號
REFERENCE No.
A/I-TCTC/69

圖 PLAN
A-3

1

醫療輔助隊東涌辦事處
AUXILIARY MEDICAL SERVICE
TUNG CHUNG OFFICE

申請地點內的處所
PREMISES IN THE
APPLICATION SITE

滿東邨
MUN TUNG ESTATE



2

滿東邨
YAT TUNG ESTATE

醫療輔助隊東涌辦事處
AUXILIARY MEDICAL SERVICE
TUNG CHUNG OFFICE



申請地點界線只作識別用
APPLICATION SITE BOUNDARY FOR IDENTIFICATION PURPOSE ONLY

實地照片 SITE PHOTOS

臨時商店及服務行業（地區康健站）規劃許可續期（為期 4 年）
大嶼山東涌東涌丈量約份第 3 約地段
第 2 5 3 6 號（部份）及第 7 4 2 號餘段（部份）
RENEWAL OF PLANNING APPROVAL FOR TEMPORARY SHOP AND
SERVICES (DISTRICT HEALTH CENTRE EXPRESS) FOR
A PERIOD OF 4 YEARS
LOTS 2536 (PART) AND 742 RP (PART)
IN D.D.3 TC, TUNG CHUNG, LANTAU ISLAND



規劃署
Planning Department

參考編號
REFERENCE No.
A/I-TCTC/69

圖 PLAN
A-4a

本圖於2025年10月3日擬備，所根據的
資料為攝於2025年9月22日的實地照片

PLAN PREPARED ON 3.10.2025
BASED ON SITE PHOTOS
TAKEN ON 22.9.2025

3



申請處所內一樓的內部景觀
INTERNAL VIEW OF 1/F OF THE APPLICATION PREMISES

4



申請處所內二樓的內部景觀
INTERNAL VIEW OF 2/F OF THE APPLICATION PREMISES

申請地點界線只作識別用
APPLICATION SITE BOUNDARY FOR IDENTIFICATION PURPOSE ONLY

實地照片 SITE PHOTOS

臨時商店及服務行業（地區康健站）規劃許可續期（為期 4 年）
大嶼山東涌東涌丈量約份第 3 約地段
第 2 5 3 6 號（部份）及第 7 4 2 號餘段（部份）
RENEWAL OF PLANNING APPROVAL FOR TEMPORARY SHOP AND
SERVICES (DISTRICT HEALTH CENTRE EXPRESS) FOR
A PERIOD OF 4 YEARS
LOTS 2536 (PART) AND 742 RP (PART)
IN D.D.3 TC, TUNG CHUNG, LANTAU ISLAND



規劃署
Planning Department

參考編號
REFERENCE No.
A/I-TCTC/69

圖 PLAN
A-4b

本圖於2025年10月3日擬備，所根據的
資料為攝於2025年9月22日的實地照片

PLAN PREPARED ON 3.10.2025
BASED ON SITE PHOTOS
TAKEN ON 22.9.2025