

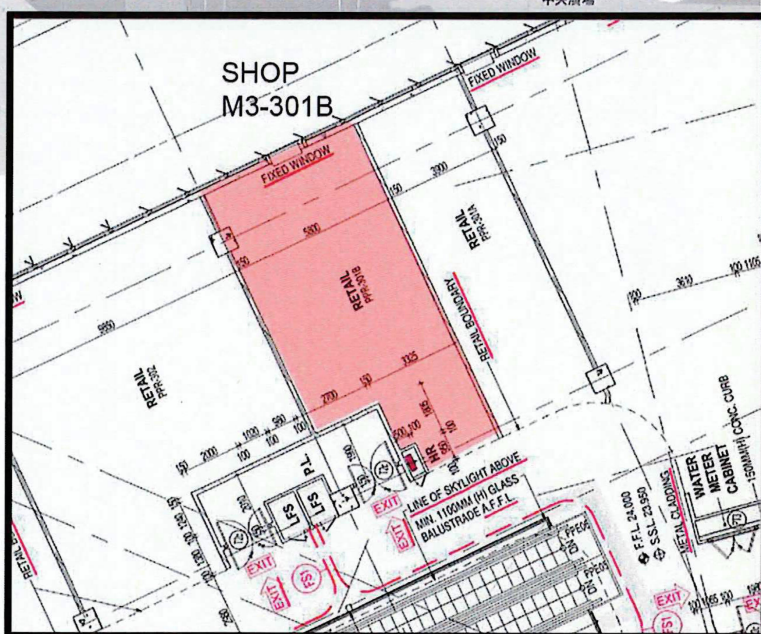


(NOT TO SCALE)

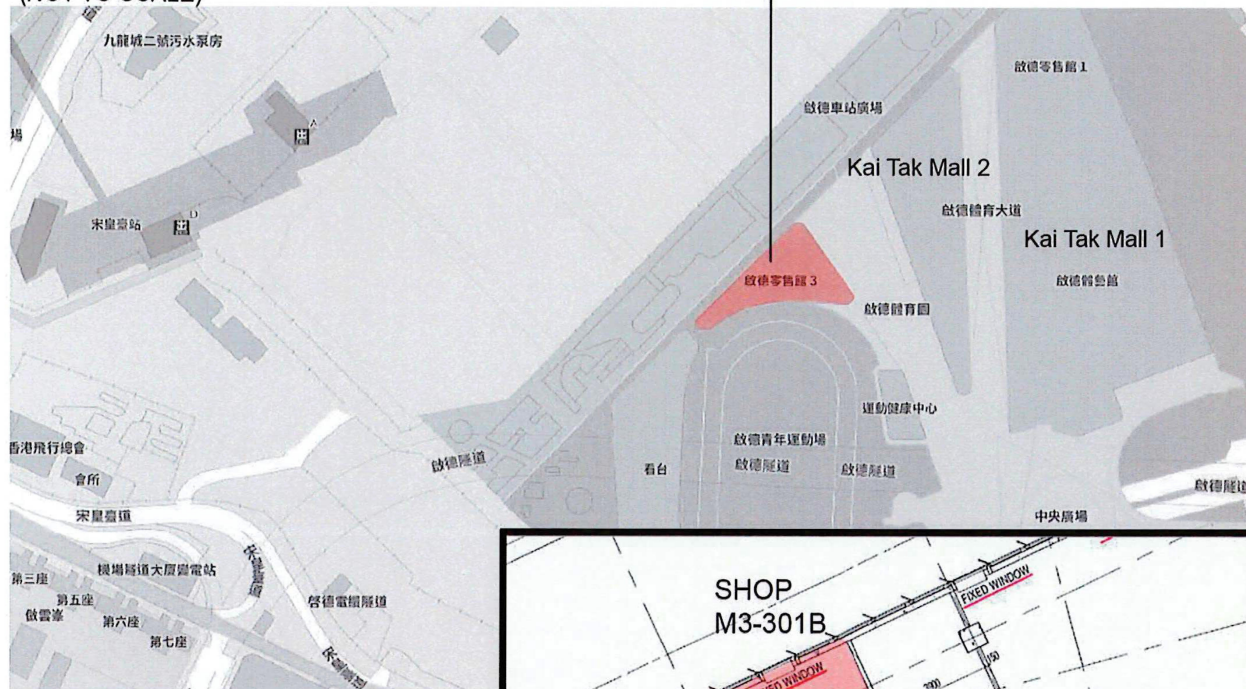

(EXTRACTED FROM
CULTURE, SPORTS & TOURISM BUREAU'S
APPROVED PLAN OF 13 JUN 2024)

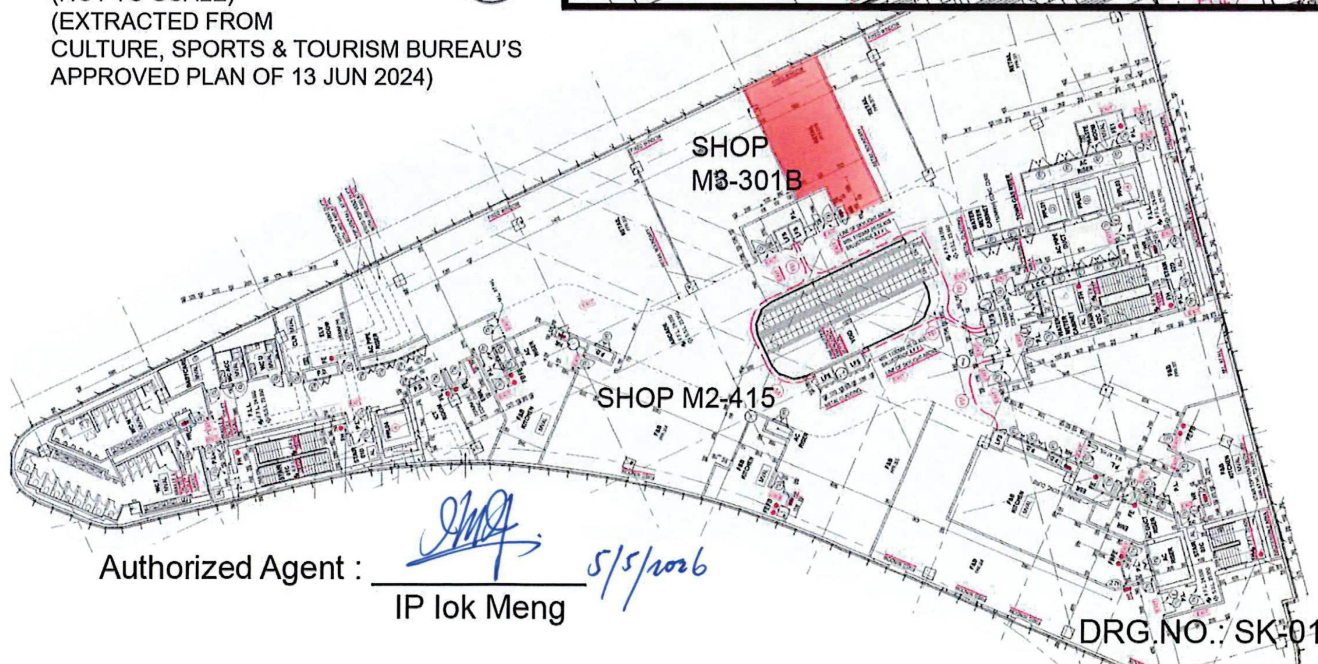

Authorized Agent :

IP lok Meng

(資料來源：由申請人提交)
(Source: Submitted by the applicant)

參考編號
REFERENCE No.
A/K22/49

繪圖
DRAWING
A - 1

LEVEL 3 FLOOR PLAN

PART-PLAN (NOT TO SCALE)

SCHOOL NAME :

Mathconcept Learning Center (Kai Tak)
數學思維教室 (啟德)


SCHOOL ADDRESS :


Shop M3-302B, Level 3, Kai Tak Mall 3,
Kai Tak Sports Park, Kai Tak,
Kowloon City District, Kowloon
九龍 九龍城 啟德 啟德體育園啟德零售館3
3樓M3-302B號舖

Authorized Agent :

IP lok Meng

5/5/2006

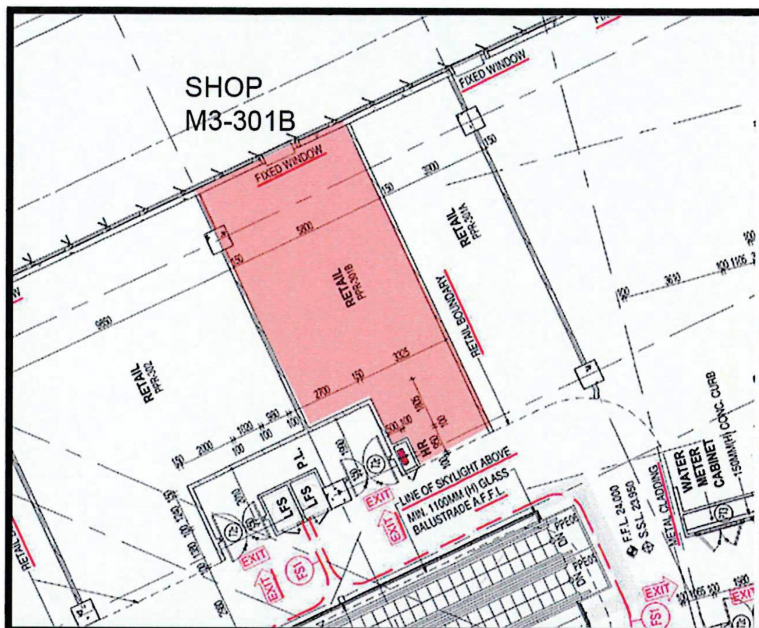

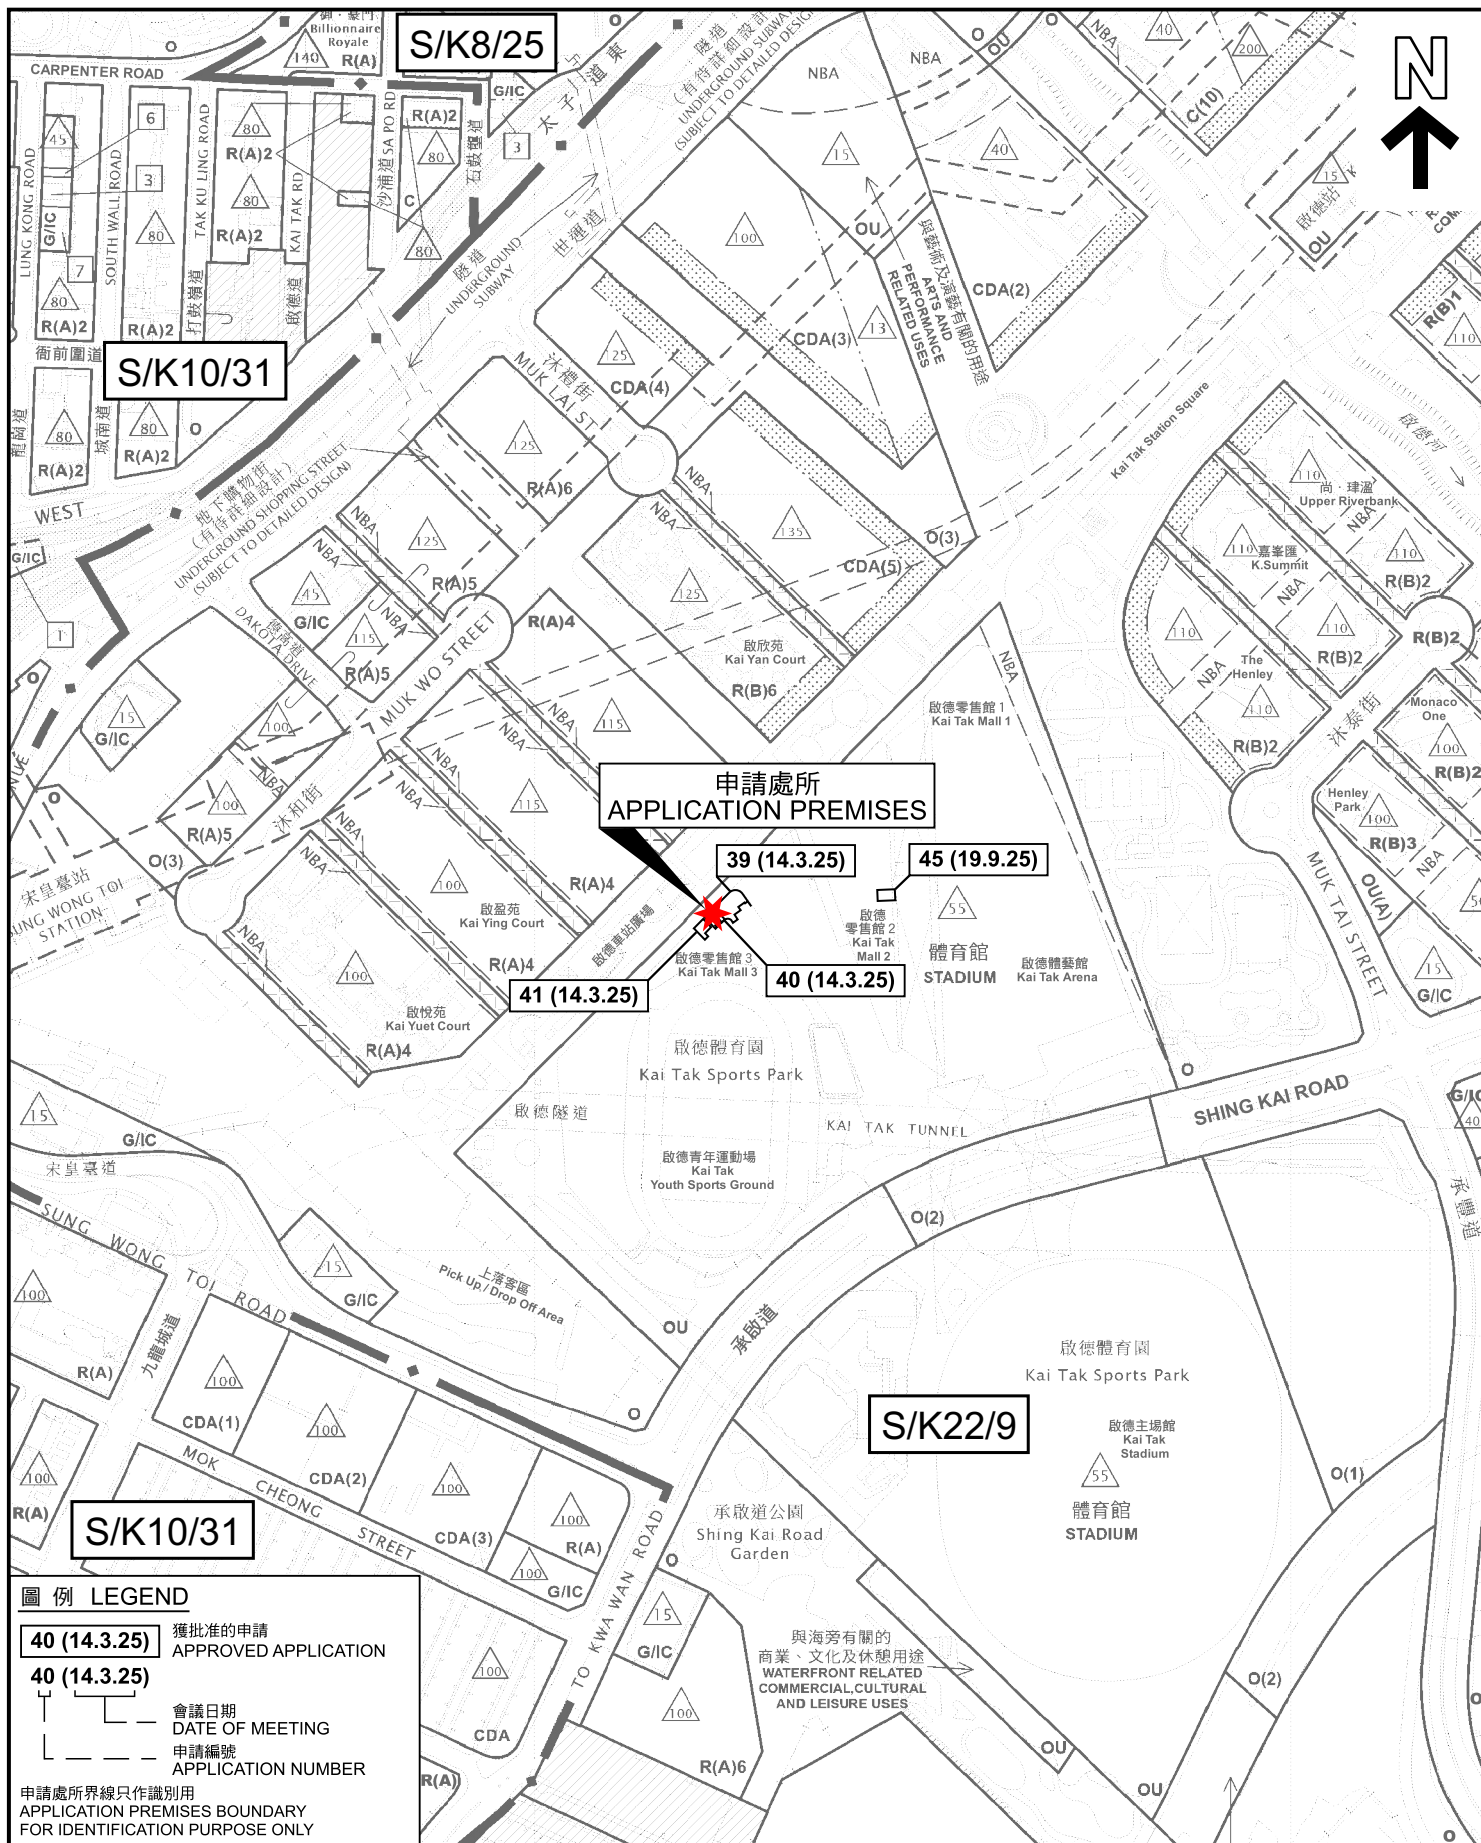

圖例 LEGEND

40 (14.3.25) 獲批准的申請
APPROVED APPLICATION

40 (14.3.25)
會議日期
DATE OF MEETING
申請編號
APPLICATION NUMBER

申請處所界線只作識別用
APPLICATION PREMISES BOUNDARY
FOR IDENTIFICATION PURPOSE ONLY

位置圖 LOCATION PLAN

學校 (補習學校)
九龍九龍城啟德體育園啟德零售館3, 3樓M3-301B號舖
SCHOOL (TUTORIAL SCHOOL)
SHOP M3-301B, LEVEL 3, KAI TAK MALL 3, KAI TAK SPORTS PARK,
KOWLOON CITY, KOWLOON

本摘要圖於2026年7月17日擬備, 所根據的資料為
於2023年4月25日核准的分區計劃大綱圖編號S/K8/25,
於2025年12月24日展示的分區計劃大綱圖編號S/K10/31和
於2026年7月17日展示的分區計劃大綱圖編號S/K22/9
EXTRACT PLAN PREPARED ON 17.7.2026
BASED ON OUTLINE ZONING PLANS No.
S/K8/25 APPROVED ON 25.4.2023,
S/K10/31 EXHIBITED ON 24.12.2025 AND
S/K22/9 EXHIBITED ON 17.7.2026


SCALE 1:5 000 比例尺
米 100 0 100 200 米
METRES




規劃署
Planning Department

參考編號
REFERENCE No.
A/K22/49

圖 PLAN
A - 1

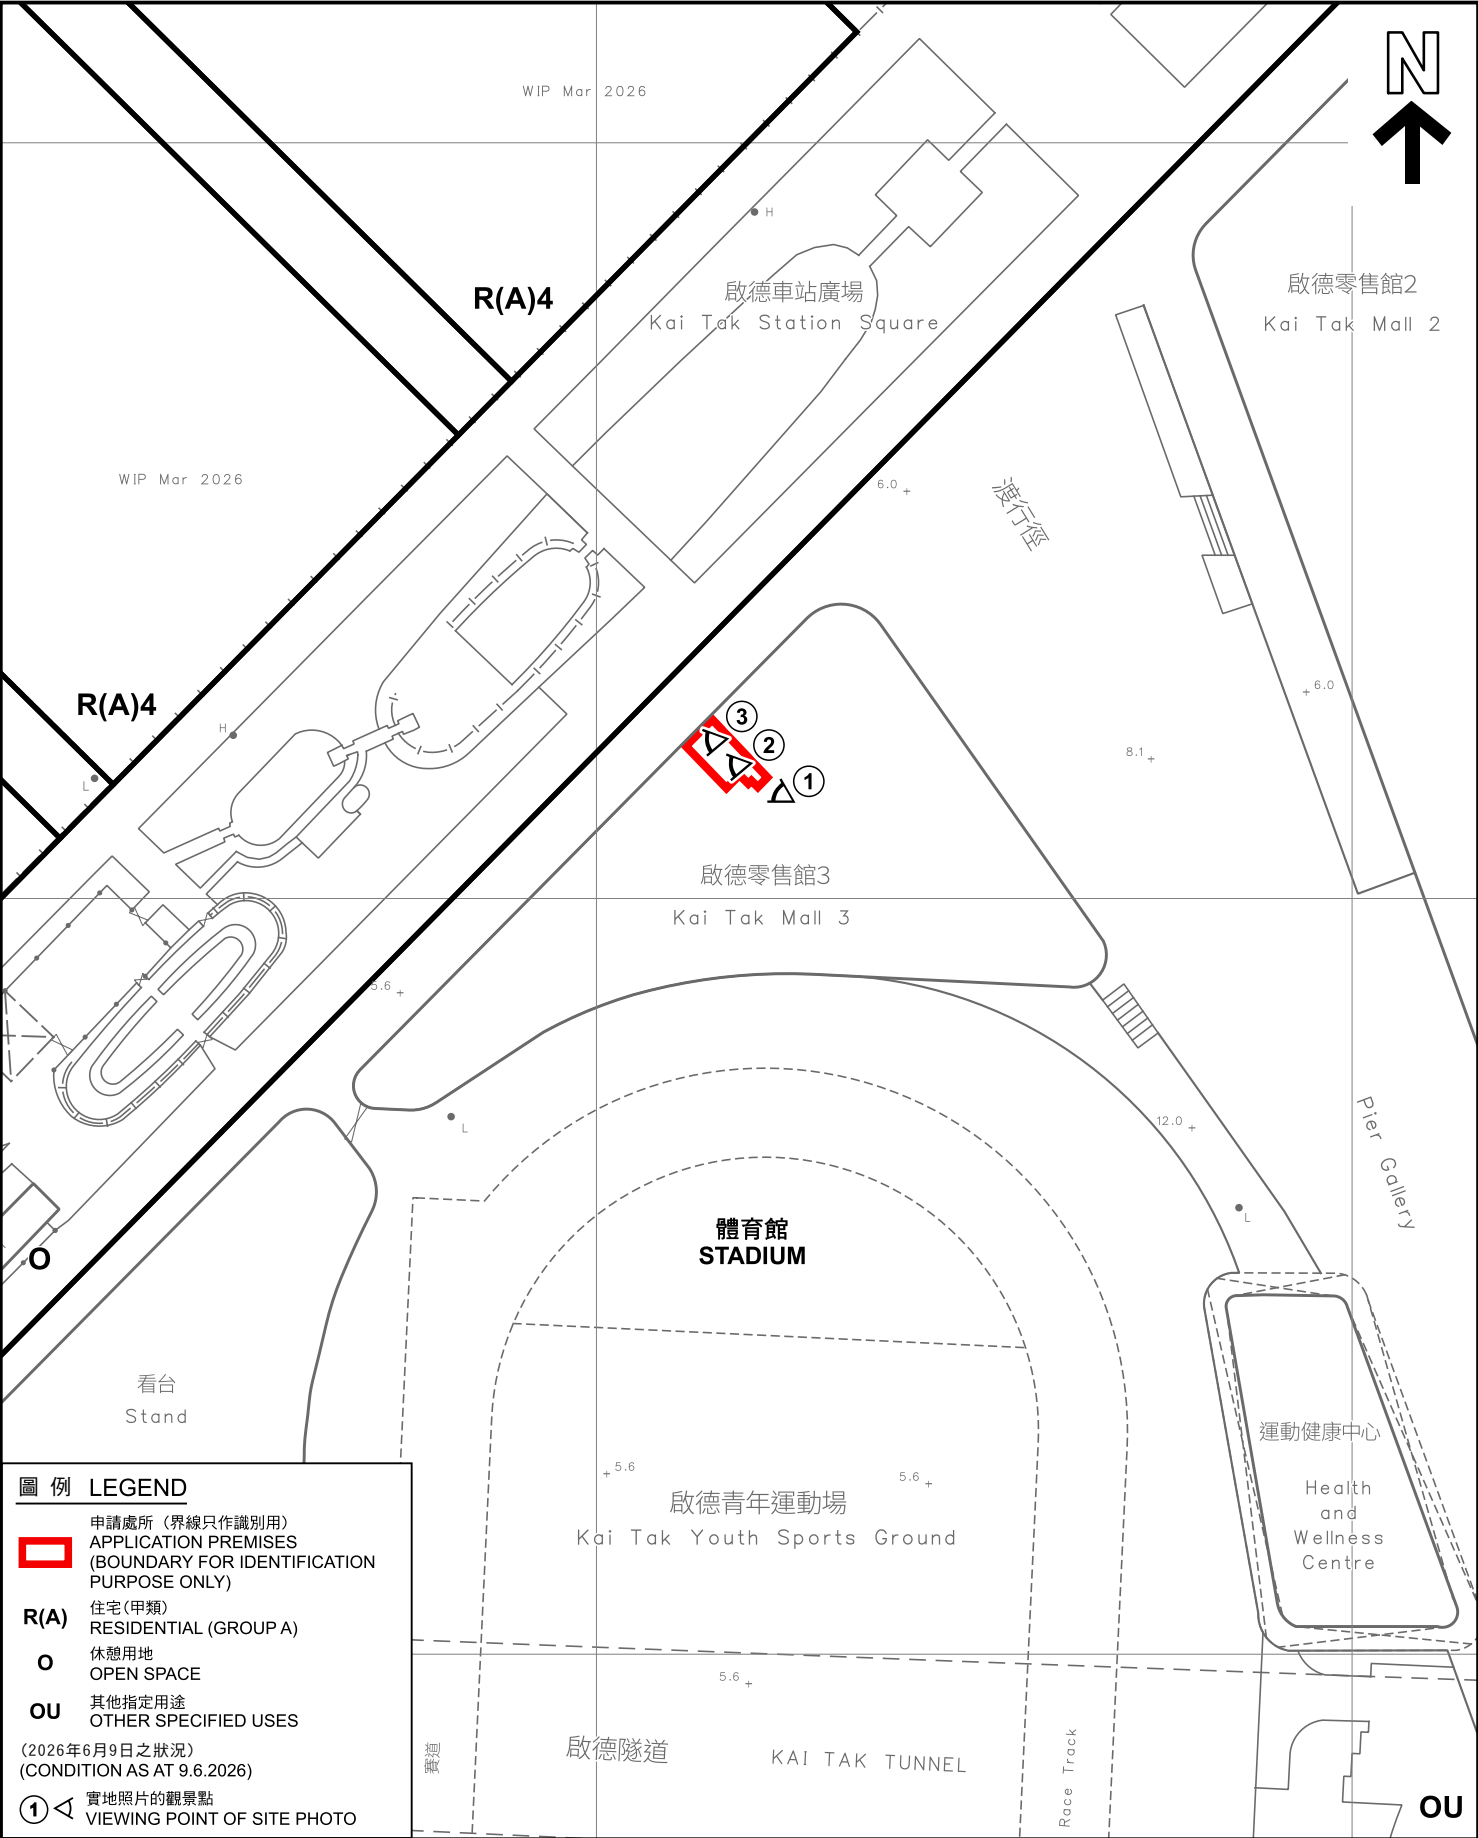

本摘要圖於2026年7月9日擬備， 所根據的資料為測量圖編號 11-NE-11C EXTRACT PLAN PREPARED ON 9.7.2026 BASED ON SURVEY SHEET No. 11-NE-11C	平面圖 SITE PLAN 學校 (補習學校) 九龍九龍城啟德體育園啟德零售館3，3樓M3-301B號舖 SCHOOL (TUTORIAL SCHOOL) SHOP M3-301B, LEVEL 3, KAI TAK MALL 3, KAI TAK SPORTS PARK, KOWLOON CITY, KOWLOON SCALE 1:1 000 比例尺 米 20 0 20 40 米 METRES		規劃署 Planning Department
	參考編號 REFERENCE No. A/K22/49	圖 PLAN A - 2	

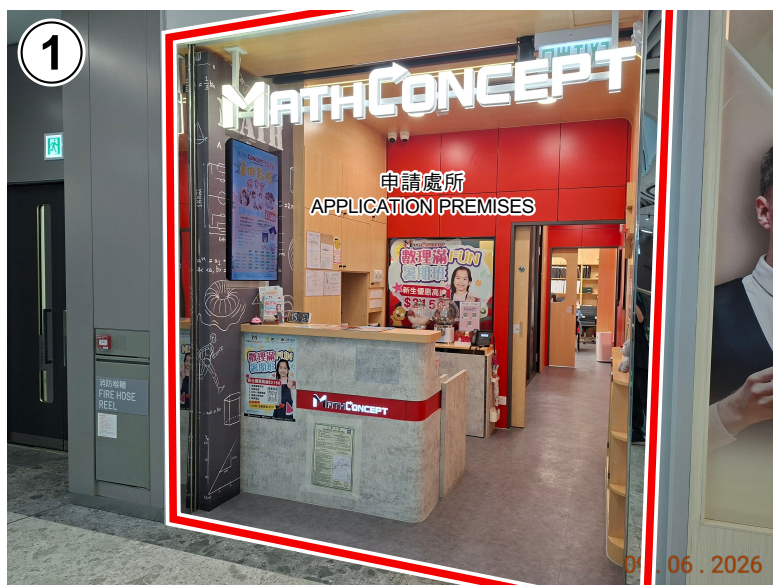

界線只作識別用
BOUNDARY FOR IDENTIFICATION
PURPOSE ONLY

申請處所內部
INTERIOR OF THE APPLICATION PREMISES

實地照片 SITE PHOTOS

學校（補習學校）
九龍九龍城啟德體育園啟德零售館3，3樓M3-301B號舖
SCHOOL (TUTORIAL SCHOOL)
SHOP M3-301B, LEVEL 3, KAI TAK MALL 3, KAI TAK SPORTS PARK,
KOWLOON CITY, KOWLOON



規劃署
Planning Department

參考編號
REFERENCE No.
A/K22/49

圖 PLAN
A - 3

本圖於2026年7月9日擬備，
所根據的資料為攝於
2026年6月9日的實地照片
PLAN PREPARED ON 9.7.2026
BASED ON SITE PHOTOS
TAKEN ON 9.6.2026