



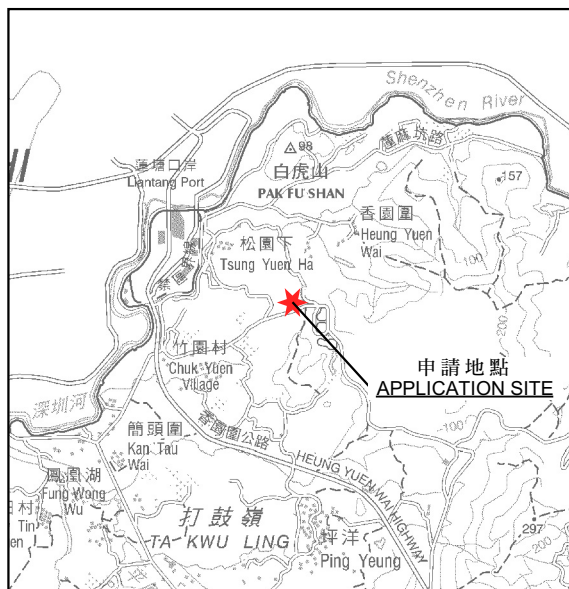

要覽圖 KEY PLAN

SCALE 1:50 000 比例尺

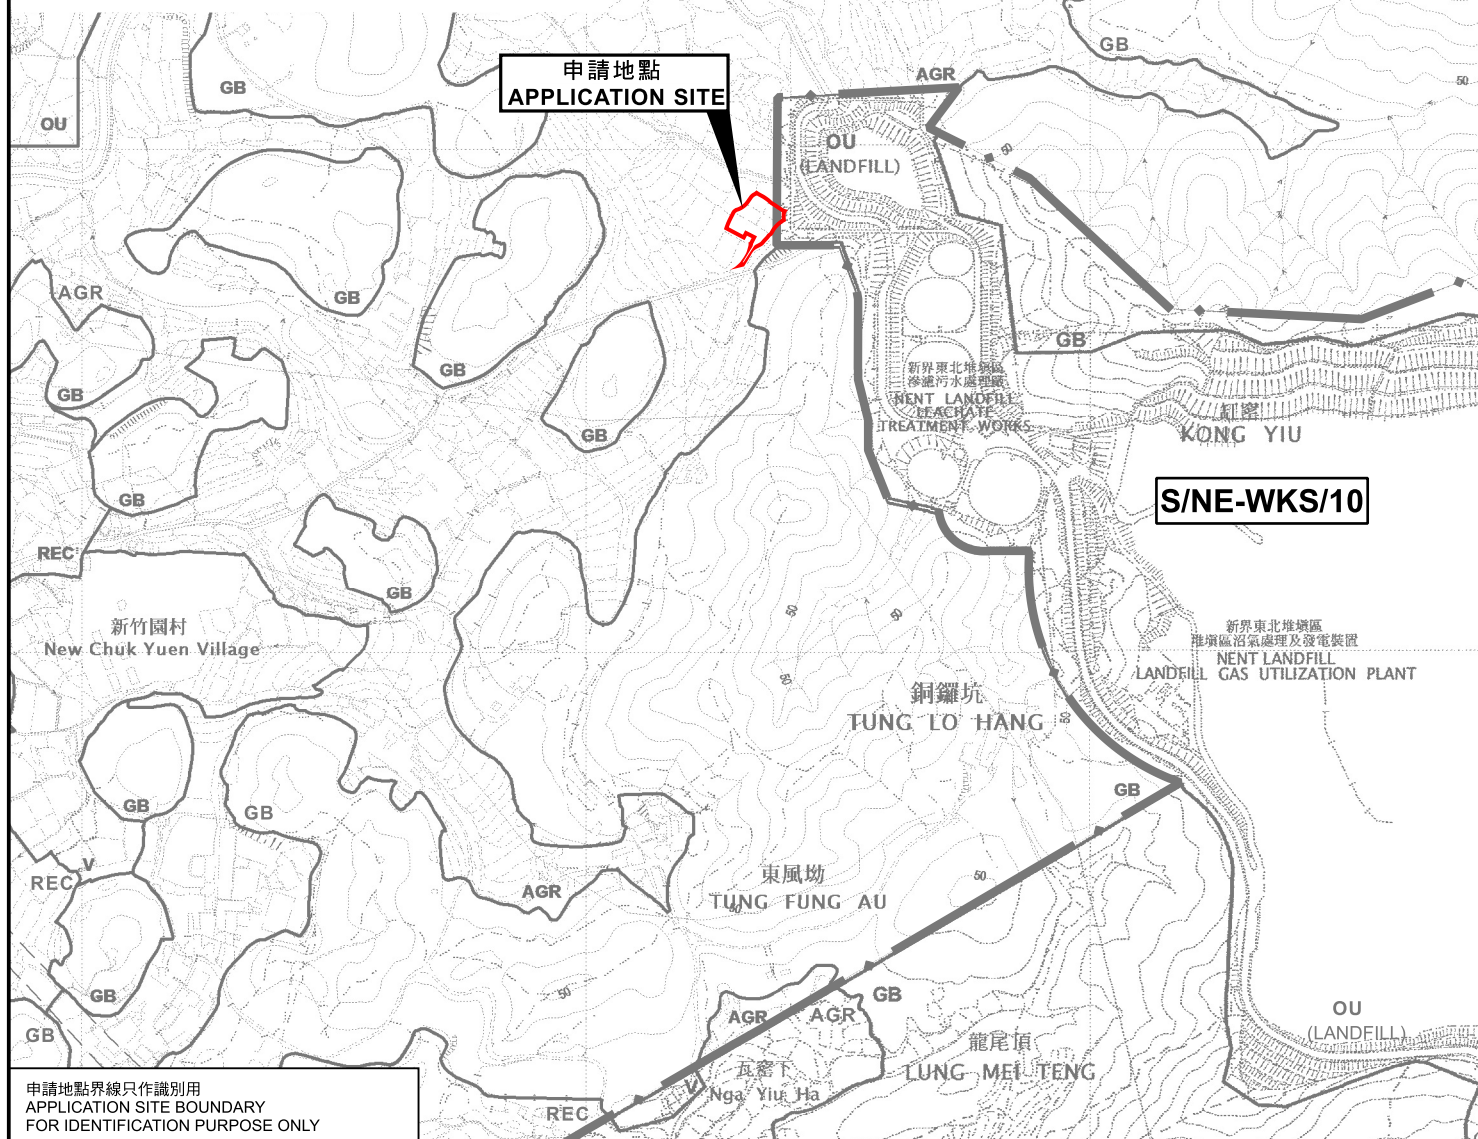


申請地點界線只作識別用
APPLICATION SITE BOUNDARY
FOR IDENTIFICATION PURPOSE ONLY

位置圖 LOCATION PLAN

擬議臨時電池回收廠及相關填土工程(為期3年)
打鼓嶺北丈量約份第78約地段第215號餘段(部分)
PROPOSED TEMPORARY BATTERY RECYCLING PLANT AND
ASSOCIATED FILLING OF LAND FOR A PERIOD OF 3 YEARS
LOT 215 RP (PART) IN D.D. 78, TA KWU LING NORTH

SCALE 1:7 500 比例尺

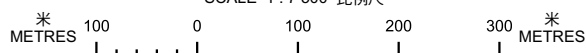

規劃署
Planning Department

參考編號
REFERENCE No.
A/NE-TKLN/140

圖 PLAN
A-1