


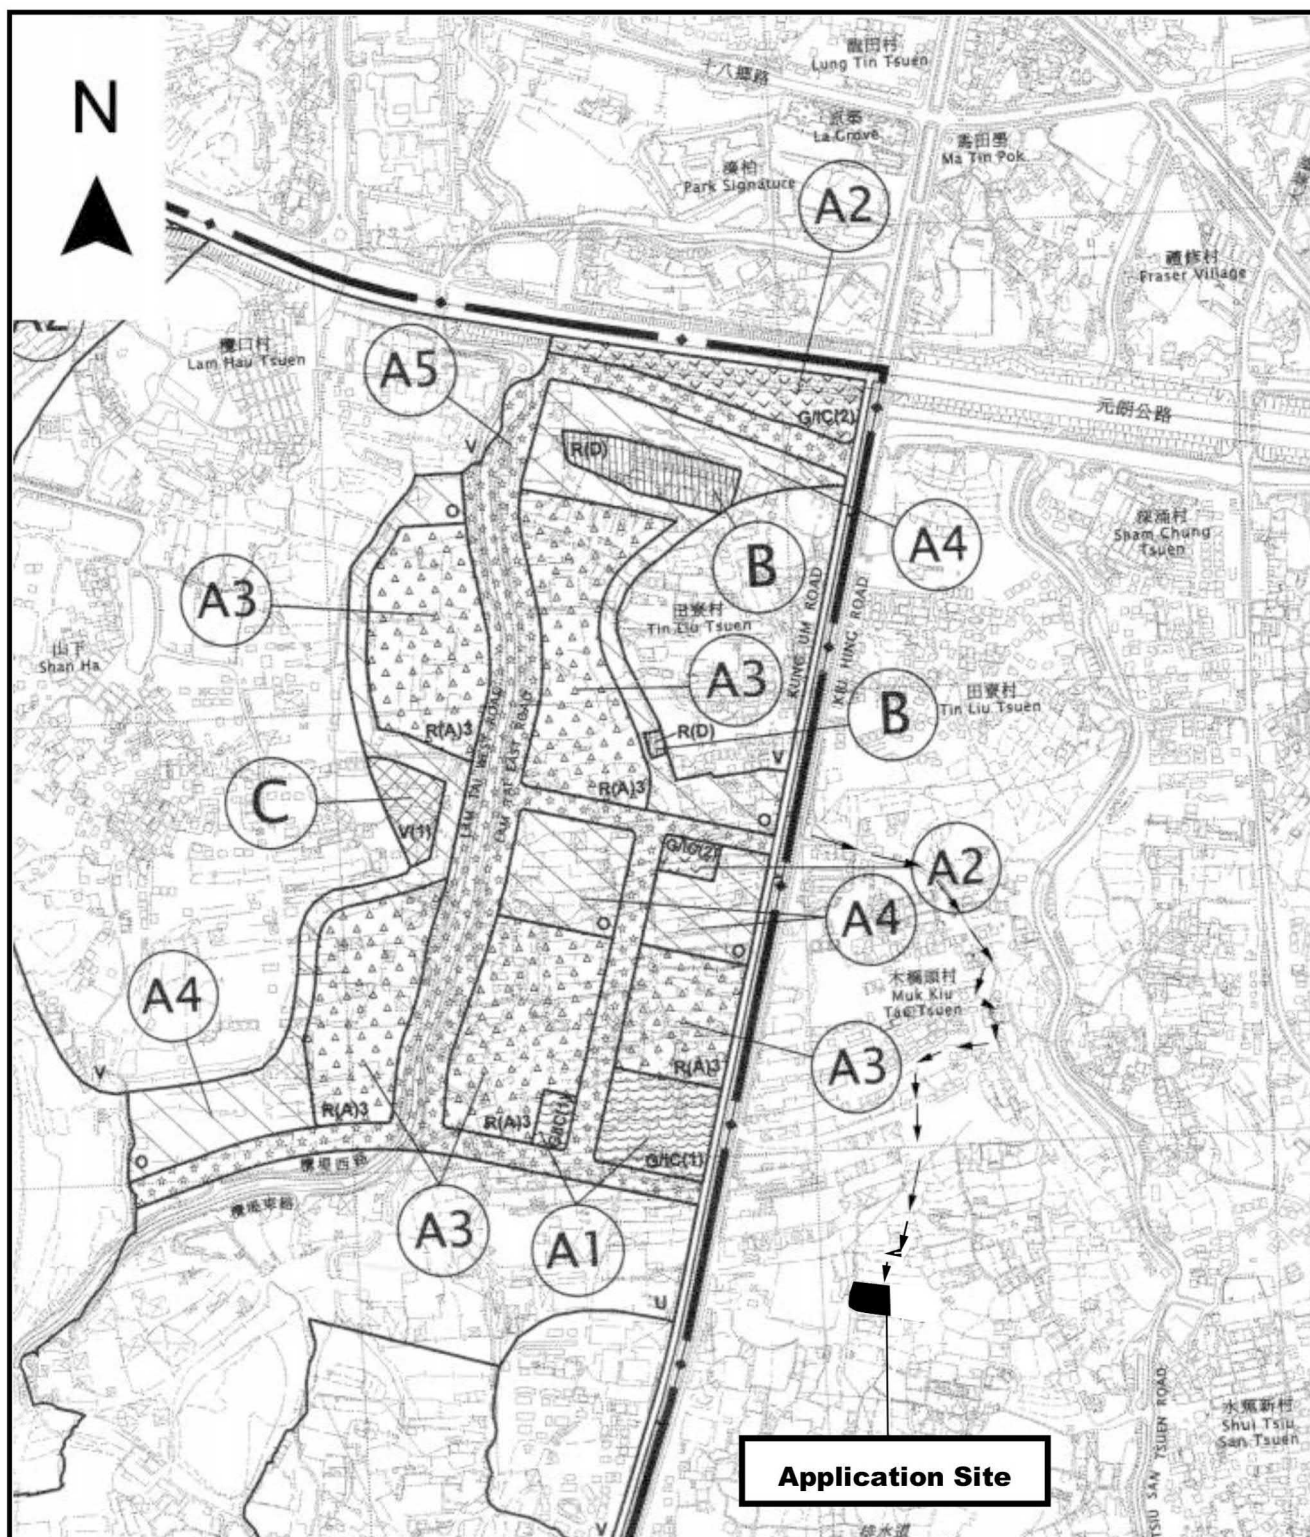

Project 項目名稱: Proposed Temporary Animal Boarding Establishment (Dog Kennel) & Associated Filling of Land for a Period of 3 Years at Lots 1678 (Part) & 1679 (Part) in D.D. 119, Yuen Long, New Territories	Drawing Title 圖目: Location Plan	Remarks 備註: → Vehicular access leading from Kiu Hing Road
	Drawing No. 圖號: Figure 2	

(摘錄自申請人於 29.7.2026 呈交的申請書)
(Extract from Applicant's Submission of 29.7.2026)

參考編號
REFERENCE No.
A/YL-TT/802

繪圖 DRAWING
A-1

N




Structure 2

Dog kennel
GFA: Not exceeding 230m²
Height: Not exceeding 4.5m
No. of storey: 1

Structure 3

Site office & toilet
GFA: Not exceeding 40m²
Height: Not exceeding 4m
No. of storey: 1

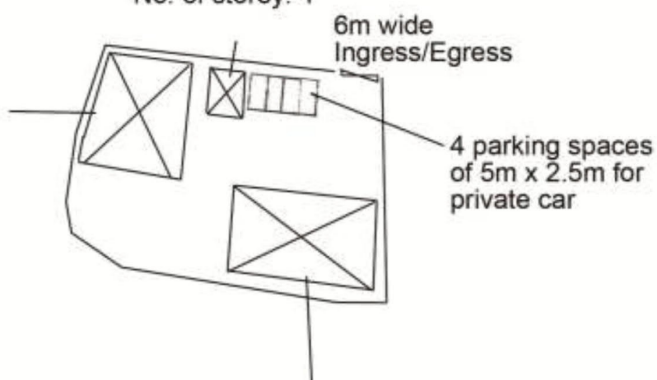

Structure 1

Dog kennel
GFA: Not exceeding 230m²
Height: Not exceeding 4.5m
No. of storey: 1

Project 項目名稱:

Proposed Temporary Animal Boarding Establishment (Dog Kennel) & Associated Filling of Land for a Period of 3 Years at Lots 1678 (Part) & 1679 (Part) in D.D. 119, Yuen Long, New Territories

Drawing Title 圖目:

Proposed Layout Plan


Remarks 備註:

Drawing No. 圖號:

Figure 3

Scale 比例:

—1:1000—

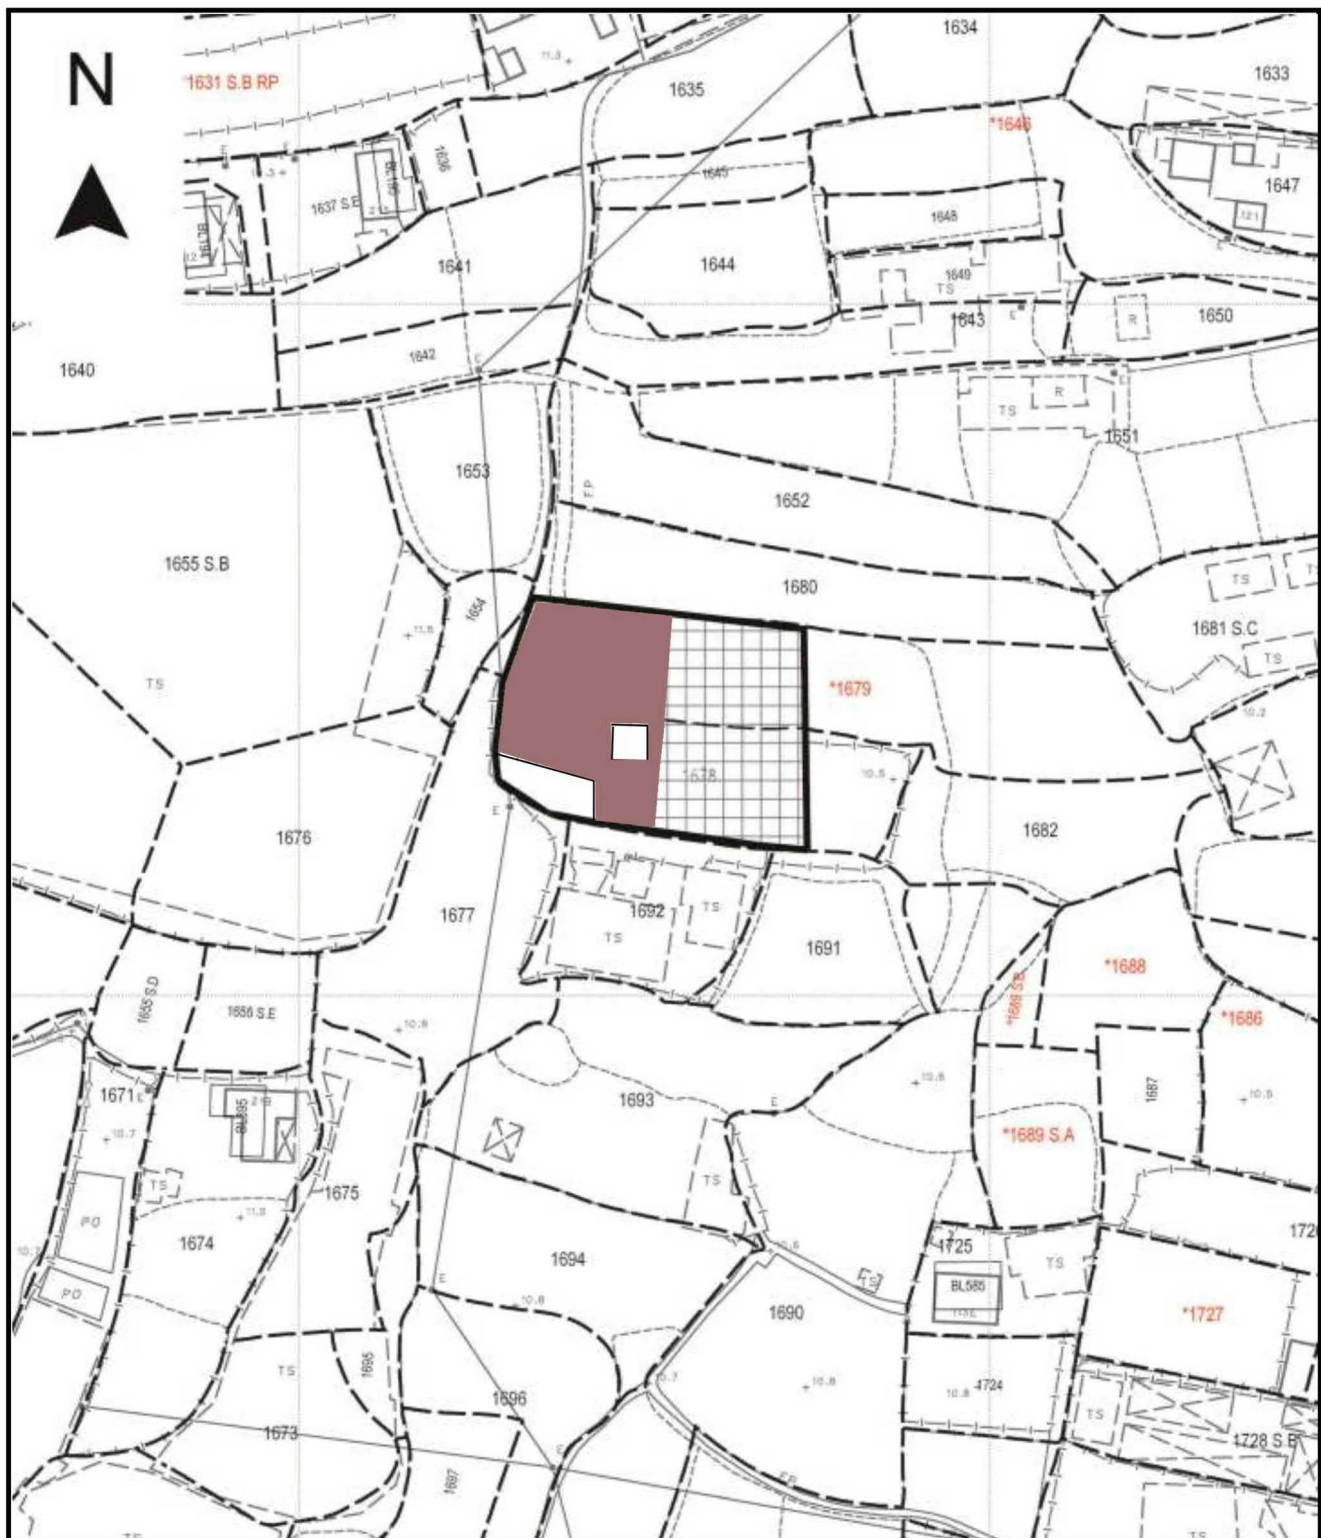

Project 項目名稱:

Proposed Temporary Animal Boarding Establishment (Dog Kennel) & Associated Filling of Land for a Period of 3 Years at Lots 1678 (Part) & 1679 (Part) in D.D. 119, Yuen Long, New Territories

Drawing Title 圖目:

Proposed Land Filling Plan

Drawing No. 圖號:


Figure 4

Remarks 備註:

-  Proposed filling of land by 0.2m concrete (About 715m²)
-  No filling of land will be carried out to preserve the existing trees (About 100m²)
-  Regularization of the filled land (About 585m²)

Scale 比例:

1:1000

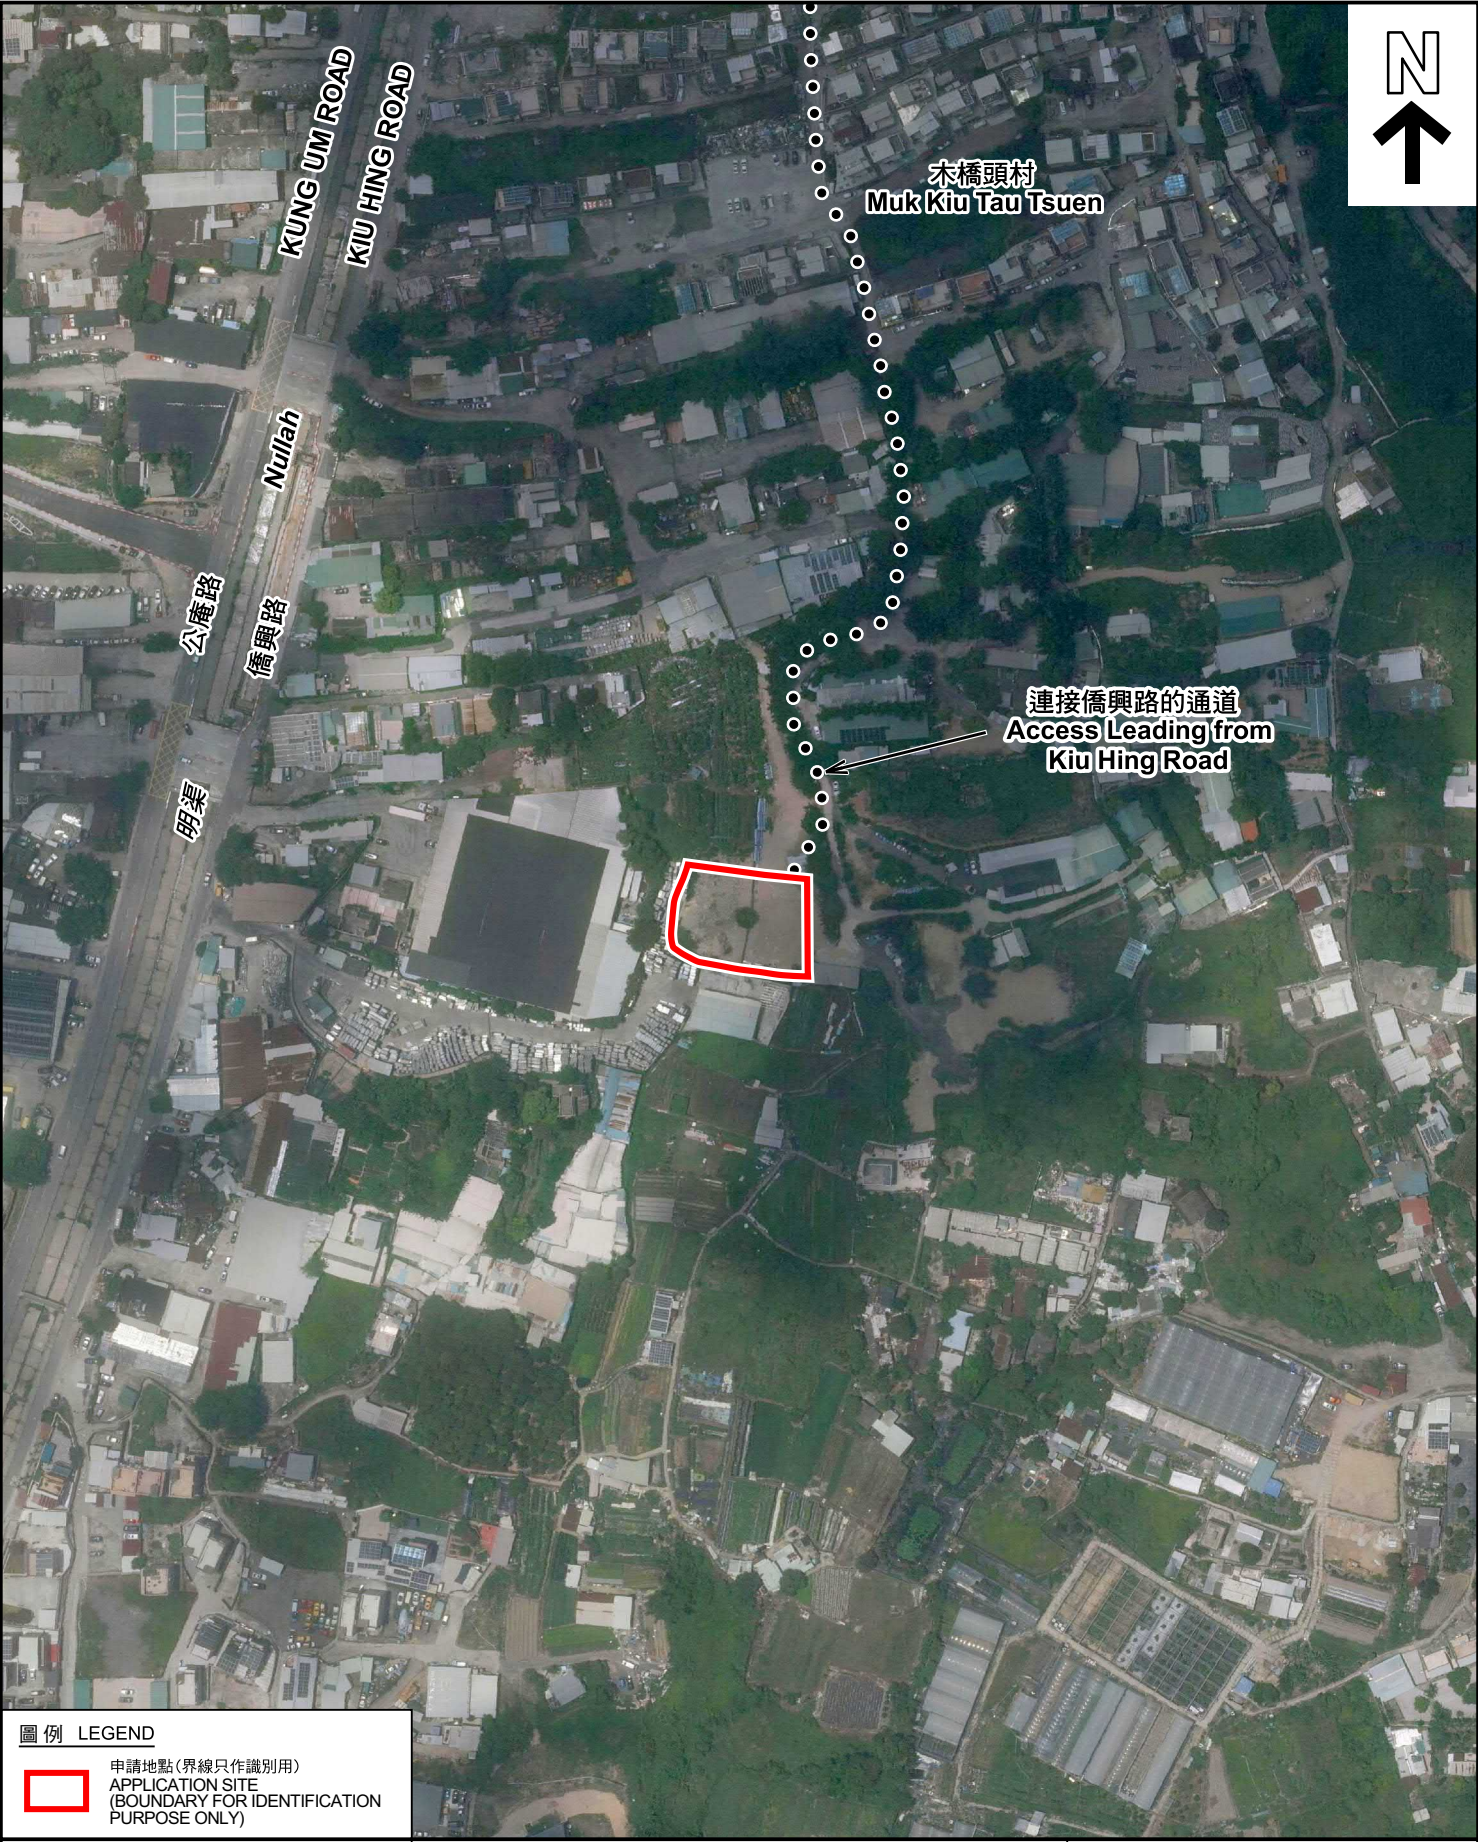

圖例 LEGEND



申請地點(界線只作識別用)
APPLICATION SITE
(BOUNDARY FOR IDENTIFICATION
PURPOSE ONLY)

本摘要圖於2026年8月31日擬備，所根據的資料為地政總署於2025年6月9日拍得的航攝照片編號 E257726C
EXTRACT PLAN PREPARED ON 31.8.2026
BASED ON AERIAL PHOTO No.
E257726C TAKEN ON 9.6.2025
BY LANDS DEPARTMENT

航攝照片 AERIAL PHOTO

擬議臨時動物寄養所(犬舍)及相關填土工程(為期3年)
元朗丈量約份第119約地段第1678號(部分)及第1679號(部分)
PROPOSED TEMPORARY ANIMAL BOARDING ESTABLISHMENT
(DOG KENNEL) AND ASSOCIATED FILLING OF LAND
FOR A PERIOD OF 3 YEARS
LOTS 1678 (PART) AND 1679 (PART) IN D.D. 119, YUEN LONG



規劃署
Planning Department

參考編號
REFERENCE No.
A/YL-TT/802

圖 PLAN
A-3



實地照片 SITE PHOTOS

擬議臨時動物寄養所(犬舍)及相關填土工程(為期3年)
元朗丈量約份第119約地段第1678號(部分)及第1679號(部分)
PROPOSED TEMPORARY ANIMAL BOARDING ESTABLISHMENT
(DOG KENNEL) AND ASSOCIATED FILLING OF LAND
FOR A PERIOD OF 3 YEARS
LOTS 1678 (PART) AND 1679 (PART) IN D.D. 119, YUEN LONG



規劃署
Planning Department

參考編號
REFERENCE No.
A/YL-TT/802

圖 PLAN
A-4

本圖於2026年9月14日擬備，所根據的資料為攝於2026年8月7日的實地照片
PLAN PREPARED ON 14.9.2026
BASED ON SITE PHOTOS
TAKEN ON 7.8.2026