


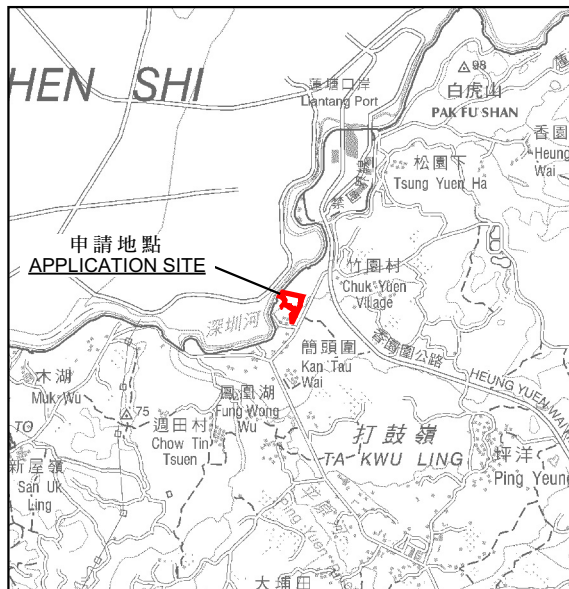


要覽圖 KEY PLAN

SCALE 1:50 000 比例尺

擬議連接蓮塘/香園圍道路 (路線有待詳細設計)
PROPOSED LIANTANG / HEUNG YUEN WAI CONNECTING ROAD
(ALIGNMENT SUBJECT TO DETAILED DESIGN)

申請地點
APPLICATION SITE


深圳市
SHENZHEN SHI

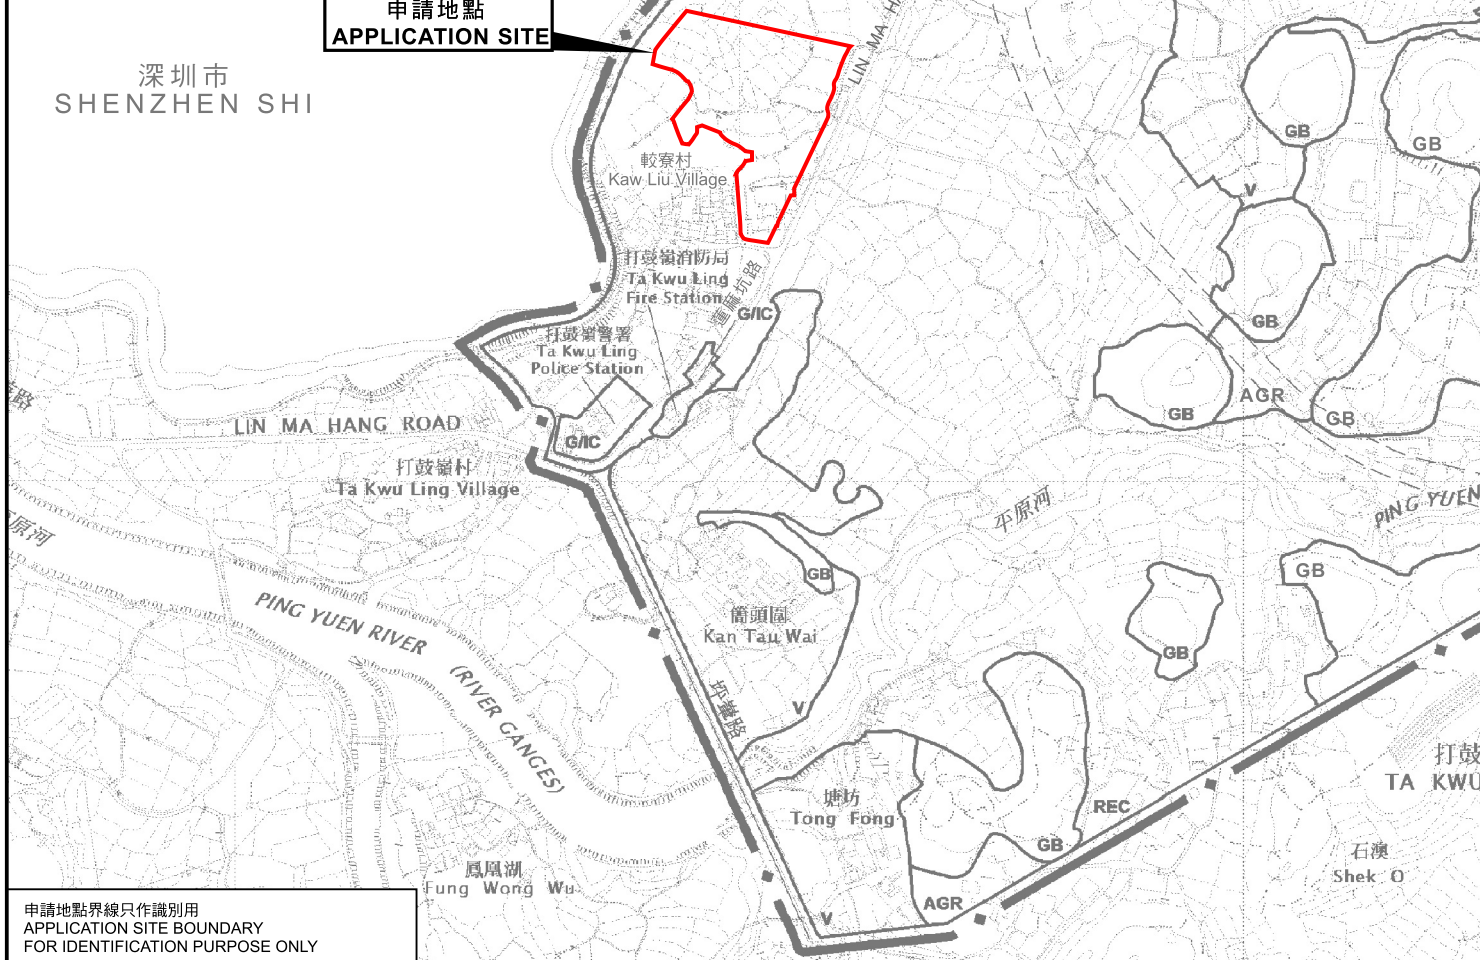

申請地點界線只作識別用
APPLICATION SITE BOUNDARY
FOR IDENTIFICATION PURPOSE ONLY

位置圖 LOCATION PLAN

擬議臨時商店及服務行業、汽車修理工場、
貨倉(危險品倉庫除外)及露天存放汽車連附屬設施(為期3年)
打鼓嶺北蓮麻坑路丈量約份第78約多個地段和毗連政府土地
PROPOSED TEMPORARY SHOP AND SERVICES, VEHICLE REPAIR WORKSHOP,
WAREHOUSE (EXCLUDING DANGEROUS GOODS GODOWN) AND
OPEN STORAGE OF VEHICLES WITH ANCILLARY FACILITIES
FOR A PERIOD OF 3 YEARS
VARIOUS LOTS IN D.D. 78 AND ADJOINING GOVERNMENT LAND,
LIN MA HANG ROAD, TA KWU LING NORTH
SCALE 1:7 500 比例尺

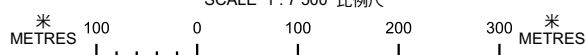

規劃署
Planning Department

參考編號
REFERENCE No.
A/NE-TKLN/141

圖 PLAN
A-1

本摘要圖於2026年10月5日擬備，
所根據的資料為於2016年5月3日
核准的分區計劃大綱圖編號S/NE-TKLN/2
EXTRACT PLAN PREPARED ON 5.10.2026
BASED ON OUTLINE ZONING PLAN
No. S/NE-TKLN/2 APPROVED ON 3.5.2016