


Proposed Structures Details

	Structures	Gross Floor Area (GFA)	Height (Not Exceeding)	Unit(s)	Total GFA
A	Animal Boarding Establishment	About 11m x 11m = 121m ²	5m	2	About 242 m ²
B	Ancillary Storage	About 11m x 11m = 121m ²	5m	1	About 121 m ²
C	Ancillary Site Office	About 11m x 11m = 121m ²	5m	1	About 121 m ²
	Total	About 484 m ²			
	LGV L/UL Space	7m x 3.5m		1	
	Private Car Parking Space	5m x 2.5m		2	

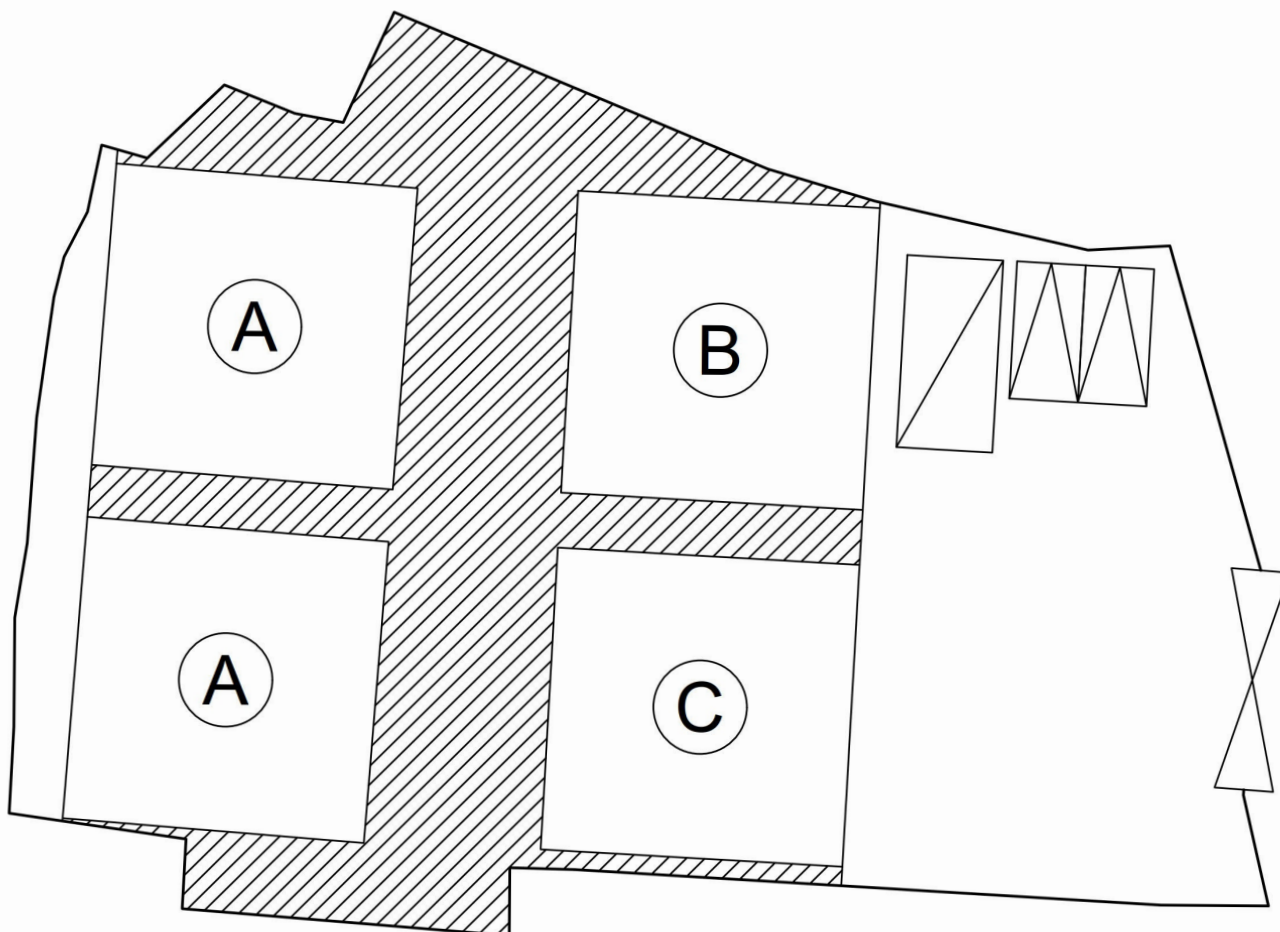

Legend:

⊞ Ingress/egress (Width: About 8m)

□ Proposed Structures

▨ LGV L/UL Space

▩ Private Car Parking Space

▨ Animal Outdoor Activity Area

(A) ABE

(B) Ancillary Storage

(C) Ancillary Site Office

Total Area : 1,142 m² (About)

Covered Area : 484 m² (About)

Uncovered Area : 658 m² (About)

Non-Domestic GFA : 484 m² (About)

Nos. of Proposed Structures : 4

Location: DD 109 Lot 1065 RP (Part),
1079 (Part), 1080 RP (Part) and
1082 (Part)

OZP: S/YL-KTN/11
District: Kam Tin North
Zoning: Agriculture

Date: 18 June 2026

Proposed Layout Plan

Proposed Temporary Animal Boarding
Establishment with Ancillary Facilities and
Associated Filling of Land For a Period of 5 Years

Appendix 2

SCALE

1:250 @ A4

For Identification Only

Drawing No.:

2

(摘錄自申請人於 8.7.2026 呈交的申請書)
(Extract from Applicant's
Submission of 8.7.2026)

參考編號
REFERENCE No.
A/YL-KTN/1257

繪圖
DRAWING
A - 1

Existing Condition of the Application Site
 Application Site Area: 1,142 m²(About)
 Existing Site Levels: +10.5 mPD - +10.6 mPD (About)

Regularization of Filling of Land


Application Site Area: 1,142 m² (About)
 Regularization of Land Filling: 1,142 m² (About)

Original Site Level: +10.4 mPD
 Existing Site Levels: +10.5 mPD - +10.6 mPD (About)

Material of Filling: Concrete

Proposed Use: Structures Building, Dog Outdoor Area, Parking Space and Circulation Space

* This Application is to regularized filling of land and no further filling of land will be carried out.

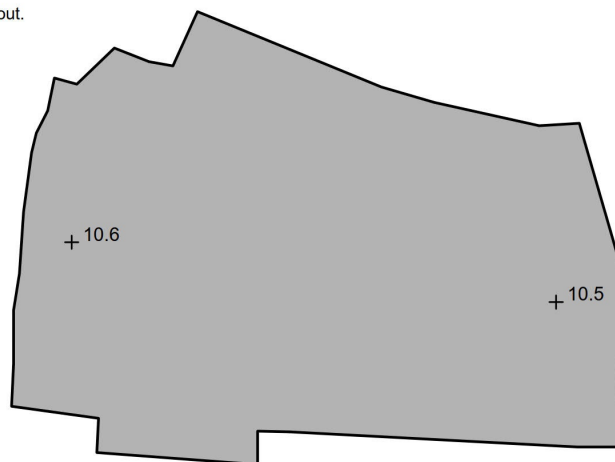

SITE LEVELS ARE FOR REFERENCE ONLY.


Scale: 1:500 @A4

Appendix 4 Paved Area	Location: D.D. 109 Lot 1065 RP (Part), 1079 (Part), 1080 RP (Part) and 1082 (Part) OZP: S/YL-KTN/11 District: Kam Tin North Zoning: Agriculture	Proposed Temporary Animal Boarding Establishment with Ancillary Facilities and Associated Filling of Land For a Period of 5 Years	Map Legend:  Application Site  Paved Area +10.5 Site Level	Drawing No.: 4
				For Identification Only Date: 18/06/2026

(摘錄自申請人於 8. 7. 2026 呈交的申請書)
 (Extract from Applicant's Submission of 8.7.2026)

參考編號
 REFERENCE No.
 A/YL-KTN/1257

繪圖
 DRAWING
 A - 2

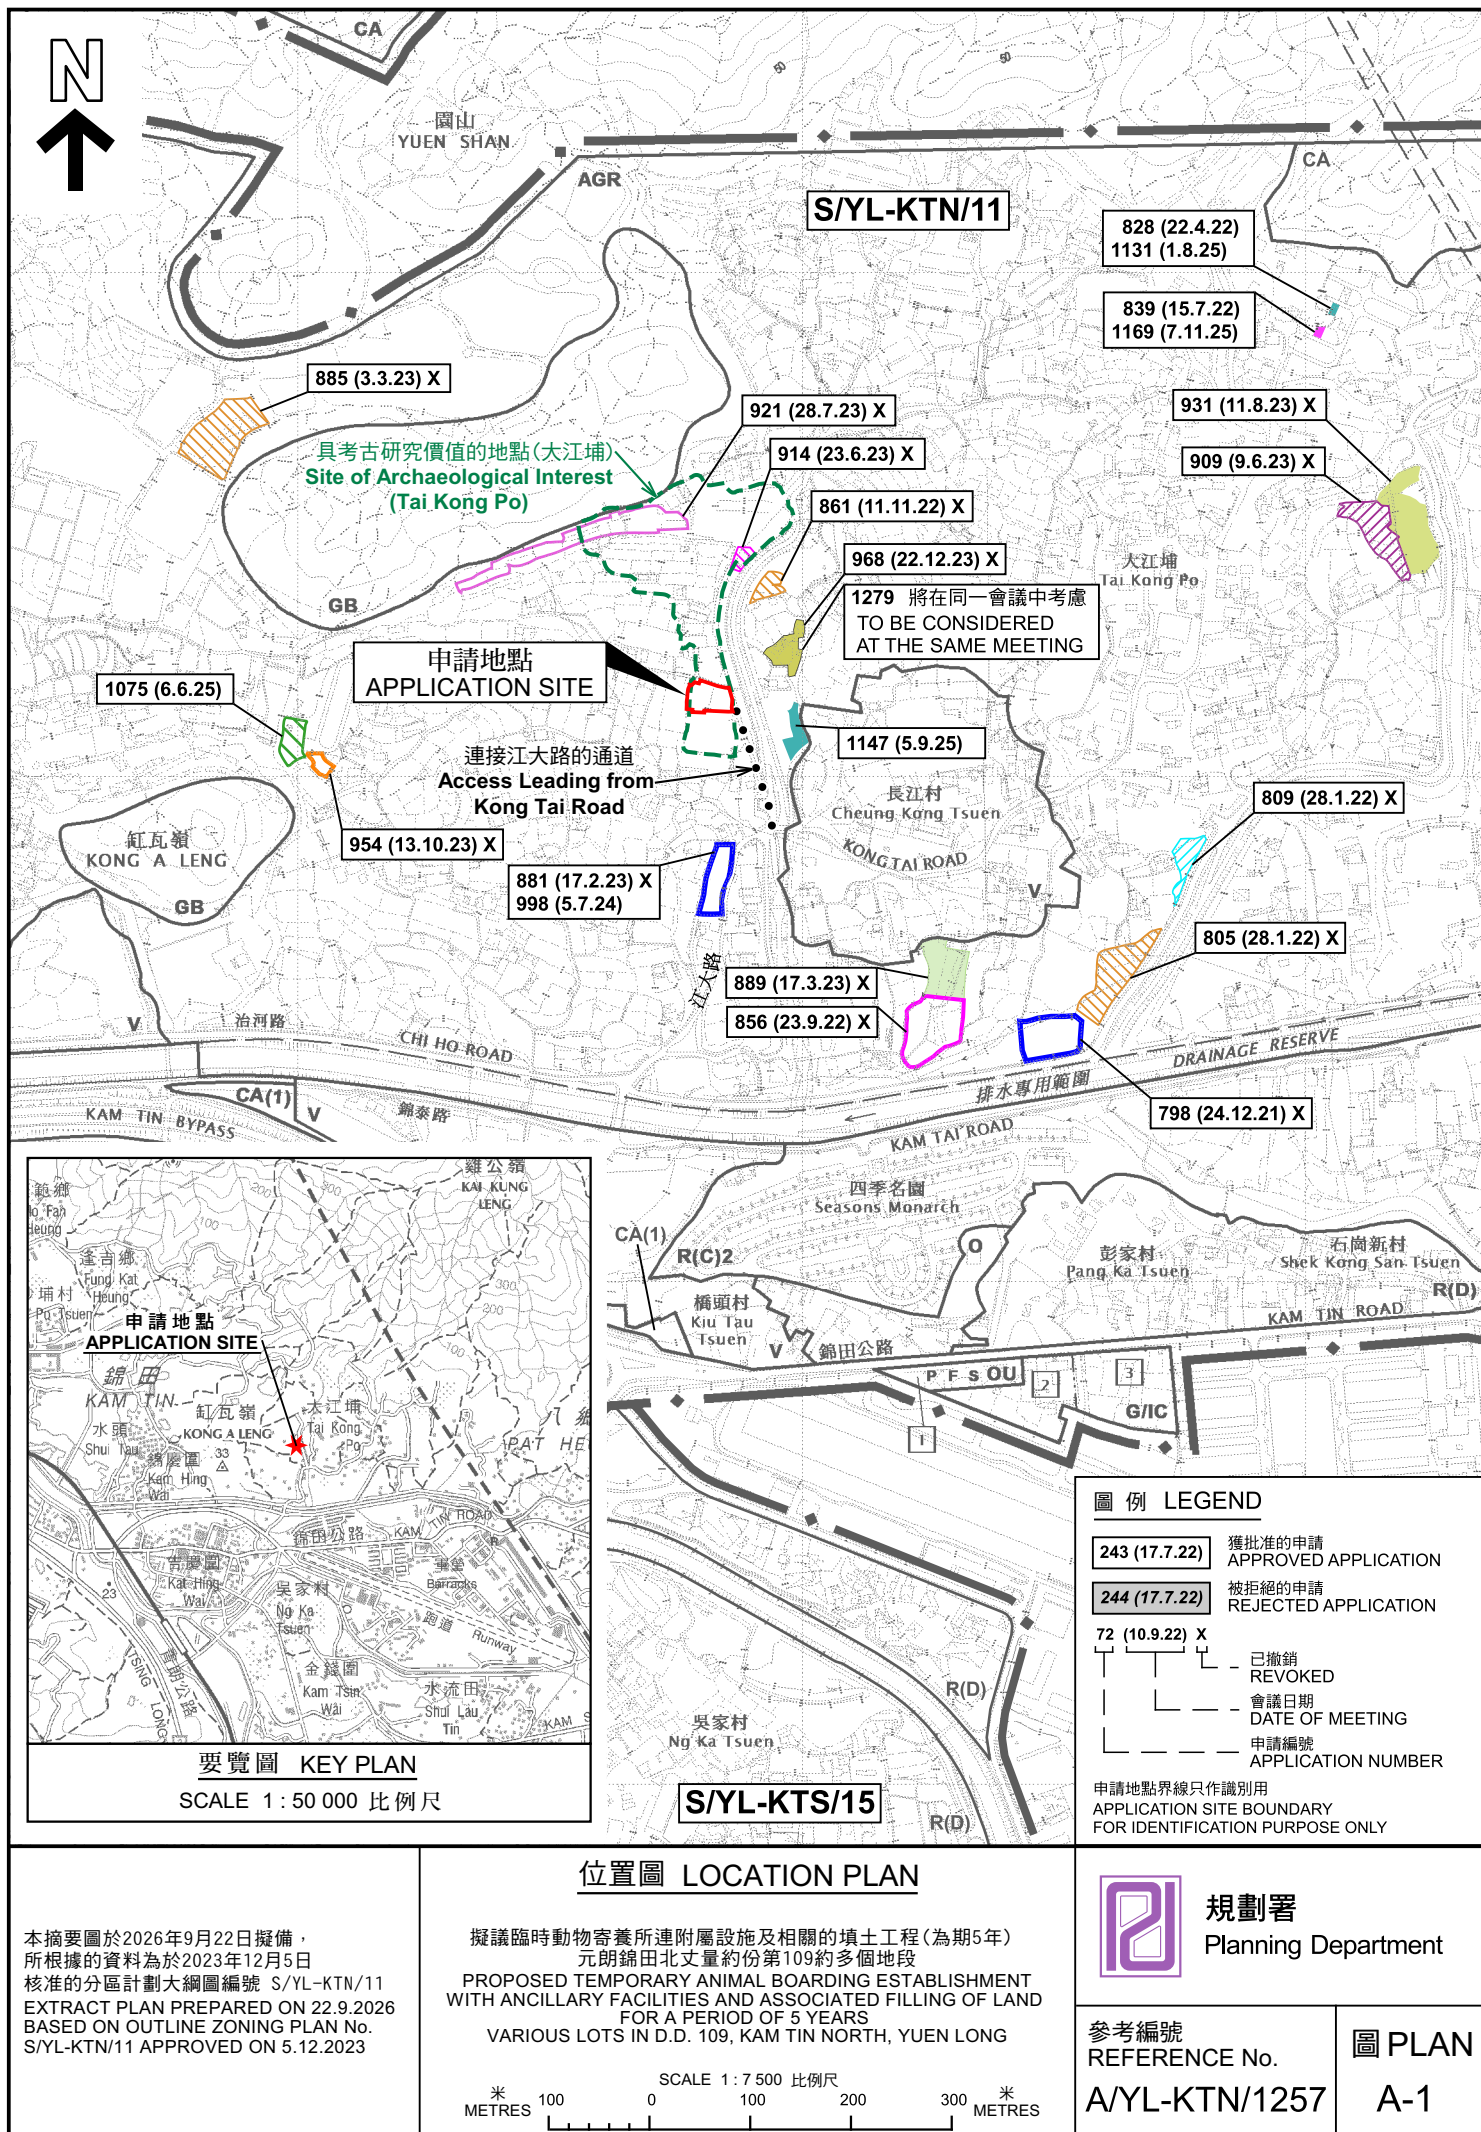



圖例 LEGEND

 申請地點 (界線只作識別用)
APPLICATION SITE (BOUNDARY FOR IDENTIFICATION PURPOSE ONLY)

 入口/出口
INGRESS / EGRESS

本摘要圖於2026年7月28日擬備，
所根據的資料為地政總署於2025年1月3日
拍得的航攝照片編號E246690C
EXTRACT PLAN PREPARED ON 28.7.2026
BASED ON AERIAL PHOTO No.
E246690C TAKEN ON 3.1.2025
BY LANDS DEPARTMENT


航攝照片 AERIAL PHOTO

擬議臨時動物寄養所連附屬設施及相關的填土工程 (為期5年)
元朗錦田北丈量約份第109約多個地段
PROPOSED TEMPORARY ANIMAL BOARDING ESTABLISHMENT
WITH ANCILLARY FACILITIES AND ASSOCIATED FILLING OF LAND
FOR A PERIOD OF 5 YEARS
VARIOUS LOTS IN D.D. 109, KAM TIN NORTH, YUEN LONG

 規劃署
Planning Department

參考編號
REFERENCE No.
A/YL-KTN/1257

圖 PLAN
A-3

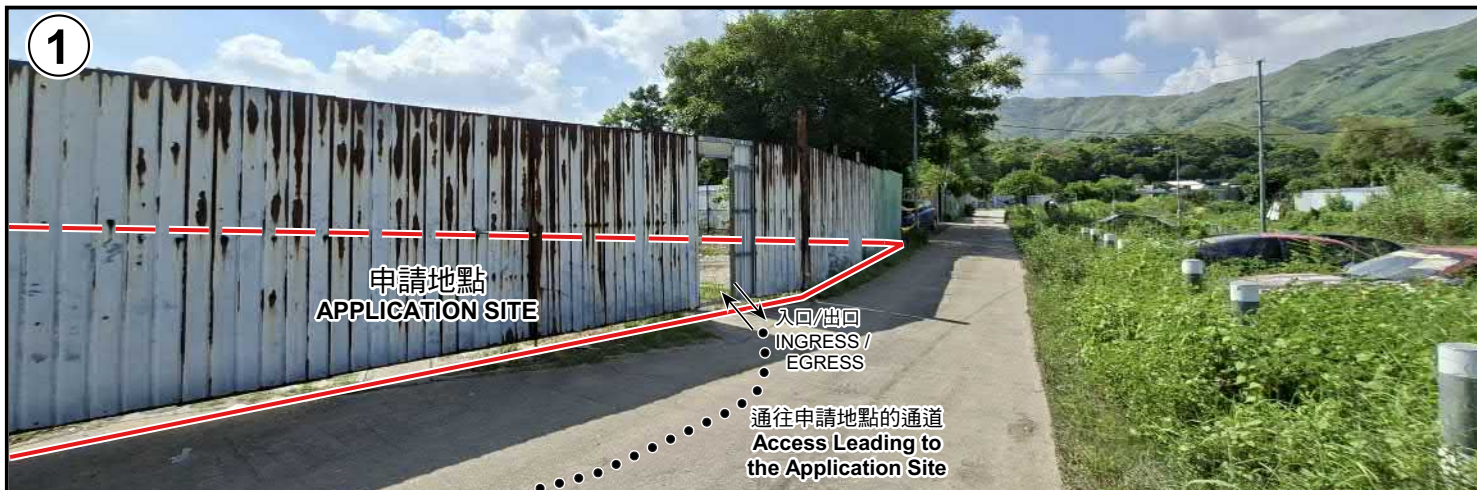

申請地點界線只作識別用 APPLICATION SITE BOUNDARY FOR IDENTIFICATION PURPOSE ONLY

實地照片 SITE PHOTOS

本圖於2026年8月4日擬備，所根據的資料為攝於2026年7月23日的實地照片
PLAN PREPARED ON 4.8.2026
BASED ON SITE PHOTOS
TAKEN ON 23.7.2026

擬議臨時動物寄養所連附屬設施及相關的填土工程(為期5年)
元朗錦田北丈量約份第109約多個地段
PROPOSED TEMPORARY ANIMAL BOARDING ESTABLISHMENT
WITH ANCILLARY FACILITIES AND ASSOCIATED FILLING OF LAND
FOR A PERIOD OF 5 YEARS
VARIOUS LOTS IN D.D. 109, KAM TIN NORTH, YUEN LONG



規劃署
Planning Department

參考編號
REFERENCE No.
A/YL-KTN/1257

圖 PLAN
A-4