


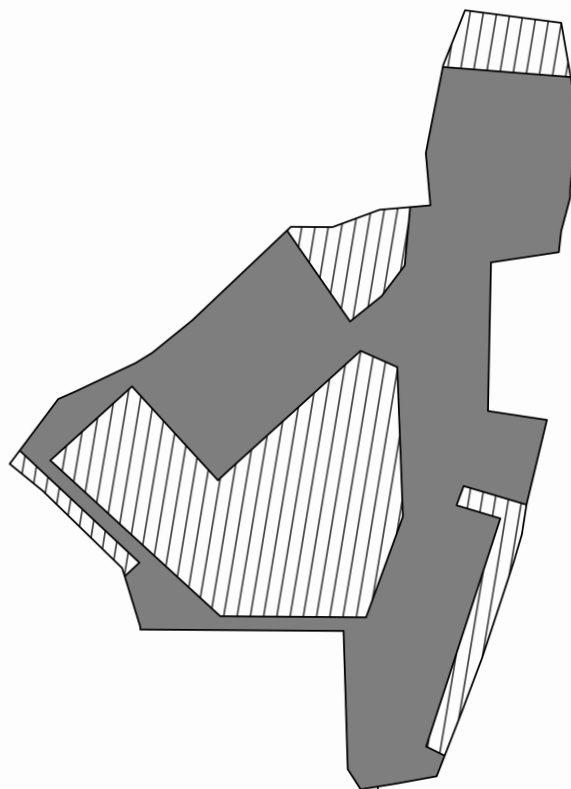

Existing Site Level: +10.6 mPD (About)

Proposed Site Level: +10.8 mPD (About)

Material of Filling: Concrete

Depth of Filling: 0.2 m (About)

* All filling of land has been completed according Planning Application No.: A/YL-KTN/968, no further land filling on site.

Legend:



Non-Paved Area 不平整範圍



Paved Area 平整範圍

Total Area: About 1,076.3 m²

Paved Ratio

Non-Paved Area: About 421.6 m² (About 39.2%)

Paved Area: About 654.7 m² (About 60.8%)

Appendix 4

Location: DD 109 Lot 1022 RP (Part)

OZP: S/YL-KTN/11
District: Kam Tin North
Zoning: Agriculture

Date: 24 September 2026

Paved Area

平整位置圖

Proposed Temporary Animal Boarding
Establishment with Ancillary Facilities and
Associated Filling of Land For a Period of 5 Years

SCALE

—1:500—

@A4

For Identification Only


Drawing No.:

4-01

(摘錄自申請人於 24. 9. 2026 呈交的進一步資料)
(Extract from Applicant's Further
Information Submitted on 24.9.2026)

參考編號
REFERENCE No.
A/YL-KTN/1279

繪圖
DRAWING
A - 2

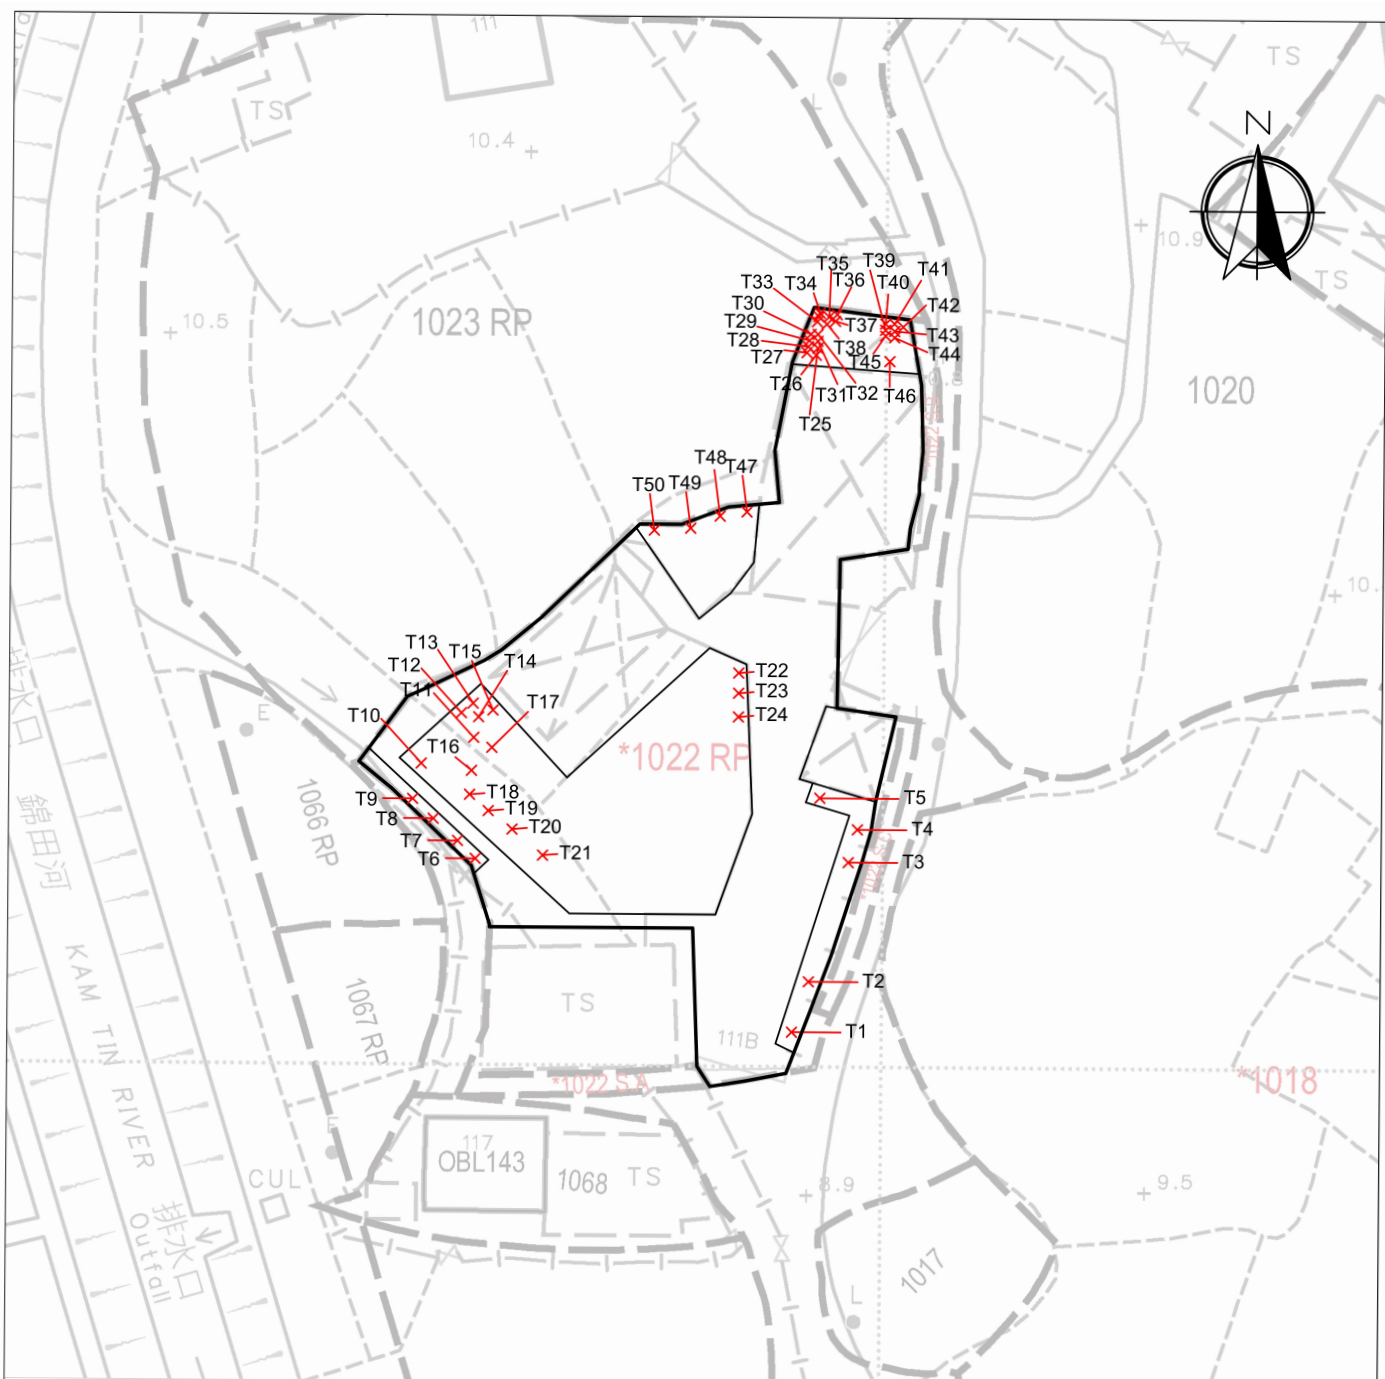

Legend:

✕ Tree Location

Appendix 8

Location: DD 109 Lot 1022 RP (Part)

OZP: S/YL-KTN/11
District: Kam Tin North
Zoning: Agriculture

Date: 15 September 2026

Tree Survey

Proposed Temporary Animal Boarding
Establishment with Ancillary Facilities and
Associated Filling of Land For a Period of 5 Years

SCALE

—1:500—

@A4

For Identification Only


Drawing No.:


8

(摘錄自申請人於 24. 9. 2026 呈交的進一步資料)
(Extract from Applicant's Further
Information Submitted on 24.9.2026)

參考編號
REFERENCE No.
A/YL-KTN/1279

繪圖
DRAWING
A - 3

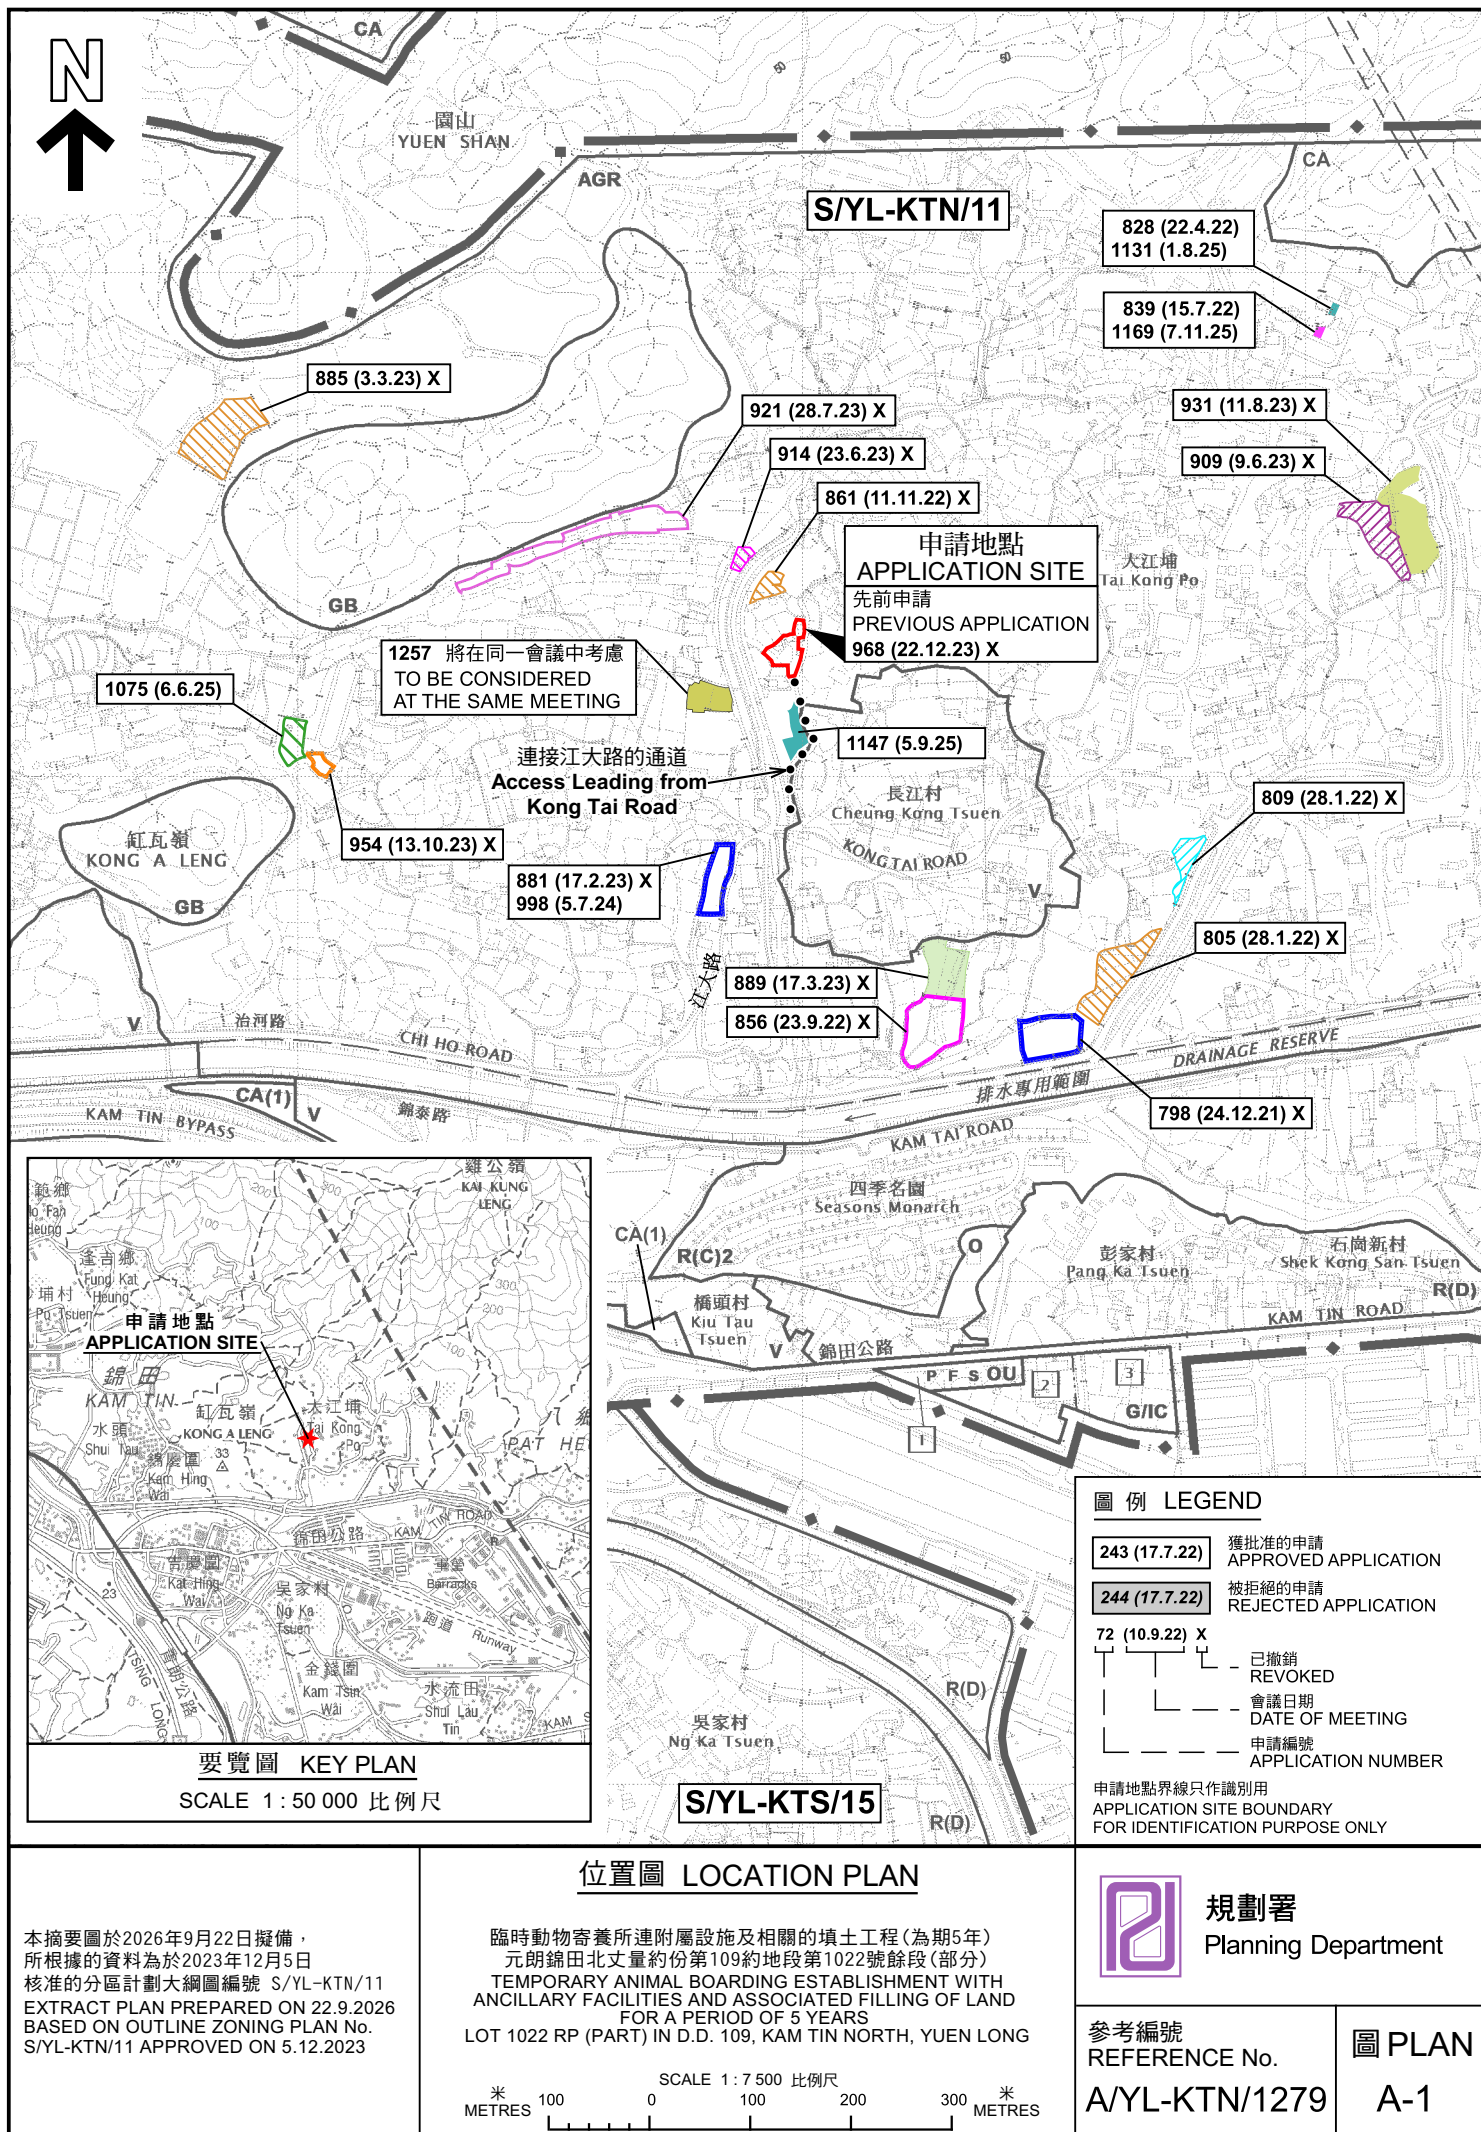

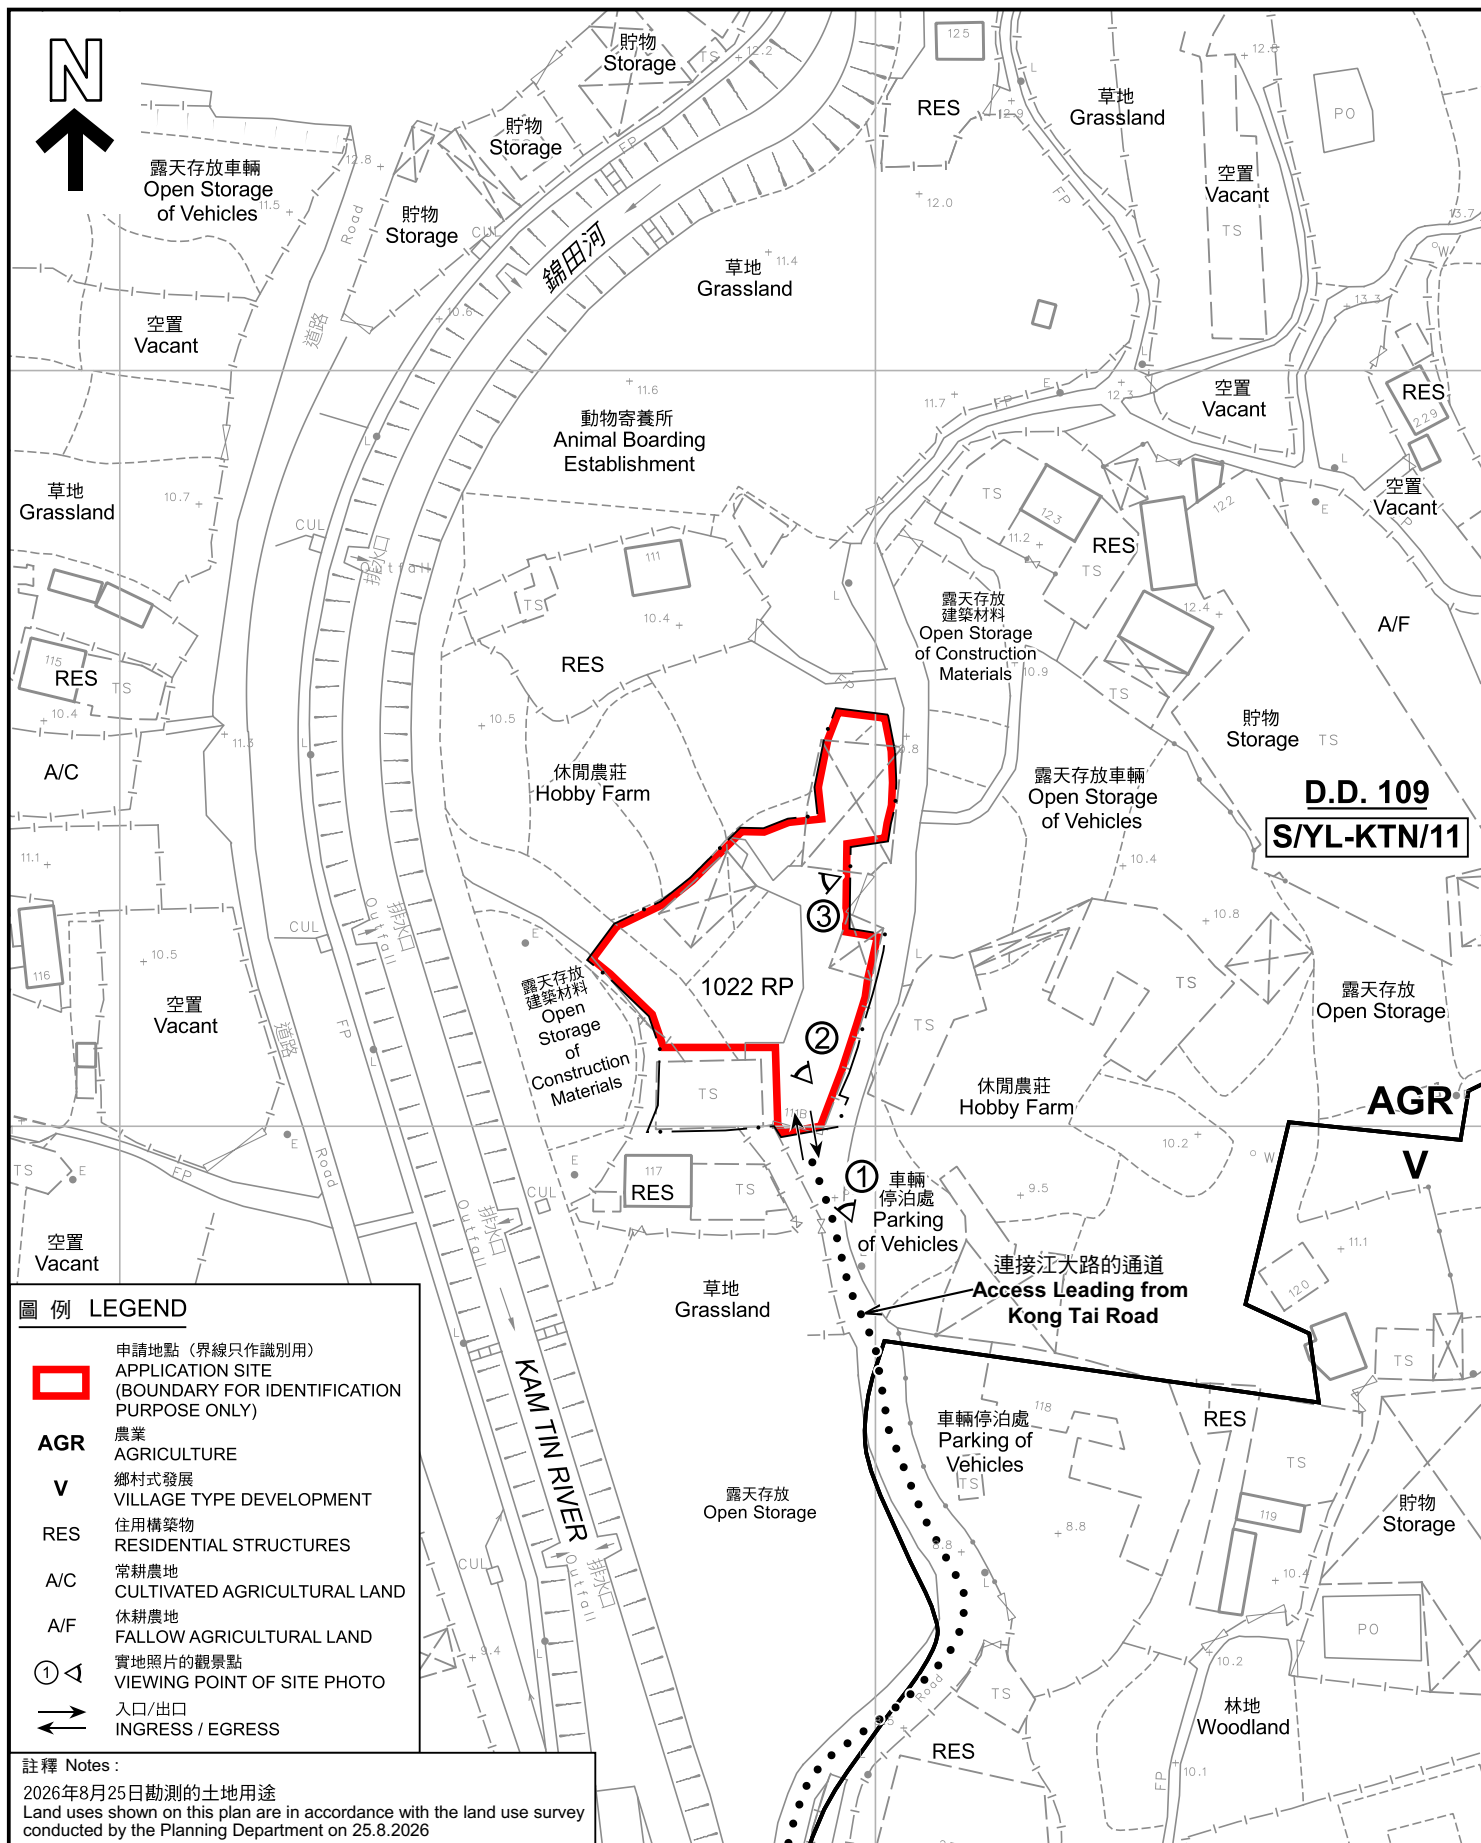

平面圖 SITE PLAN

本摘要圖於2026年9月25日擬備，
所根據的資料為測量圖編號
6-NE-7B、7D、8A 及 8C

EXTRACT PLAN PREPARED ON 25.9.2026
BASED ON SURVEY SHEETS No.
6-NE-7B, 7D, 8A & 8C

臨時動物寄養所連附屬設施及相關的填土工程(為期5年)
元朗錦田北丈量約份第109約地段第1022號餘段(部分)
TEMPORARY ANIMAL BOARDING ESTABLISHMENT WITH
ANCILLARY FACILITIES AND ASSOCIATED FILLING OF LAND
FOR A PERIOD OF 5 YEARS
LOT 1022 RP (PART) IN D.D. 109, KAM TIN NORTH, YUEN LONG

SCALE 1:1 000 比例尺


米 20 0 20 40 米
METRES



規劃署
Planning Department

參考編號
REFERENCE No.
A/YL-KTN/1279

圖 PLAN
A-2

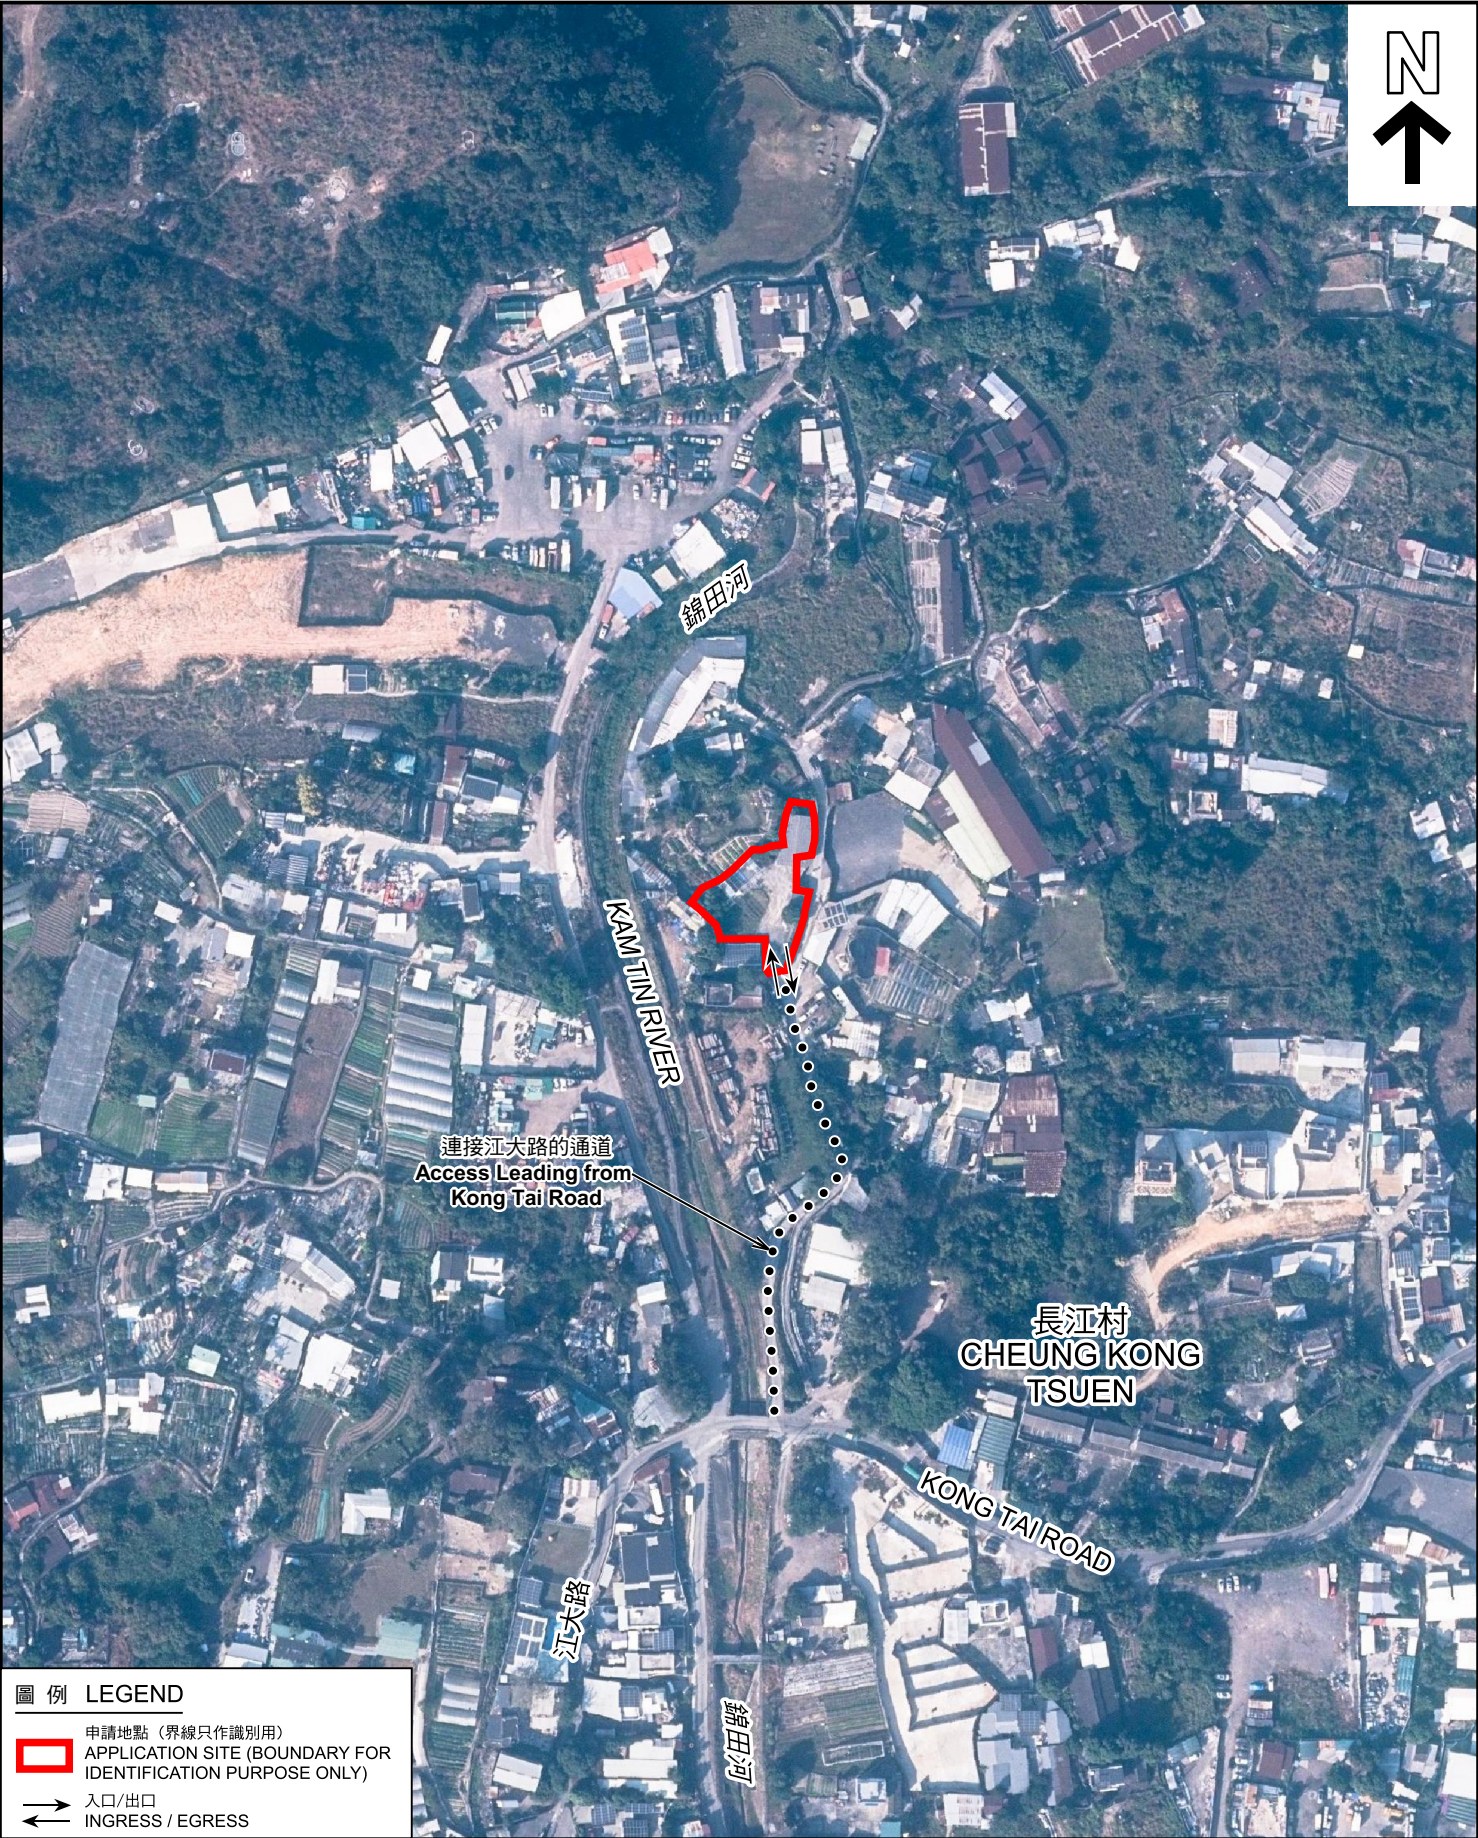

圖例 LEGEND

 申請地點 (界線只作識別用)
APPLICATION SITE (BOUNDARY FOR IDENTIFICATION PURPOSE ONLY)

 入口/出口
INGRESS / EGRESS

本摘要圖於2026年8月25日擬備，
所根據的資料為地政總署於2025年1月3日
拍得的航攝照片編號E246690C
EXTRACT PLAN PREPARED ON 25.8.2026
BASED ON AERIAL PHOTO No.
E246690C TAKEN ON 3.1.2025
BY LANDS DEPARTMENT

航攝照片 AERIAL PHOTO

臨時動物寄養所連附屬設施及相關的填土工程(為期5年)
元朗錦田北丈量約份第109約地段第1022號餘段(部分)
TEMPORARY ANIMAL BOARDING ESTABLISHMENT WITH
ANCILLARY FACILITIES AND ASSOCIATED FILLING OF LAND
FOR A PERIOD OF 5 YEARS
LOT 1022 RP (PART) IN D.D. 109, KAM TIN NORTH, YUEN LONG

 規劃署
Planning Department

參考編號
REFERENCE No.
A/YL-KTN/1279

圖 PLAN
A-3



申請地點界線只作識別用 APPLICATION SITE BOUNDARY FOR IDENTIFICATION PURPOSE ONLY

實地照片 SITE PHOTOS

本圖於2026年9月10日擬備，所根據的資料為攝於2026年8月25日的實地照片
PLAN PREPARED ON 10.9.2026
BASED ON SITE PHOTOS
TAKEN ON 25.8.2026

臨時動物寄養所連附屬設施及相關的填土工程(為期5年)
元朗錦田北丈量約份第109約地段第1022號餘段(部分)
TEMPORARY ANIMAL BOARDING ESTABLISHMENT WITH
ANCILLARY FACILITIES AND ASSOCIATED FILLING OF LAND
FOR A PERIOD OF 5 YEARS
LOT 1022 RP (PART) IN D.D. 109, KAM TIN NORTH, YUEN LONG



規劃署
Planning Department

參考編號
REFERENCE No.
A/YL-KTN/1279

圖 PLAN
A-4