

2026年 8月 1 日

此文件在 收到。城市規劃委員會
只會在收到所有必要的資料及文件後才正式確認收到
申請的日期。

This document is received on 11 AUG 2023.
The Town Planning Board will formally acknowledge
the date of receipt of the application only upon receipt
of all the required information and documents.

Form No. S16-III
表格第 S16-III 號

**APPLICATION FOR PERMISSION
UNDER SECTION 16 OF
THE TOWN PLANNING ORDINANCE
(CAP. 131)**

根據《城市規劃條例》(第131章)
第16條遞交的許可申請

**Applicable to Proposal Only Involving Temporary Use/Development of Land
and/or Building Not Exceeding 3 Years in Rural Areas or Regulated Areas,
or Renewal of Permission for such Temporary Use or Development***

適用於祇涉及位於鄉郊地區或受規管地區土地上及/或建築物內進行
為期不超過三年的臨時用途/發展或該等臨時用途/發展的許可續期的建議*

**Form No. S16-I should be used for other Temporary Use/Development of Land and/or Building (e.g. temporary use/developments in the Urban Area) and Renewal of Permission for such Temporary Use or Development.*

**其他土地上及/或建築物內的臨時用途/發展 (例如位於市區內的臨時用途或發展) 及有關該等臨時用途/發展的許可續期，應使用表格第 S16-I 號。*

Applicant who would like to publish the notice of application in local newspapers to meet one of the Town Planning Board's requirements of taking reasonable steps to obtain consent of or give notification to the current land owner, please refer to the following link regarding publishing the notice in the designated newspapers:
https://www.tpb.gov.hk/en/plan_application/apply.html

申請人如欲在本地報章刊登申請通知，以採取城市規劃委員會就取得現行土地擁有人的同意或通知現行土地擁有人所指定的其中一項合理步驟，請瀏覽以下網址有關在指定的報章刊登通知：
https://www.tpb.gov.hk/tc/plan_application/apply.html

General Note and Annotation for the Form

填寫表格的一般指引及註解

"Current land owner" means any person whose name is registered in the Land Registry as that of an owner of the land to which the application relates, as at 6 weeks before the application is made

「現行土地擁有人」指在提出申請前六星期，其姓名或名稱已在土地註冊處註冊為該申請所關乎的土地的擁有人的人

& Please attach documentary proof 請夾附證明文件

^ Please insert number where appropriate 請在適當地方註明編號

Please fill "NA" for inapplicable item 請在不適用的項目填寫「不適用」

Please use separate sheets if the space provided is insufficient 如所提供的空間不足，請另頁說明

Please insert a 「✓」 at the appropriate box 請在適當的方格內上加上「✓」號

2601870

2026.7.28

By Hand

Form No. S16-III 表格第 S16-III 號

For Official Use Only 請勿填寫此欄	Application No. 申請編號	A/YL-TT/807
	Date Received 收到日期	11 AUG 2013

- The completed form and supporting documents (if any) should be sent to the Secretary, Town Planning Board (the Board), 15/F, North Point Government Offices, 333 Java Road, North Point, Hong Kong.
申請人須把填妥的申請表格及其他支持申請的文件 (倘有), 送交香港北角渣華道 333 號北角政府合署 15 樓城市規劃委員會(下稱「委員會」)秘書收。
- Please read the "Guidance Notes" carefully before you fill in this form. The document can be downloaded from the Board's website at <http://www.tpb.gov.hk/>. It can also be obtained from the Secretariat of the Board at 15/F, North Point Government Offices, 333 Java Road, North Point, Hong Kong (Tel: 2231 4810 or 2231 4835), and the Planning Enquiry Counters of the Planning Department (Hotline: 2231 5000) (17/F, North Point Government Offices, 333 Java Road, North Point, Hong Kong and 14/F, Sha Tin Government Offices, 1 Sheung Wo Che Road, Sha Tin, New Territories).
請先細閱《申請須知》的資料單張, 然後填寫此表格。該份文件可從委員會的網頁下載 (網址: <http://www.tpb.gov.hk/>), 亦可向委員會秘書處 (香港北角渣華道 333 號北角政府合署 15 樓 - 電話: 2231 4810 或 2231 4835) 及規劃署的規劃資料查詢處 (熱線: 2231 5000) (香港北角渣華道 333 號北角政府合署 17 樓及新界沙田上禾輦路 1 號沙田政府合署 14 樓) 索取。
- This form can be downloaded from the Board's website, and obtained from the Secretariat of the Board and the Planning Enquiry Counters of the Planning Department. The form should be typed or completed in block letters. The processing of the application may be refused if the required information or the required copies are incomplete.
此表格可從委員會的網頁下載, 亦可向委員會秘書處及規劃署的規劃資料查詢處索取。申請人須以打印方式或以正楷填寫表格。如果申請人所提交的資料或文件副本不齊全, 委員會可拒絕處理有關申請。

1. Name of Applicant 申請人姓名/名稱

(☒ Mr. 先生 / ☐ Mrs. 夫人 / ☐ Miss 小姐 / ☐ Ms. 女士 / ☐ Company 公司 / ☐ Organisation 機構)

CHEUNG Kwok Chau Danny 張國就

2. Name of Authorised Agent (if applicable) 獲授權代理人姓名/名稱 (如適用)

(☐ Mr. 先生 / ☐ Mrs. 夫人 / ☐ Miss 小姐 / ☐ Ms. 女士 / ☒ Company 公司 / ☐ Organisation 機構)

R-riches Planning Limited 盈卓規劃有限公司

3. Application Site 申請地點

(a) Full address / location / demarcation district and lot number (if applicable) 詳細地址/地點/丈量約份及地段號碼 (如適用)	Lot 1940 (Part) in D.D. 118, Tai Tong, Yuen Long, New Territories
(b) Site area and/or gross floor area involved 涉及的地盤面積及/或總樓面面積	☒ Site area 地盤面積 357 sq.m 平方米 ☒ About 約 ☒ Gross floor area 總樓面面積 220 sq.m 平方米 ☒ About 約
(c) Area of Government land included (if any) 所包括的政府土地面積 (倘有)	 N/A sq.m 平方米 ☐ About 約

(d) Name and number of the related statutory plan(s) 有關法定圖則的名稱及編號	Approved Tai Tong OZP No.: S/YL-TT/20
(e) Land use zone(s) involved 涉及的土地用途地帶	"Agriculture" Zone
(f) Current use(s) 現時用途	Vacant (If there are any Government, institution or community facilities, please illustrate on plan and specify the use and gross floor area) (如有任何政府、機構或社區設施，請在圖則上顯示，並註明用途及總樓面面積)

4. "Current Land Owner" of Application Site 申請地點的「現行土地擁有人」

The applicant 申請人 –

- ☐ is the sole "current land owner"^{#&} (please proceed to Part 6 and attach documentary proof of ownership).
是唯一的「現行土地擁有人」^{#&} (請繼續填寫第 6 部分，並夾附業權證明文件)。
- ☐ is one of the "current land owners"^{#&} (please attach documentary proof of ownership).
是其中一名「現行土地擁有人」^{#&} (請夾附業權證明文件)。
- ☒ is not a "current land owner"[#].
並不是「現行土地擁有人」[#]。

- ☐ The application site is entirely on Government land (please proceed to Part 6).
申請地點完全位於政府土地上 (請繼續填寫第 6 部分)。

5. Statement on Owner's Consent/Notification

就土地擁有人的同意/通知土地擁有人的陳述

- (a) According to the record(s) of the Land Registry as at (DD/MM/YYYY), this application involves a total of "current land owner(s)"^{#&}.
根據土地註冊處截至 年 月 日的記錄，這宗申請共牽涉 名「現行土地擁有人」[#]。

(b) The applicant 申請人 –

- ☐ has obtained consent(s) of "current land owner(s)"^{#&}.
已取得 名「現行土地擁有人」^{#&}的同意。

Details of consent of "current land owner(s)" [#] obtained 取得「現行土地擁有人」 [#] 同意的詳情		
No. of 'Current Land Owner(s)' 「現行土地擁有人」數目	Lot number/address of premises as shown in the record of the Land Registry where consent(s) has/have been obtained 根據土地註冊處記錄已獲得同意的地段號碼/處所地址	Date of consent obtained (DD/MM/YYYY) 取得同意的日期 (日/月/年)

(Please use separate sheets if the space of any box above is insufficient. 如上列任何方格的空間不足，請另頁說明)

- ☐ has notified “current land owner(s)”[#]
已通知 名「現行土地擁有人」[#]。

Details of the “current land owner(s)” [#] notified 已獲通知「現行土地擁有人」 [#] 的詳細資料		
No. of ‘Current Land Owner(s)’ 「現行土地擁有人」數目	Lot number/address of premises as shown in the record of the Land Registry where notification(s) has/have been given 根據土地註冊處記錄已發出通知的地段號碼／處所地址	Date of notification given (DD/MM/YYYY) 通知日期(日/月/年)

(Please use separate sheets if the space of any box above is insufficient. 如上列任何方格的空間不足，請另頁說明)

- ☒ has taken reasonable steps to obtain consent of or give notification to owner(s):
已採取合理步驟以取得土地擁有人的同意或向該人發給通知。詳情如下：

Reasonable Steps to Obtain Consent of Owner(s) 取得土地擁有人的同意所採取的合理步驟

- ☐ sent request for consent to the “current land owner(s)” on _____ (DD/MM/YYYY)^{#&}
於_____ (日/月/年)向每一名「現行土地擁有人」[#]郵遞要求同意書[&]

Reasonable Steps to Give Notification to Owner(s) 向土地擁有人發出通知所採取的合理步驟

- ☐ published notices in local newspapers on _____ (DD/MM/YYYY)[&]
於_____ (日/月/年)在指定報章就申請刊登一次通知[&]

- ☒ posted notice in a prominent position on or near application site/premises on
08/06/2026 - 22/06/2026 (DD/MM/YYYY)[&]
於_____ (日/月/年)在申請地點／申請處所或附近的顯明位置貼出關於該申請的通知[&]

- ☒ sent notice to relevant owners’ corporation(s)/owners’ committee(s)/mutual aid committee(s)/management office(s) or rural committee on 14/07/2026 (DD/MM/YYYY)[&]
於_____ (日/月/年)把通知寄往相關的業主立案法團/業主委員會/互助委員會或管理處，或有關的鄉事委員會[&]

Others 其他

- ☐ others (please specify)
其他（請指明）

Note: May insert more than one 「✓」.

Information should be provided on the basis of each and every lot (if applicable) and premises (if any) in respect of the application.

註：可在多於一個方格內加上「✓」號

申請人須就申請涉及的每一地段（倘適用）及處所（倘有）分別提供資料

6. Type(s) of Application 申請類別																					
(A) Temporary Use/Development of Land and/or Building Not Exceeding 3 Years in Rural Areas or Regulated Areas 位於鄉郊地區或受規管地區土地上及/或建築物內進行為期不超過三年的臨時用途/發展 (For Renewal of Permission for Temporary Use or Development in Rural Areas or Regulated Areas, please proceed to Part (B)) (如屬位於鄉郊地區或受規管地區臨時用途/發展的規劃許可續期，請填寫(B)部分)																					
(a) Proposed use(s)/development 擬議用途/發展	Proposed Temporary Warehouse (Excluding Dangerous Goods Godown) and Associated Filling of Land for a Period of 3 Years (Please illustrate the details of the proposal on a layout plan) (請用平面圖說明擬議詳情)																				
(b) Effective period of permission applied for 申請的許可有效期	☒ year(s) 年 3 ☐ month(s) 個月																				
(c) Development Schedule 發展細節表																					
Proposed uncovered land area 擬議露天土地面積	 137sq.m ☒ About 約																				
Proposed covered land area 擬議有上蓋土地面積	 220sq.m ☒ About 約																				
Proposed number of buildings/structures 擬議建築物/構築物數目	 1																				
Proposed domestic floor area 擬議住用樓面面積	 N/Asq.m ☐ About 約																				
Proposed non-domestic floor area 擬議非住用樓面面積	 220sq.m ☒ About 約																				
Proposed gross floor area 擬議總樓面面積	 220sq.m ☒ About 約																				
Proposed height and use(s) of different floors of buildings/structures (if applicable) 建築物/構築物的擬議高度及不同樓層的擬議用途 (如適用) (Please use separate sheets if the space below is insufficient) (如以下空間不足，請另頁說明)																					
.....	<table border="1"> <thead> <tr> <th>STRUCTURE</th> <th>USE</th> <th>COVERED AREA</th> <th>GROSS FLOOR AREA</th> <th>BUILDING HEIGHT</th> </tr> </thead> <tbody> <tr> <td>B1</td> <td>WAREHOUSE (EXCLUDING D.G.G.)</td> <td>220 m² (ABOUT)</td> <td>220 m² (ABOUT)</td> <td>13 m (ABOUT)(1-STOREY)</td> </tr> <tr> <td colspan="2">TOTAL</td> <td>220 m² (ABOUT)</td> <td>220 m² (ABOUT)</td> <td></td> </tr> <tr> <td colspan="5">*D.G.G. - DANGEROUS GOODS GODOWN</td> </tr> </tbody> </table>	STRUCTURE	USE	COVERED AREA	GROSS FLOOR AREA	BUILDING HEIGHT	B1	WAREHOUSE (EXCLUDING D.G.G.)	220 m ² (ABOUT)	220 m ² (ABOUT)	13 m (ABOUT)(1-STOREY)	TOTAL		220 m ² (ABOUT)	220 m ² (ABOUT)		*D.G.G. - DANGEROUS GOODS GODOWN				
STRUCTURE	USE	COVERED AREA	GROSS FLOOR AREA	BUILDING HEIGHT																	
B1	WAREHOUSE (EXCLUDING D.G.G.)	220 m ² (ABOUT)	220 m ² (ABOUT)	13 m (ABOUT)(1-STOREY)																	
TOTAL		220 m ² (ABOUT)	220 m ² (ABOUT)																		
*D.G.G. - DANGEROUS GOODS GODOWN																					
Proposed number of car parking spaces by types 不同種類停車位的擬議數目																					
Private Car Parking Spaces 私家車車位	 N/A																				
Motorcycle Parking Spaces 電單車車位	 N/A																				
Light Goods Vehicle Parking Spaces 輕型貨車泊車位	 N/A																				
Medium Goods Vehicle Parking Spaces 中型貨車泊車位	 N/A																				
Heavy Goods Vehicle Parking Spaces 重型貨車泊車位	 N/A																				
Others (Please Specify) 其他 (請列明)																					
Proposed number of loading/unloading spaces 上落客貨車位的擬議數目																					
Taxi Spaces 的士車位	 N/A																				
Coach Spaces 旅遊巴車位	 N/A																				
Light Goods Vehicle Spaces 輕型貨車車位	 1																				
Medium Goods Vehicle Spaces 中型貨車車位	 N/A																				
Heavy Goods Vehicle Spaces 重型貨車車位	 N/A																				
Others (Please Specify) 其他 (請列明)																					

Proposed operating hours 擬議營運時間 Mondays to Saturdays from 09:00 to 19:00. No operation on Sundays and public holidays.																																	
(d) Any vehicular access to the site/subject building? 是否有車路通往地盤／有關建築物？	Yes 是	☒ There is an existing access. (please indicate the street name, where appropriate) 有一條現有車路。(請註明車路名稱(如適用)) Accessible from Tai Shu Ha Road East via a local access.																															
	No 否	☐ There is a proposed access. (please illustrate on plan and specify the width) 有一條擬議車路。(請在圖則顯示，並註明車路的闊度)																															
(e) Impacts of Development Proposal 擬議發展計劃的影響 (If necessary, please use separate sheets to indicate the proposed measures to minimise possible adverse impacts or give justifications/reasons for not providing such measures. 如需要的話，請另頁註明可盡量減少可能出現不良影響的措施，否則請提供理據/理由。)																																	
(i) Does the development proposal involve alteration of existing building? 擬議發展計劃是否包括現有建築物的改動？	Yes 是	☐ Please provide details 請提供詳情																															
	No 否	☒																															
(ii) Does the development proposal involve the operation on the right? 擬議發展是否涉及右列的工程？	Yes 是	☒ (Please indicate on site plan the boundary of concerned land/pond(s), and particulars of stream diversion, the extent of filling of land/pond(s) and/or excavation of land) (請用地盤平面圖顯示有關土地／池塘界線，以及河道改道、填塘、填土及／或挖土的細節及／或範圍) ☐ Diversion of stream 河道改道 ☐ Filling of pond 填塘 Area of filling 填塘面積 sq.m 平方米 ☐ About 約 Depth of filling 填塘深度 m 米 ☐ About 約 ☒ Filling of land 填土 Area of filling 填土面積 357 sq.m 平方米 ☒ About 約 Depth of filling 填土厚度 not more than 0.2 m 米 ☐ About 約 ☐ Excavation of land 挖土 Area of excavation 挖土面積 sq.m 平方米 ☐ About 約 Depth of excavation 挖土深度 m 米 ☐ About 約																															
	No 否	☐																															
(iii) Would the development proposal cause any adverse impacts? 擬議發展計劃會否造成不良影響？	<table border="0"> <tr> <td>On environment 對環境</td> <td>Yes 會 ☐</td> <td>No 不會 ☒</td> </tr> <tr> <td>On traffic 對交通</td> <td>Yes 會 ☐</td> <td>No 不會 ☒</td> </tr> <tr> <td>On water supply 對供水</td> <td>Yes 會 ☐</td> <td>No 不會 ☒</td> </tr> <tr> <td>On drainage 對排水</td> <td>Yes 會 ☐</td> <td>No 不會 ☒</td> </tr> <tr> <td>On slopes 對斜坡</td> <td>Yes 會 ☐</td> <td>No 不會 ☒</td> </tr> <tr> <td>Affected by slopes 受斜坡影響</td> <td>Yes 會 ☐</td> <td>No 不會 ☒</td> </tr> <tr> <td>Landscape Impact 構成景觀影響</td> <td>Yes 會 ☐</td> <td>No 不會 ☒</td> </tr> <tr> <td>Tree Felling 砍伐樹木</td> <td>Yes 會 ☐</td> <td>No 不會 ☒</td> </tr> <tr> <td>Visual Impact 構成視覺影響</td> <td>Yes 會 ☐</td> <td>No 不會 ☒</td> </tr> <tr> <td>Others (Please Specify) 其他 (請列明)</td> <td>Yes 會 ☐</td> <td>No 不會 ☒</td> </tr> </table>			On environment 對環境	Yes 會 ☐	No 不會 ☒	On traffic 對交通	Yes 會 ☐	No 不會 ☒	On water supply 對供水	Yes 會 ☐	No 不會 ☒	On drainage 對排水	Yes 會 ☐	No 不會 ☒	On slopes 對斜坡	Yes 會 ☐	No 不會 ☒	Affected by slopes 受斜坡影響	Yes 會 ☐	No 不會 ☒	Landscape Impact 構成景觀影響	Yes 會 ☐	No 不會 ☒	Tree Felling 砍伐樹木	Yes 會 ☐	No 不會 ☒	Visual Impact 構成視覺影響	Yes 會 ☐	No 不會 ☒	Others (Please Specify) 其他 (請列明)	Yes 會 ☐	No 不會 ☒
On environment 對環境	Yes 會 ☐	No 不會 ☒																															
On traffic 對交通	Yes 會 ☐	No 不會 ☒																															
On water supply 對供水	Yes 會 ☐	No 不會 ☒																															
On drainage 對排水	Yes 會 ☐	No 不會 ☒																															
On slopes 對斜坡	Yes 會 ☐	No 不會 ☒																															
Affected by slopes 受斜坡影響	Yes 會 ☐	No 不會 ☒																															
Landscape Impact 構成景觀影響	Yes 會 ☐	No 不會 ☒																															
Tree Felling 砍伐樹木	Yes 會 ☐	No 不會 ☒																															
Visual Impact 構成視覺影響	Yes 會 ☐	No 不會 ☒																															
Others (Please Specify) 其他 (請列明)	Yes 會 ☐	No 不會 ☒																															

	Please state measure(s) to minimise the impact(s). For tree felling, please state the number, diameter at breast height and species of the affected trees (if possible) 請註明盡量減少影響的措施。如涉及砍伐樹木，請說明受影響樹木的數目、及胸高度的樹幹直徑及品種(倘可)
--	--

(B) Renewal of Permission for Temporary Use or Development in Rural Areas or Regulated Areas 位於鄉郊地區或受規管地區臨時用途/發展的許可續期	
(a) Application number to which the permission relates 與許可有關的申請編號	A/ _____ / _____
(b) Date of approval 獲批給許可的日期	 (DD 日/MM 月/YYYY 年)
(c) Date of expiry 許可屆滿日期	 (DD 日/MM 月/YYYY 年)
(d) Approved use/development 已批給許可的用途/發展	
(e) Approval conditions 附帶條件	☐ The permission does not have any approval condition 許可並沒有任何附帶條件 ☐ Applicant has complied with all the approval conditions 申請人已履行全部附帶條件 ☐ Applicant has not yet complied with the following approval condition(s): 申請人仍未履行下列附帶條件： _____ _____ _____ Reason(s) for non-compliance: 仍未履行的原因： _____ _____ _____ (Please use separate sheets if the space above is insufficient) (如以上空間不足，請另頁說明)
(f) Renewal period sought 要求的續期期間	☐ year(s) 年 ☐ month(s) 個月

8. Declaration 聲明

I hereby declare that the particulars given in this application are correct and true to the best of my knowledge and belief.
本人謹此聲明，本人就這宗申請提交的資料，據本人所知及所信，均屬真實無誤。

I hereby grant a permission to the Board to copy all the materials submitted in this application and/or to upload such materials to the Board's website for browsing and downloading by the public free-of-charge at the Board's discretion.

本人現准許委員會酌情將本人就此申請所提交的所有資料複製及/或上載至委員會網站，供公眾免費瀏覽或下載。

Signature
簽署

☐ Applicant 申請人 / ☒ Authorised Agent 獲授權代理人

Michael WONG

Name in Block Letters
姓名（請以正楷填寫）

Position (if applicable)
職位（如適用）

Professional Qualification(s) ☐ Member 會員 / ☐ Fellow of 資深會員

專業資格

☐ HKIP 香港規劃師學會 / ☐ HKIA 香港建築師學會 /

☐ HKIS 香港測量師學會 / ☐ HKIE 香港工程師學會 /

☐ HKILA 香港園境師學會 / ☐ HKIUD 香港城市設計學會

☐ RPP 註冊專業規劃師

Others 其他

on behalf of
代表

R-riches Planning Limited 盈卓規劃有限公司

☒ Company 公司 / ☐ Organisation Name and Chop (if applicable) 機構名稱及蓋章（如適用）

Date 日期

16/07/2026

(DD/MM/YYYY 日/月/年)

Remark 備註

The materials submitted in this application and the Board's decision on the application would be disclosed to the public. Such materials would also be uploaded to the Board's website for browsing and free downloading by the public where the Board considers appropriate.

委員會會向公眾披露申請人所遞交的申請資料和委員會對申請所作的決定。在委員會認為合適的情況下，有關申請資料亦會上載至委員會網頁供公眾免費瀏覽及下載。

Warning 警告

Any person who knowingly or wilfully makes any statement or furnish any information in connection with this application, which is false in any material particular, shall be liable to an offence under the Crimes Ordinance.

任何人在明知或故意的情況下，就這宗申請提出在任何要項上是虛假的陳述或資料，即屬違反《刑事罪行條例》。

Statement on Personal Data 個人資料的聲明

1. The personal data submitted to the Board in this application will be used by the Secretary of the Board and Government departments for the following purposes:

委員會就這宗申請所收到的個人資料會交給委員會秘書及政府部門，以根據《城市規劃條例》及相關的城市規劃委員會規劃指引的規定作以下用途：

(a) the processing of this application which includes making available the name of the applicant for public inspection when making available this application for public inspection; and

處理這宗申請，包括公布這宗申請供公眾查閱，同時公布申請人的姓名供公眾查閱；以及

(b) facilitating communication between the applicant and the Secretary of the Board/Government departments.

方便申請人與委員會秘書及政府部門之間進行聯絡。

2. The personal data provided by the applicant in this application may also be disclosed to other persons for the purposes mentioned in paragraph 1 above.

申請人就這宗申請提供的個人資料，或亦會向其他人士披露，以作上述第 1 段提及的用途。

3. An applicant has a right of access and correction with respect to his/her personal data as provided under the Personal Data (Privacy) Ordinance (Cap. 486). Request for personal data access and correction should be addressed to the Secretary of the Board at 15/F, North Point Government Offices, 333 Java Road, North Point, Hong Kong.

根據《個人資料(私隱)條例》(第 486 章)的規定，申請人有權查閱及更正其個人資料。如欲查閱及更正個人資料，應向委員會秘書提出有關要求，其地址為香港北角渣華道 333 號北角政府合署 15 樓。

Gist of Application 申請摘要

(Please provide details in both English and Chinese as far as possible. This part will be circulated to relevant consultees, uploaded to the Town Planning Board's Website for browsing and free downloading by the public and available at the Planning Enquiry Counters of the Planning Department for general information.)

(請盡量以英文及中文填寫。此部分將會發送予相關諮詢人士、上載至城市規劃委員會網頁供公眾免費瀏覽及下載及於規劃署規劃資料查詢處供一般參閱。)

Application No. 申請編號	(For Official Use Only) (請勿填寫此欄)
Location/address 位置／地址	Lot 1940 (Part) in D.D. 118, Tai Tong, Yuen Long, New Territories
Site area 地盤面積	357 sq. m 平方米 ☒ About 約 (includes Government land of 包括政府土地 N/A sq. m 平方米 ☐ About 約)
Plan 圖則	Approved Tai Tong OZP No.: S/YL-TT/20
Zoning 地帶	"Agriculture" Zone
Type of Application 申請類別	☒ Temporary Use/Development in Rural Areas or Regulated Areas for a Period of 位於鄉郊地區或受規管地區的臨時用途/發展為期 ☒ Year(s) 年 <u>3</u> ☐ Month(s) 月 _____ ☐ Renewal of Planning Approval for Temporary Use/Development in Rural Areas or Regulated Areas for a Period of 位於鄉郊地區或受規管地區臨時用途/發展的規劃許可續期為期 ☐ Year(s) 年 _____ ☐ Month(s) 月 _____
Applied use/ development 申請用途/發展	Proposed Temporary Warehouse (Excluding Dangerous Goods Godown) and Associated Filling of Land for a Period of 3 Years

(i) Gross floor area and/or plot ratio 總樓面面積及／或地積比率		sq.m 平方米	Plot Ratio 地積比率
	Domestic 住用	N/A ☐ About 約 ☐ Not more than 不多於	N/A ☐ About 約 ☐ Not more than 不多於
	Non-domestic 非住用	220 ☒ About 約 ☐ Not more than 不多於	0.62 ☒ About 約 ☐ Not more than 不多於
(ii) No. of blocks 幢數	Domestic 住用	N/A	
	Non-domestic 非住用	1	
(iii) Building height/No. of storeys 建築物高度／層數	Domestic 住用	N/A m 米 ☐ (Not more than 不多於)	
		N/A Storeys(s) 層 ☐ (Not more than 不多於)	
	Non-domestic 非住用	13 (about) m 米 ☐ (Not more than 不多於)	
		1 Storeys(s) 層 ☐ (Not more than 不多於)	
(iv) Site coverage 上蓋面積	62 % ☒ About 約		
(v) No. of parking spaces and loading / unloading spaces 停車位及上落客貨車位數目	Total no. of vehicle parking spaces 停車位總數		N/A
	Private Car Parking Spaces 私家車車位 Motorcycle Parking Spaces 電單車車位 Light Goods Vehicle Parking Spaces 輕型貨車泊車位 Medium Goods Vehicle Parking Spaces 中型貨車泊車位 Heavy Goods Vehicle Parking Spaces 重型貨車泊車位 Others (Please Specify) 其他 (請列明) _____ _____		N/A N/A N/A N/A N/A
	Total no. of vehicle loading/unloading bays/lay-bys 上落客貨車位／停車處總數		1
	Taxi Spaces 的士車位 Coach Spaces 旅遊巴車位 Light Goods Vehicle Spaces 輕型貨車車位 Medium Goods Vehicle Spaces 中型貨車車位 Heavy Goods Vehicle Spaces 重型貨車車位 Others (Please Specify) 其他 (請列明) _____ _____		N/A N/A 1 N/A N/A

Submitted Plans, Drawings and Documents 提交的圖則、繪圖及文件		
	<u>Chinese</u> 中文	<u>English</u> 英文
<u>Plans and Drawings 圖則及繪圖</u>		
Master layout plan(s)/Layout plan(s) 總綱發展藍圖／布局設計圖	☐	☒
Block plan(s) 樓宇位置圖	☐	☐
Floor plan(s) 樓宇平面圖	☐	☐
Sectional plan(s) 截視圖	☐	☐
Elevation(s) 立視圖	☐	☐
Photomontage(s) showing the proposed development 顯示擬議發展的合成照片	☐	☐
Master landscape plan(s)/Landscape plan(s) 園境設計總圖／園境設計圖	☐	☐
Others (please specify) 其他（請註明）	☐	☒
<u>Location plan; Zoning plan; Land status plan; Land filling plan and Swept Path Analysis.</u>		
<u>Reports 報告書</u>		
Planning Statement/Justifications 規劃綱領/理據	☐	☒
Environmental assessment (noise, air and/or water pollutions) 環境評估（噪音、空氣及／或水的污染）	☐	☐
Traffic impact assessment (on vehicles) 就車輛的交通影響評估	☐	☐
Traffic impact assessment (on pedestrians) 就行人的交通影響評估	☐	☐
Visual impact assessment 視覺影響評估	☐	☐
Landscape impact assessment 景觀影響評估	☐	☐
Tree Survey 樹木調查	☐	☐
Geotechnical impact assessment 土力影響評估	☐	☐
Drainage impact assessment 排水影響評估	☐	☐
Sewerage impact assessment 排污影響評估	☐	☐
Risk Assessment 風險評估	☐	☐
Others (please specify) 其他（請註明）	☐	☐
Note: May insert more than one 「✓」. 註：可在多於一個方格內加上「✓」號		

Note: The information in the Gist of Application above is provided by the applicant for easy reference of the general public. Under no circumstances will the Town Planning Board accept any liabilities for the use of the information nor any inaccuracies or discrepancies of the information provided. In case of doubt, reference should always be made to the submission of the applicant.

註：上述申請摘要的資料是由申請人提供以方便市民大眾參考。對於所載資料在使用上的問題及文義上的歧異，城市規劃委員會概不負責。若有任何疑問，應查閱申請人提交的文件。

Supplementary Statement

1) Background

- 1.1 The applicant seeks planning permission from the Town Planning Board (the Board) to use *Lot 1940 (Part) in D.D. 118, Tai Tong, Yuen Long, New Territories* (the Site) for **'Proposed Temporary Warehouse (Excluding Dangerous Goods Godown (D.G.G.)) and Associated Filling of Land for a Period of 3 Years'** (the proposed development) (**Plans 1 to 3**).
- 1.2 In view of the pressing demand for indoor storage space in New Territories in recent years, the applicant would like to use the Site to operate a warehouse for storage of miscellaneous goods to support the local warehousing and storage industry.

2) Planning Context

- 2.1 The Site currently falls within an area zoned "Agriculture" ("AGR") on the Approved Tai Tong Outline Zoning Plan (OZP) No.: S/YL-TT/20 (**Plan 2**). According to the Notes of the OZP, 'warehouse (excluding D.G.G.)' is neither a Column 1 nor a Column 2 use within the "AGR" zone, which requires planning permission from the Board.
- 2.2 The proposed development with a low-rise structure is considered not incompatible with the surrounding areas, which are dominated by sites occupied by temporary structures for warehouses, workshops, the Construction Machinery Technical Training Centre and open storage yards. Approval of the planning application on a temporary basis of 3 years would not frustrate the long-term planning intention of the "AGR" zone and would better utilise the precious land resources in the New Territories.
- 2.3 Furthermore, various similar S.16 planning applications for 'warehouse' use were also approved by the Board within the same "AGR" zone, which the latest application submitted by a different applicant for the same use (No. A/YL-TT/737) was approved by the Board on a temporary basis for 3 years in 2026. Therefore, approval of the current application would not set an undesirable precedent within the same "AGR" zone. For information, the latest approved application (No. A/YL-TT/737) is located at the immediate west of the Site.

3) Development Proposal

3.1 The site area is 357 m² (about) (**Plan 3**). A 1-storey structure is proposed at the Site for warehouse (excluding D.G.G.) use with a total GFA of 220 m² (about) (**Plan 4**). The Site is designated for storage of miscellaneous goods (i.e. packaged food, apparel, footwear, electronic goods, etc.). No staff will be stationed at the Site; instead, 2 staff will be arriving the Site by light goods vehicle (LGV) and conduct L/UL activities within the Site. After completing L/UL activities, the same staff will leave the Site by the LGV. The operation hours of the Site are Mondays to Saturdays from 09:00 to 19:00. There will be no operation on Sundays and public holidays. As the Site is for 'warehouse (excluding D.G.G.)' use with no shopfront, no visitor is anticipated at the Site. Details of development parameters are shown at **Table 1** below:

Table 1 - Major Development Parameters

Application Site Area	357 m ² (about)
Covered Area	220 m ² (about)
Uncovered Area	137 m ² (about)
Plot Ratio	0.62 (about)
Site Coverage	62 % (about)
Number of Structure	1
Total GFA	220 m ² (about)
- Domestic GFA	Not applicable
- Non-Domestic GFA	220 m ² (about)
Building Height	13 m (about)
No. of Storey	1

3.2 The entire Site has already been covered with hard-paving. This application serves to regularise the existing hard-paving of concrete of not more than 0.2 m, where the existing level is +18.2 mPD (about) (**Plan 5**). The filling of land is to facilitate a flat surface for site formation of structure and circulation area uses. Such land filling is considered necessary and has been kept to minimal to meet the operational needs of the development. No further filling of land will be carried out by the applicant during the planning approval period.

- 3.3 The Site is accessible from Tai Shu Ha Road East via a local access (**Plan 1**). 1 loading/unloading (L/UL) space will be provided within the Site, details are as shown below at **Table 2**:

Table 2 - L/UL provision

Type of Space	No. of Space
L/UL Space for LGV - 3.5 m (W) x 7 m (L)	1

- 3.4 Sufficient space is provided for vehicles to smoothly manoeuvre within the Site to ensure that no vehicle will turn back onto the local access (**Plan 6**). As the traffic generated/attracted by the proposed development is expected to be minimal (as shown at **Table 3** below), adverse traffic impacts arising from the proposed development should not be anticipated.

Table 3 - Estimated Trip Generation/Attraction

Time Period	Estimated Trip Generation/Attraction		
	LGV		2-Way Total
	In	Out	
Trips at <u>AM peak</u> per hour (09:00 - 10:00)	1	0	1
Trips at <u>PM peak</u> per hour (18:00 - 19:00)	0	1	1
Average trip per hour (10:00 - 18:00)	1	1	2

- 3.5 No storage of dangerous goods will be allowed at the Site at any time during the planning approval period. No dismantling, maintenance, recycling, cleaning, paint spraying and other workshop activities will be carried out at the Site at any time during the planning approval period. No open storage activities will be carried out at the Site at any time during the planning approval period.
- 3.6 Relevant environmental protection/pollution control ordinances, i.e. *Water Pollution Control Ordinance*, *Air Pollution Control Ordinance*, *Noise Control Ordinance* etc. will be strictly complied with at all times during the planning approval period. The applicant will also follow relevant mitigation measures and requirements in the latest '*Code of Practice on Handling the*

Environmental Aspects of Temporary Uses and Open Storage Sites' issued by the Environmental Protection Department to minimise adverse environmental impacts and nuisance to the surrounding area.

4) Conclusion

- 4.1 The development will not create nuisance to the surrounding areas. Adequate mitigation measures (i.e. the submission of drainage and fire service installations proposals) will be provided by the applicant after the planning application is approved by the Board to mitigate any adverse impact arising from the proposed development.
- 4.2 In view of the above, the Board is hereby respectfully recommended to approve the subject application for '**Proposed Temporary Warehouse (Excluding D.G.G.) with Ancillary Facilities and Associated Filling of Land for a Period of 3 Years**'.

R-riches Planning Limited

July 2026

LIST OF PLANS



Plan 1	Location Plan
Plan 2	Zoning Plan
Plan 3	Land Status Plan
Plan 4	Layout Plan
Plan 5	Land Filling Plan
Plan 6	Swept Path Analysis

LOCATION OF THE APPLICATION SITE

APPLICATION SITE AREA : 357 m² (ABOUT)

VEHICULAR ACCESS

ACCESSIBLE FROM TAI SHU HA ROAD EAST VIA A LOCAL ACCESS

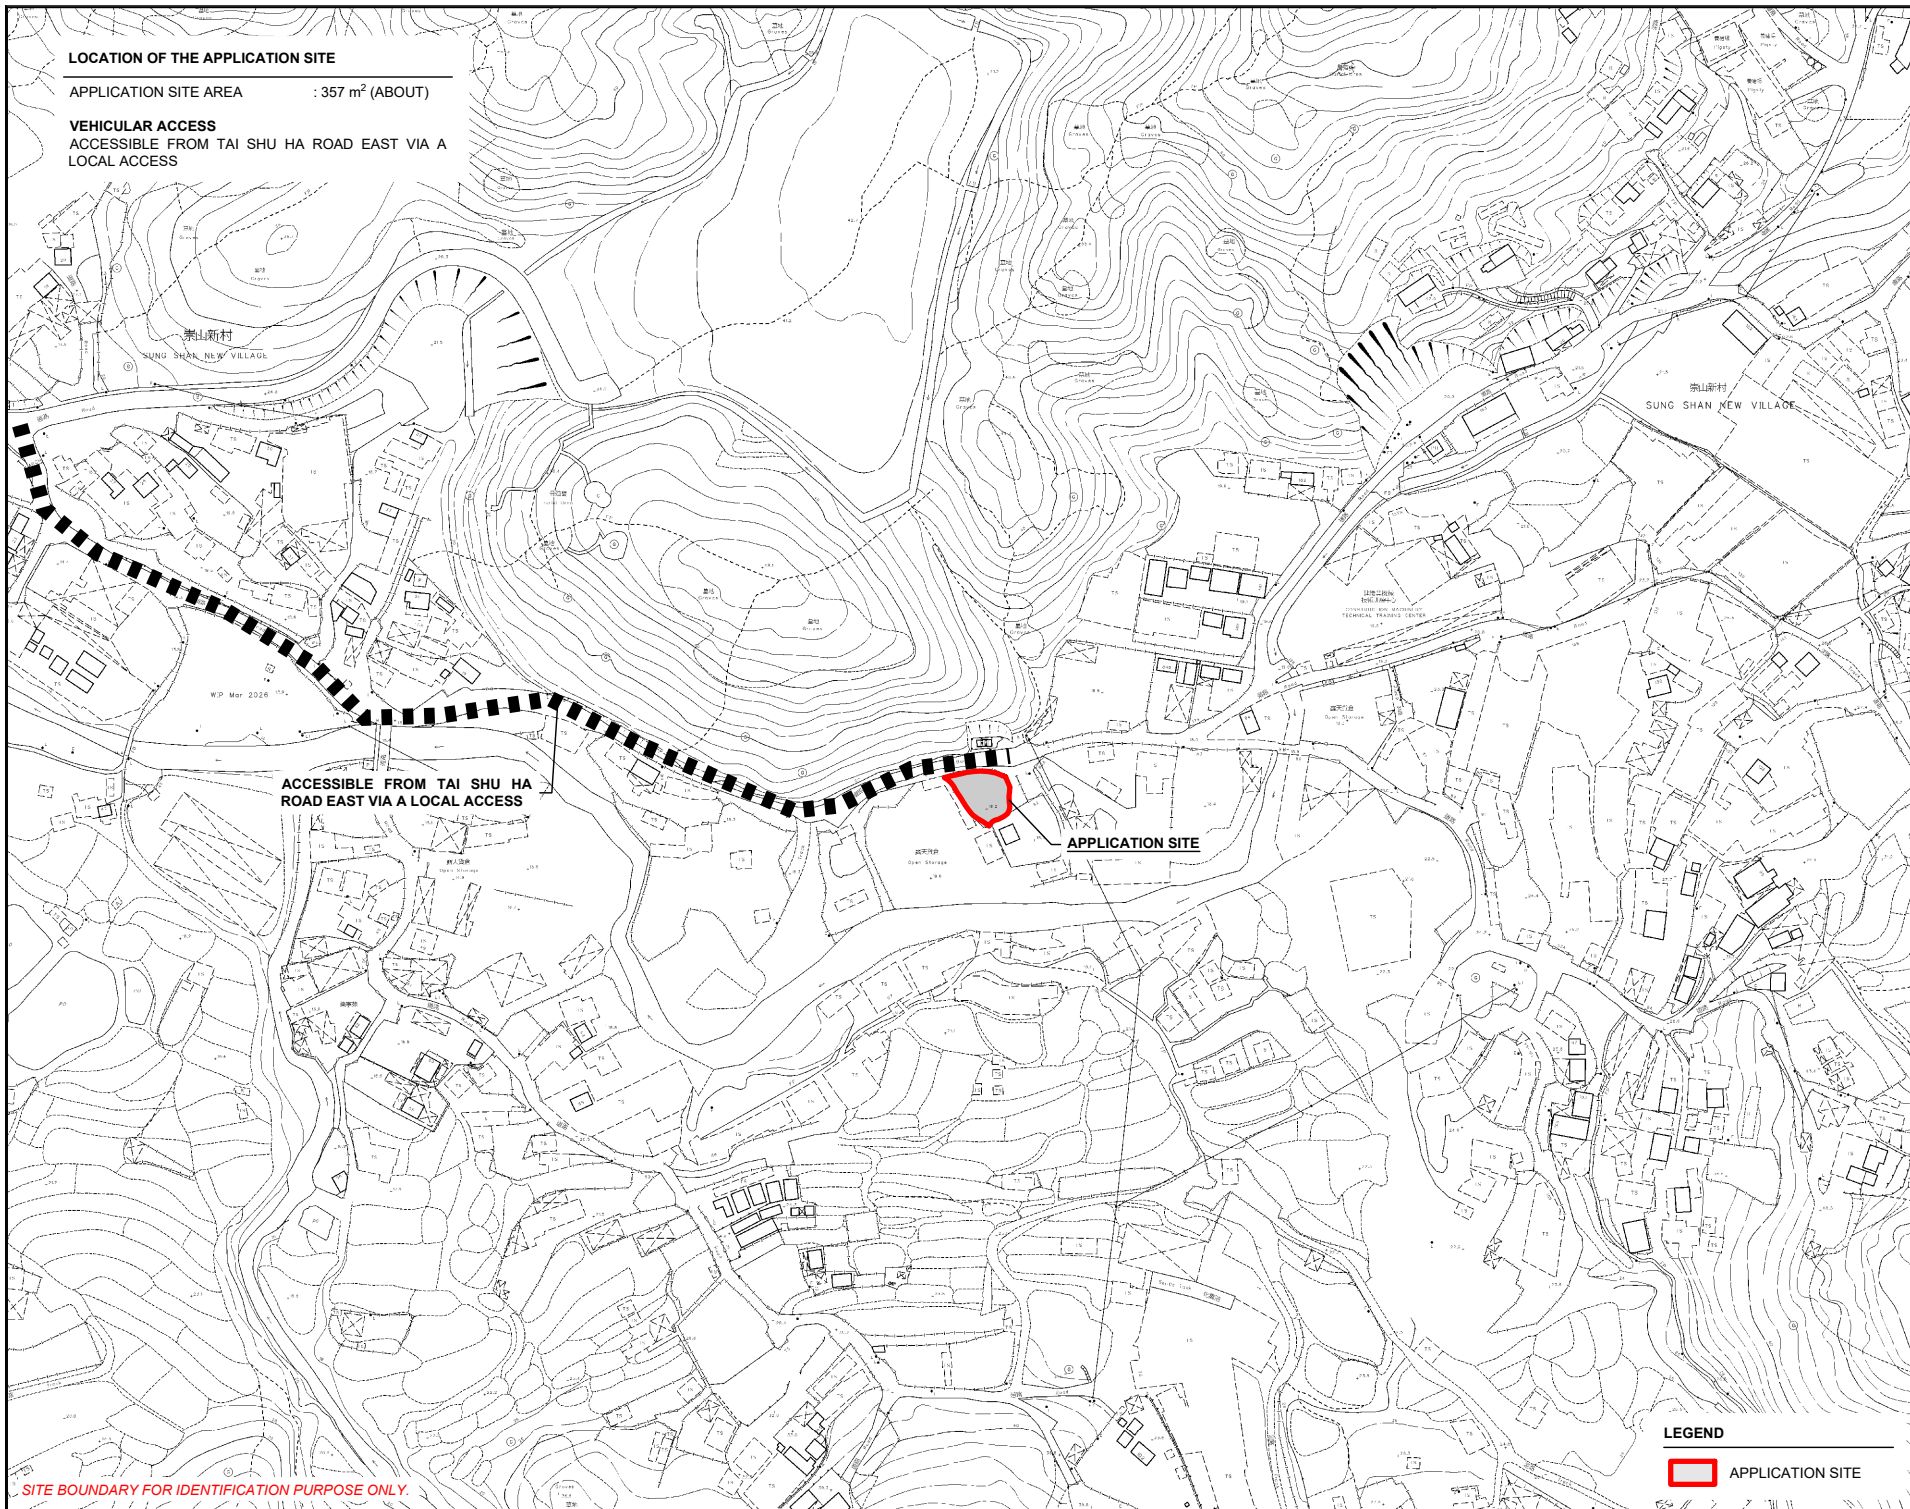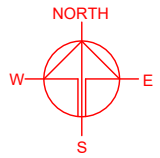

ACCESSIBLE FROM TAI SHU HA
ROAD EAST VIA A LOCAL ACCESS

APPLICATION SITE

LEGEND

 APPLICATION SITE

SITE BOUNDARY FOR IDENTIFICATION PURPOSE ONLY.

PLANNING CONSULTANT



PROJECT

PROPOSED WAREHOUSE (EXCLUDING DANGEROUS GOODS GODOWN) AND ASSOCIATED FILLING OF LAND FOR A PERIOD OF 3 YEARS

SITE LOCATION

LOT 1940 (PART) IN D.D. 118, TAI TONG, YUEN LONG, NEW TERRITORIES

SCALE

1 : 3000 @ A4


DRAWN BY	DATE
MN	13.7.2026
CHECKED BY	DATE
APPROVED BY	DATE

DWG. TITLE
LOCATION PLAN

DWG NO. PLAN 1	VER. 001
-------------------	-------------

ZONING OF THE APPLICATION SITE

APPLICATION SITE AREA : 357 m² (ABOUT)
OUTLINE ZONING PLAN : APPROVED TAI TONG OZP
OZP PLAN NO. : S/YL-TT/20
ZONING OF THE SITE : "AGRICULTURE" ("AGR")

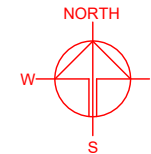

崇山新村
Sung Shan
New Village

APPLICATION SITE



AGR

TAI SHU HA ROAD WEST

SITE BOUNDARY FOR IDENTIFICATION PURPOSE ONLY.

LEGEND



APPLICATION SITE

PLANNING CONSULTANT



PROJECT

PROPOSED WAREHOUSE (EXCLUDING DANGEROUS GOODS GODOWN) AND ASSOCIATED FILLING OF LAND FOR A PERIOD OF 3 YEARS

SITE LOCATION

LOT 1940 (PART) IN D.D. 118, TAI TONG, YUEN LONG, NEW TERRITORIES

SCALE

1 : 5000 @ A4

DRAWN BY : MN
DATE : 13.7.2026



CHECKED BY :
DATE :

APPROVED BY :
DATE :

DWG. TITLE :
ZONING OF THE SITE

DWG NO. : PLAN 2
VER. : 001

APPLICATION SITE AREA	: 357 m ² (ABOUT)
AREA OF PRIVATE LAND	: 357 m ² (ABOUT)
AREA OF GOVERNMENT LAND	: NOT APPLICABLE

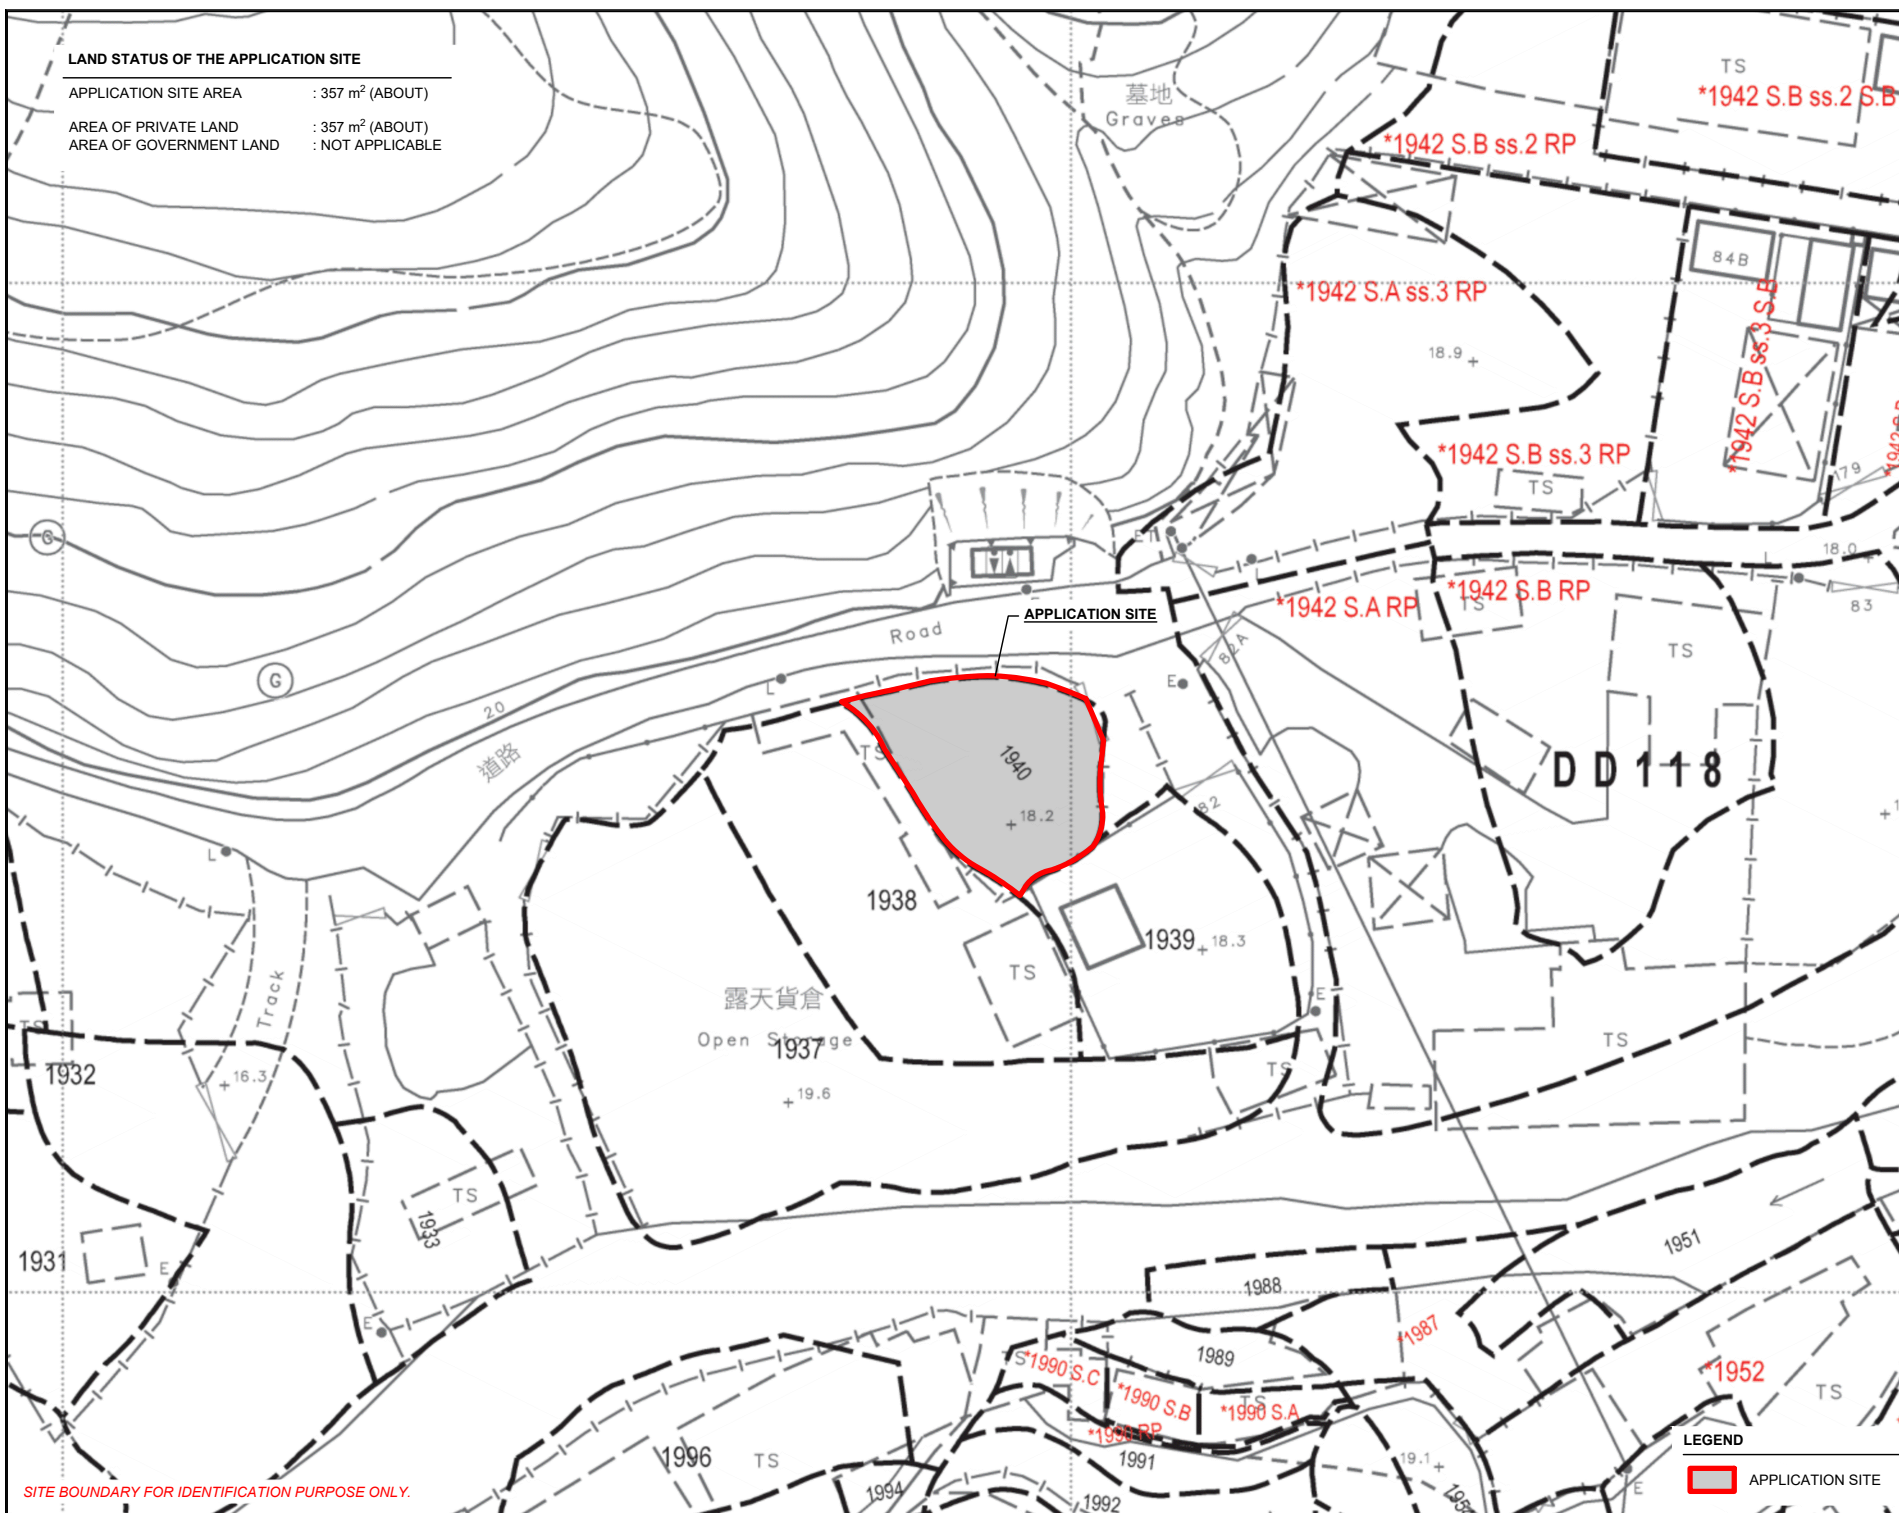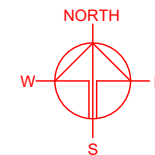

SITE BOUNDARY FOR IDENTIFICATION PURPOSE ONLY.

8	PLANNING CONSULTANT
---	---------------------



PROPOSED TEMPORARY
WAREHOUSE (EXCLUDING
DANGEROUS GOODS GODOWN)
AND ASSOCIATED FILLING OF
LAND FOR A PERIOD OF 3
YEARS

SITE LOCATION

LOT 1940 (PART) IN D.D. 118,
TAI TONG, YUEN LONG, NEW
TERRITORIES

SCALE
1 : 750 @ A4

DRAWN BY	DATE
MN	13.7.2026

CHECKED BY	DATE
------------	------

APPROVED BY	DATE
-------------	------

DWG. TITLE	LAND STATUS OF THE SITE
------------	-------------------------



DWG NO.	VER
PLAN 3	00

DEVELOPMENT PARAMETERS

APPLICATION SITE AREA	: 357 m ²	(ABOUT)
COVERED AREA	: 220 m ²	(ABOUT)
UNCOVERED AREA	: 137 m ²	(ABOUT)
PLOT RATIO	: 0.62	(ABOUT)
SITE COVERAGE	: 62 %	(ABOUT)
NO. OF STRUCTURE	: 1	
DOMESTIC GFA	: NOT APPLICABLE	
NON-DOMESTIC GFA	: 220 m ²	(ABOUT)
TOTAL GFA	: 220 m ²	(ABOUT)
BUILDING HEIGHT	: 13 m	(ABOUT)
NO. OF STOREY	: 1	

STRUCTURE	USE	COVERED AREA	GROSS FLOOR AREA	BUILDING HEIGHT
B1	WAREHOUSE (EXCLUDING D.G.G.)	220 m ² (ABOUT)	220 m ² (ABOUT)	13 m (ABOUT)(1-STOREY)
TOTAL		220 m ² (ABOUT)	220 m ² (ABOUT)	

*D.G.G. - DANGEROUS GOODS GODOWN

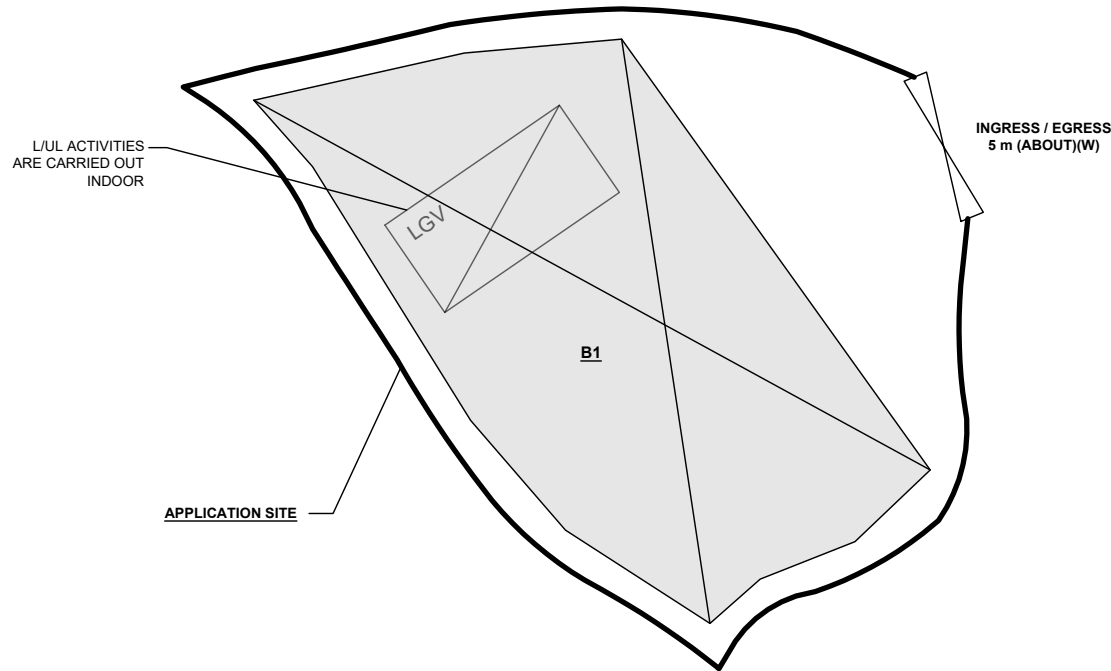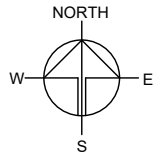

LOADING/UNLOADING (L/UL) PROVISION

NO. OF L/UL SPACE FOR LIGHT GOODS VEHICLE	: 1
DIMENSION OF LOADING/UNLOADING SPACE	: 7 m (L) X 3.5 m (W)

SITE BOUNDARY FOR IDENTIFICATION PURPOSE ONLY.

LEGEND

	APPLICATION SITE
	STRUCTURE
	LOADING / UNLOADING SPACE (LGV)
	INGRESS / EGRESS

PLANNING CONSULTANT



PROJECT

PROPOSED WAREHOUSE (EXCLUDING DANGEROUS GOODS GODOWN) AND ASSOCIATED FILLING OF LAND FOR A PERIOD OF 3 YEARS

SITE LOCATION

LOT 1940 (PART) IN D.D. 118, TAI TONG, YUEN LONG, NEW TERRITORIES

SCALE

1 : 250 @ A4

DRAWN BY MN DATE 13.7.2026

CHECKED BY DATE


APPROVED BY DATE

DWG. TITLE
LAYOUT PLAN

DWG NO. PLAN 4 VER. 001

THE APPLICATION SITE BEFORE FILLING OF LAND

APPLICATION SITE AREA : 357 m² (ABOUT)
 EXISTING SITE LEVELS : + 18.0 mPD (ABOUT)

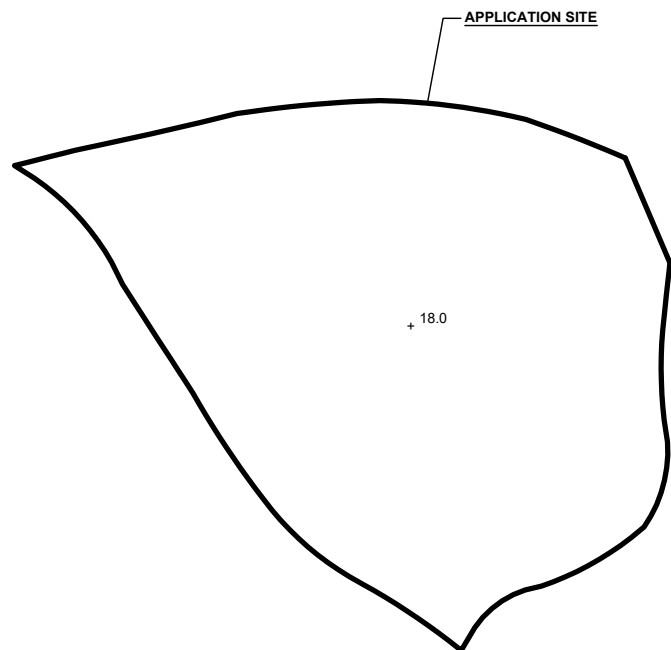

LEGEND


APPLICATION SITE
 + 18.0 EXISTING SITE LEVEL

SITE BOUNDARY FOR IDENTIFICATION PURPOSE ONLY.

FILLING OF LAND AREA OF THE APPLICATION SITE


APPLICATION SITE AREA : 357 m² (ABOUT)
 APPLIED FILLING OF LAND AREA : 357 m² (ABOUT)
 DEPTH OF LAND FILLING : NOT MORE THAN 0.2 m
 APPLIED SITE LEVEL : +18.2 mPD (ABOUT)
 MATERIAL OF LAND FILLING : CONCRETE
 PURPOSE OF LAND FILLING : SITE FORMATION OF STRUCTURE AND CIRCULATION AREA

THE APPLICATION SITE HAS ALREADY BEEN HARD-PAVED. **NO** FURTHER FILLING OF LAND WILL BE CARRIED OUT AT THE SITE DURING THE PLANNING APPROVAL PERIOD.

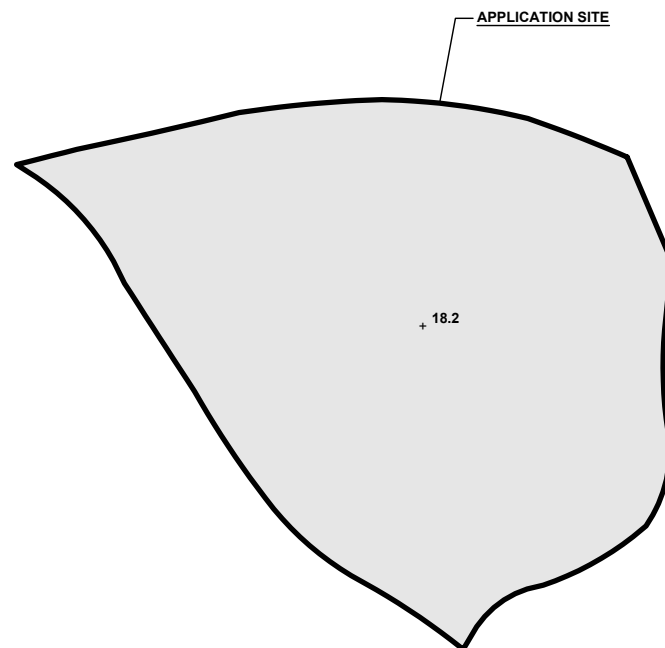

LEGEND

APPLICATION SITE
 FILLING OF LAND AREA
 + 18.2 APPLIED SITE LEVEL

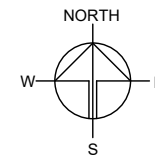

PLANNING CONSULTANT



PROJECT

PROPOSED WAREHOUSE (EXCLUDING DANGEROUS GOODS GODOWN) AND ASSOCIATED FILLING OF LAND FOR A PERIOD OF 3 YEARS

SITE LOCATION

LOT 1940 (PART) IN D.D. 118, TAI TONG, YUEN LONG, NEW TERRITORIES

SCALE

1 : 750 @ A4

DRAWN BY MN DATE 13.7.2026

CHECKED BY DATE

APPROVED BY DATE

DWG. TITLE
 FILLING OF LAND AREA



DWG NO.
 PLAN 5

VER.
 001


SWEPT PATH ANALYSIS

TYPE OF VEHICLE : LIGHT GOODS VEHICLE
DIMENSION OF VEHICLE : 2.5 m (W) X 5 m (L)

SWEPT PATHS GENERATED BY AUTODESK VEHICLE TRACKING

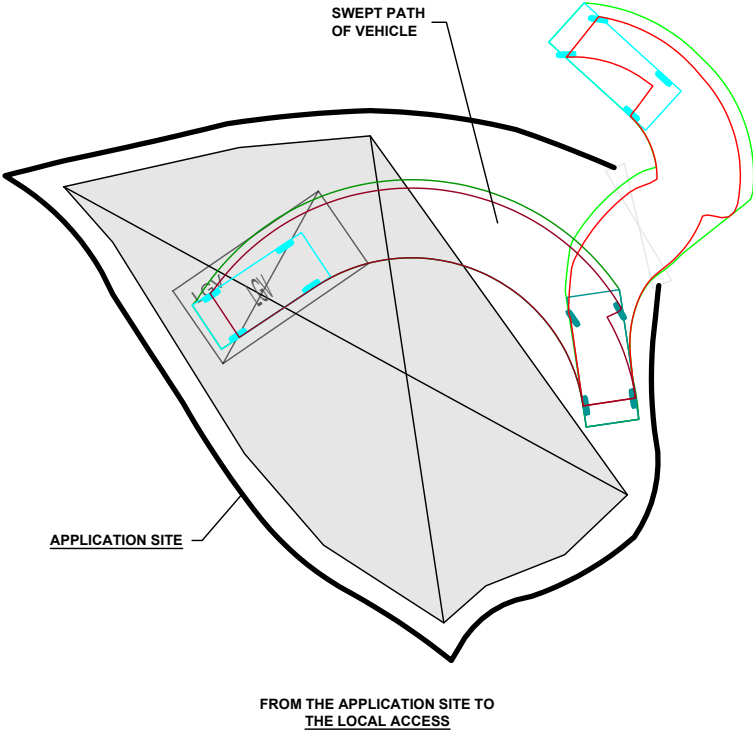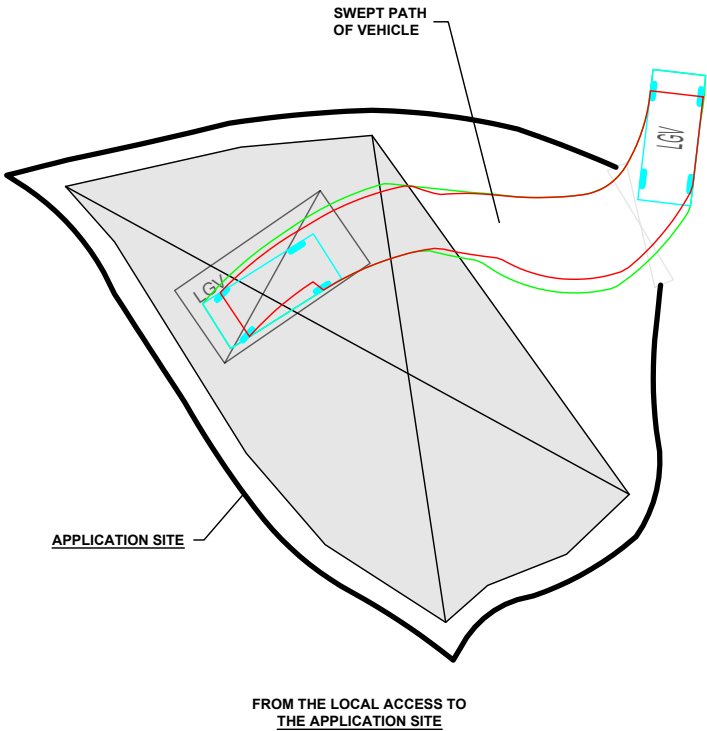

LEGEND	
	APPLICATION SITE
	STRUCTURE
	LOADING / UNLOADING SPACE (LGV)
	INGRESS / EGRESS
	LIGHT GOODS VEHICLE
	SWEPT PATH OF VEHICLE

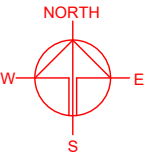

PLANNING CONSULTANT
R-RICHES
PLANNING LIMITED

PROJECT
PROPOSED WAREHOUSE (EXCLUDING DANGEROUS GOODS GODOWN) AND ASSOCIATED FILLING OF LAND FOR A PERIOD OF 3 YEARS

SITE LOCATION
LOT 1940 (PART) IN D.D. 118, TAI TONG, YUEN LONG, NEW TERRITORIES

SCALE
1 : 300 @ A4

DRAWN BY MN	DATE 13.7.2026
CHECKED BY	DATE
APPROVED BY	DATE

DWG. TITLE
SWEPT PATH ANALYSIS

DWG NO. PLAN 6	VER. 001
-------------------	-------------