



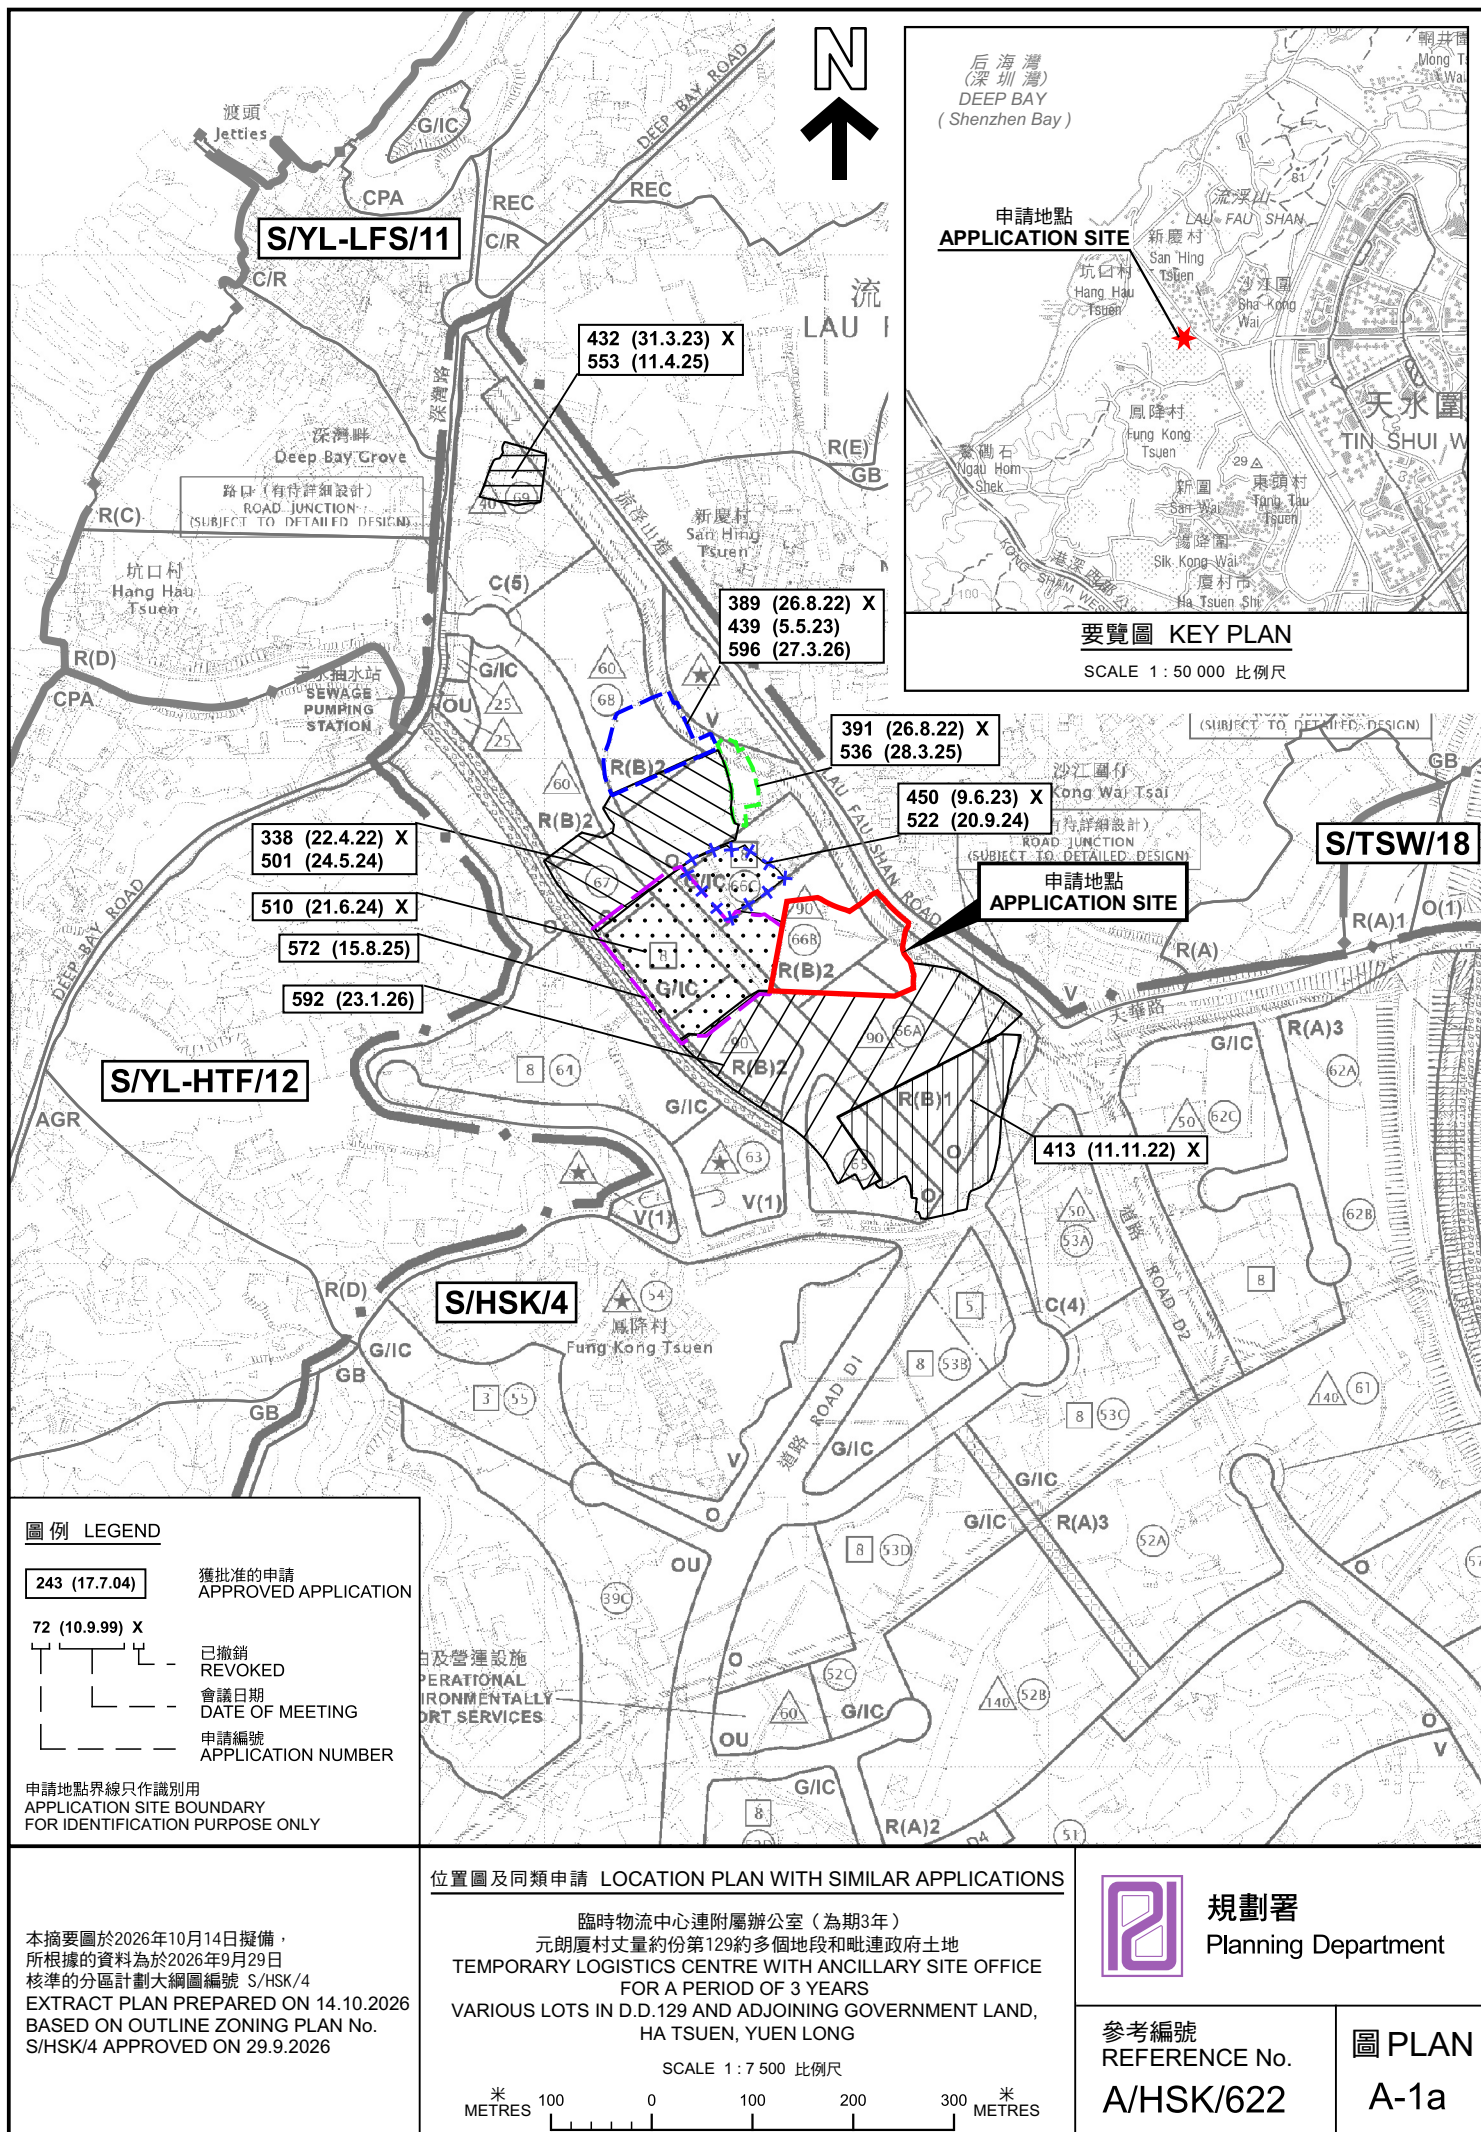

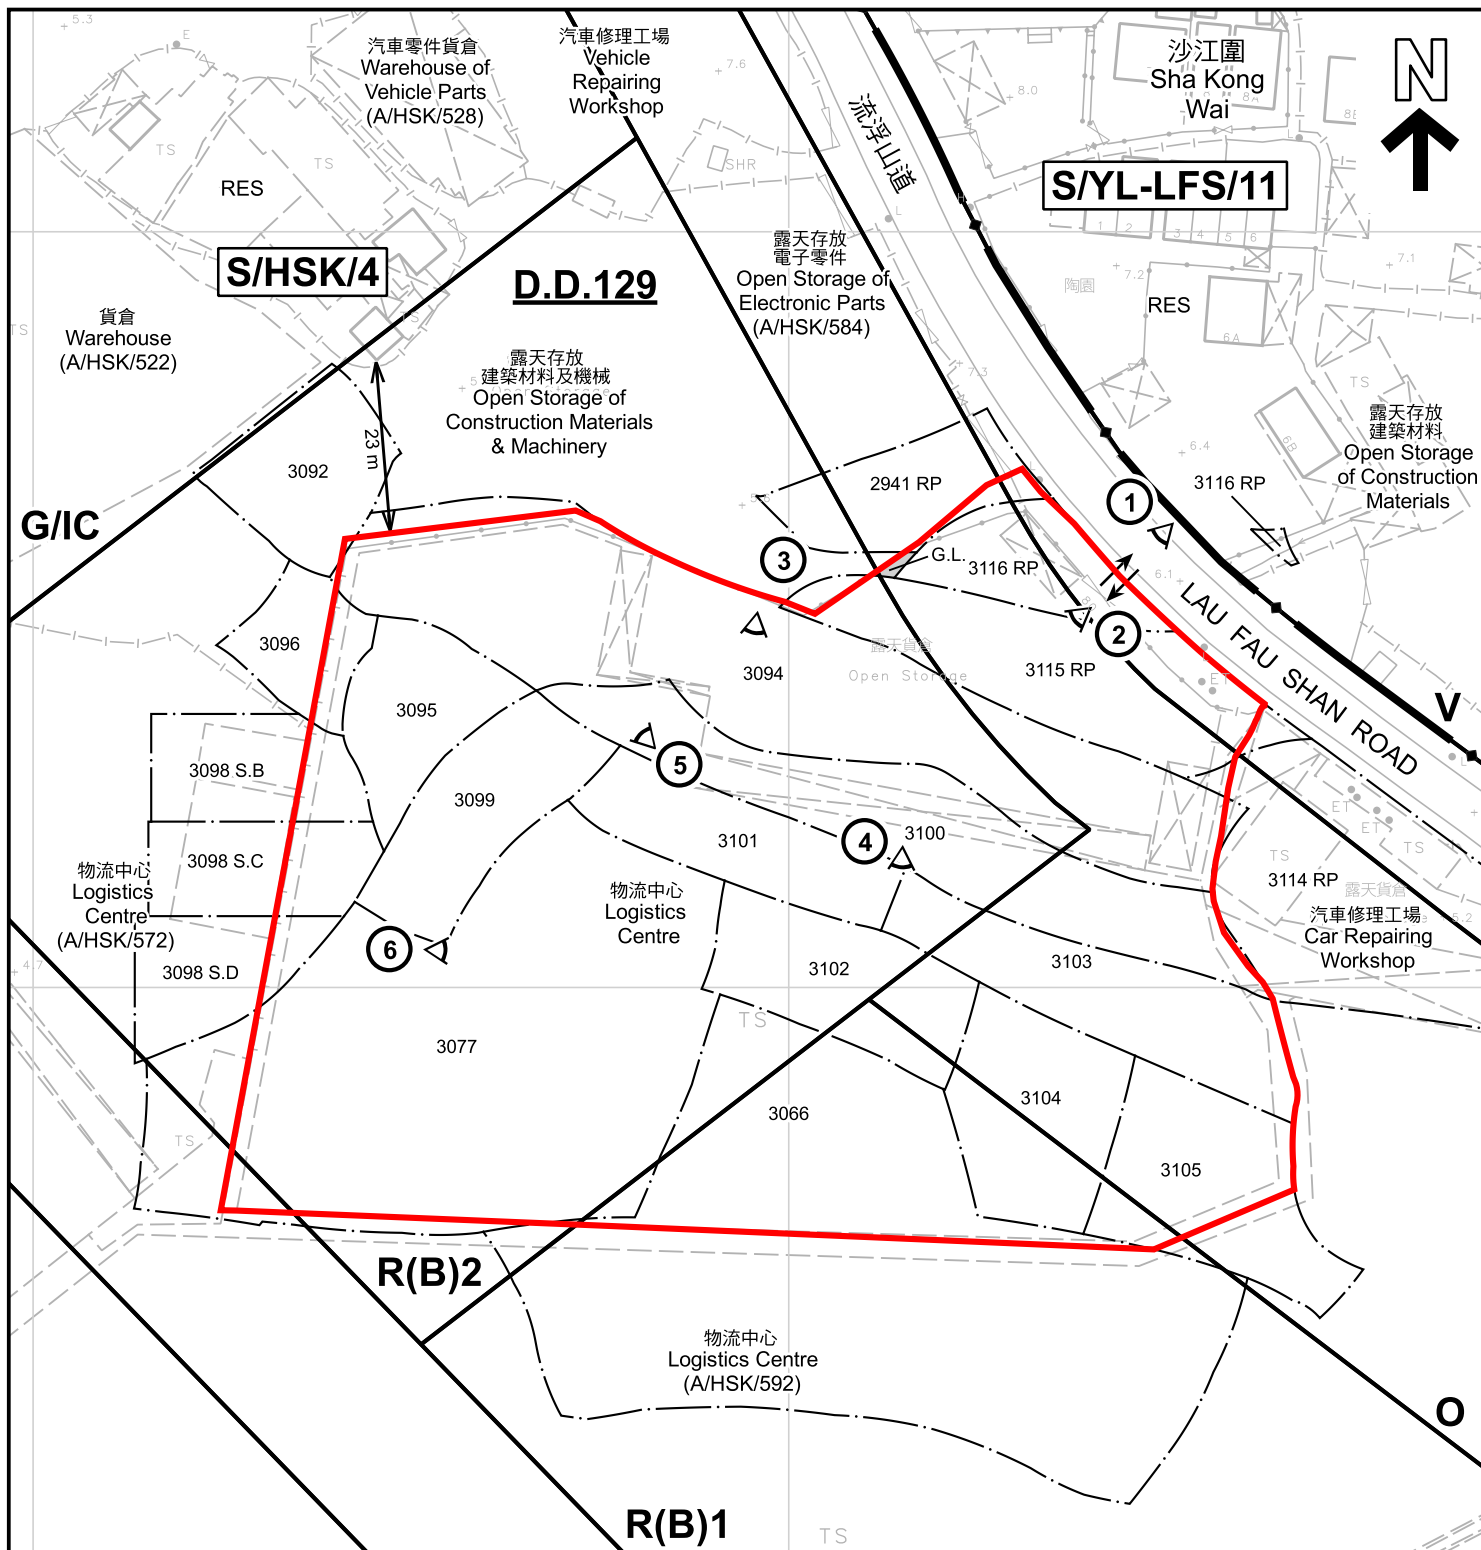

圖例 LEGEND



申請地點 (界線只作識別用)
APPLICATION SITE (BOUNDARY FOR
IDENTIFICATION PURPOSE ONLY)

R(B)

住宅(乙類)
RESIDENTIAL (GROUP B)

V

鄉村式發展
VILLAGE TYPE DEVELOPMENT

G/IC

政府、機構或社區
GOVERNMENT, INSTITUTION
OR COMMUNITY



休憩用地
OPEN SPACE

G.L.

政府土地
GOVERNMENT LAND

RES

住用構築物
RESIDENTIAL STRUCTURES



實地照片的觀景點
VIEWING POINT OF SITE PHOTO



入口/出口
INGRESS / EGRESS

R(B)2

註釋 Notes :

2026年7月17日勘測的土地用途

Land uses shown on this plan are in accordance with the land use survey
conducted by the Planning Department on 17.7.2026

平面圖 SITE PLAN

臨時物流中心連附屬辦公室 (為期3年)
元朗農村丈量約份第129約多個地段和毗連政府土地
TEMPORARY LOGISTICS CENTRE WITH ANCILLARY SITE OFFICE
FOR A PERIOD OF 3 YEARS
VARIOUS LOTS IN D.D.129 AND ADJOINING GOVERNMENT LAND,
HA TSUEN, YUEN LONG

SCALE 1 : 1 000 比例尺

米 20 0 20 40 米
METRES



規劃署

Planning Department

參考編號

REFERENCE No.

A/HSK/622

圖 PLAN

A-2

本摘要圖於2026年10月9日擬備，所根據的
資料為測量圖編號 6-NW-2A
EXTRACT PLAN PREPARED ON 9.10.2026
BASED ON SURVEY SHEET No.
6-NW-2A



圖例 LEGEND

 申請地點(界線只作識別用)
APPLICATION SITE
(BOUNDARY FOR IDENTIFICATION
PURPOSE ONLY)

本摘要圖於2026年9月30日擬備，所根據
的資料為地政總署於2025年1月3日拍得
的航攝照片編號 E246551C
EXTRACT PLAN PREPARED ON 30.9.2026
BASED ON AERIAL PHOTO No.
E246551C TAKEN ON 3.1.2025
BY LANDS DEPARTMENT

航攝照片 AERIAL PHOTO

臨時物流中心連附屬辦公室（為期3年）
元朗慶村丈量約份第129約多個地段和毗連政府土地
TEMPORARY LOGISTICS CENTRE WITH ANCILLARY SITE OFFICE
FOR A PERIOD OF 3 YEARS
VARIOUS LOTS IN D.D.129 AND ADJOINING GOVERNMENT LAND,
HA TSUEN, YUEN LONG



規劃署
Planning Department

參考編號
REFERENCE No.
A/HSK/622

圖 PLAN
A-3



申請地點界線只作識別用 APPLICATION SITE BOUNDARY FOR IDENTIFICATION PURPOSE ONLY

實地照片 SITE PHOTOS

臨時物流中心連附屬地辦公室（為期3年）
元朗廈村丈量約份第129約多個地段和毗連政府土地
TEMPORARY LOGISTICS CENTRE WITH ANCILLARY OFFICE
FOR A PERIOD OF 3 YEARS
VARIOUS LOTS IN D.D.129 AND ADJOINING GOVERNMENT LAND,
HA TSUEN, YUEN LONG



規劃署
Planning Department

參考編號
REFERENCE No.
A/HSK/622

圖 PLAN
A-4a

本圖於2026年9月30日擬備，所根據的資料為攝於2026年9月29日的實地照片
PLAN PREPARED ON 30.9.2026
BASED ON SITE PHOTOS
TAKEN ON 29.9.2026



實地照片 SITE PHOTOS

臨時物流中心連附屬地辦公室（為期3年）
元朗廈村丈量約份第129約多個地段和毗連政府土地
TEMPORARY LOGISTICS CENTRE WITH ANCILLARY OFFICE
FOR A PERIOD OF 3 YEARS
VARIOUS LOTS IN D.D.129 AND ADJOINING GOVERNMENT LAND,
HA TSUEN, YUEN LONG




規劃署
Planning Department

參考編號
REFERENCE No.
A/HSK/622

圖 PLAN
A-4b

本圖於2026年9月30日擬備，所根據的資料為攝於2026年9月29日的實地照片
PLAN PREPARED ON 30.9.2026
BASED ON SITE PHOTOS
TAKEN ON 29.9.2026

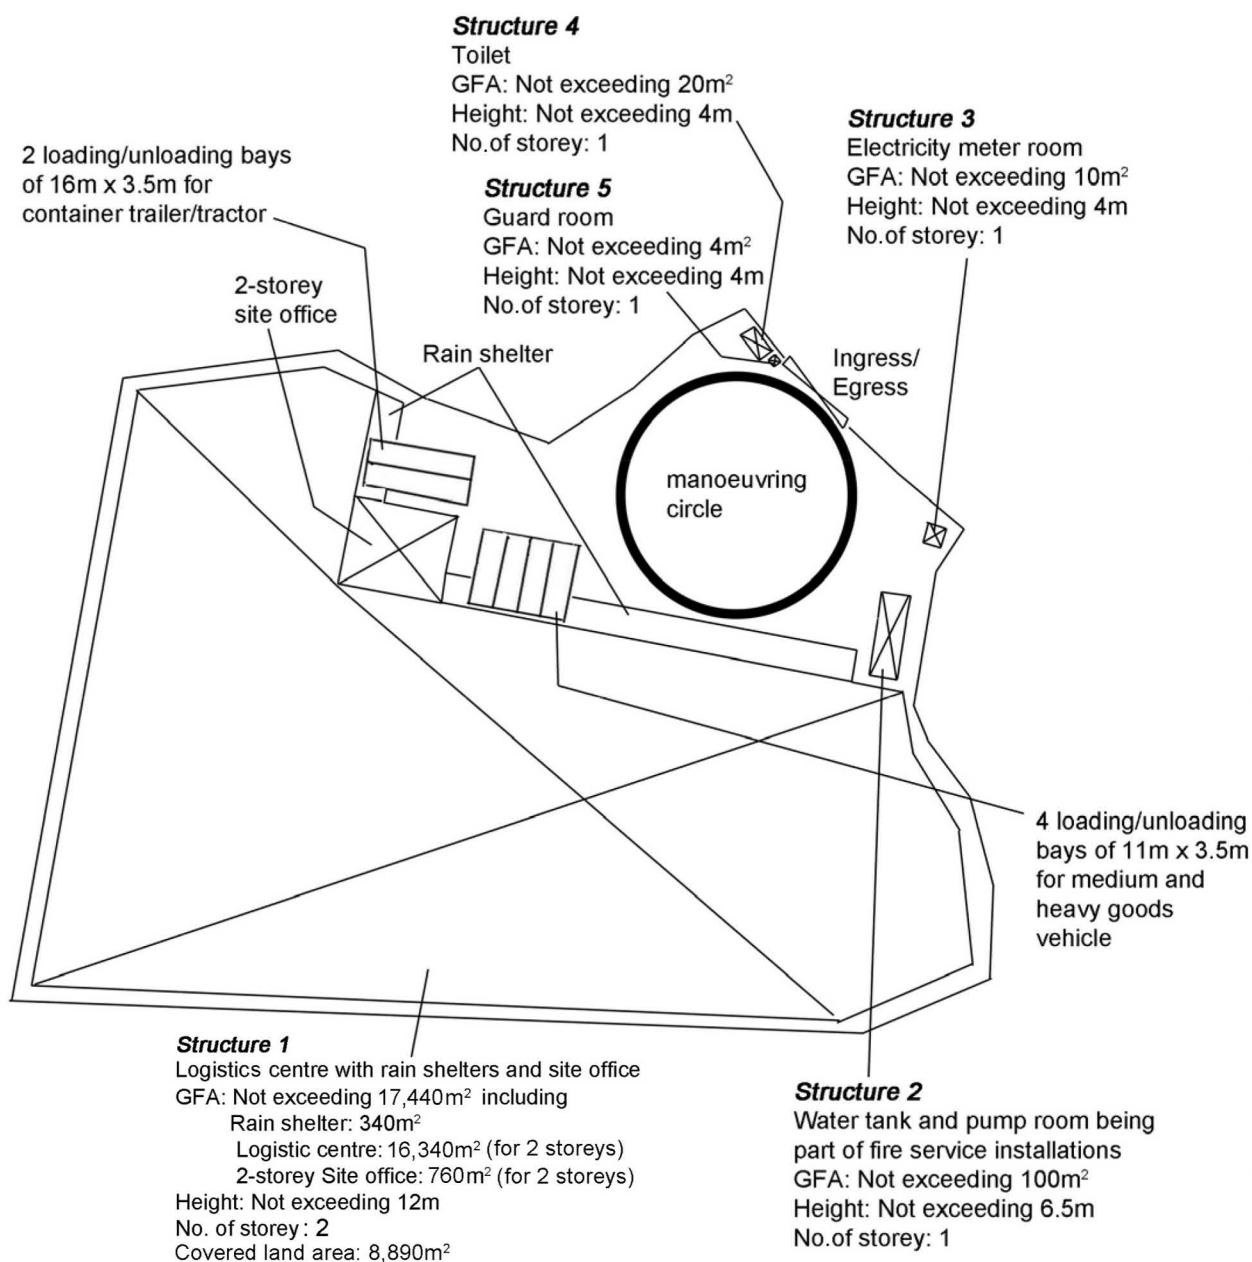

Project 項目名稱: Temporary Logistics Centre with Ancillary Site Office for a Period of 3 Years at Lots 2941 RP (Part), 3066 (Part), 3077 (Part), 3092 (Part), 3094 (Part), 3095, 3096 (Part), 3098 S.B (Part), 3098 S.C (Part), 3098 S.D (Part), 3099, 3100 (Part), 3101, 3102, 3103, 3104, 3105 (Part), 3114 RP (Part), 3115 RP (Part) & 3116 RP (Part) in D.D.129 & Adjoining Government Land, Ha Tsuen, Yuen Long, N.T.	Drawing Title 圖目: Proposed Layout Plan Drawing No. 圖號: Figure 3	Remarks 備註: Scale 比例: 1:1000
---	---	--

8170/500 = 16.34, i.e. 17 NOS
IN THE STRUCTURE 1,
AND THERE ARE 2 NOS OF
WHEELED TYPE FE PROVIDED IN
EACH STOREY OF OFFICE

[illegible]

SPRINKLER PIPES AND
SMOKE DETECTOR ARE AT
CEILING LEVEL OF G/F

G/F LAYOUT OF THE SITE OFFICE

2 STOREY SITE OFFICE
(380m²/EACH STOREY)

NO	STRUCTURE CONTENT	APPROXIMATED AREA (m ²)
1.	10-METER TALL OF TEMPORARY LOGISTIC CENTRE INCLUDING SITE OFFICE & G/F PLATFORM	8170
2.	SPR. & FS. WATER TANK AND PUMP ROOM	100
3.	ELECTRICITY METER ROOM	10
4.	TOILET	20
5.	GUARD ROOM	4

FSI CONTRACTOR

DRAWING TITLE
PROPOSED FIRE SERVICES INSTALLATION LAYOUT PLAN (G/F)

	INITIAL	DESIGNATION	DATE
DRAWN BY	HY	Eng.T	03-02-2016
DESIGNED BY	HY	Eng.T	03-02-2016
CHECKED BY	CM	PM	13-10-2016
APPROVED BY	-	-	-
PROJECT NO.	10267 - HSK 622		
PAPER SIZE	A3	PLOT SCALE	1 : 1
DRAWING NO. EP-10267-FS02			
SCALE	~~1:1~~	REVISION	B

參考編號 REFERENCE No. A/HSK/622	繪圖 DRAWING A-3
------------------------------------	-------------------