


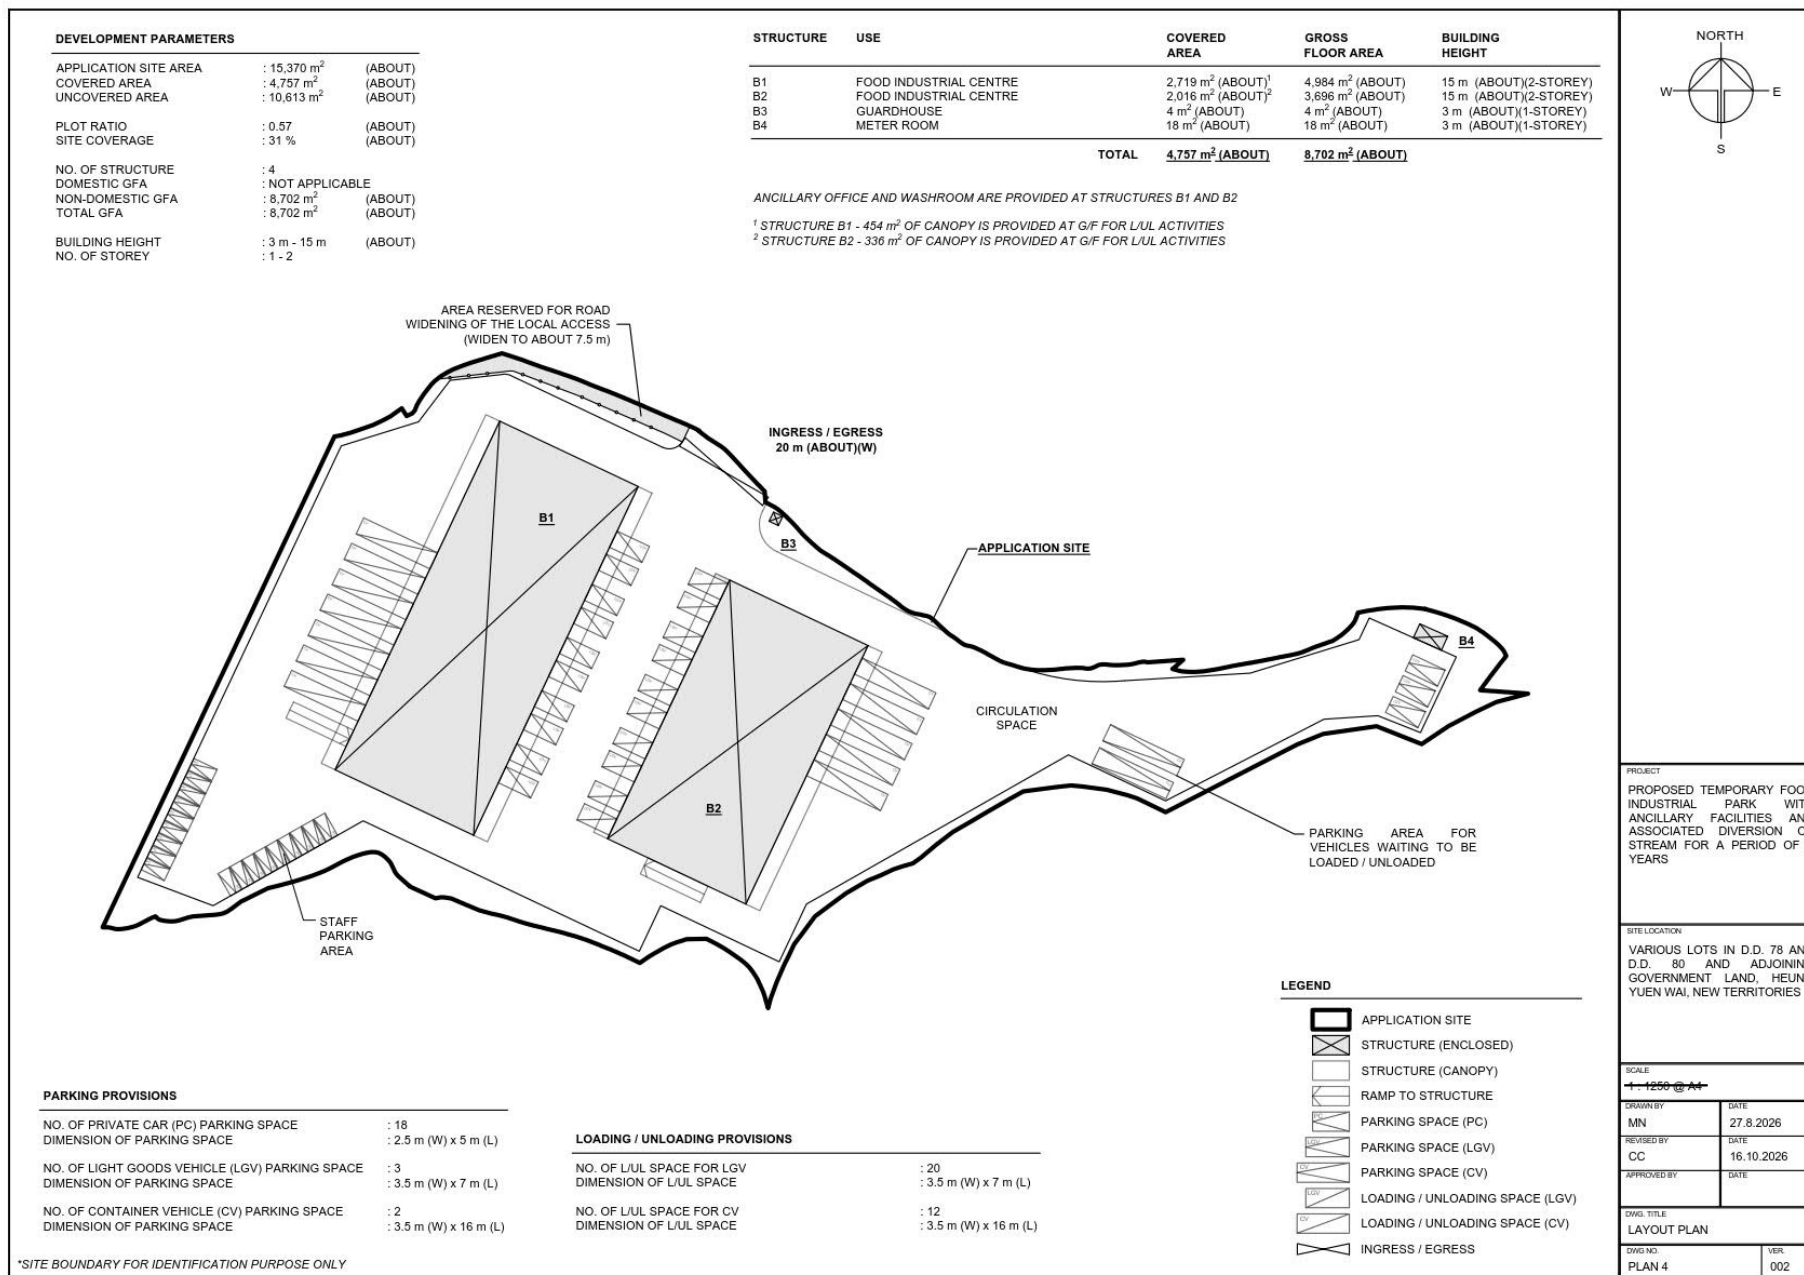


參考編號
REFERENCE No.

A/NE-TKLN/142

繪圖 DRAWING A-1

(來源：申請人於2026年10月16日呈交的資料)
(SOURCE：APPLICANT'S SUBMISSION ON 16.10.2026)

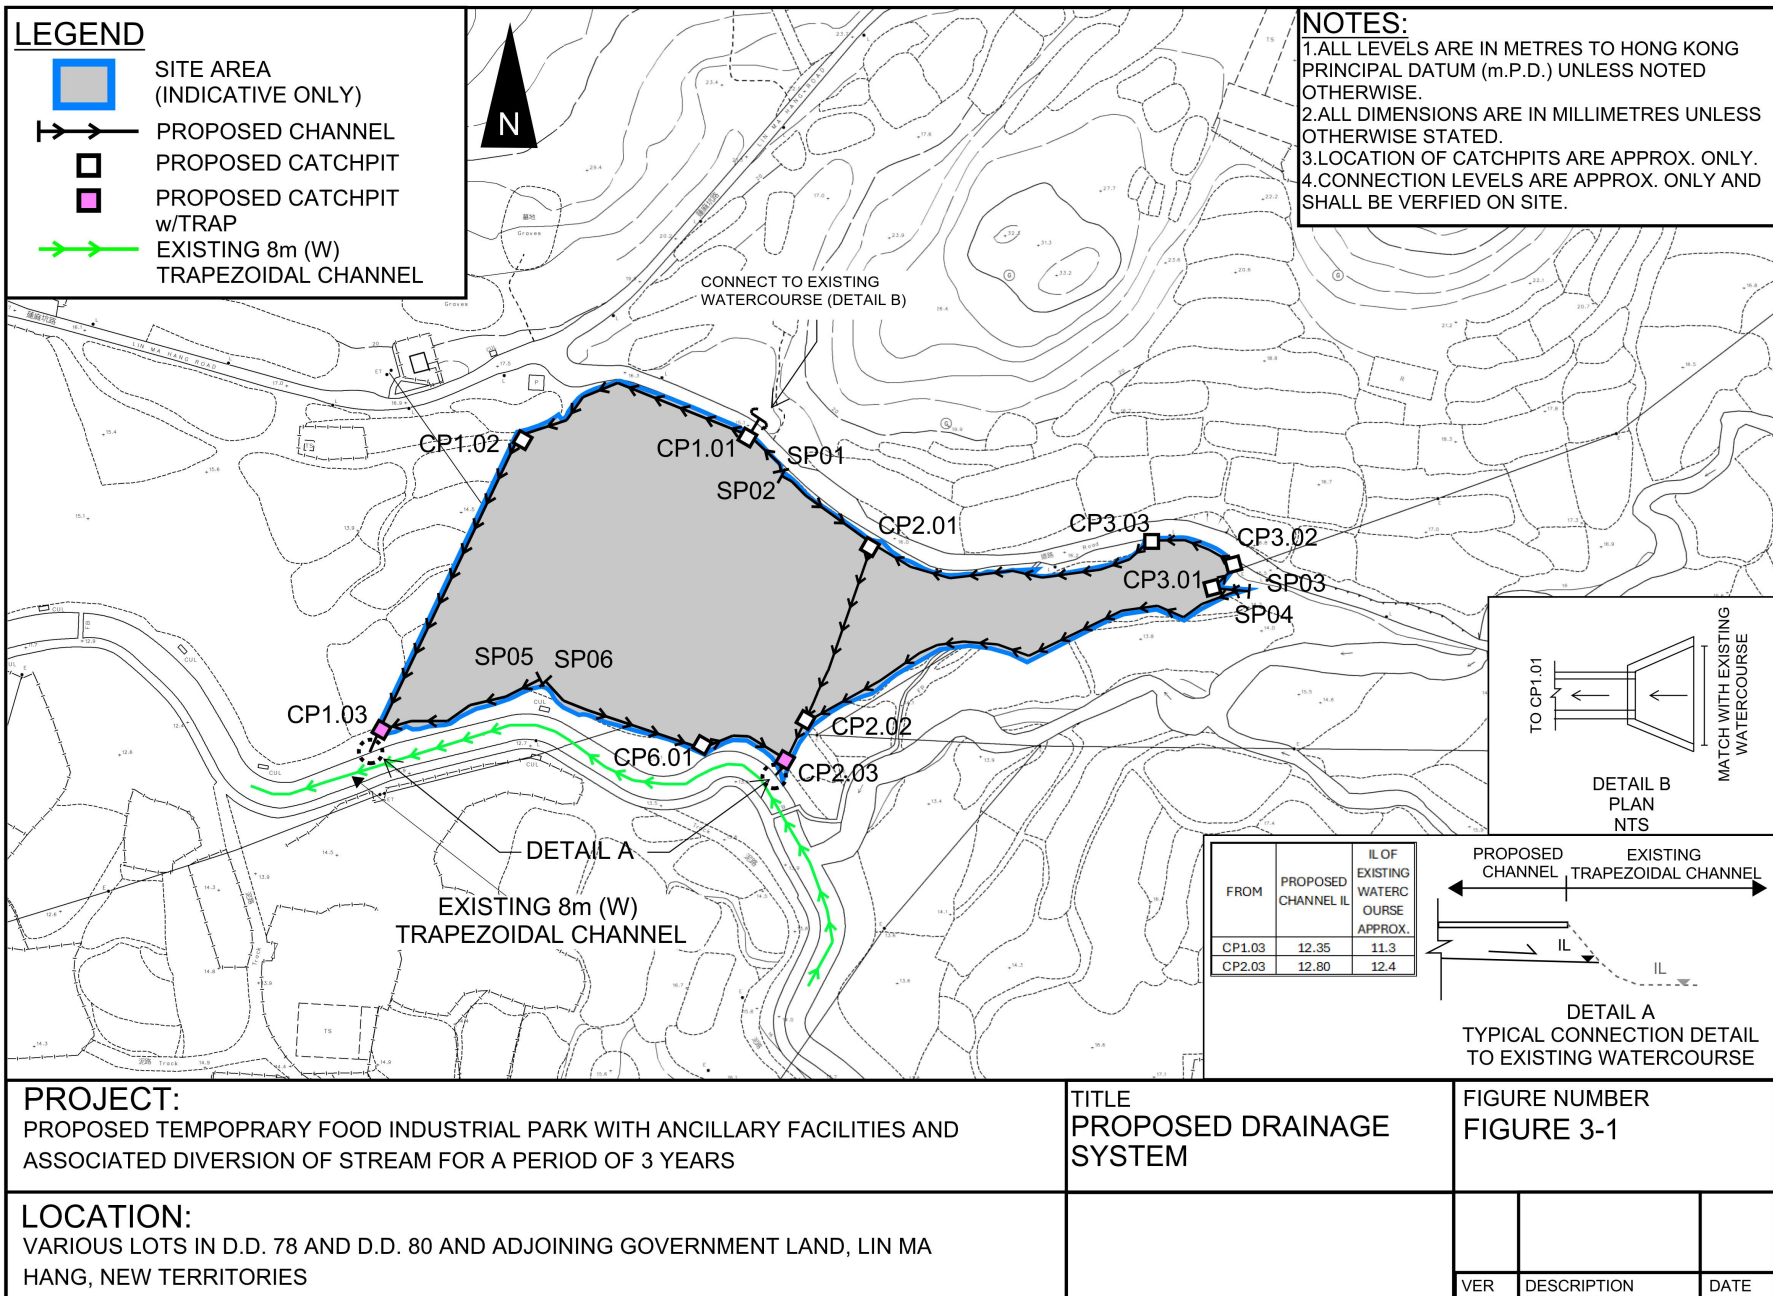

參考編號
REFERENCE No.

A/NE-TKLN/142

繪圖

DRAWING A-2

(來源：申請人於2026年8月27日呈交的資料)

(SOURCE：APPLICANT'S SUBMISSION ON 27.8.2026)

深圳市
SHENZHEN SHI



SHAM CHUN RIVER (SHENZHEN HE)

麥景陶崗堡
(白虎山)
MacIntosh For
(Pak Fu Shan)

白虎山
PAK FU
SHAN

申請地點
APPLICATION SITE

香園圍邊境管制站
Heung Yuen Wai
Boundary Control Point

要覽圖 KEY PLAN

SCALE 1:50 000 比例尺

蓮麻坑路

通道往蓮麻坑路
Access Road To
Lin Ma Hang Road

REC

松園下
Tsung Yuen Ha

申請地點

APPLICATION SITE

口岸
CROSSING FACILITIES

園
Yuen

OU

GB

REC

GB

GB

GB

GB

GB

AGR

S/NE-WKS/10

GB

KONG YIU

申請地點界線只作識別用
APPLICATION SITE BOUNDARY
FOR IDENTIFICATION PURPOSE ONLY

位置圖 LOCATION PLAN

擬議臨時食品產業園連附屬設施及相關河道改道工程(為期3年)
打鼓嶺北丈量約份第78約地段第350號餘段(部分)及

第80約多個地段和毗連政府土地
PROPOSED TEMPORARY FOOD INDUSTRIAL PARK WITH
ANCILLARY FACILITIES AND ASSOCIATED DIVERSION OF STREAM
FOR A PERIOD OF 3 YEARS
LOT 350 RP (PART) IN D.D. 78 AND VARIOUS LOTS IN D.D. 80 AND
ADJOINING GOVERNMENT LAND, TA KWU LING NORTH

SCALE 1:7 500 比例尺

米 100 0 100 200 300 米
METRES




規劃署
Planning Department

參考編號
REFERENCE No.
A/NE-TKLN/142

圖 PLAN
A-1

本摘要圖於2026年10月5日擬備，
所根據的資料為：
於2016年5月3日核准的
分區計劃大綱圖編號S/NE-TKLN/2及
於2009年10月6日核准的
分區計劃大綱圖編號S/NE-WKS/10
BASED ON OUTLINE ZONING PLANS No.
S/NE-TKLN/2 APPROVED ON 3.5.2016 AND
S/NE-WKS/10 APPROVED ON 6.10.2009

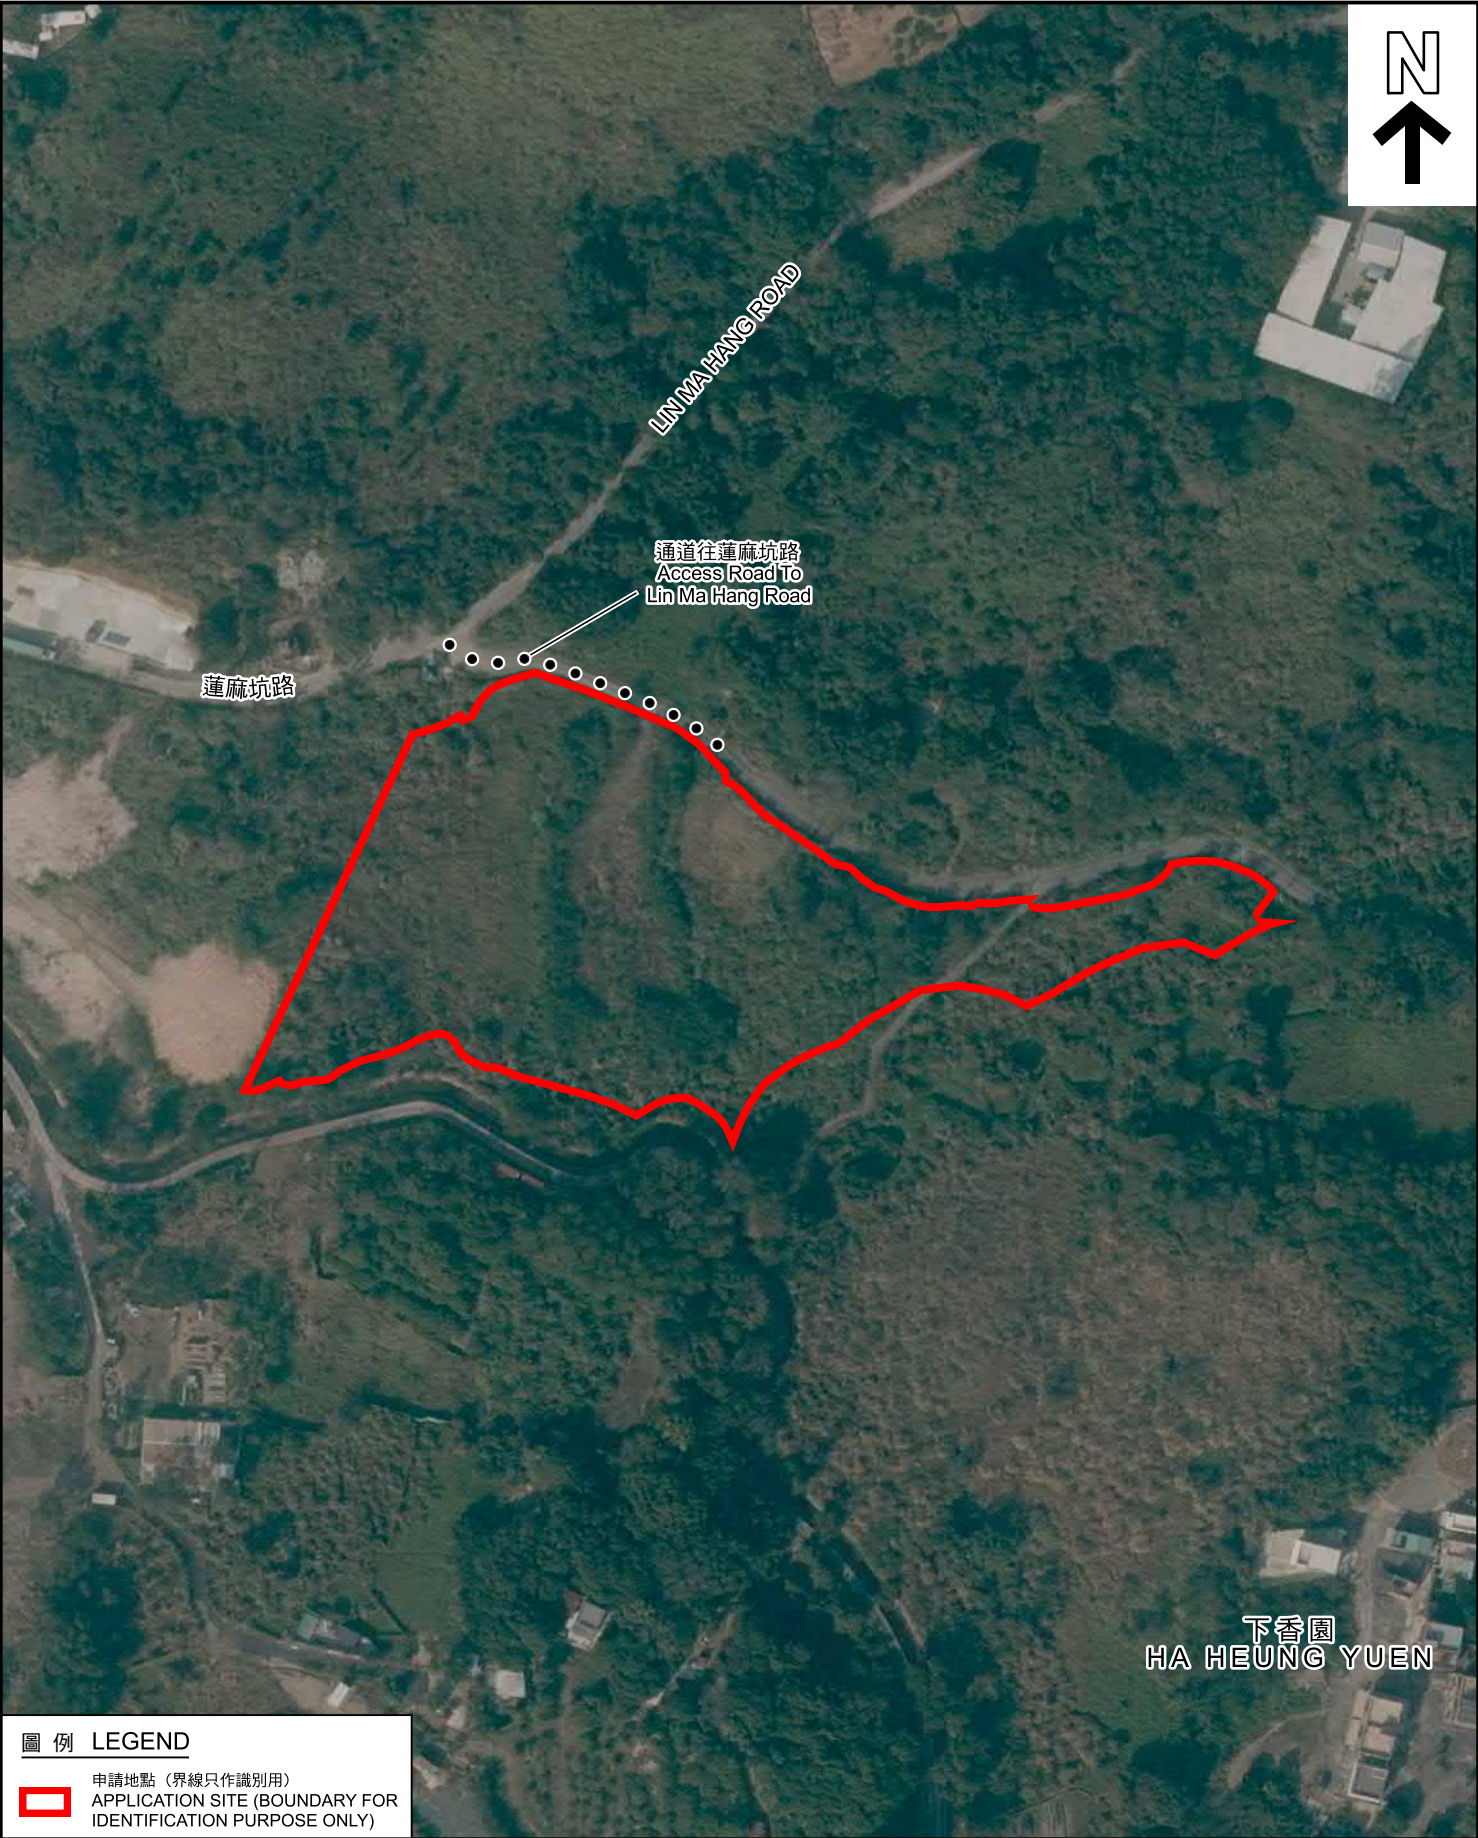

圖例 LEGEND



申請地點 (界線只作識別用)
APPLICATION SITE (BOUNDARY FOR
IDENTIFICATION PURPOSE ONLY)

本摘要圖於2026年10月5日擬備，
所根據的資料為地政總署於2024年12月30日
拍得的航攝照片編號E246090C_R
EXTRACT PLAN PREPARED ON 5.10.2026
BASED ON AERIAL PHOTO No. E246090C_R
TAKEN ON 30.12.2024 BY
LANDS DEPARTMENT

航攝照片 AERIAL PHOTO

擬議臨時食品產業園連附屬設施及相關河道改道工程(為期3年)
打鼓嶺北丈量約份第78約地段第350號餘段(部分)及
第80約多個地段和毗連政府土地
PROPOSED TEMPORARY FOOD INDUSTRIAL PARK WITH
ANCILLARY FACILITIES AND ASSOCIATED DIVERSION OF STREAM
FOR A PERIOD OF 3 YEARS
LOT 350 RP (PART) IN D.D. 78 AND VARIOUS LOTS IN D.D. 80 AND
ADJOINING GOVERNMENT LAND, TA KWU LING NORTH



規劃署
Planning Department

參考編號
REFERENCE No.
A/NE-TKLN/142

圖 PLAN
A-3



申請地點界線只作識別用
APPLICATION SITE BOUNDARY FOR IDENTIFICATION PURPOSE ONLY

實地照片 SITE PHOTO

本圖於2026年10月8日擬備，
所根據的資料為攝於2026年9月8日
的實地照片
PLAN PREPARED ON 8.10.2026
BASED ON SITE PHOTO TAKEN ON
8.9.2026

擬議臨時食品產業園連附屬設施及相關河道改道工程(為期3年)
打鼓嶺北丈量約份第78約地段第350號餘段(部分)及
第80約多個地段和毗連政府土地
PROPOSED TEMPORARY FOOD INDUSTRIAL PARK WITH
ANCILLARY FACILITIES AND ASSOCIATED DIVERSION OF STREAM
FOR A PERIOD OF 3 YEARS
LOT 350 RP (PART) IN D.D. 78 AND VARIOUS LOTS IN D.D. 80 AND
ADJOINING GOVERNMENT LAND, TA KWU LING NORTH



規劃署
Planning Department

參考編號
REFERENCE No.
A/NE-TKLN/142

圖 PLAN
A-4a



申請地點界線只作識別用
APPLICATION SITE BOUNDARY FOR IDENTIFICATION PURPOSE ONLY

實地照片 SITE PHOTOS

本圖於2026年10月8日擬備，
所根據的資料為攝於2026年9月8日
的實地照片
PLAN PREPARED ON 8.10.2026
BASED ON SITE PHOTOS TAKEN ON
8.9.2026

擬議臨時食品產業園連附屬設施及相關河道改道工程(為期3年)
打鼓嶺北丈量約份第78約地段第350號餘段(部分)及
第80約多個地段和毗連政府土地
PROPOSED TEMPORARY FOOD INDUSTRIAL PARK WITH
ANCILLARY FACILITIES AND ASSOCIATED DIVERSION OF STREAM
FOR A PERIOD OF 3 YEARS
LOT 350 RP (PART) IN D.D. 78 AND VARIOUS LOTS IN D.D. 80 AND
ADJOINING GOVERNMENT LAND, TA KWU LING NORTH



規劃署
Planning Department

參考編號
REFERENCE No.
A/NE-TKLN/142

圖 PLAN
A-4b