




繪圖
DRAWING
A - 1

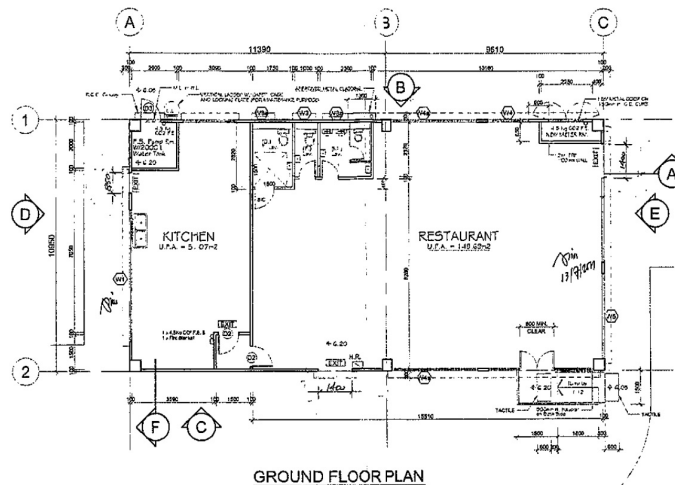


GROUND FLOOR PLAN

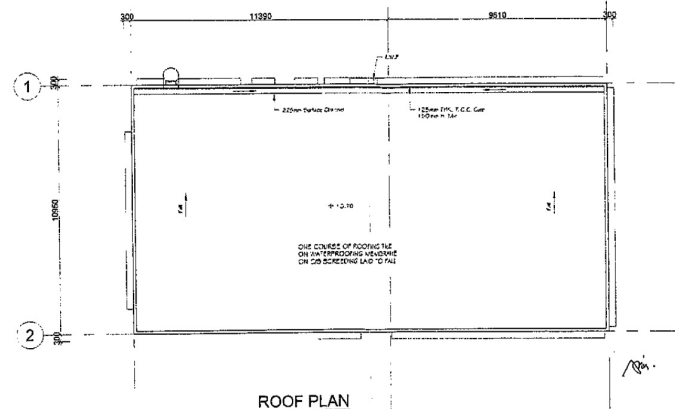


ROOF PLAN

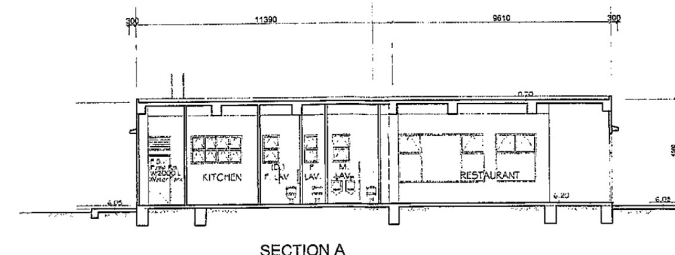


SECTION A

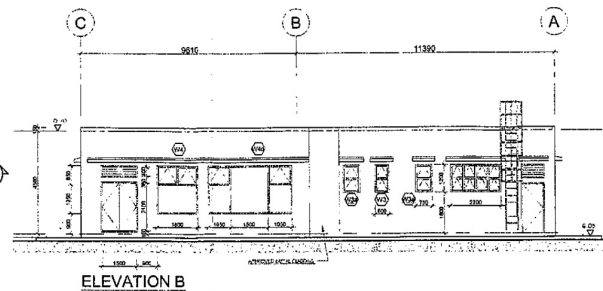


ELEVATION B

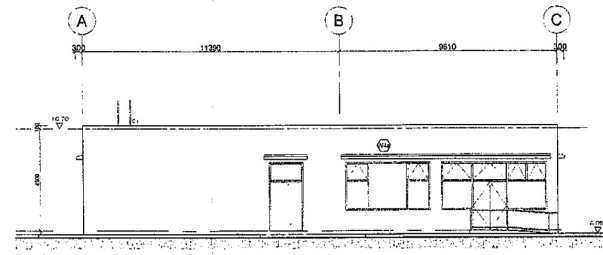


ELEVATION C

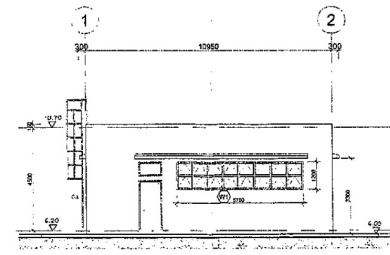

ELEVATION D

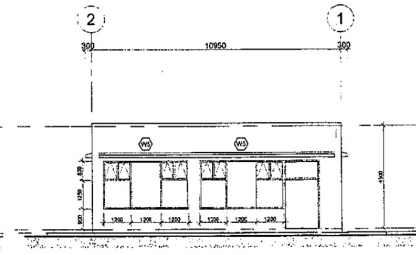

ELEVATION E

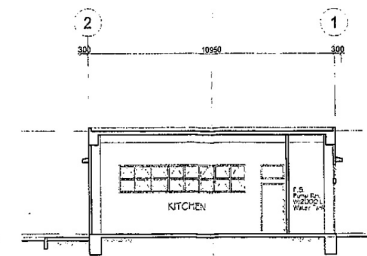

SECTION F

WINDOW AREA CALCULATIONS FOR KITCHEN:

REQUIRED WINDOW OF KITCHEN:
• 51.070 m²
• 5.130 m²
PROVIDED WINDOW OF KITCHEN:
• 5.700m x 2.00 x 0.75
• 5.130 m² > 5.130 m²

WINDOW AREA CALCULATIONS FOR LAVATORIES:

REQUIRED WINDOW OF DIS. LAV:
• 1.750x0.800 m²
• 1.400 m²
PROVIDED WINDOW OF DIS. LAV:
• (0.750x1.200) x 0.75
• 0.75 m² > 0.644 m²

REQUIRED WINDOW OF F. LAV:
• 1.200x2.375 m²
• 2.850 m²
PROVIDED WINDOW OF F. LAV:
• (0.600x1.200) x 0.75
• 0.540 m² > 0.520 m²

REQUIRED WINDOW OF M. LAV:
• 2.350x2.375 m²
• 5.571 m²
PROVIDED WINDOW OF M. LAV:
• (0.750x1.200) x 0.75
• 0.75 m² > 0.545 m²

B. D. REF. NO. 2/9041/05 (TB)
F.S.D. REF. NO. 8/28289

NOTES:
切勿以比例尺或放大圖，一切圖則均應以原圖為準。
使用此圖時，應將圖則放大，校核其比例尺。
如發現比例尺不符，應立即通知設計人。
設計人應予糾正或重繪圖則。

DO NOT SCALE DRAWING. FIGURED DIMENSIONS
ARE TO BE FOLLOWED.
READ THIS DRAWING IN CONNECTION WITH
GENERAL ARCHITECTURAL PLANS, STRUCTURAL
PLANS, AND OTHER RELATED DRAWINGS. THE
ARCHITECT SHALL BE NOTIFIED IMMEDIATELY OF
ANY DISCREPANCY FOUND THEREIN.
COPYRIGHT OF THIS DRAWING RESERVED BY
ARCHITECT.

REVISIONS

NO.	DATE	REMARKS
B	DEC. 08	DO RE-SUBMISSION
C	FEB. 09	DO RE-SUBMISSION
D	AUG. 08	DO AMENDMENT
E	MAY. 10	DO AMENDMENT
F	DEC. 10	DO AMENDMENT
G	JUN. 11	DO RECORD PLAN
H	JUN. 11	DO FINAL AMENDMENT

ARCHITECT
朱德森建築師事務所
T.S. CHU ARCHITECTS LTD.

PROJECT:
PROPOSED RESTAURANT at
LOT Nos. 5, 6, 7, 8 RP,
9 RP and 10 in DD 101,
MAI PO, YUEN LONG,
NEW TERRITORIES

TITLE:
PLANS, ELEVATIONS,
SECTIONS AND
CALCULATIONS

B. D.


DATE:
Dec., 2008
DRAWN BY:
C.M. Pong
JOB NO.
587-07

SCALE:
1:100
CHECKED BY:
L.W. Wong
DRAWING NO.
103H

(摘錄自申請人於 28.8.2026 呈交的申請書)
(Extract from Applicant's
Submission of 28.8.2026)

參考編號
REFERENCE No.
A/YL-MP/422

繪圖
DRAWING
A - 2

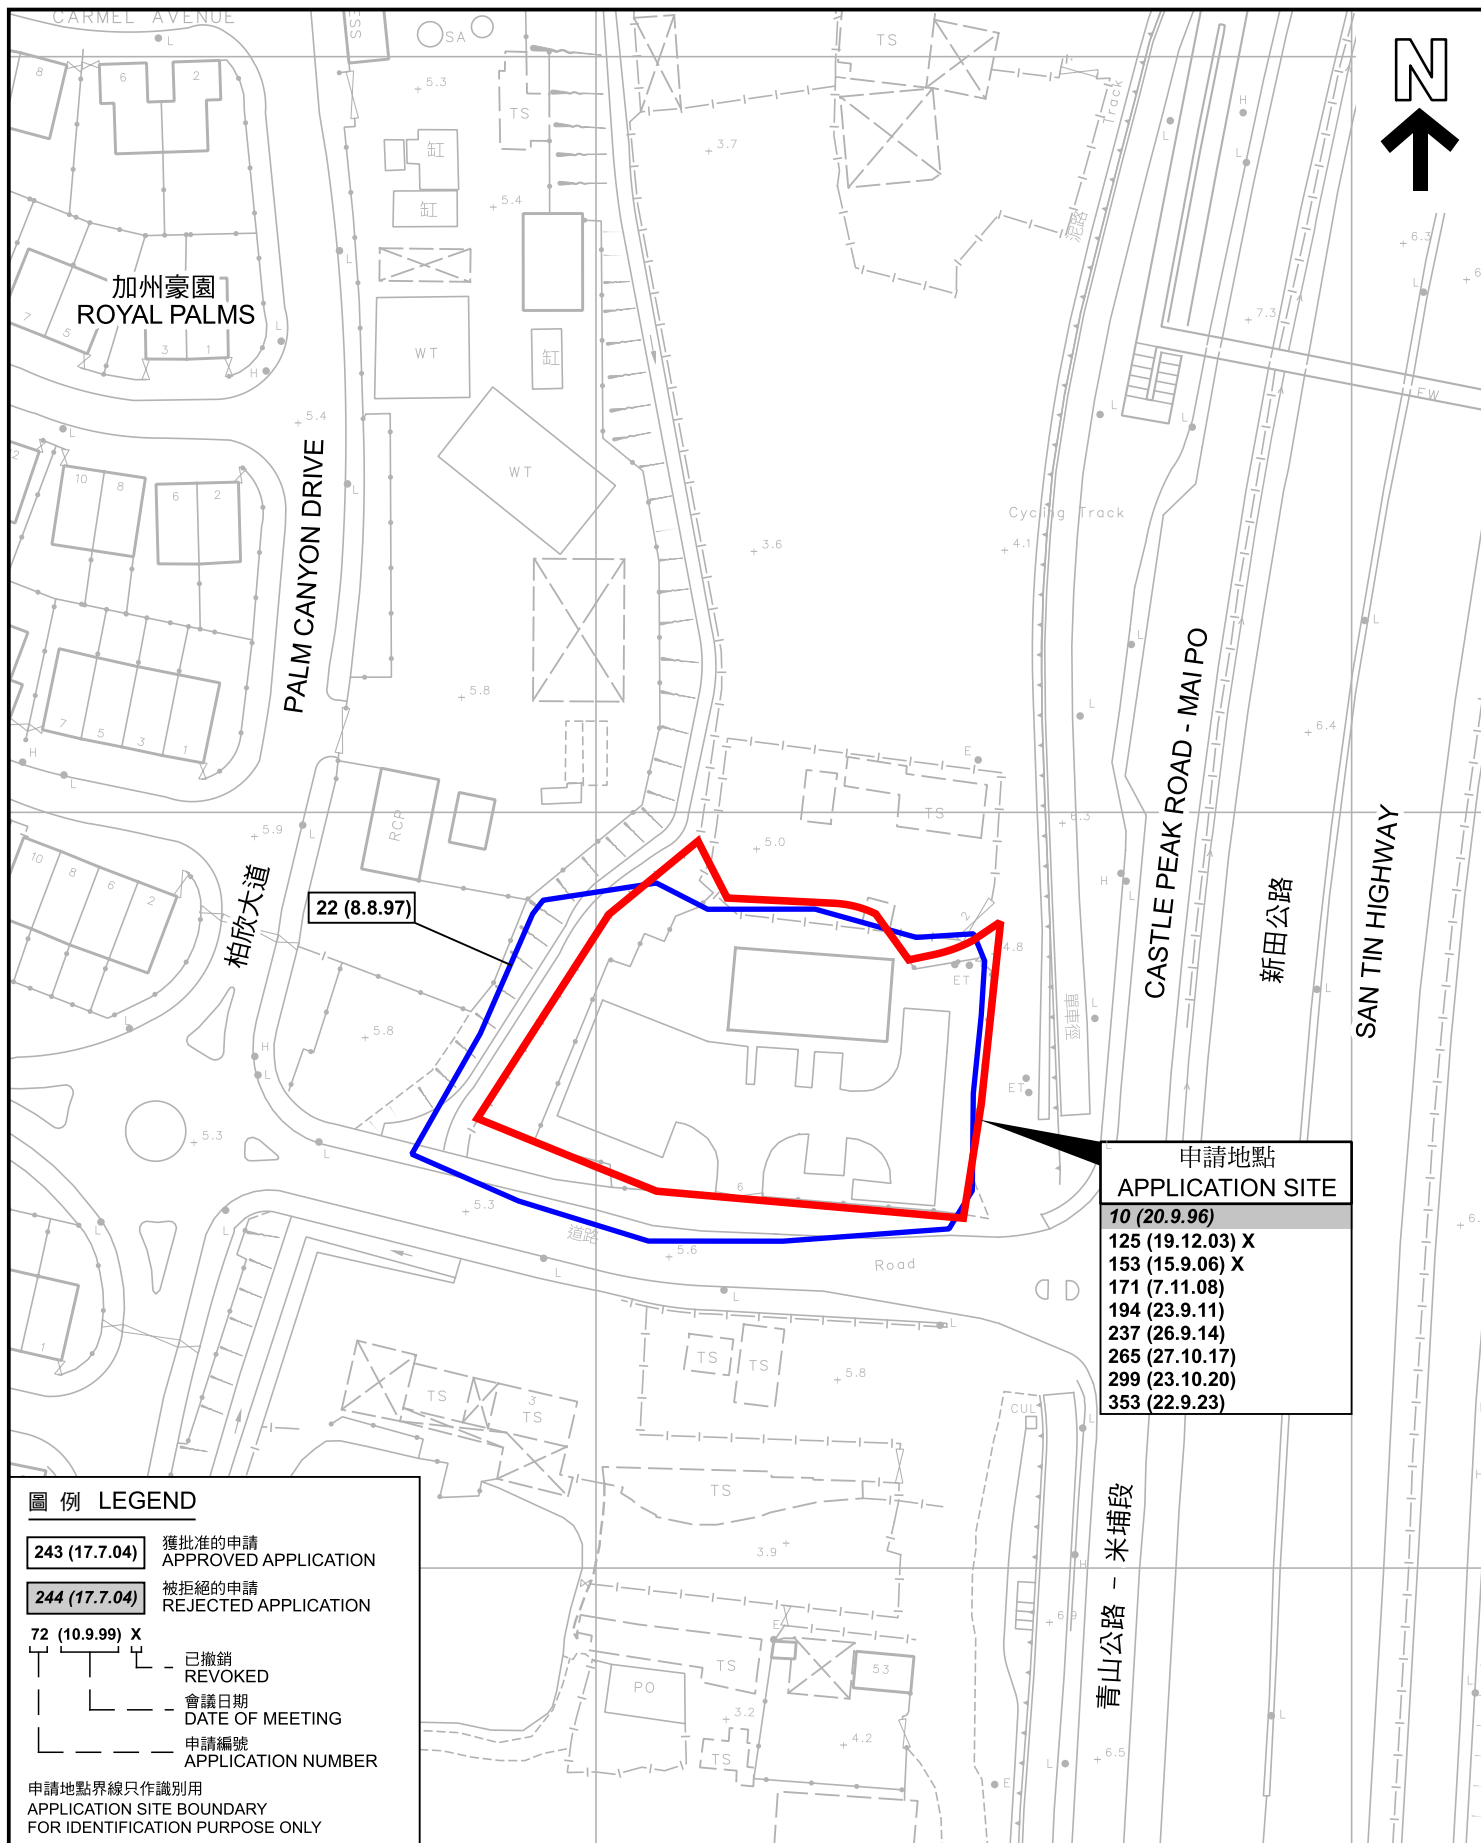

先前申請圖 PREVIOUS APPLICATION PLAN

臨時食肆（餐廳）的規劃許可續期（為期3年）
元朗米埔丈量約份第101約多個地段
RENEWAL OF PLANNING APPROVAL FOR TEMPORARY EATING
PLACE (RESTAURANT) FOR A PERIOD OF 3 YEARS
VARIOUS LOTS IN D.D. 101, MAI PO, YUEN LONG

SCALE 1:1 000 比例尺
米 METRES 20 0 20 40 米 METRES



規劃署
Planning Department

參考編號
REFERENCE No.
A/YL-MP/422

圖 PLAN
A-1b

本摘要圖於2026年10月9日擬備，
所根據的資料為測量圖編號
2-SE-11D、12C、16B 及 17A
EXTRACT PLAN PREPARED ON 9.10.2026
BASED ON SURVEY SHEETS No.
2-SE-11D, 12C, 16B & 17A

