Henry Ming Him TO/PLAND

寄件者: Chong Hermose [redacted]
寄件日期: 2026年9月18日星期五 下午 4:48
收件者: tpbpd/PLAND
副本: Henry Ming Him TO/PLAND
主旨: s16 Planning Application No. A/HSK/633：補充文件
附件: A_HSK_633_Layout_Plan.pdf; A_HSK_633_Tree_Plan.pdf

城規會/規劃處：

大家好。


有關規劃申請：A/HSK/633，現附上更改過的申請文件，請查收。

這將取代之前交過的文件，請查收。

謝謝。

Ms Chong
[redacted]

N

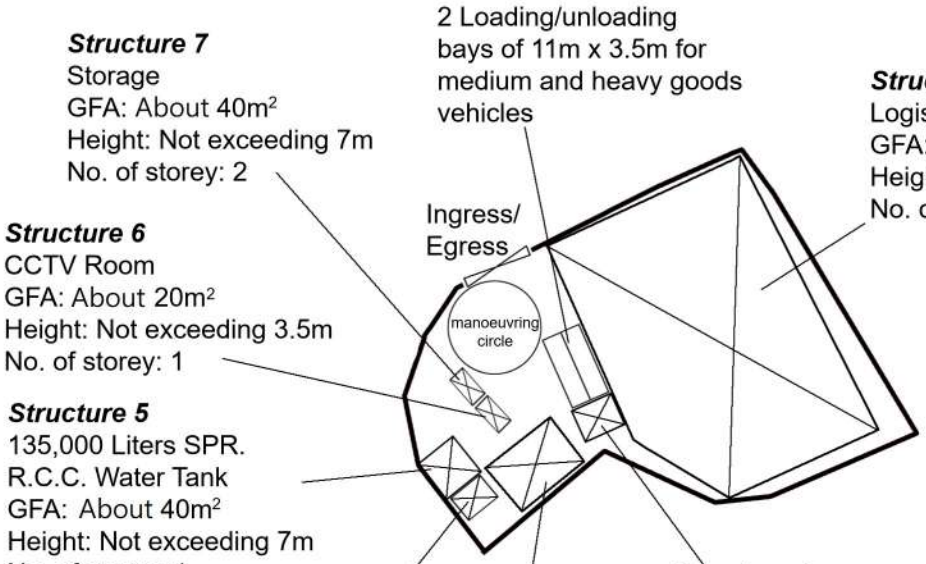

Structure 7
Storage
GFA: About 40m²
Height: Not exceeding 7m
No. of storey: 2

Structure 6
CCTV Room
GFA: About 20m²
Height: Not exceeding 3.5m
No. of storey: 1

Structure 5
135,000 Liters SPR.
R.C.C. Water Tank
GFA: About 40m²
Height: Not exceeding 7m
No. of storey: 1

Structure 4
SPR. & F.S. Pump Room
GFA: About 20m²
Height: Not exceeding 5m
No. of storey: 1

Structure 1
Logistic Centre
GFA: About 1,400m²
Height: Not exceeding 12m
No. of storey: 1

Structure 2
Loading/unloading Platform
GFA: About 40m²
Height: Not exceeding 8.5m
No. of storey: 1

Structure 3
Site Office
GFA: About 220m²
Height: Not exceeding 8.5m
No. of storey: 2

Project 項目名稱:

Renewal of Planning Approval for Temporary Logistics Centre Period of 3 Years at Lots 95 S.A(Part), 95 R.P(Part), 97(Part) in D.D. 125, Ha Tsuen, Yuen Long

Drawing Title 圖紙標題:

Layout Plan

AGA 全堅 全堅土地規劃


Drawing No. 圖號:

Remarks 備註:

Scale 比例:

N

Tree	Approximate Height	Spacing
Existing Ficus Microcarpa (Chinese Banyan) to be preserved	About 3m to 5m	About 3m to 4m

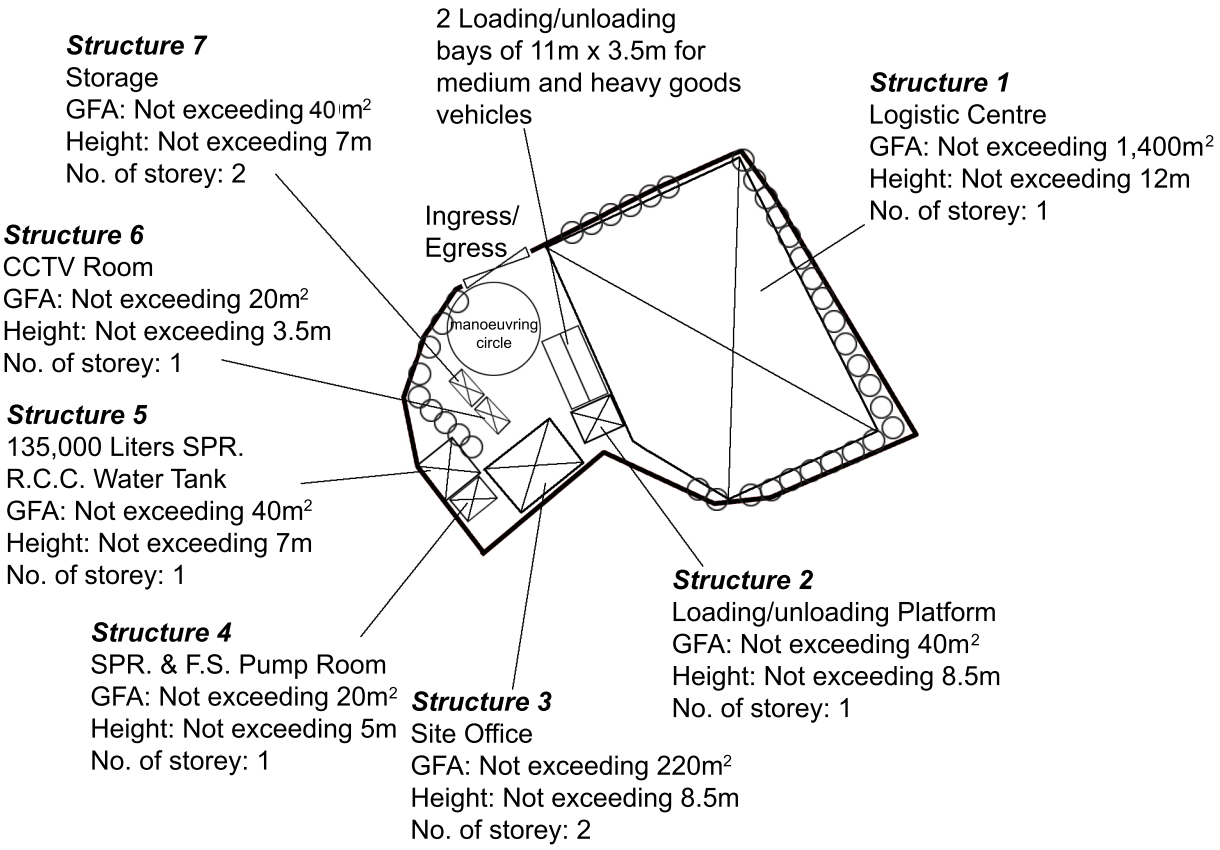

Project 項目名稱:

Renewal of Planning Approval for Temporary Logistics Centre Period of 3 Years at Lots 95 S.A(Part), 95 R.P(Part), 97(Part) in D.D. 125, Ha Tsuen, Yuen Long

Drawing Title 圖紙標題:

Existing Landscape and Tree Preservation Plan

全堅土地規劃

Drawing No. 圖號:

Remarks 備註:

Scale 比例: