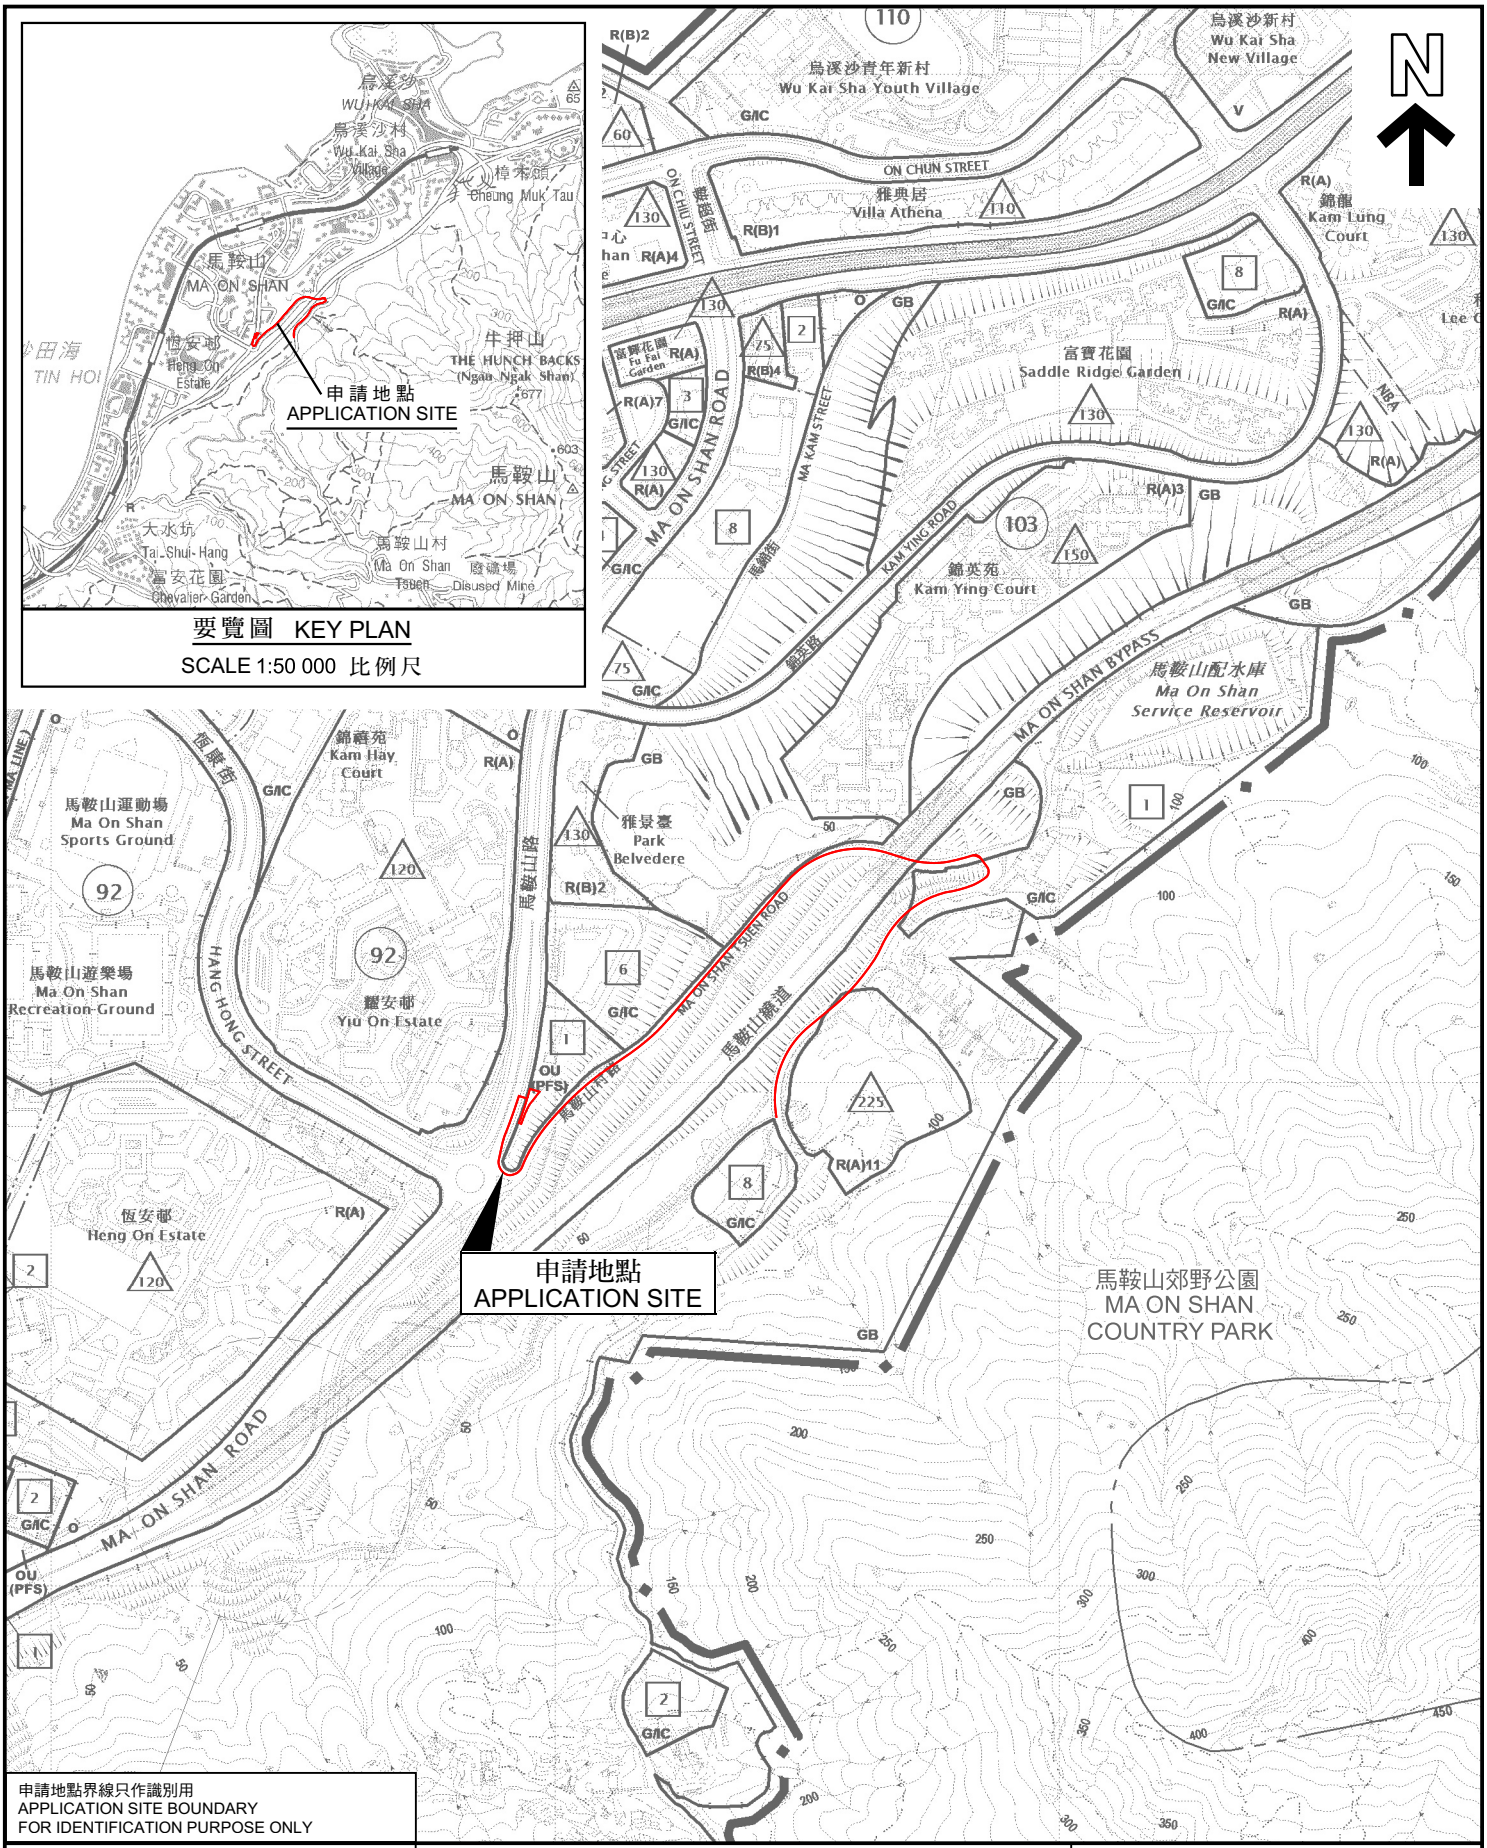


要覽圖 KEY PLAN

SCALE 1:50 000 比例尺

申請地點界線只作識別用
APPLICATION SITE BOUNDARY
FOR IDENTIFICATION PURPOSE ONLY

位置圖 LOCATION PLAN

擬議私人發展計劃的公用設施裝置(水泵房及相關供水管道)及相關挖土及填土工程
馬鞍山馬鞍山路及馬鞍山村路丈量約份第169約及第198約的政府土地
PROPOSED UTILITY INSTALLATION FOR PRIVATE PROJECT
(WATER PUMPING STATION AND ASSOCIATED WATER MAINS)
WITH ASSOCIATED EXCAVATION AND FILLING OF LAND
GOVERNMENT LAND IN D.D. 169 AND D.D. 198,
MA ON SHAN ROAD AND MA ON SHAN TSUEN ROAD, MA ON SHAN

SCALE 1 : 7 500 比例尺

米 METRES 100 0 100 200 300 米 METRES

本摘要圖於2026年10月26日擬備，
所根據的資料為於2024年5月14日
核准的分區計劃大綱圖編號S/MOS/28
EXTRACT PLAN PREPARED ON 26.10.2026
BASED ON OUTLINE ZONING PLAN No.
S/MOS/28 APPROVED ON 14.5.2024

規劃署
Planning Department

參考編號
REFERENCE No.
A/MOS/133

圖 PLAN
A-1