□Urgent □Return receipt □Expand Group □Restricted □Prevent Copy

Adrian Tsz Hin TAM/PLAND

寄件者: Thomas Wan <[redacted]>
寄件日期: 2026年07月09日星期四 16:59
收件者: Adrian Tsz Hin TAM/PLAND
主旨: Revised Drawings for Application A/NE-MUP/236
附件: land filling plan ver.3.pdf; layout plan ver.6.pdf

類別: Internet Email

Dear Tam Sir,

Please find attached the revised plan drawings for Application No. A/NE-MUP/236 for your review.

Should you have any questions or require further amendments, please do not hesitate to contact me.

Regards,
Thomas Wan

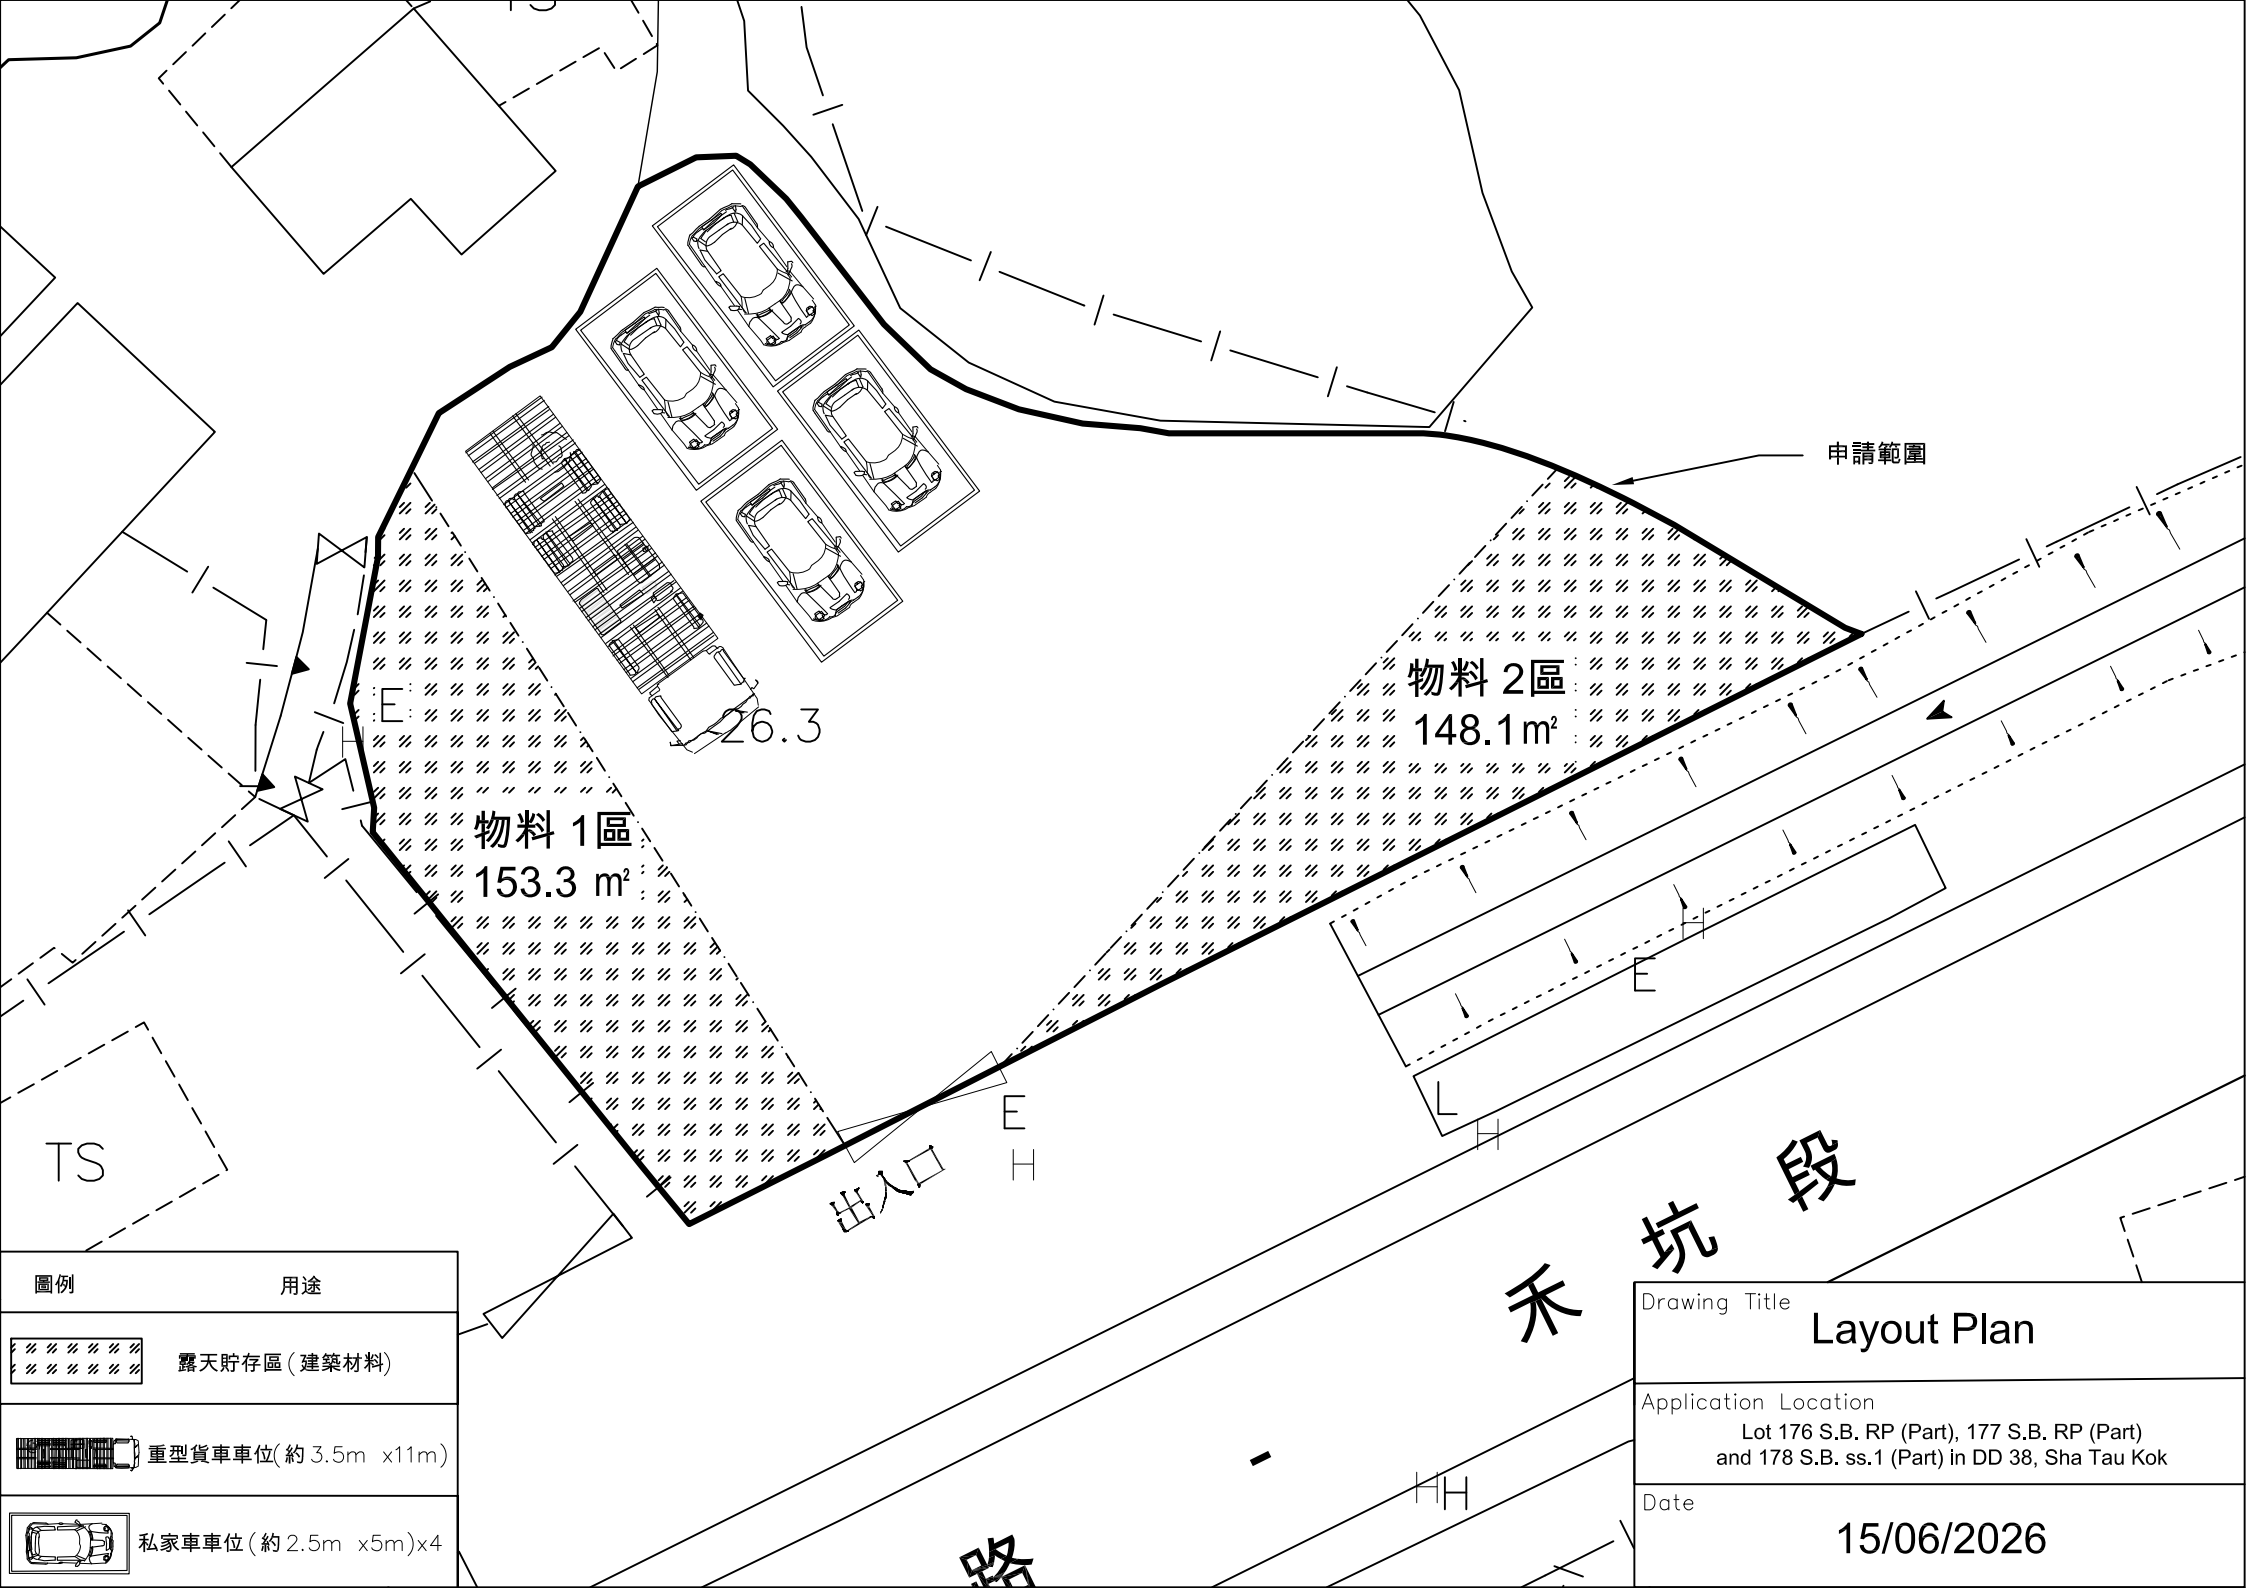
申請範圍
物料 1區
153.3 ㎡
物料 2區
148.1㎡
26.3
出入口
TS
禾坑段
路
圖例
用途
露天貯存區(建築材料)
重型貨車車位(約 3.5m x11m)
私家車車位(約 2.5m x5m)x4
Drawing Title
Layout Plan
Application Location
Lot 176 S.B. RP (Part), 177 S.B. RP (Part)
and 178 S.B. ss.1 (Part) in DD 38, Sha Tau Kok
Date
15/06/2026

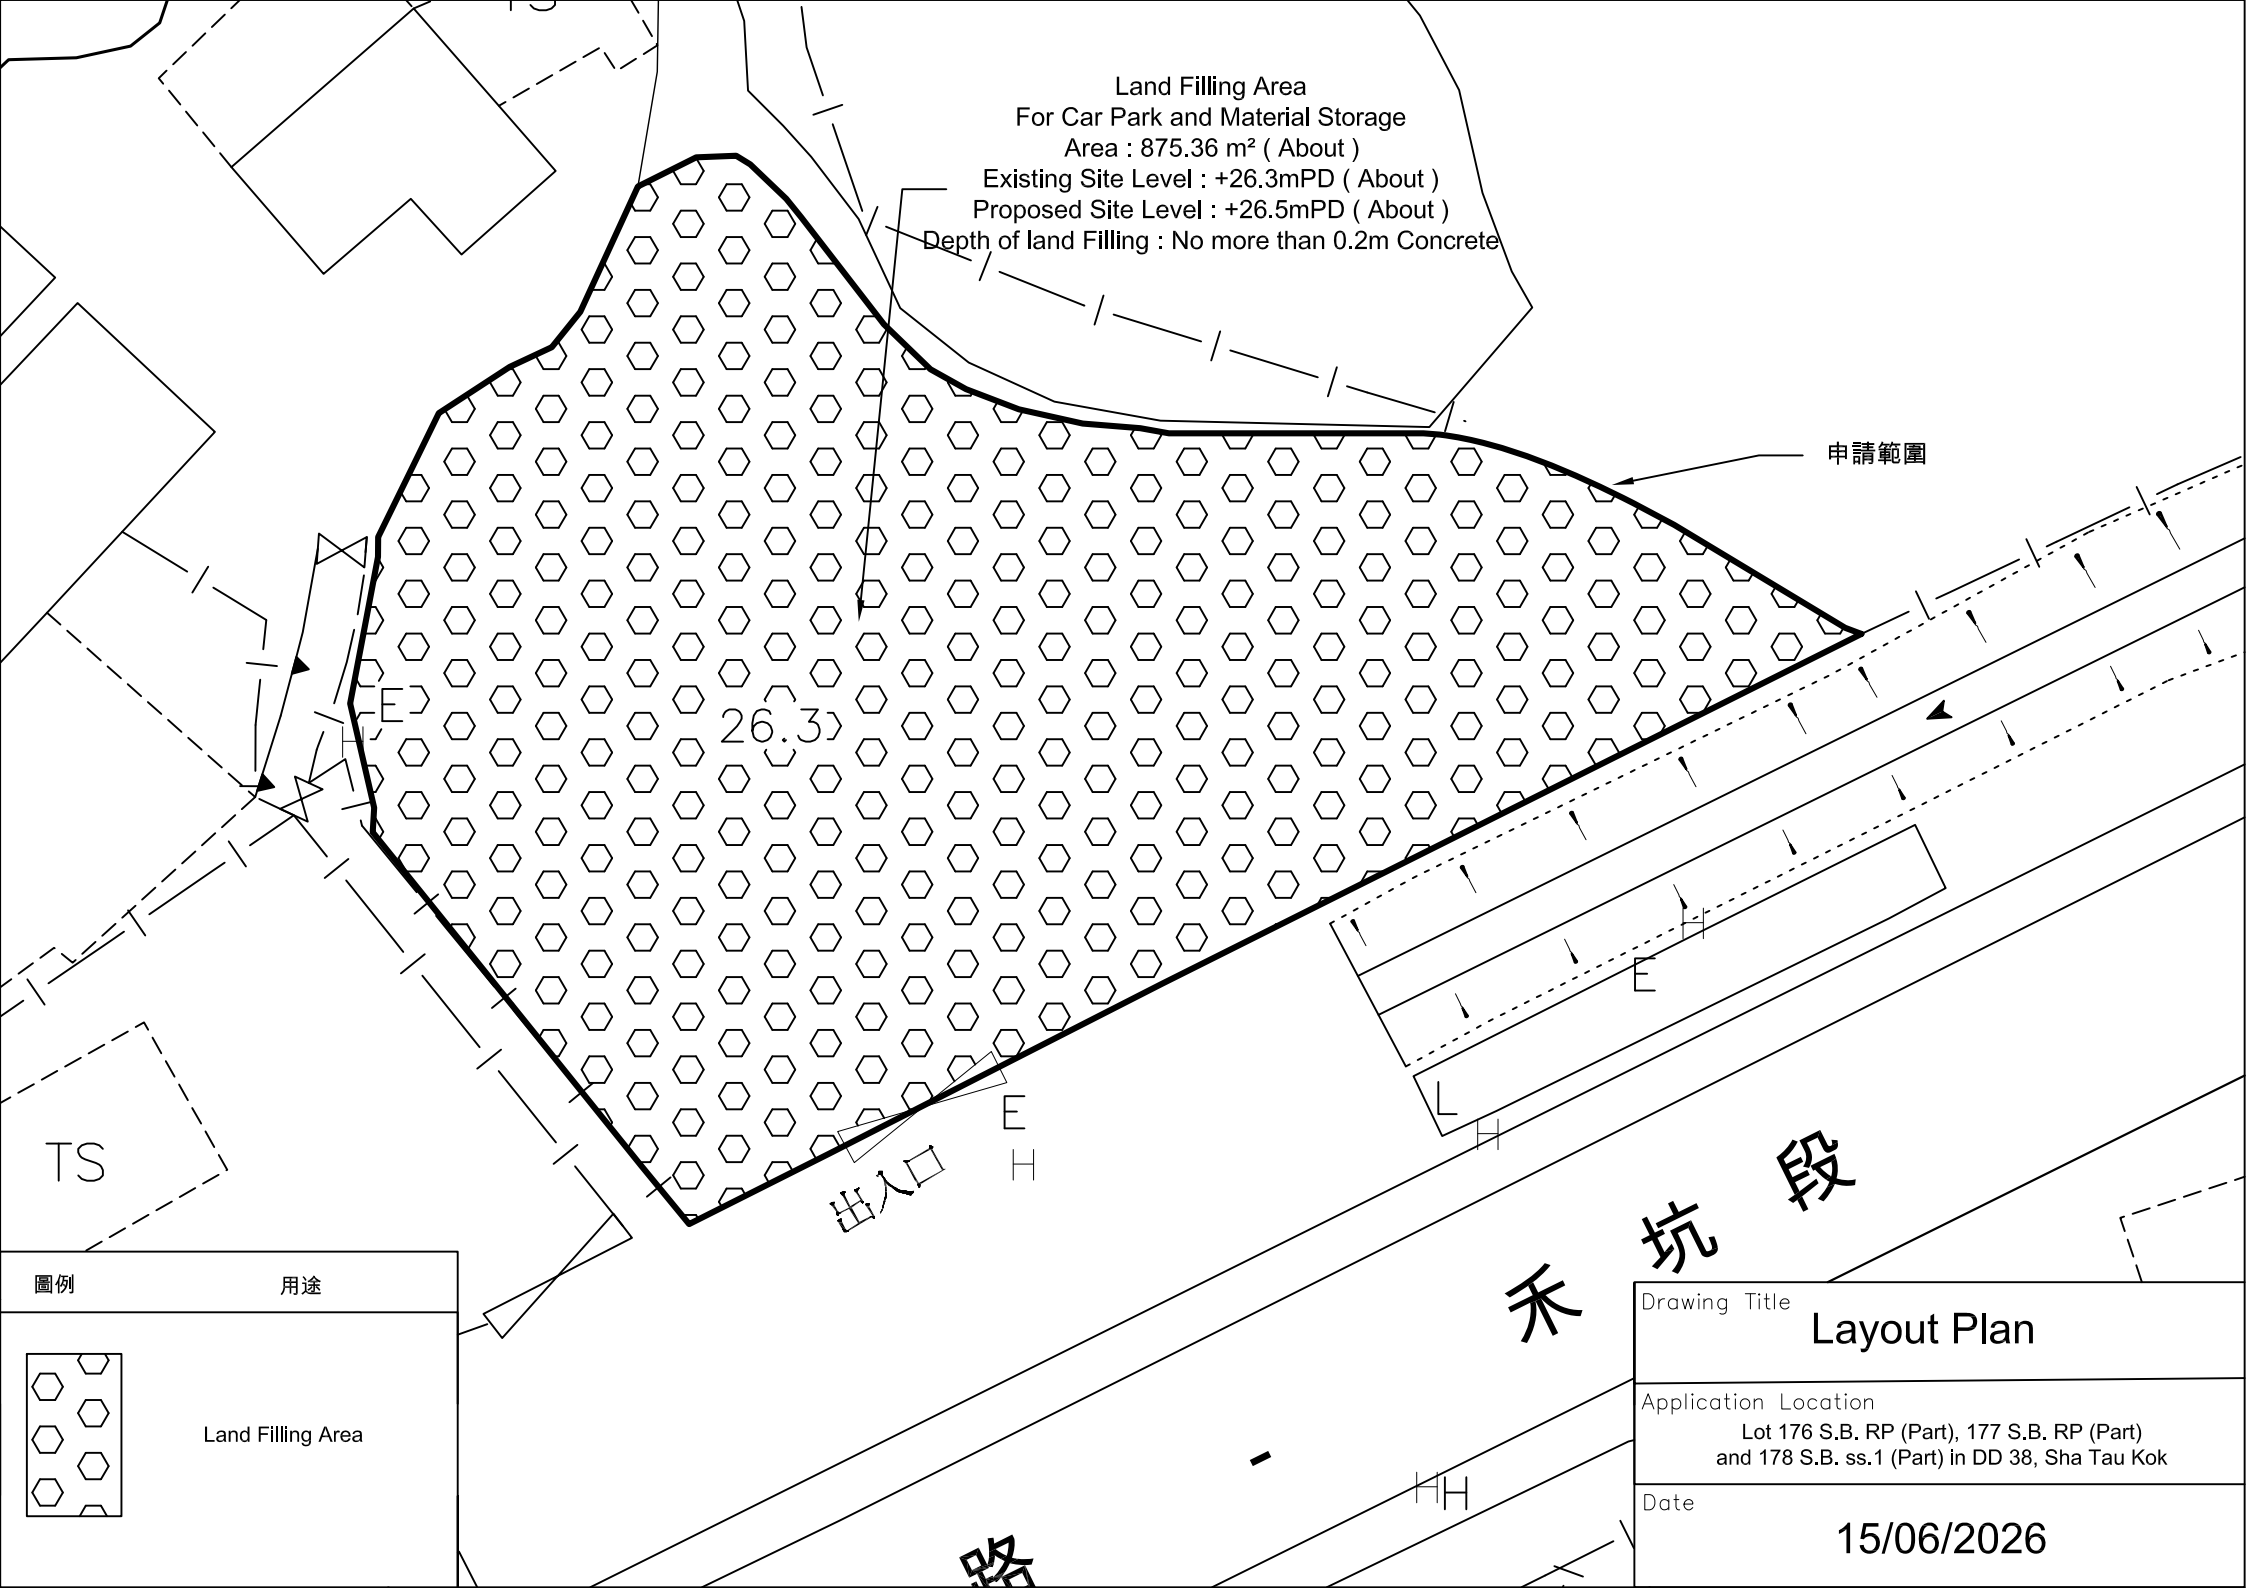
Land Filling Area
For Car Park and Material Storage
Area : 875.36 m² (About)
Existing Site Level : +26.3mPD (About)
Proposed Site Level : +26.5mPD (About)
Depth of land Filling : No more than 0.2m Concrete
申請範圍
26.3
出入口
TS
禾坑段
路
圖例
用途
Land Filling Area
Drawing Title
Layout Plan
Application Location
Lot 176 S.B. RP (Part), 177 S.B. RP (Part)
and 178 S.B. ss.1 (Part) in DD 38, Sha Tau Kok
Date
15/06/2026