


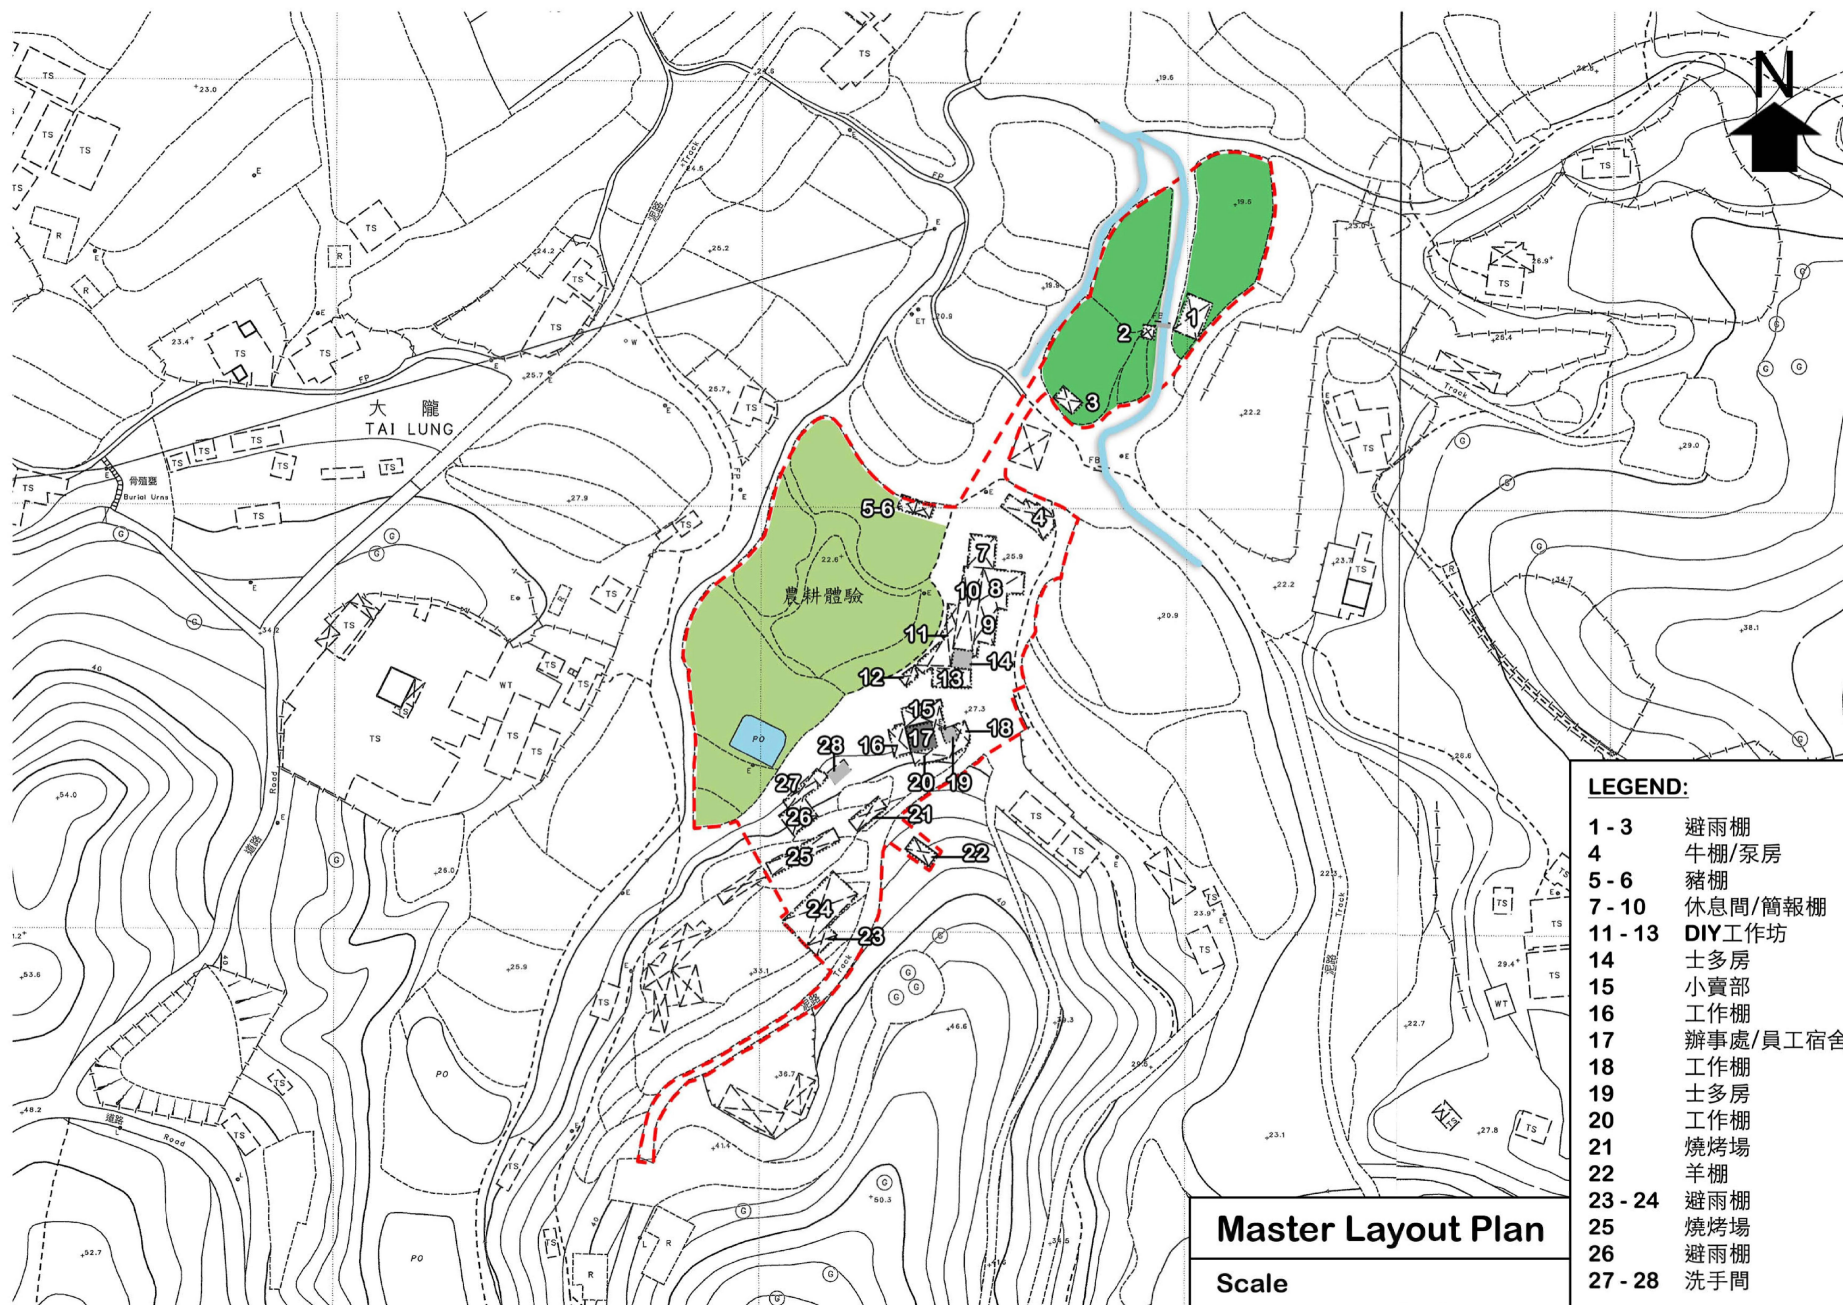

參考編號
REFERENCE No. A/NE-PK/206


繪圖 DRAWING A-1

(來源：申請人建議書)
(SOURCE: APPLICANT'S SUBMISSION PLAN)



要覽圖 KEY PLAN

SCALE 1 : 50 000 比例尺

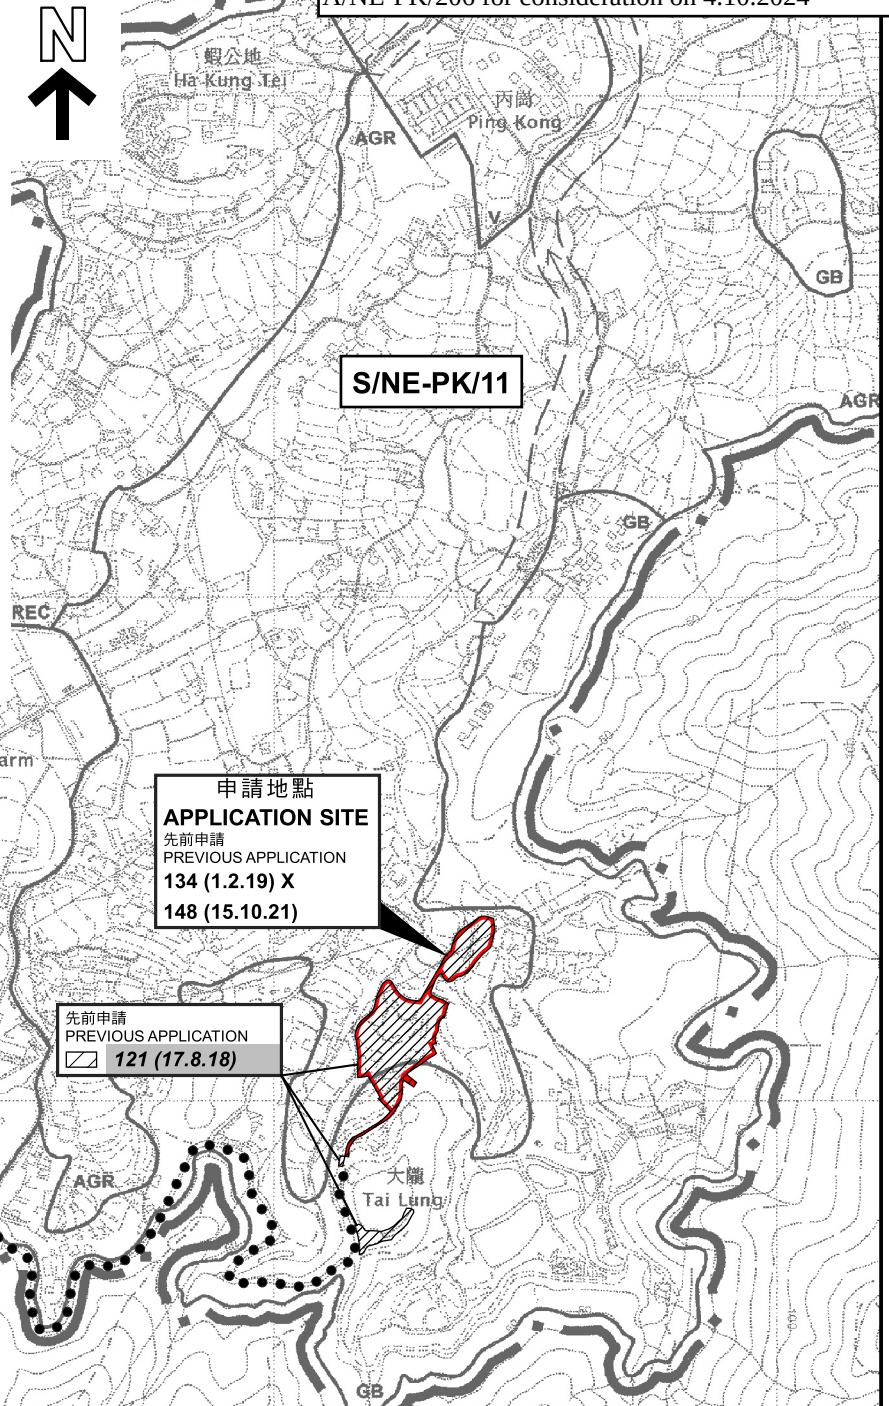

先前申請
PREVIOUS APPLICATION
121 (17.8.18)

S/NE-PK/11沒有覆蓋的範圍
AREA NOT COVERED BY
S/NE-PK/11

圖例 LEGEND

- 139 (7.11.97) 獲批准的申請 APPROVED APPLICATION
- 368 (14.9.01) 被拒絕的申請 REJECTED APPLICATION
- 139 (7.11.97) X 已撤銷的申請 REVOKED APPLICATION
- 139 (7.11.97) X 已撤銷 REVOKED
- 會議日期 DATE OF MEETING
- 申請編號 APPLICATION NUMBER

界線只作識別用
BOUNDARY FOR IDENTIFICATION
PURPOSE ONLY

位置圖 LOCATION PLAN

臨時康體文娛場所（休閒農場及附設燒烤場）的規劃許可續期（為期3年）
新界上水丙崗丈量約份第91約地段第2120號、
第2122號A分段及第2122號B分段和毗連政府土地
RENEWAL OF PLANNING APPROVAL FOR
TEMPORARY PLACE OF RECREATION, SPORTS OR CULTURE
(HOBBY FARM AND ANCILLARY BARBECUE SITE) FOR A PERIOD OF 3 YEARS
LOTS 2120, 2122 S.A. AND 2122 S.B IN D.D. 91 AND ADJOINING GOVERNMENT LAND,
PING KONG, SHEUNG SHUI, NEW TERRITORIES

米 100 0 100 200 300 米
METRES

本摘要圖於2024年10月2日擬備，
所根據的資料為於2006年10月17日
核准的分區計劃大綱圖編號S/NE-PK/11
EXTRACT PLAN PREPARED ON 2.10.2024
BASED ON OUTLINE ZONING PLAN
No. S/NE-PK/11 APPROVED ON 17.10.2006


規劃署
PLANNING
DEPARTMENT



參考編號
REFERENCE No.
A/NE-PK/206

圖 PLAN
A-1



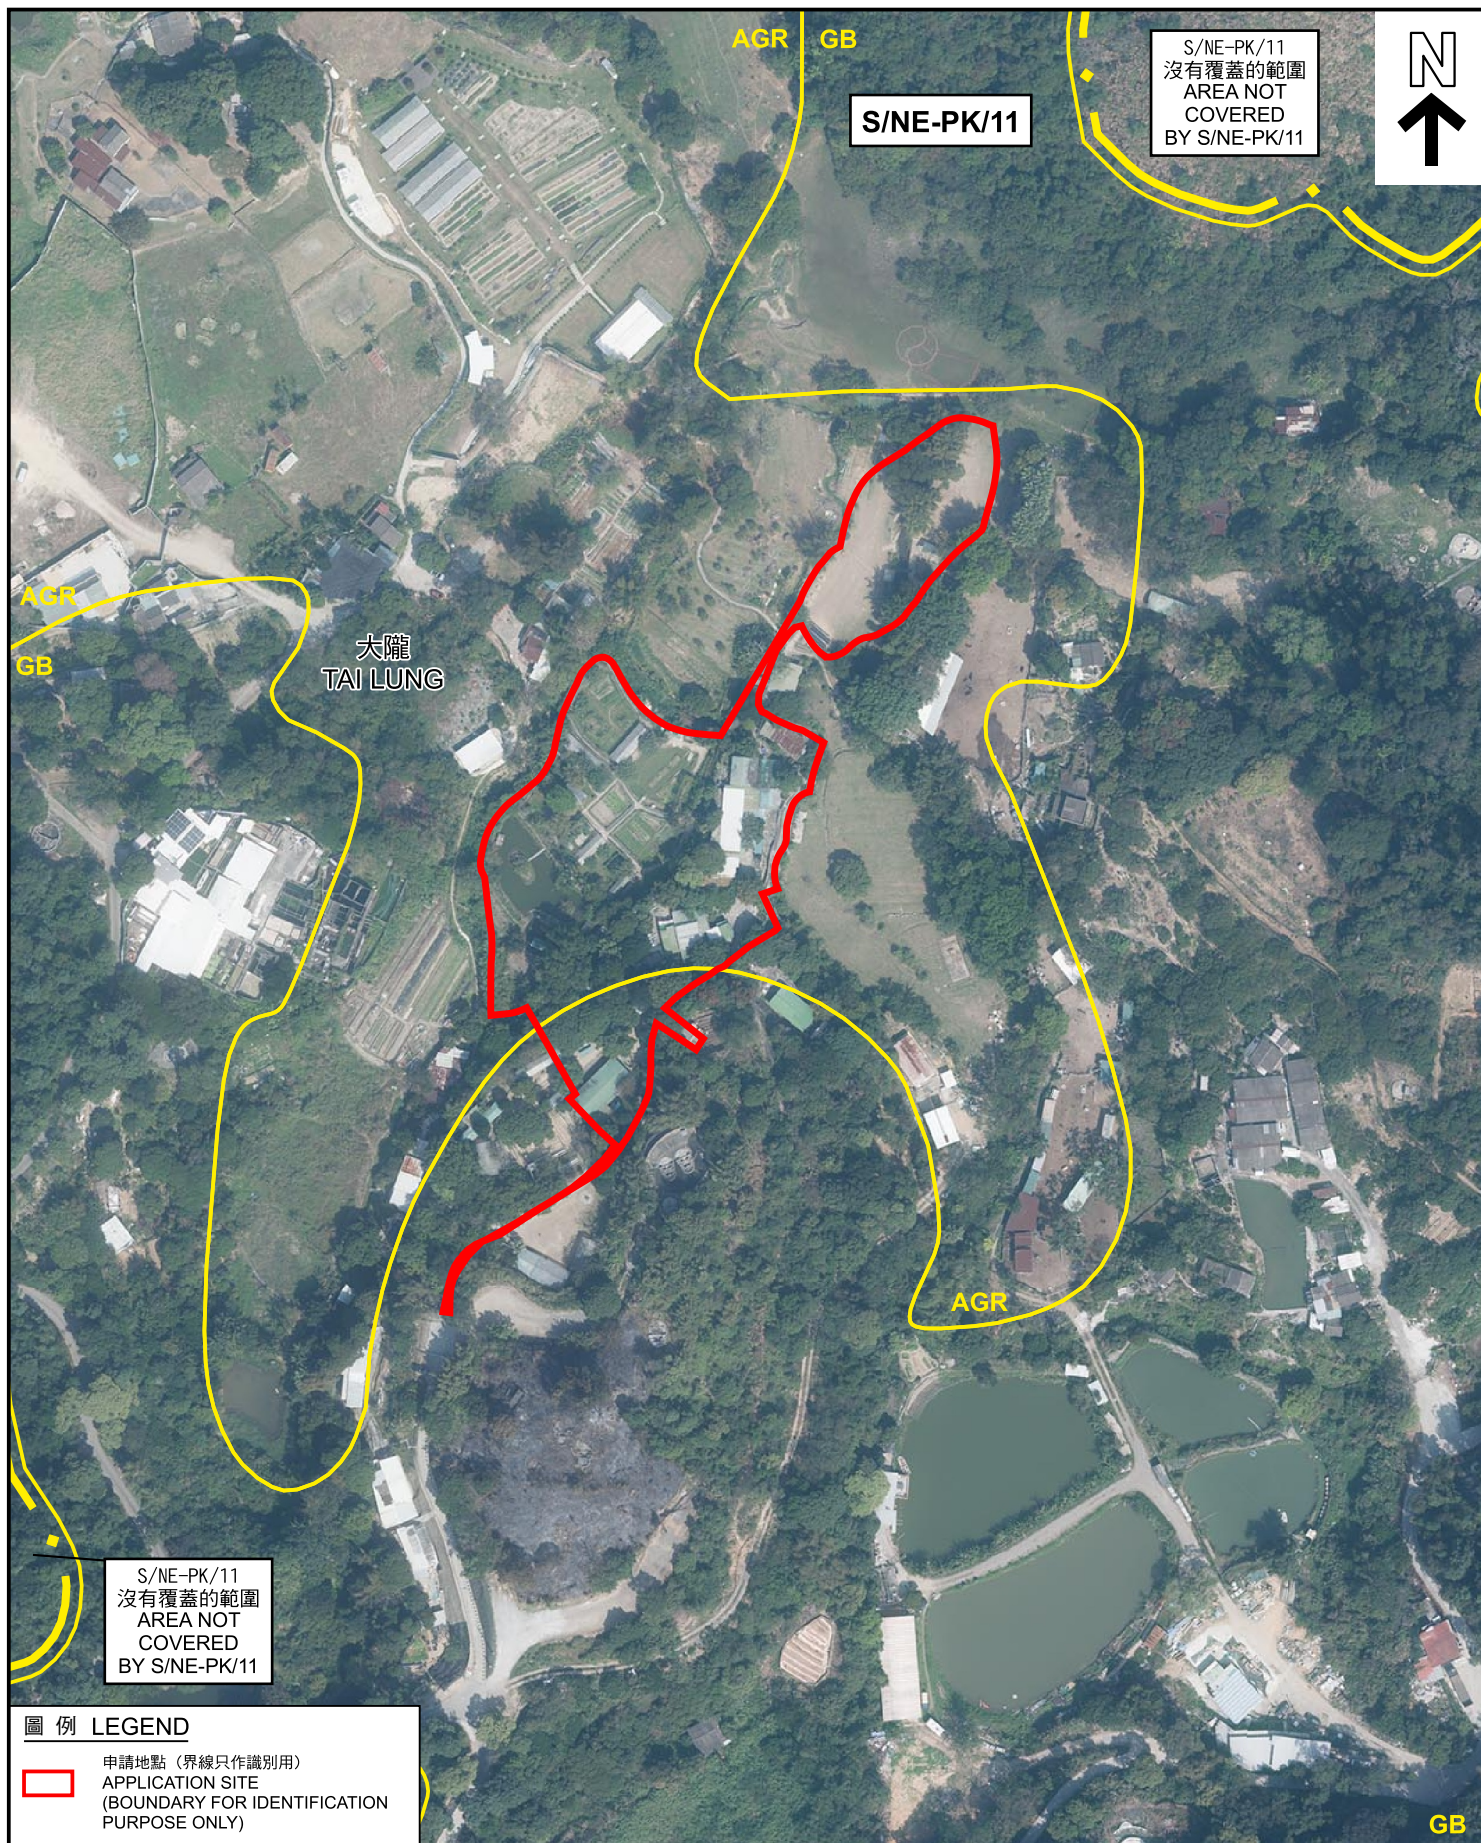

航攝照片 AERIAL PHOTO

本摘要圖於2024年9月19日擬備，
所根據的資料為地政總署
於2023年2月23日拍得的航攝照片
編號E185418C

EXTRACT PLAN PREPARED ON 19.9.2024
BASED ON AERIAL PHOTO No. E185418C
TAKEN ON 23.2.2023 BY
LANDS DEPARTMENT

臨時康體文娛場所 (休閒農場及附設燒烤場) 的規劃許可續期 (為期3年)
新界上水丙崗丈量約份第91約地段第2120號、
第2122號A分段及第2122號B分段和毗連政府土地
RENEWAL OF PLANNING APPROVAL FOR
TEMPORARY PLACE OF RECREATION, SPORTS OR CULTURE
(HOBBY FARM AND ANCILLARY BARBECUE SITE) FOR A PERIOD OF 3 YEARS
LOTS 2120, 2122 S.A AND 2122 S.B IN D.D. 91 AND ADJOINING GOVERNMENT LAND,
PING KONG, SHEUNG SHUI, NEW TERRITORIES

規劃署
PLANNING
DEPARTMENT



參考編號
REFERENCE No.
A/NE-PK/206

圖 PLAN
A-3

1

申請地點
APPLICATION SITE



2

申請地點
APPLICATION SITE



3

申請地點
APPLICATION SITE



申請地點界線只作識別用
APPLICATION SITE BOUNDARY FOR IDENTIFICATION PURPOSE ONLY

實地照片 SITE PHOTOS

臨時康體文娛場所（休閒農場及附設燒烤場）的規劃許可續期（為期3年）
新界上水丙崗丈量約份第91約地段第2120號、
第2122號A分段及第2122號B分段和毗連政府土地
RENEWAL OF PLANNING APPROVAL FOR
TEMPORARY PLACE OF RECREATION, SPORTS OR CULTURE
(HOBBY FARM AND ANCILLARY BARBECUE SITE) FOR A PERIOD OF 3 YEARS
LOTS 2120, 2122 S.A. AND 2122 S.B IN D.D. 91 AND ADJOINING GOVERNMENT LAND,
PING KONG, SHEUNG SHUI, NEW TERRITORIES

規劃署
PLANNING
DEPARTMENT



參考編號
REFERENCE No.
A/NE-PK/206

圖 PLAN
A-4a

本摘要圖於2024年9月19日擬備，所根據的資料為攝於2024年8月21日的實地照片
PLAN PREPARED ON 19.9.2024 BASED ON SITE PHOTOS TAKEN ON 21.8.2024



實地照片 SITE PHOTOS

本摘要圖於2024年9月19日擬備，所根據的資料為攝於2024年8月21日的實地照片

PLAN PREPARED ON 19.9.2024 BASED ON SITE PHOTOS TAKEN ON 21.8.2024

臨時康體文娛場所（休閒農場及附設燒烤場）的規劃許可續期（為期3年）
新界上水丙崗丈量約份第91約地段第2120號、
第2122號A分段及第2122號B分段和毗連政府土地
RENEWAL OF PLANNING APPROVAL FOR
TEMPORARY PLACE OF RECREATION, SPORTS OR CULTURE
(HOBBY FARM AND ANCILLARY BARBECUE SITE) FOR A PERIOD OF 3 YEARS
LOTS 2120, 2122 S.A AND 2122 S.B IN D.D. 91 AND ADJOINING GOVERNMENT LAND,
PING KONG, SHEUNG SHUI, NEW TERRITORIES

規劃署
PLANNING
DEPARTMENT



參考編號
REFERENCE No.
A/NE-PK/206

圖 PLAN
A-4b