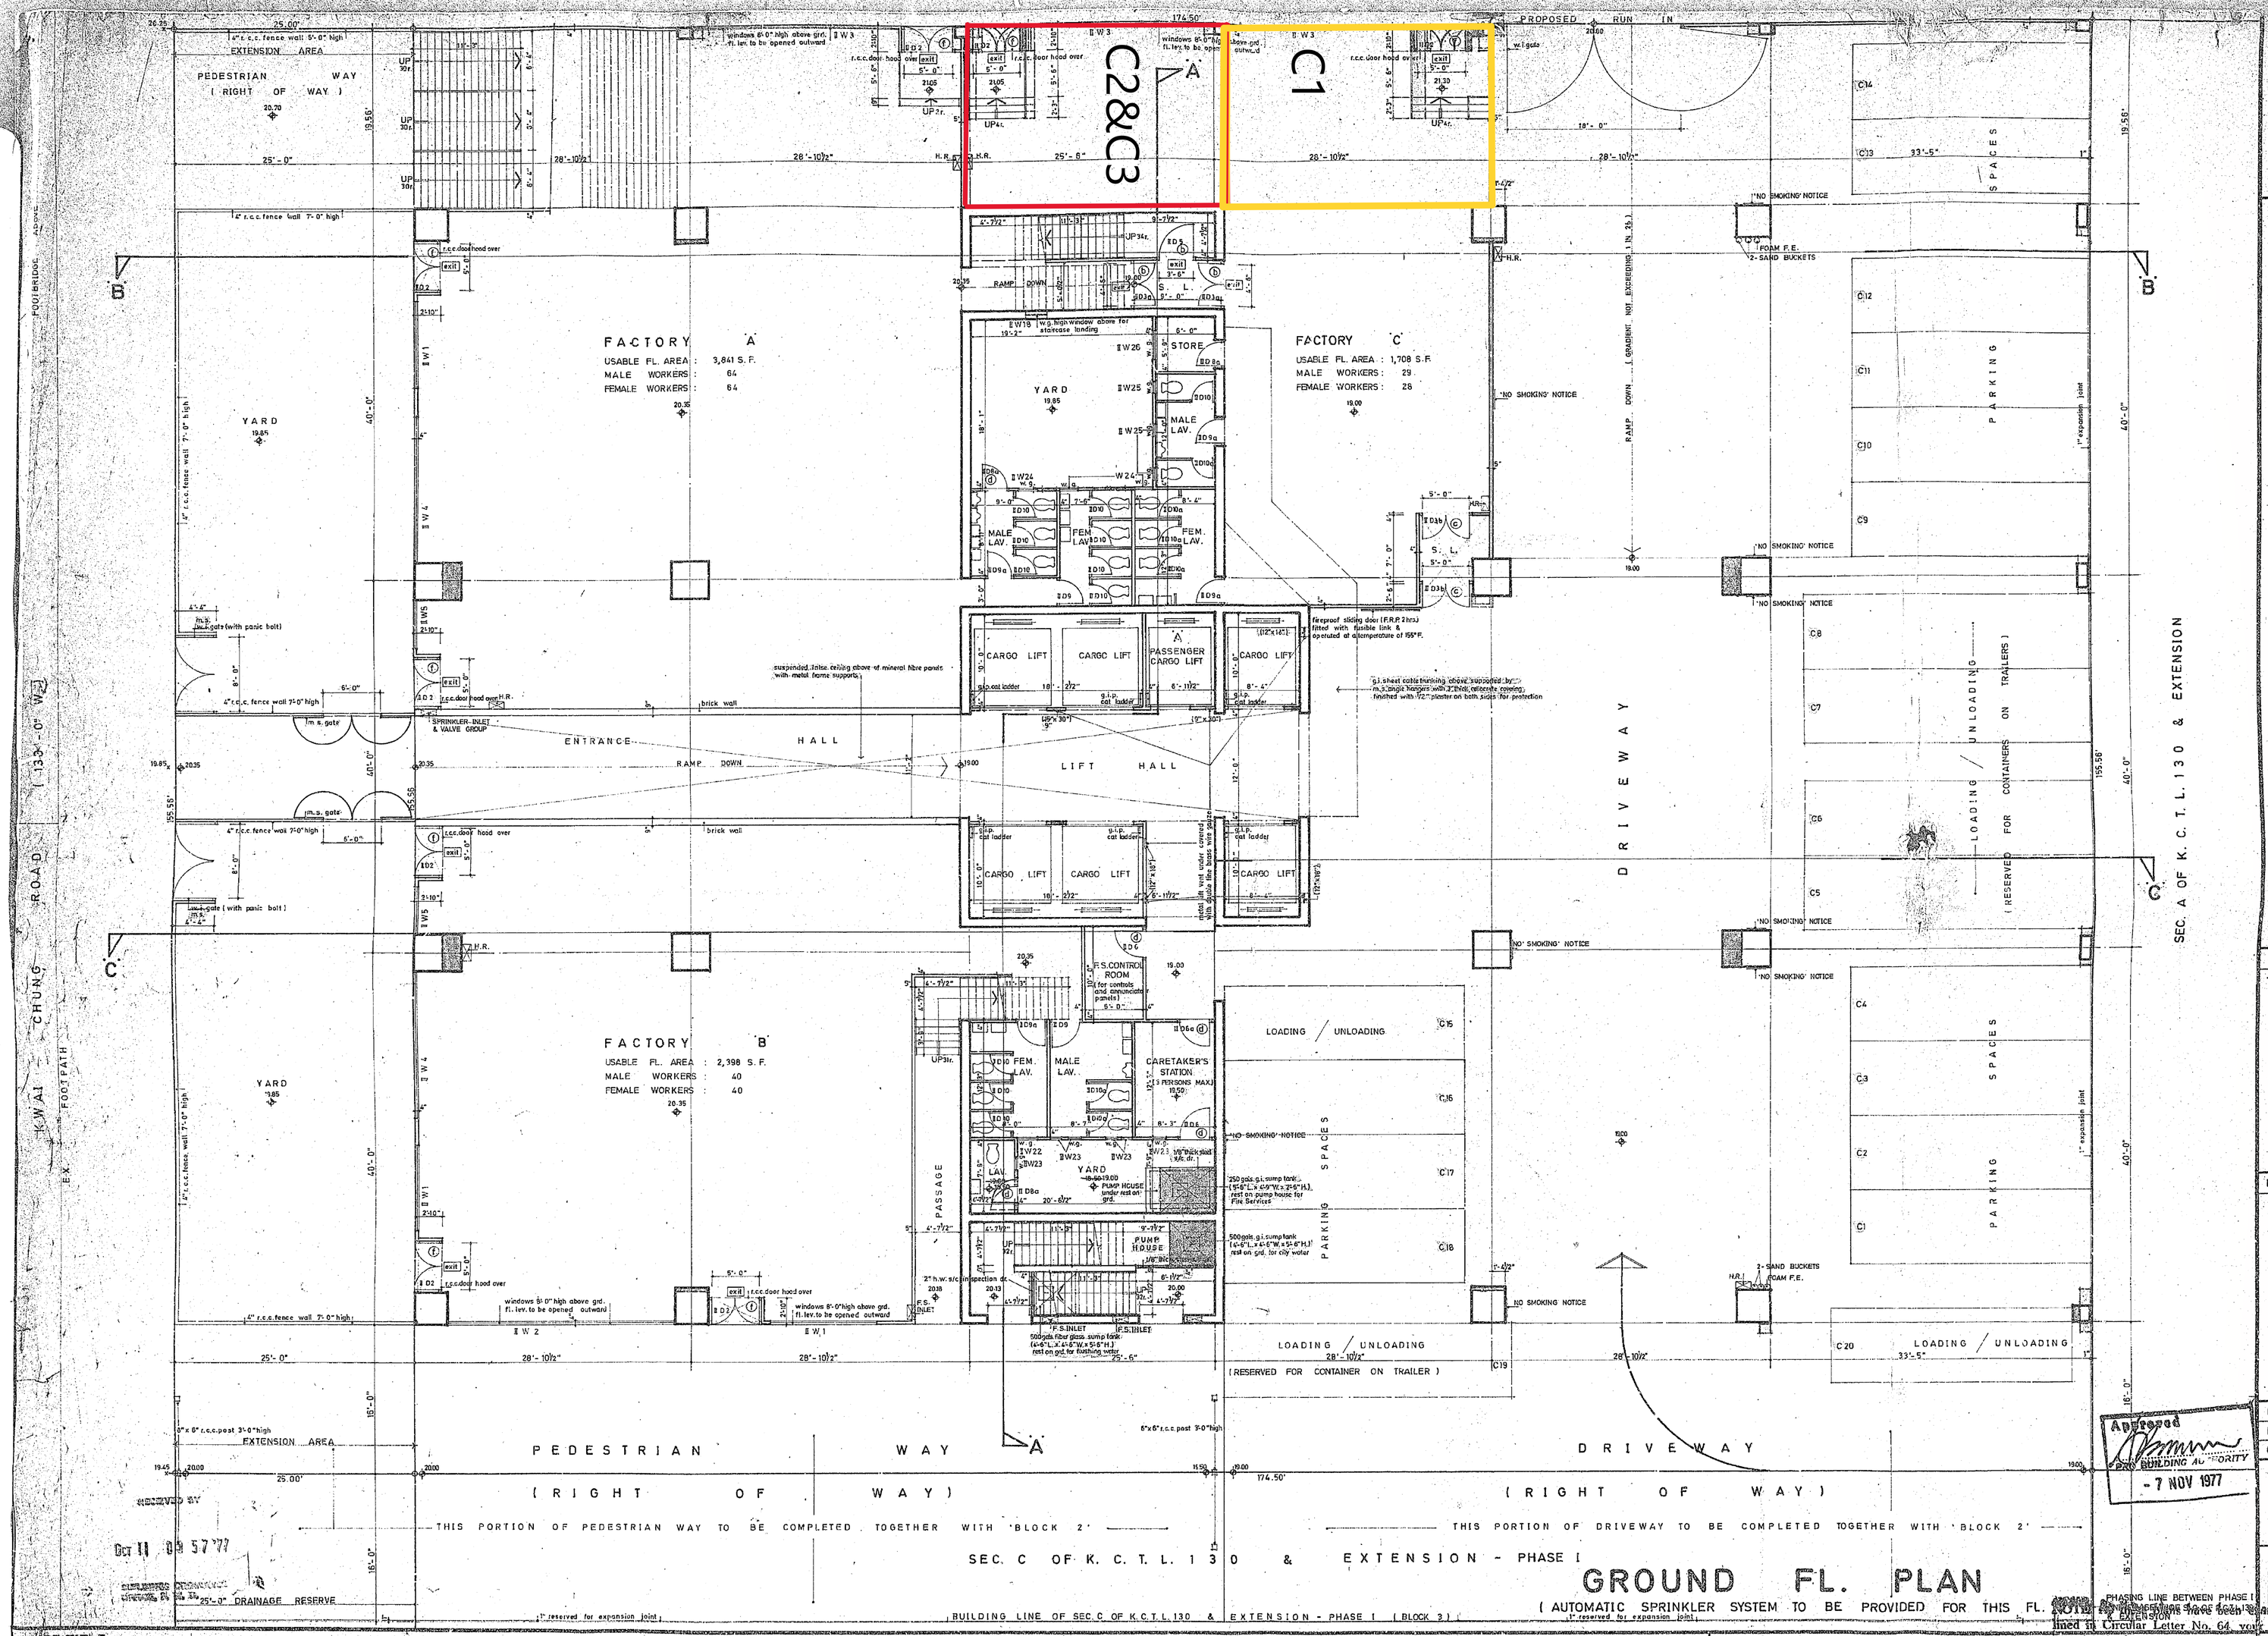

GROUND FL. PLAN

(AUTOMATIC SPRINKLER SYSTEM TO BE PROVIDED FOR THIS FL.)

NOTE: PHASING LINE BETWEEN PHASE I & PHASE II ON DRAWINGS HAVE BEEN EXAMINED ONLY AS OUTLINED IN CIRCULAR LETTER No. 64. YOUR PARTICULAR ATTENTION IS DRAWN TO SECTION 4 (3) OF THE BUILDINGS ORDINANCE REGARDING YOUR DUTY AS AUTHORISED PERSON AND TO SECTION 14 (2) (c) REGARDING POSSIBLE CONTRAVENTION OF ANY PROVISION OF THE BUILDINGS ORDINANCE.

REFERENCES:

File 76001
B.O.O. 2/9073/76 (I)
F.S.D. F.P.B. 8/10338

NOTES:

PARKING SPACE HEADROOMS :
- FOR PRIVATE CARS & LIGHT VANS TO BE 7'-6" MIN.
- FOR LORRIES TO BE 12'-6" MIN.
- FOR CONTAINERS ON TRAILERS TO BE 15'-6" MIN.

DOOR MARK INDICATION :
- (a) 2" hard wood self-closing door with illuminated exit sign over.
- (b) 2" hard wood self-closing door with w.g. upper panel & illuminated exit sign over.
- (c) 2" hard wood self-closing door with w.g. upper panel
- (d) 2" hard wood self-closing door.
- (e) 2" hard wood door with plain glass upper panel.
- (f) 2" hard wood door with panic bolt & illuminated exit sign over.
- (g) steel french door.

AMENDMENT NOTES
1. BLUE DOTTED LINES INDICATED APPROVED BUILDING WORKS TO BE REMOVED OR OMITTED.
2. THE WORKS IN COLOUR INDICATED NEW BUILDING WORKS.

AMENDED PLAN
DATE 10 OCT 1977

AMENDMENTS	SIGNATURE	DATE
NOS. 1 TO 10		

REVISIONS	SIGNATURE	DATE

DESIGNED
DRAWN
CHECKED
ARCHITECT/ENGINEER IN CHARGE

LO YUK SUI B.ARCH. (HK) M.R.A.I.
CHARTERED ARCHITECT-AUTHORIZED PERSON

Y. S. LO & ASSOCIATES
ARCHITECTS & ENGINEERS

BUILDING PLAN
SCALES: 6 FEET = 1 INCH
JOB NO.: 76001
DRG. NO.: 200040

JOB TITLE:
PROPOSED FLATTED FACTORY BUILDING ON SEC. B OF K.C.T. L.130 & EXT. KWAI CHUNG N.T.
(GOLDEN DRAGON INDUSTRIAL CENTRE - BLOCK 2)

GENERAL NOTES:
1. Do not scale drawings ; Figured dimensions are to be followed .
2. All dimensions are to be checked and verified on site .
3. All prints, notes, specifications and their copyright are the property of the Architects/Engineers .
4. This Drawing is not valid for construction or other purposes unless certified by the Architects/Engineers .