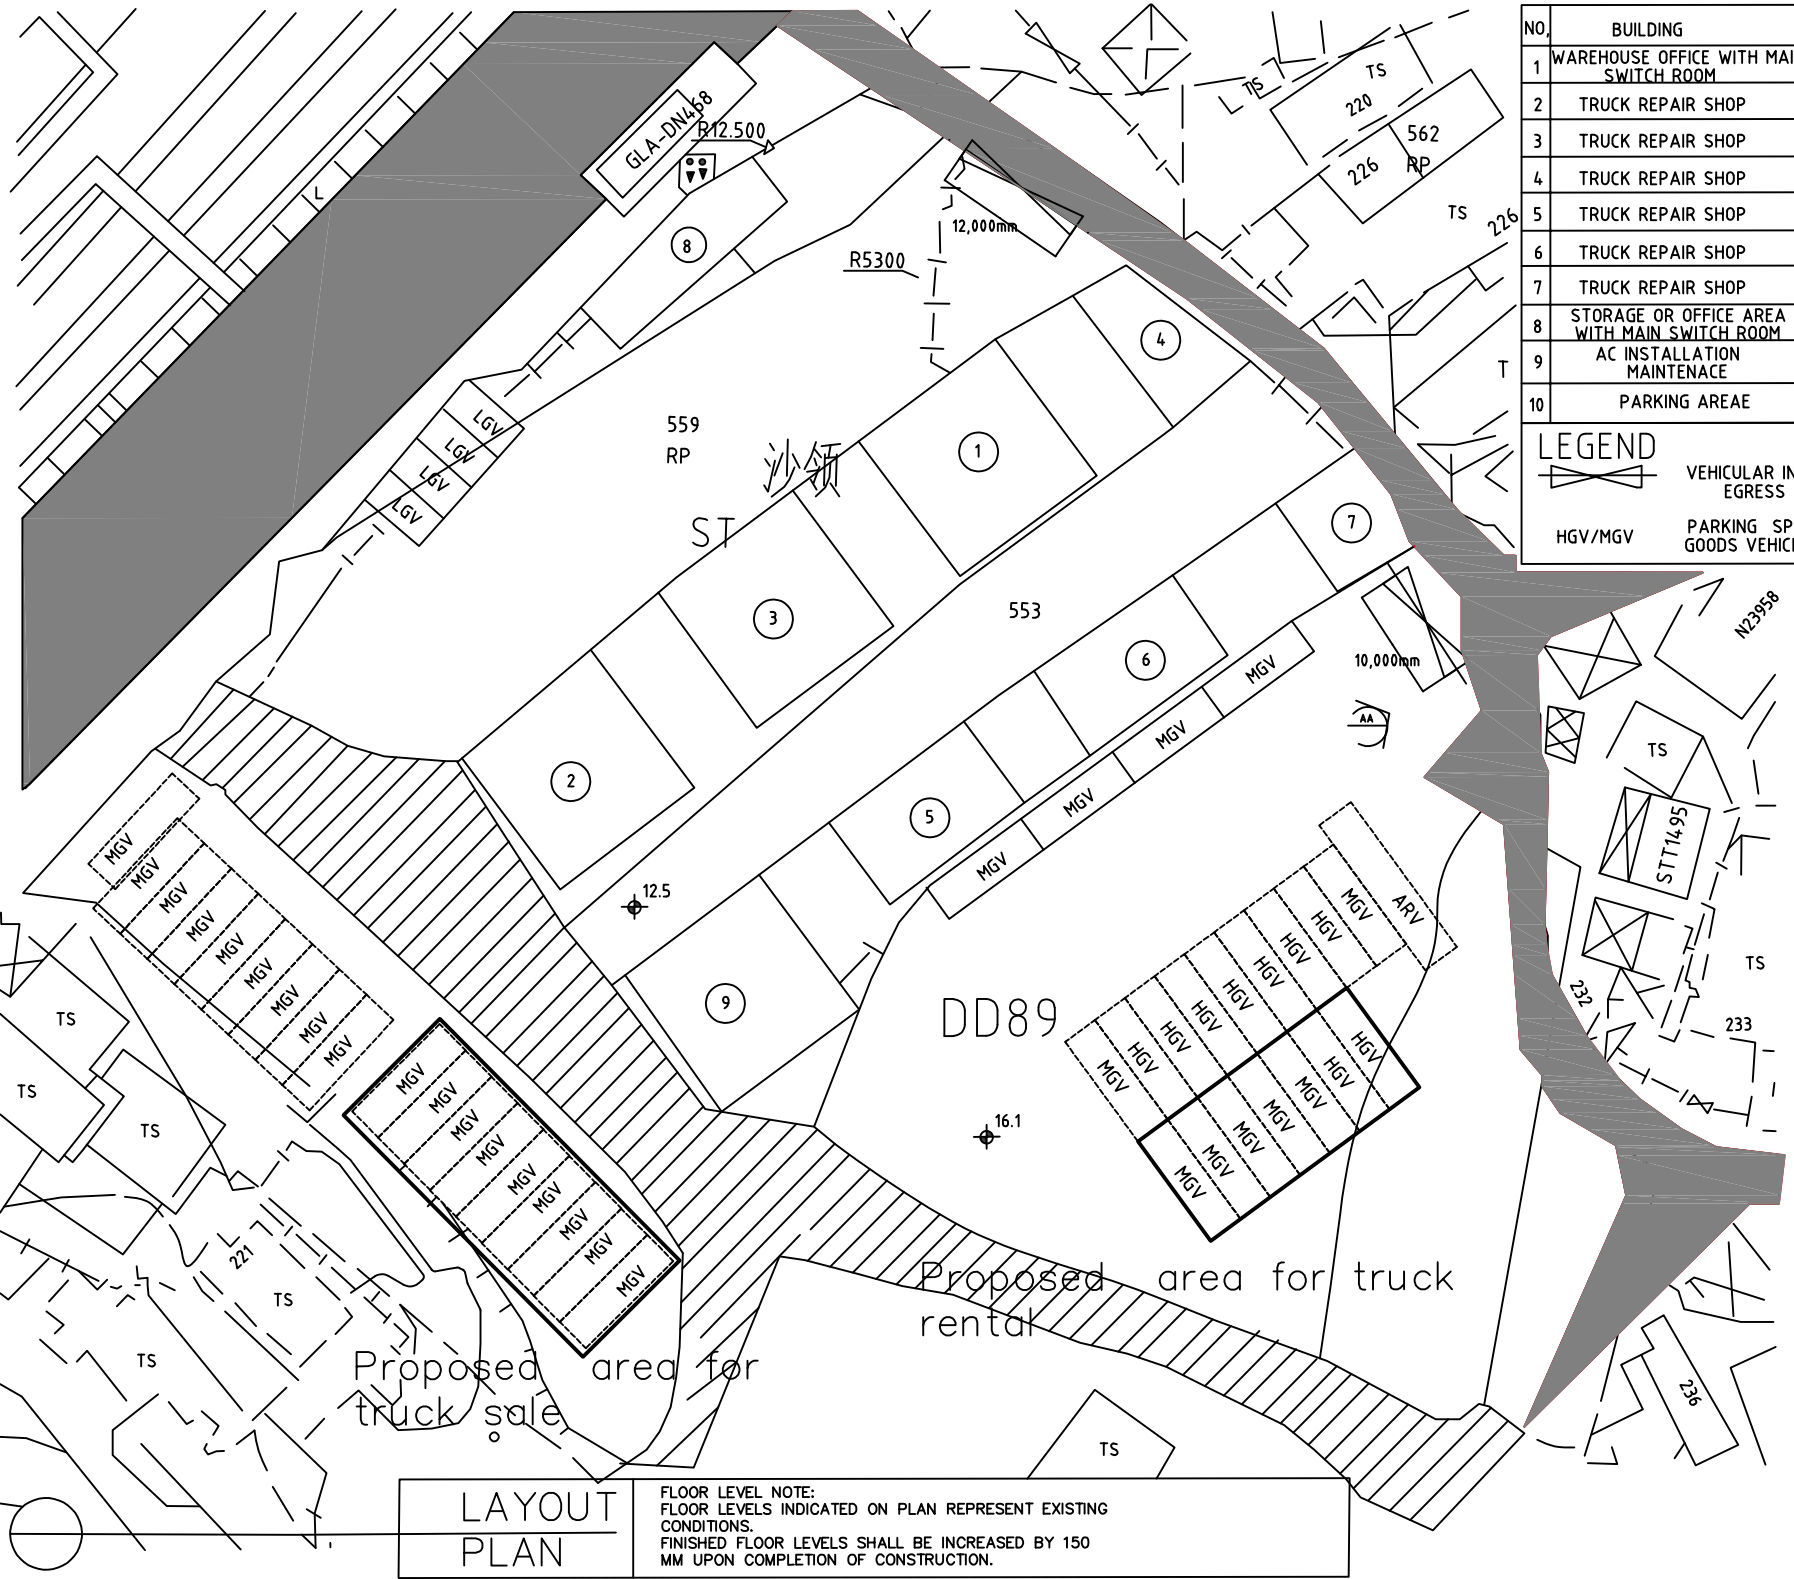

NO.	BUILDING	FLOOR AREA APPROX	COVER AREA APPROX	STOREYS	HEIGHT
1	WAREHOUSE OFFICE WITH MAIN SWITCH ROOM	443.06M²	221.53M²	2	9M
2	TRUCK REPAIR SHOP	228M²	228M²	1	9M
3	TRUCK REPAIR SHOP	228M²	228M²	1	9M
4	TRUCK REPAIR SHOP	114M²	114M²	1	9M
5	TRUCK REPAIR SHOP	168M²	168M²	1	9M
6	TRUCK REPAIR SHOP	168M²	168M²	1	9M
7	TRUCK REPAIR SHOP	84M²	84M²	1	9M
8	STORAGE OR OFFICE AREA WITH MAIN SWITCH ROOM	111.53M²	111.53M²	1	9M
9	AC INSTALLATION MAINTENACE	228M²	228M²	1	9M
10	PARKING AREAE	2756.62M²	ØM2	Ø	ØM

LEGEND

VEHICULAR INGRESS EGRESS

ARV — ARTICULATED CONTAINER VEHICLES (16M(L)x3.5M(W))

HGV/MGV — PARKING SPACE FORHEAVY GOODS VEHICLE(11M(L)X3.5M(W))

LAYOUT PLAN

FLOOR LEVEL NOTE:
FLOOR LEVELS INDICATED ON PLAN REPRESENT EXISTING CONDITIONS.
FINISHED FLOOR LEVELS SHALL BE INCREASED BY 150 MM UPON COMPLETION OF CONSTRUCTION.