



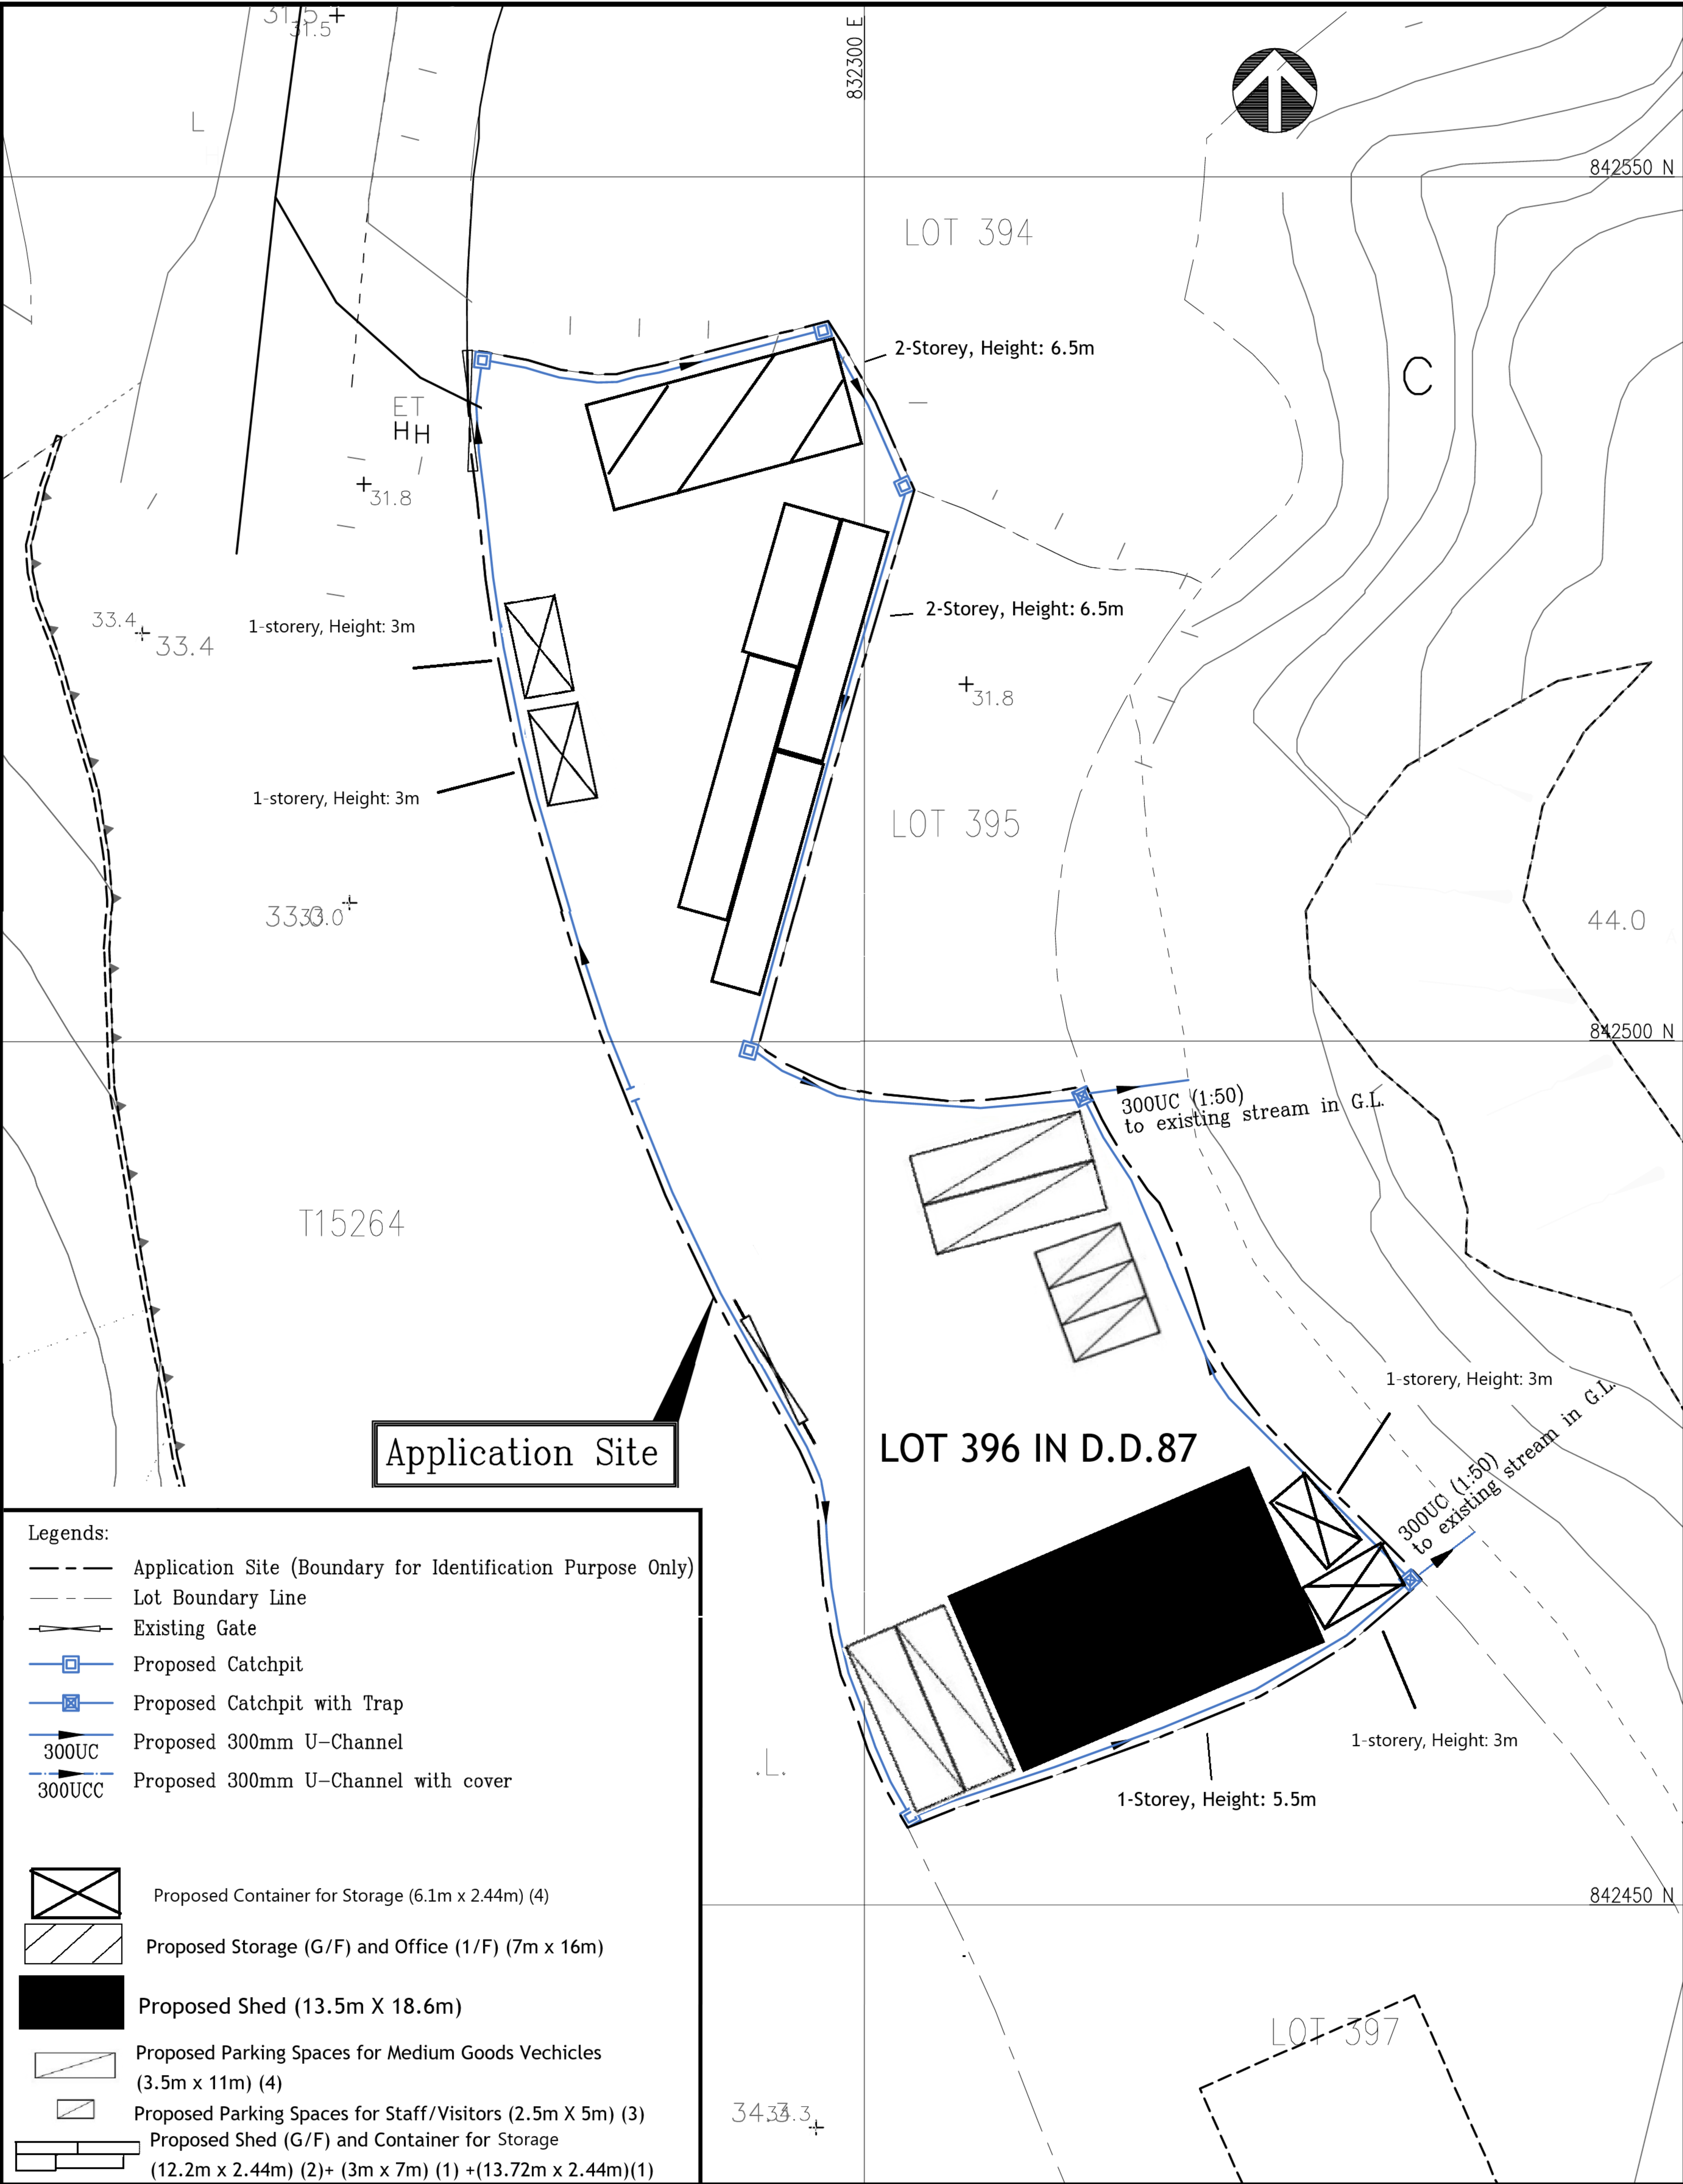

Project: Section 16 Planning Application for Temporary Open Storage with Ancillary Parking of Vehicle for a Period of 3 Years at Lot 396 in D.D.87, Hung Lung Hang, N.T.	Title: Layout Plan	Figure: 01 Scale: 1 :500 Date:	
---	-----------------------	--	--

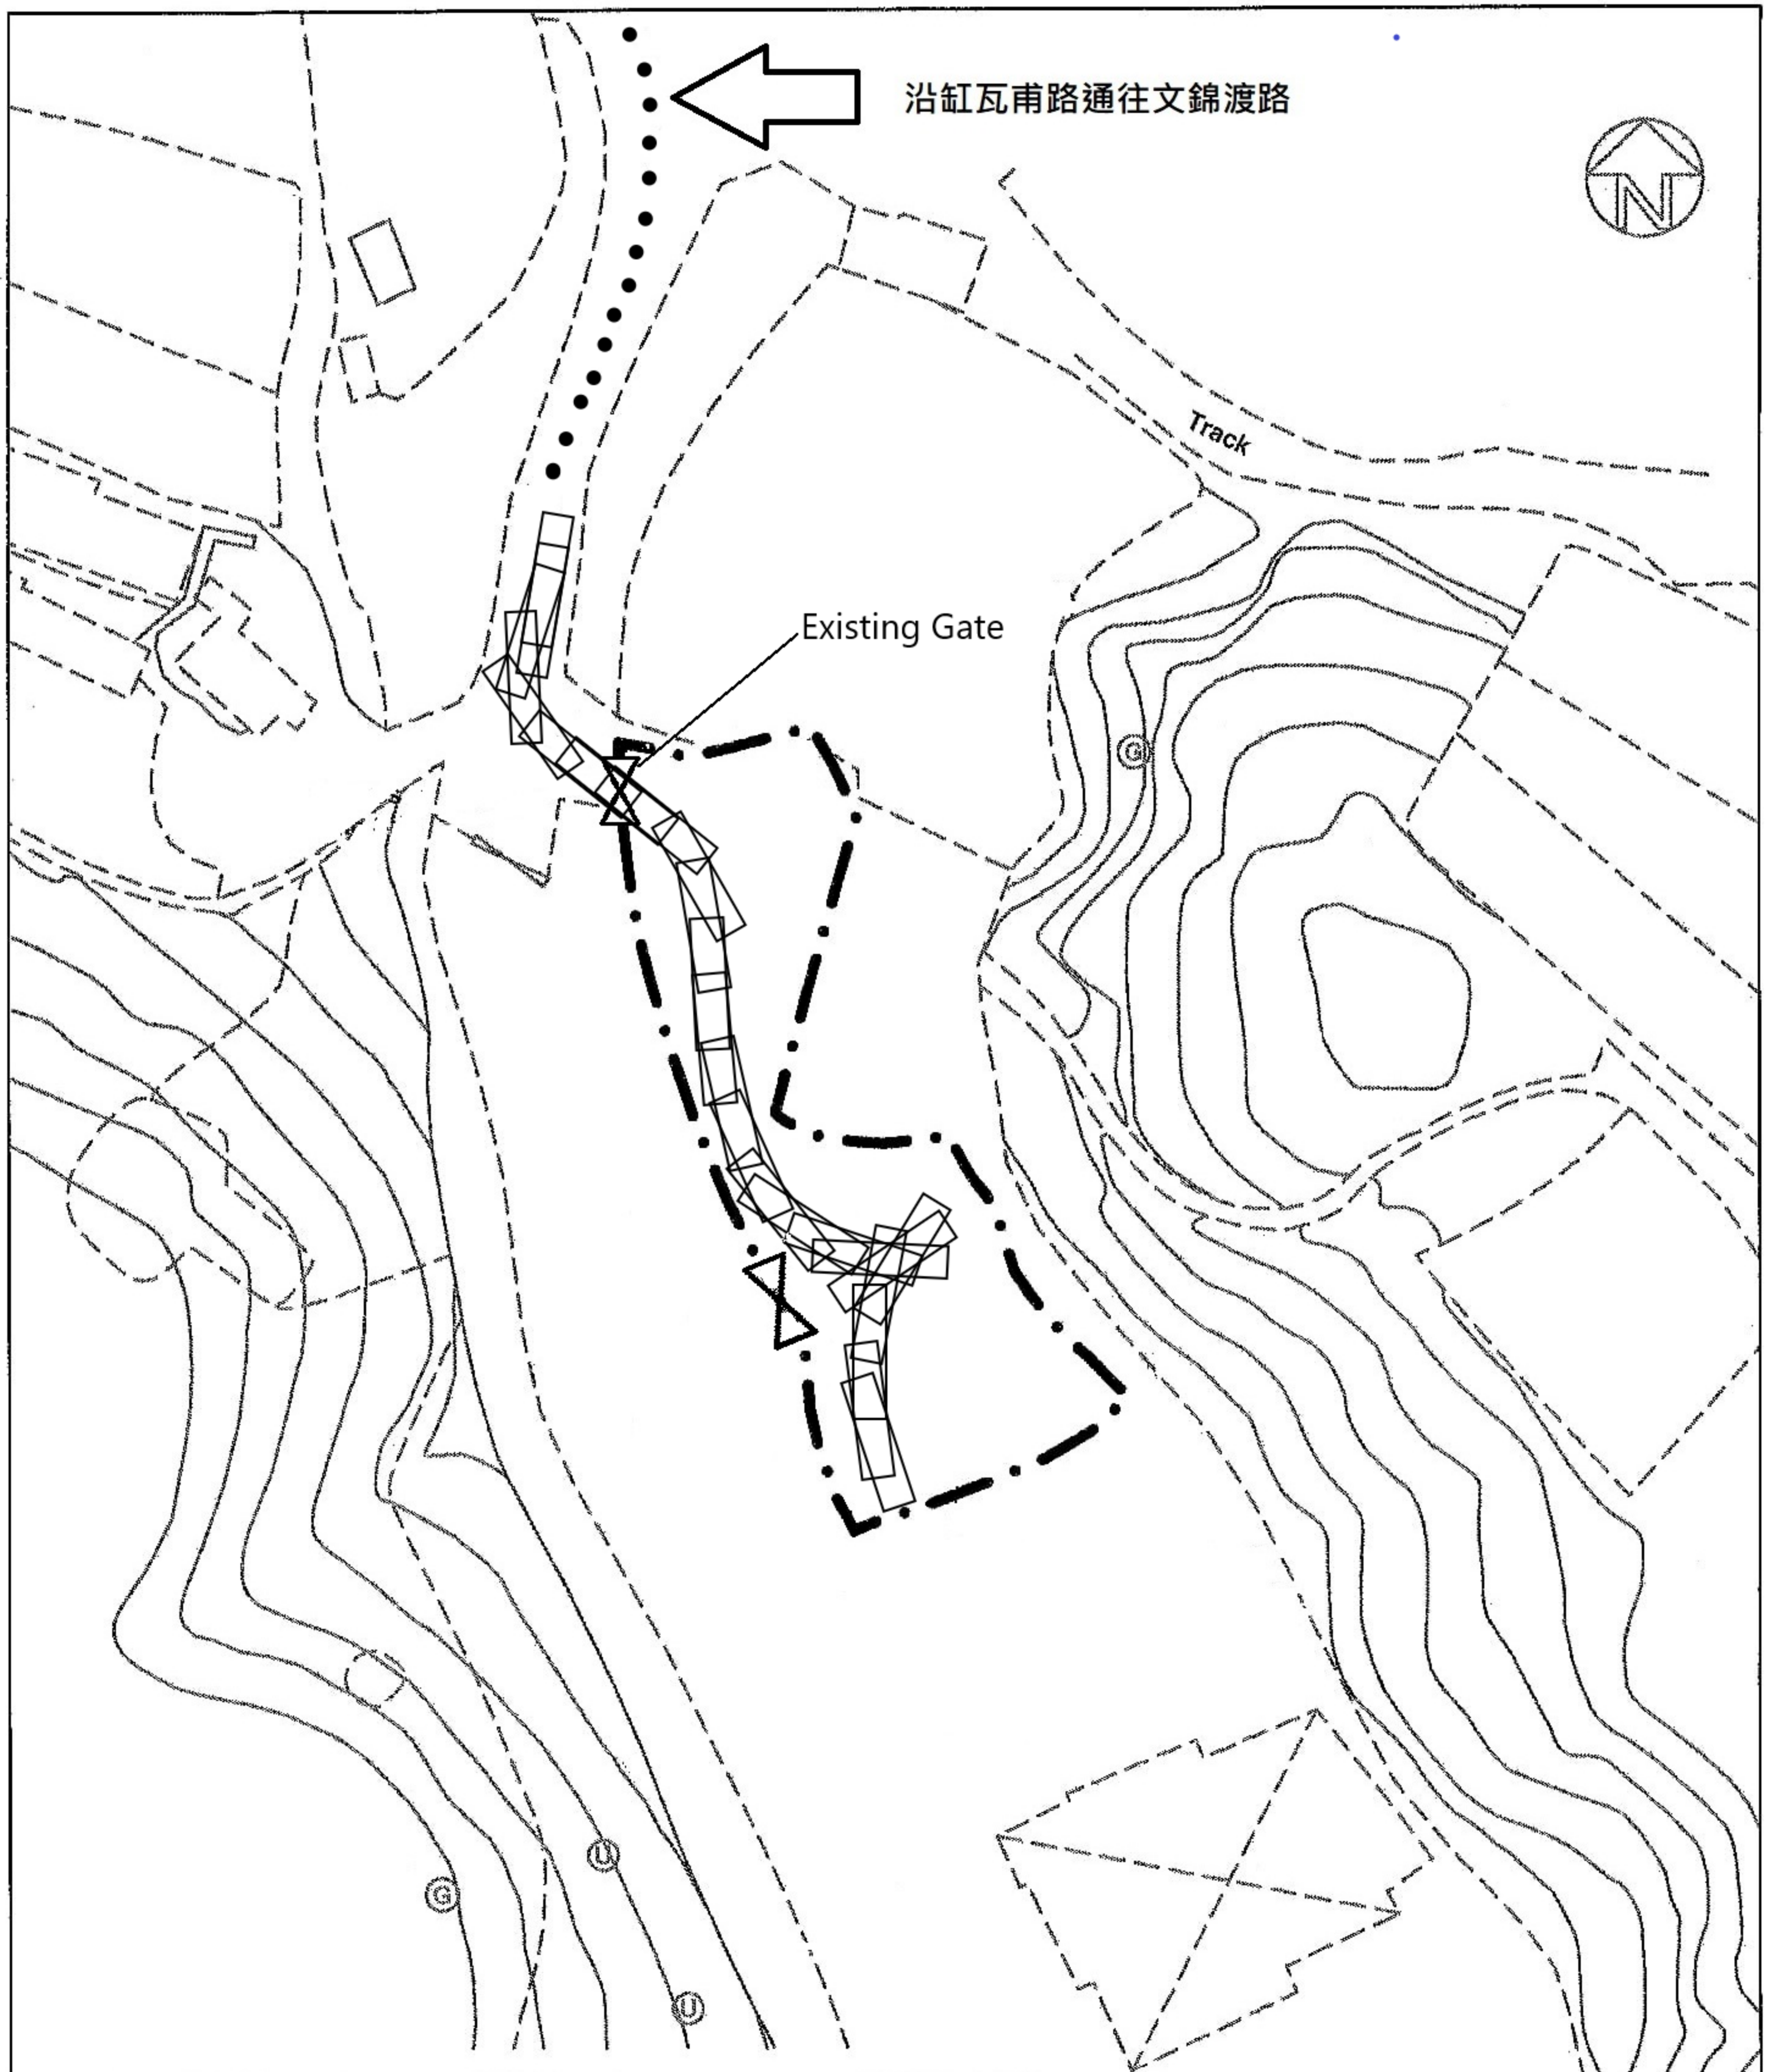


LEGEND:

— • — Application Site (Area = about 1,886 sq. m.)



Existing Gate (7.34m)

 

Medium Goods

Vehicle (2.5m x 11m)


交通行車線分析圖(入車)
SWEPT PATH ANALYSIS
(ARRIVING)

Lot 396 in DD87,
Hung Lung Hang, N.T.

FIGURE

FOR IDENTIFICATION PURPOSE

Scale: 1 : 1 000

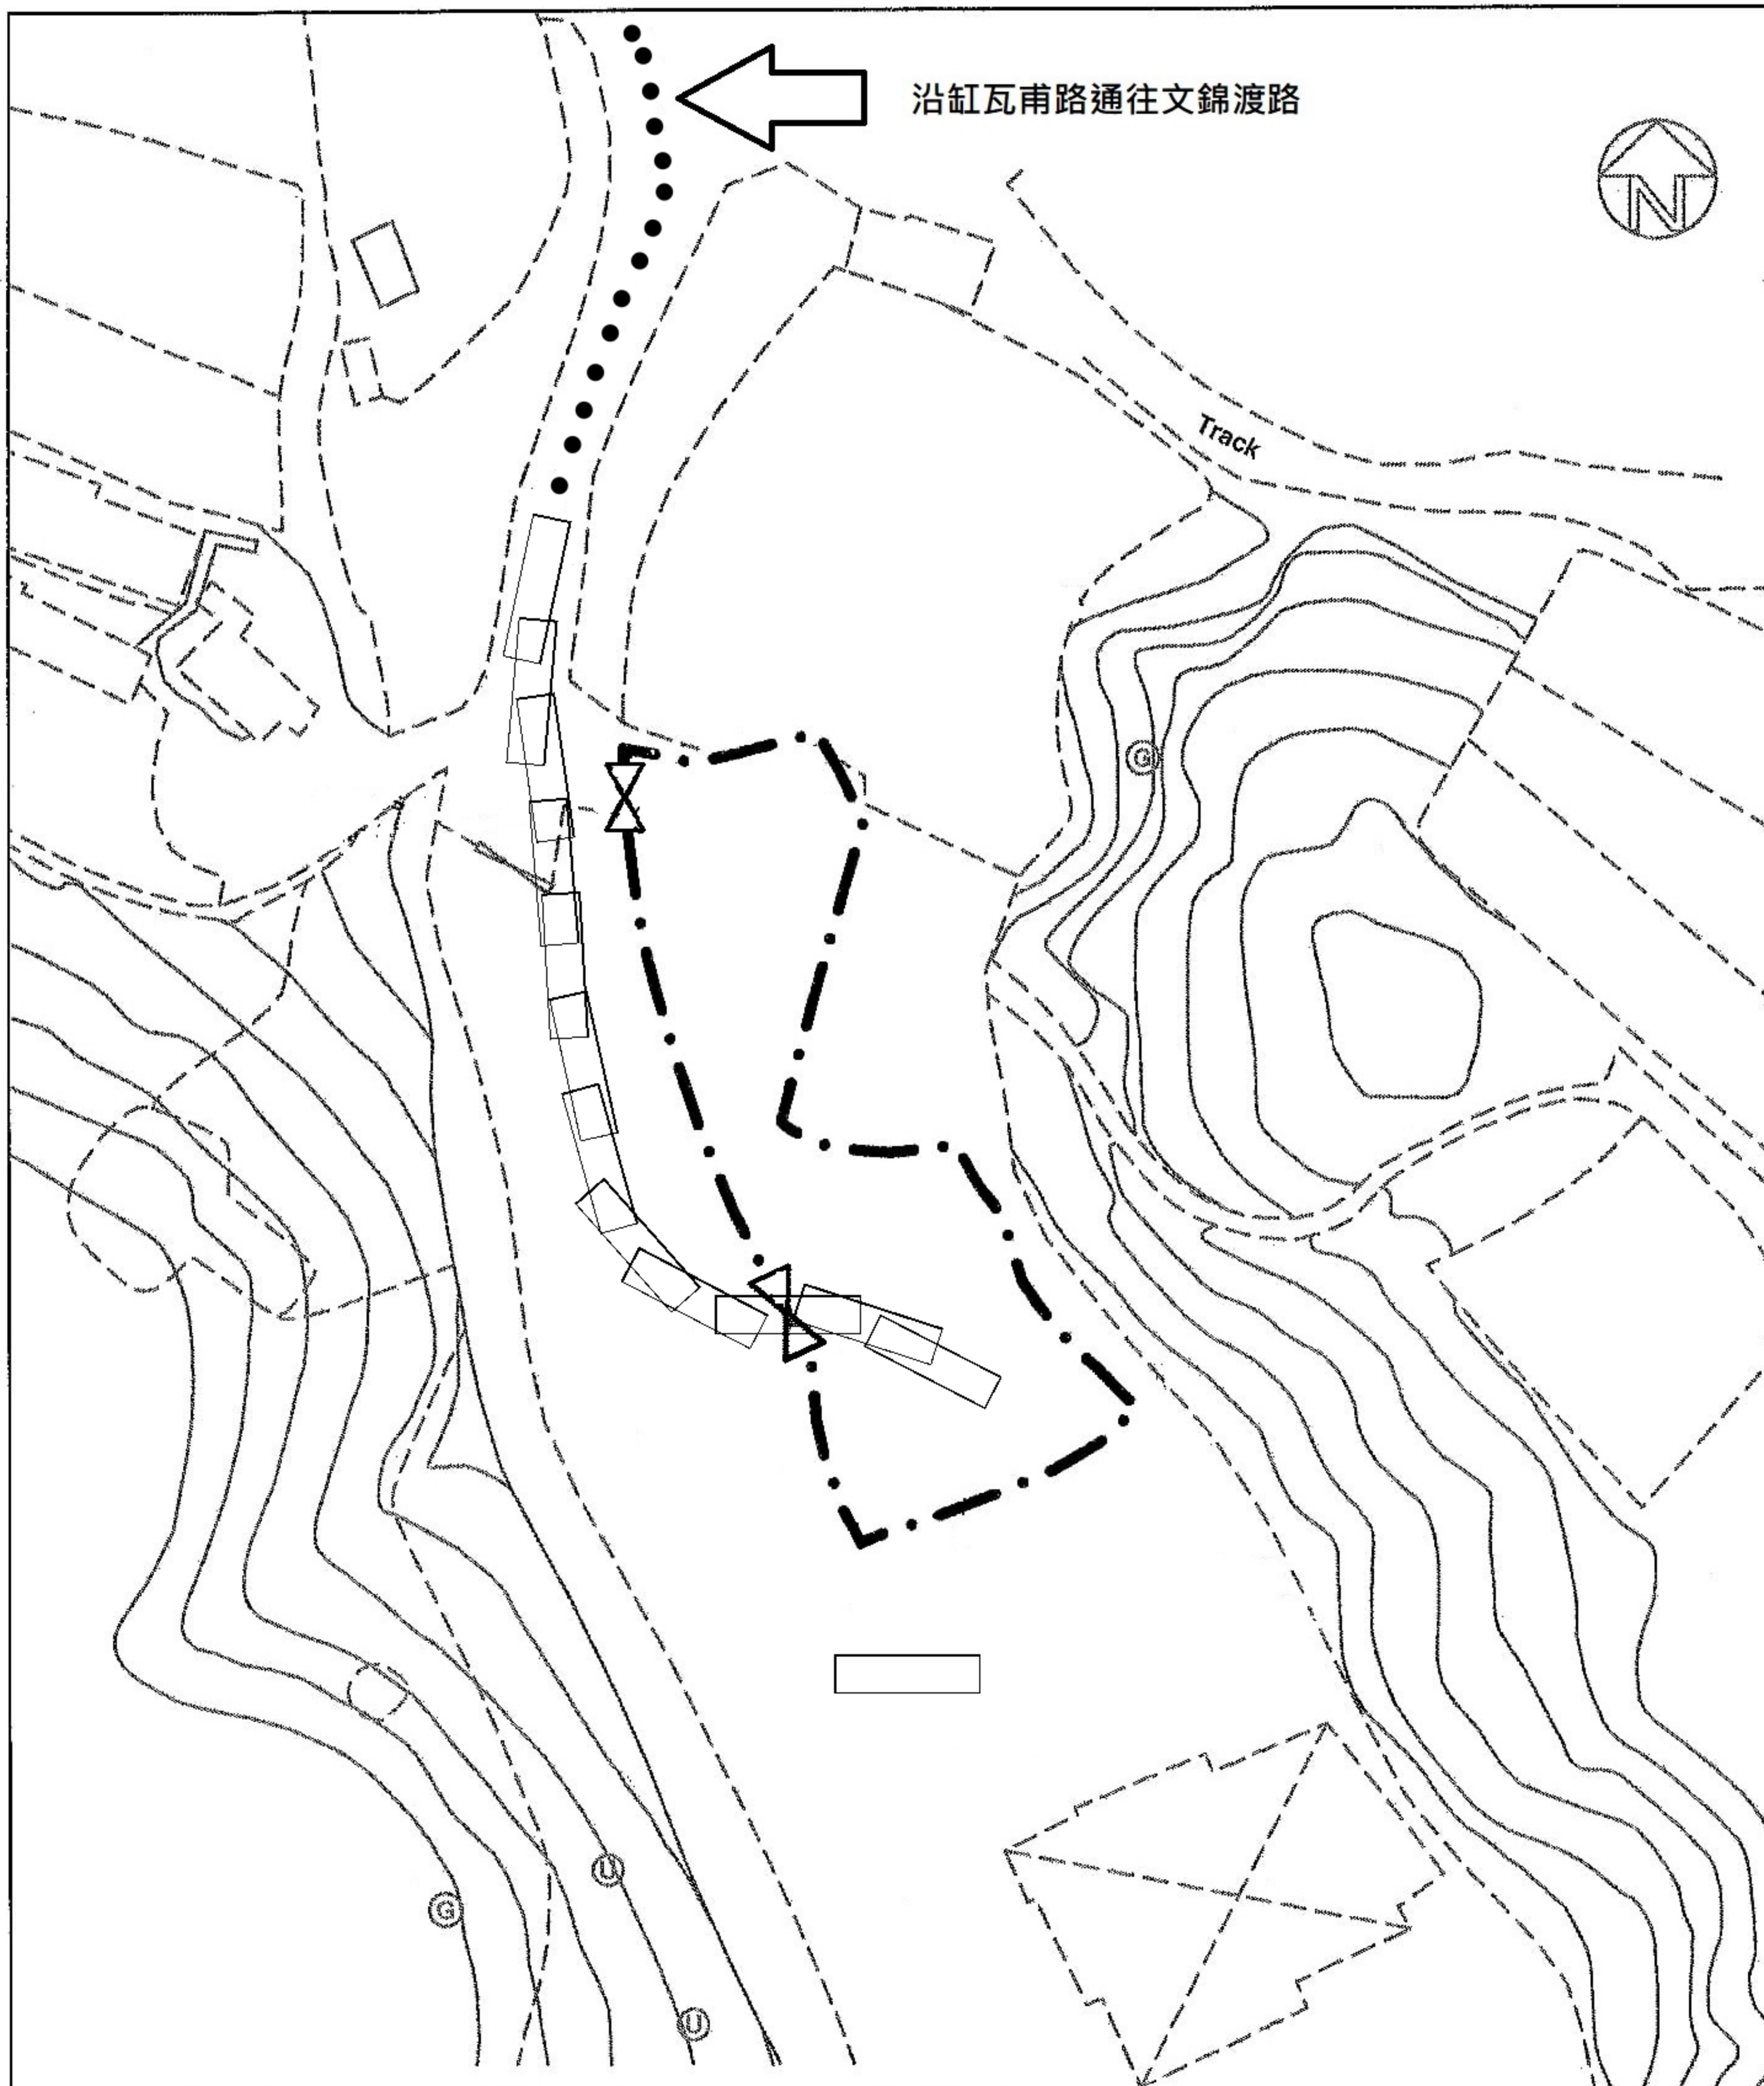

交通行車線分析圖(出車)
SWEPT PATH ANALYSIS
(DEPARTING)

Lot 396 in DD87,
Hung Lung Hang, N.T.

FIGURE
FOR IDENTIFICATION PURPOSE

Scale: 1 : 1 000



沙嶺公墓 Sandy Ridge
Public Cemetery
墓園

健豐有限公司
Kinform Timber
Company Limited

盈富汽車服務

忠盛物流

鼎維固(香港)倉庫

新屋嶺扣留中心

有機資源回收
中心二期(工地)

O-PARK2 (有機
資源回收中心二期)
O-PARK2 (Organic
Resources Recovery...

新建倉

E Farm Biotech
飼料行

螢之會社

新世界建築貨倉

傻媽湯

嶺遊樂場
Sha Ling
Playground

邊界區警察總部
Border District
Police Headquarters

警犬隊總部暨警察
搜查隊訓練學校

桌山
Table Hill

恐龍坑倉
最近查看過

合力貨櫃場
服務有限公司
Hop Lik
Container Service
最近查看過

申請地點

Google

中華電力電塔